

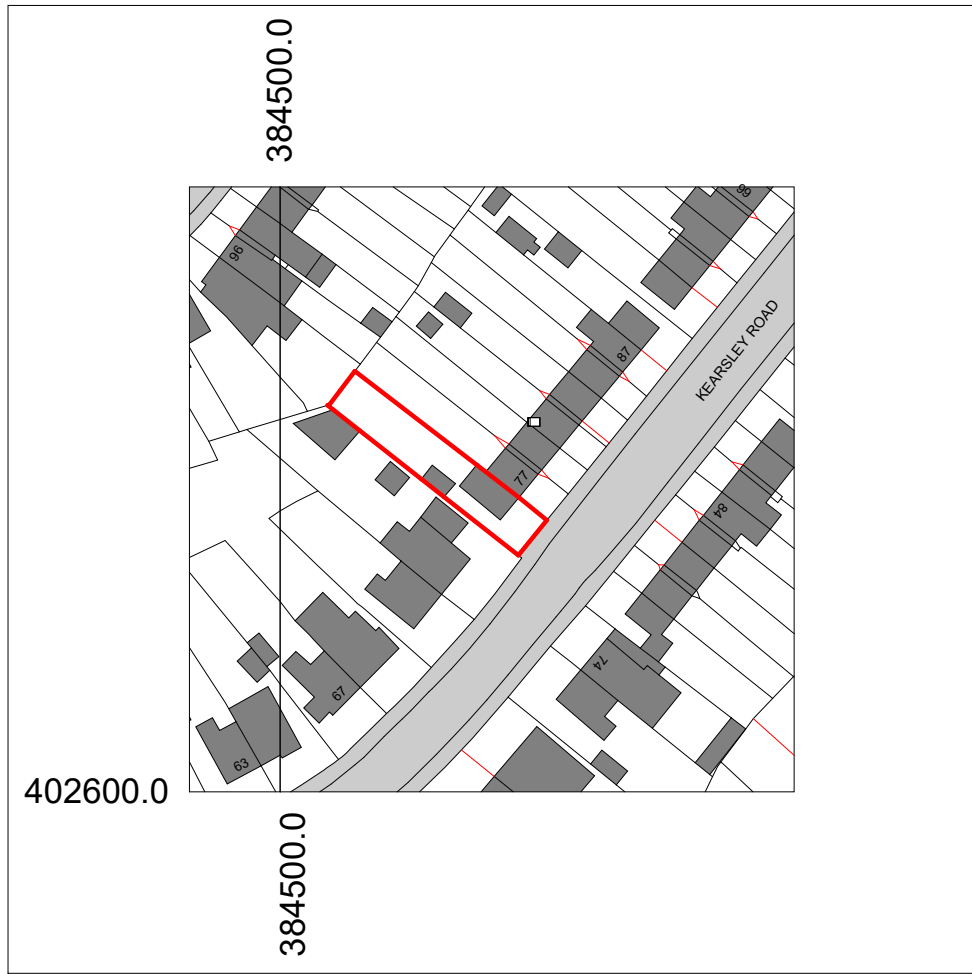


E-Location Plan
1 : 1250

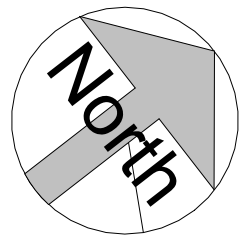

E- Site Plan
1 : 200

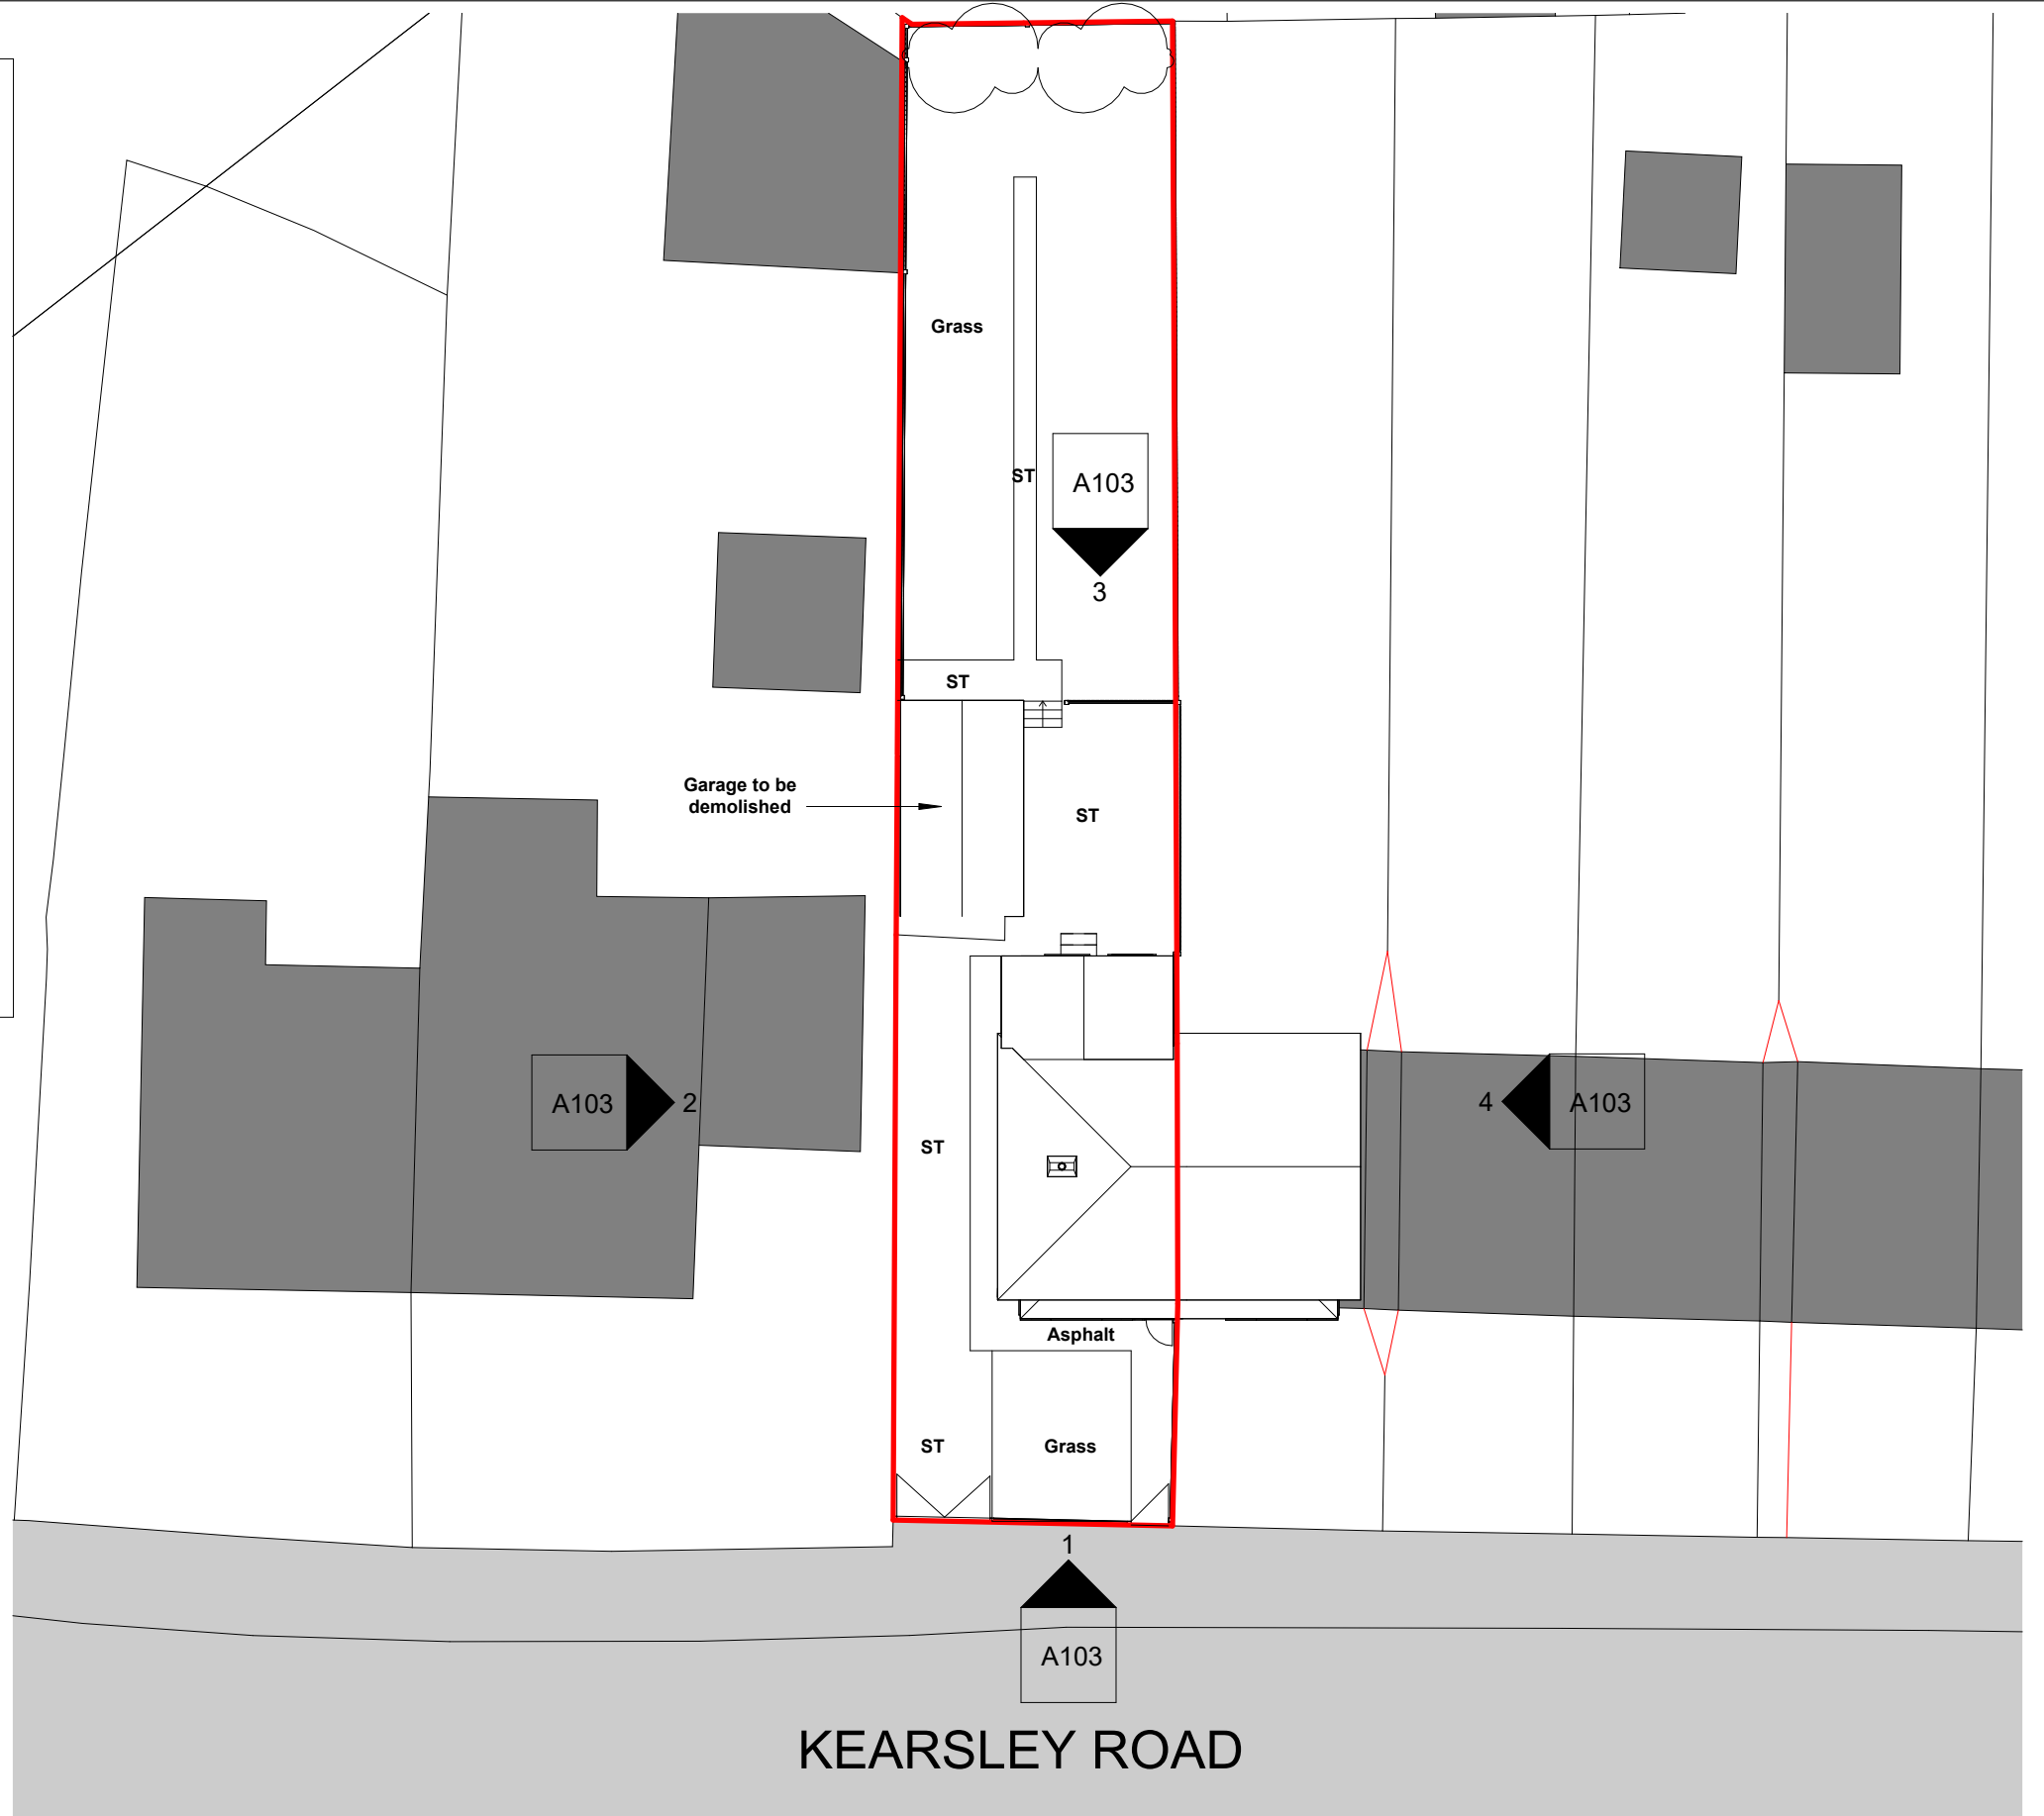

COPYRIGHT © ALL RIGHTS RESERVED BY VIKAS ALYAS LTD. DO NOT SCALE FROM DRAWING. DRAWING INDICATES DESIGN INTENT ONLY. REPORT ANY DISCREPANCIES TO CLIENT / VA LTD. NOT TO BE USED FOR CONSTRUCTION UNLESS STATED SO. TO BE READ IN CONJUNCTION WITH OTHER DRAWINGS OR SPECIFICATION WHERE PROVIDED.

ARCHITEK
BUILDING DESIGN CONSULTANCY

0161 511 8479

vikas@architek.uk
916 Stockport Road, Levenshulme, Manchester, M19 3AB

No.	Description	Date
P1	Issue to Planning	11.12.2024

PROJECT Two storey side and part single storey rear extension, and garage conversion and new outbuilding		ADDRESS 75 Kearsley Rd, Manchester M8 4QJ		CLIENT Mr Usama Zafar		
		SHEET E-Location and Site Plan		Date 10.12.2024	Project number 1302	Scale (@ A3) As indicated
Drawn by NA	DRAWING NUMBER A100			REV P1		
Checked by VA						
MANCHESTER CITY COUNCIL	PURPOSE OF ISSUE Planning					