

The Harris Group Ltd does not accept liability for any deviation to our drawings or specification. This Drawing is copyright and may not be reproduced in whole or part without written authority. Do not scale off this drawing.

Rev	Date	Description	Drawn	Chk'd

KEY

- SIGNAGE APPROVED UNDER APPLICATION: 135507/AO/2022
- PROPOSED TOTEM TOWER SIGN
Refer to dwg no 16223BOL-1012

PLANNING DRAWING

This drawing has been prepared for submission to the relevant Local Authority as part of a Planning Application. It is not intended to assist with the pricing of any elements.

For Structural details refer to the Structural & Civil Engineers detailed design drawings & specifications.

For M&E information, refer to the M&E Engineers and sub contractor's design drawings & specifications.

Do not scale from this drawing. Verify all dimensions and setting out on site. Notify any discrepancies to the architect.

For Health & Safety information, refer to the Designers Risk Assessments. This drawing is copyright and may not be reproduced in whole or part without written authority.

THE HARRIS PARTNERSHIP

Wakefield Manchester Milton Keynes Reading London Harrogate Edinburgh

www.harrispartnership.com

Architecture Masterplanning Interior Design

ALDI

Project Title


PROPSOED FOODSTORE

VICTORIA AVENUE EAST
MANCHESTER
M9 7HW


Drawing Title

PROPOSED SITE PLAN

Drawn	Checked	Scale @A3	BIM Status	Date		
EW	CMB	1:500	NA	11/24		
Drawing Status			Rev.	THP Project No		
PLANNING (ADVERTISEMENT)			-	16223		
Project No.	Originator	Volume	Level	Type	Role	Number
16223	THPM	XX	XX	DR	A	1011

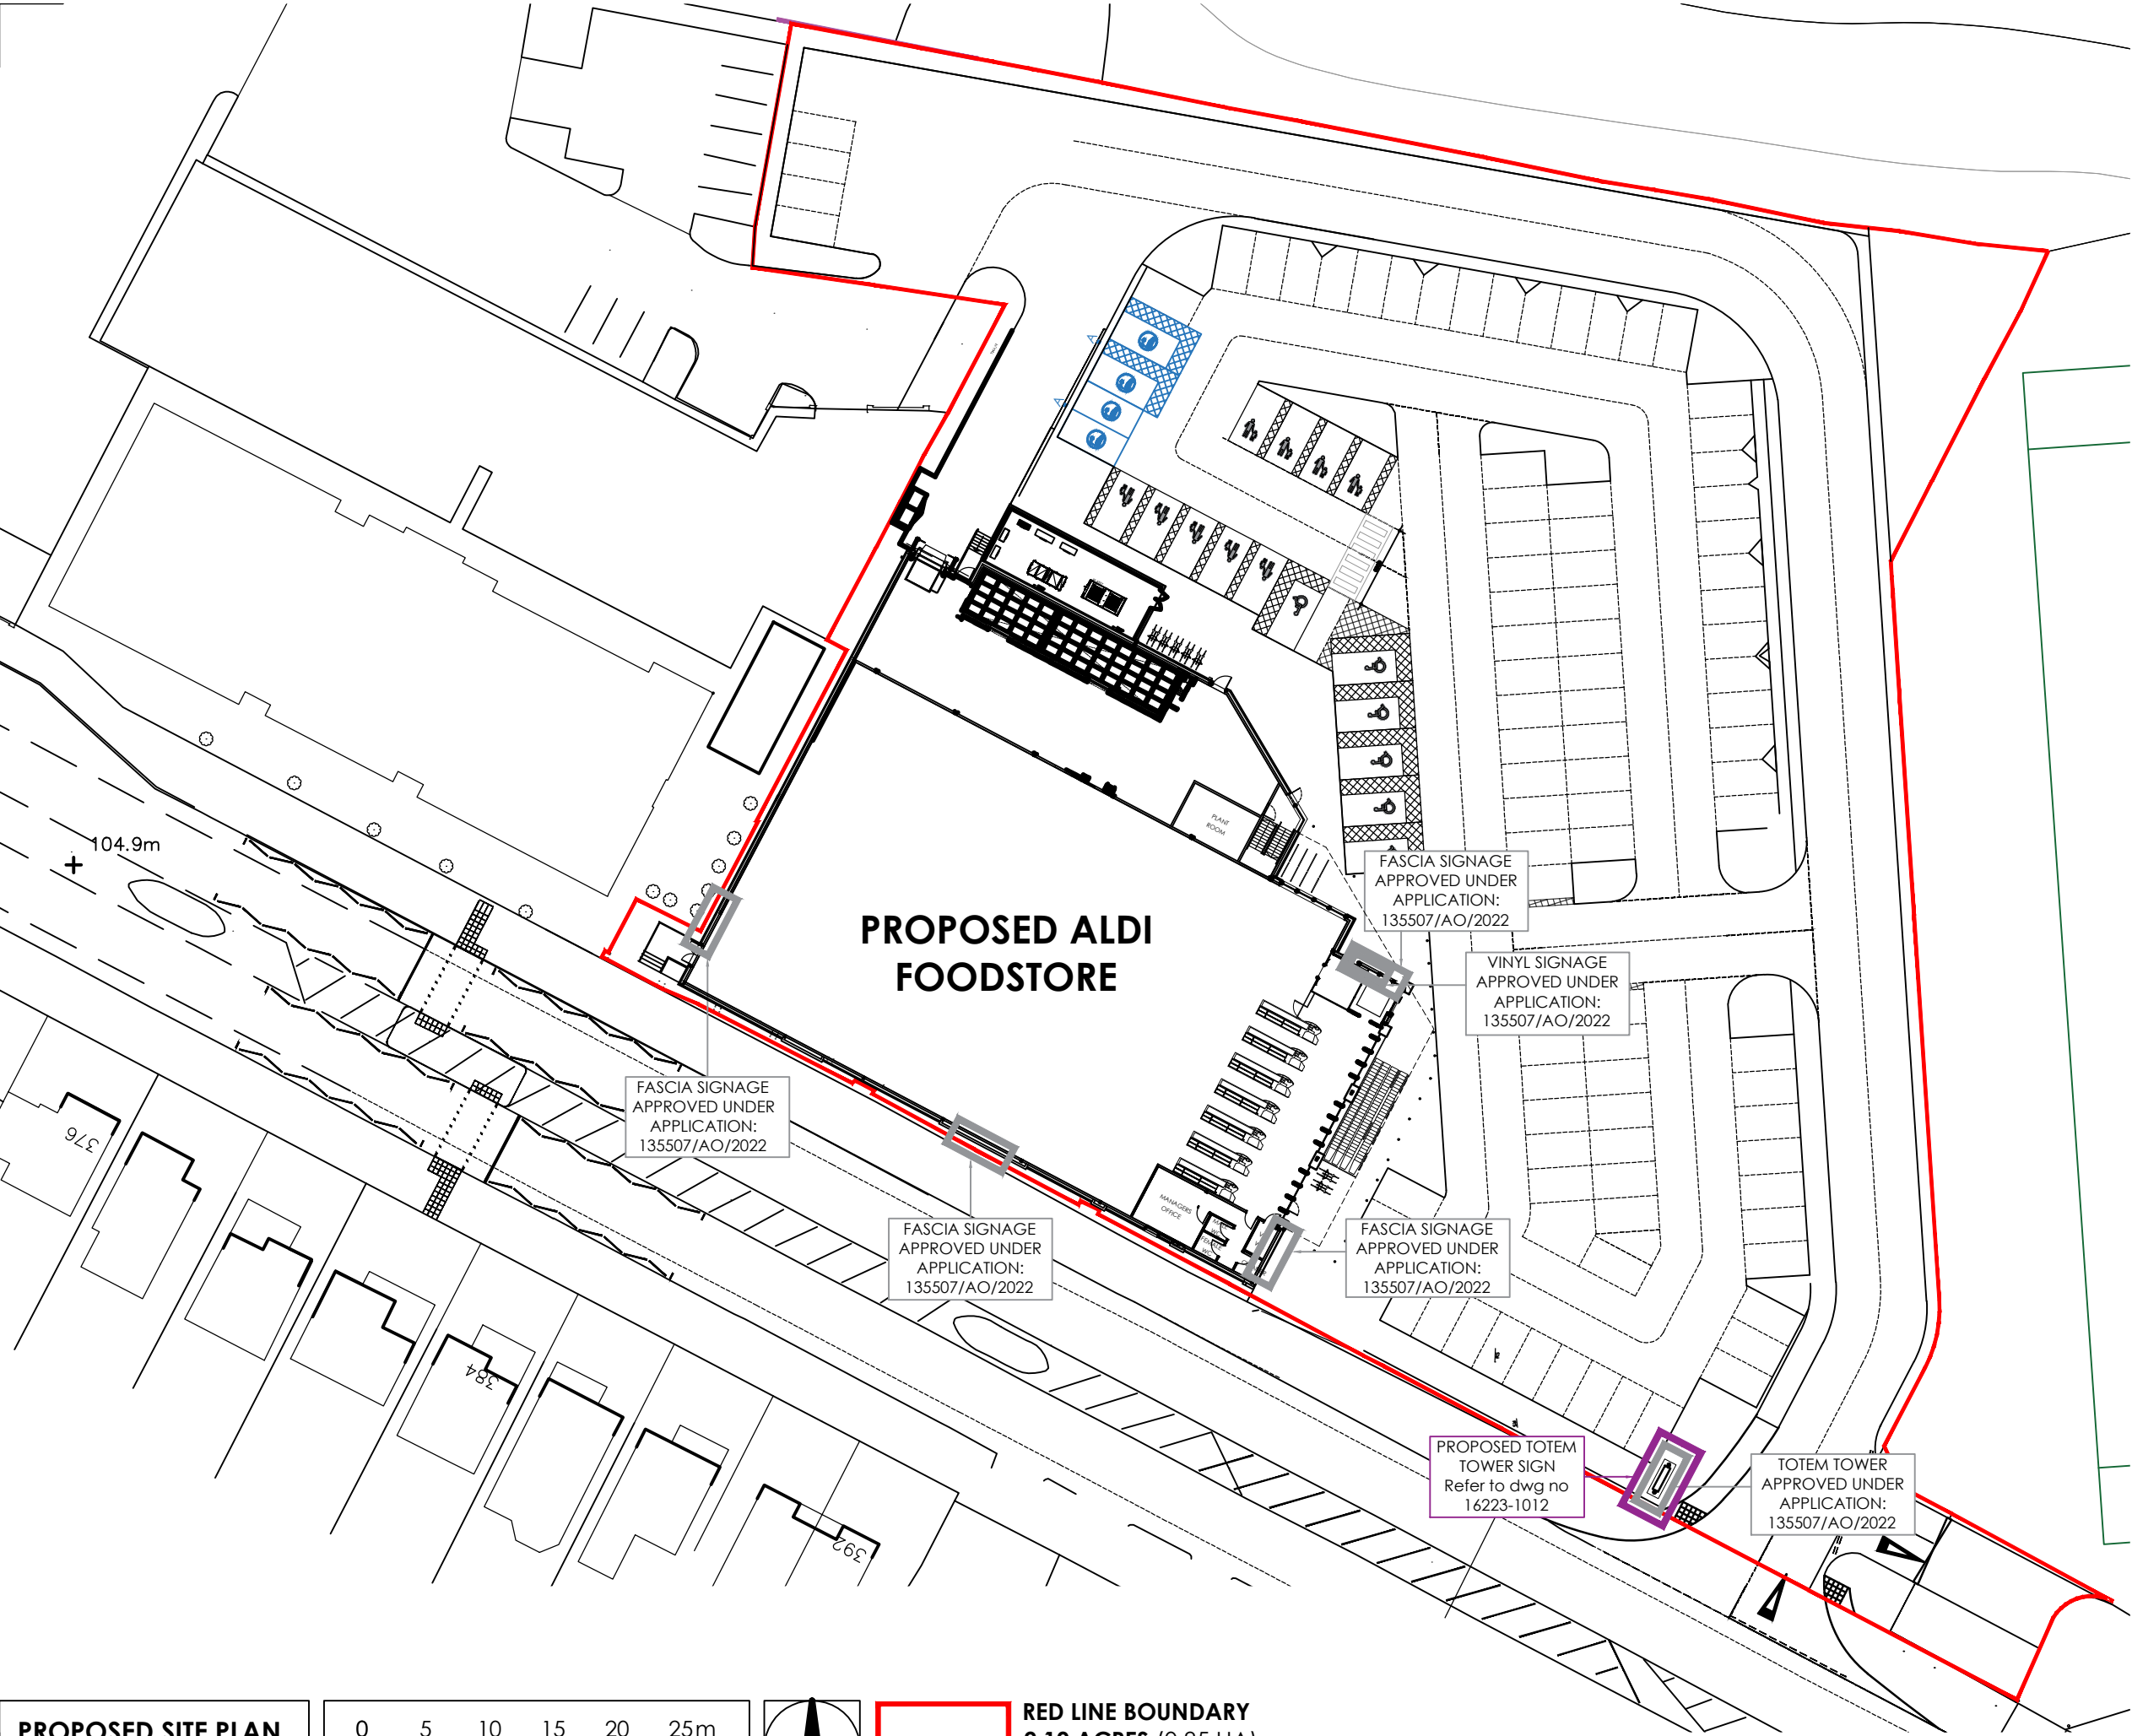

PROPOSED SITE PLAN
SCALE 1:500 @ A3

 

RED LINE BOUNDARY
2.10 ACRES (0.85 HA)