



C:\Users\jlee\Documents\5801-HMA-HC-ZZ-M3-A-00001_P01 - Henry Royce - jlee\PV\4.rvt

18/12/2024 15:54:01

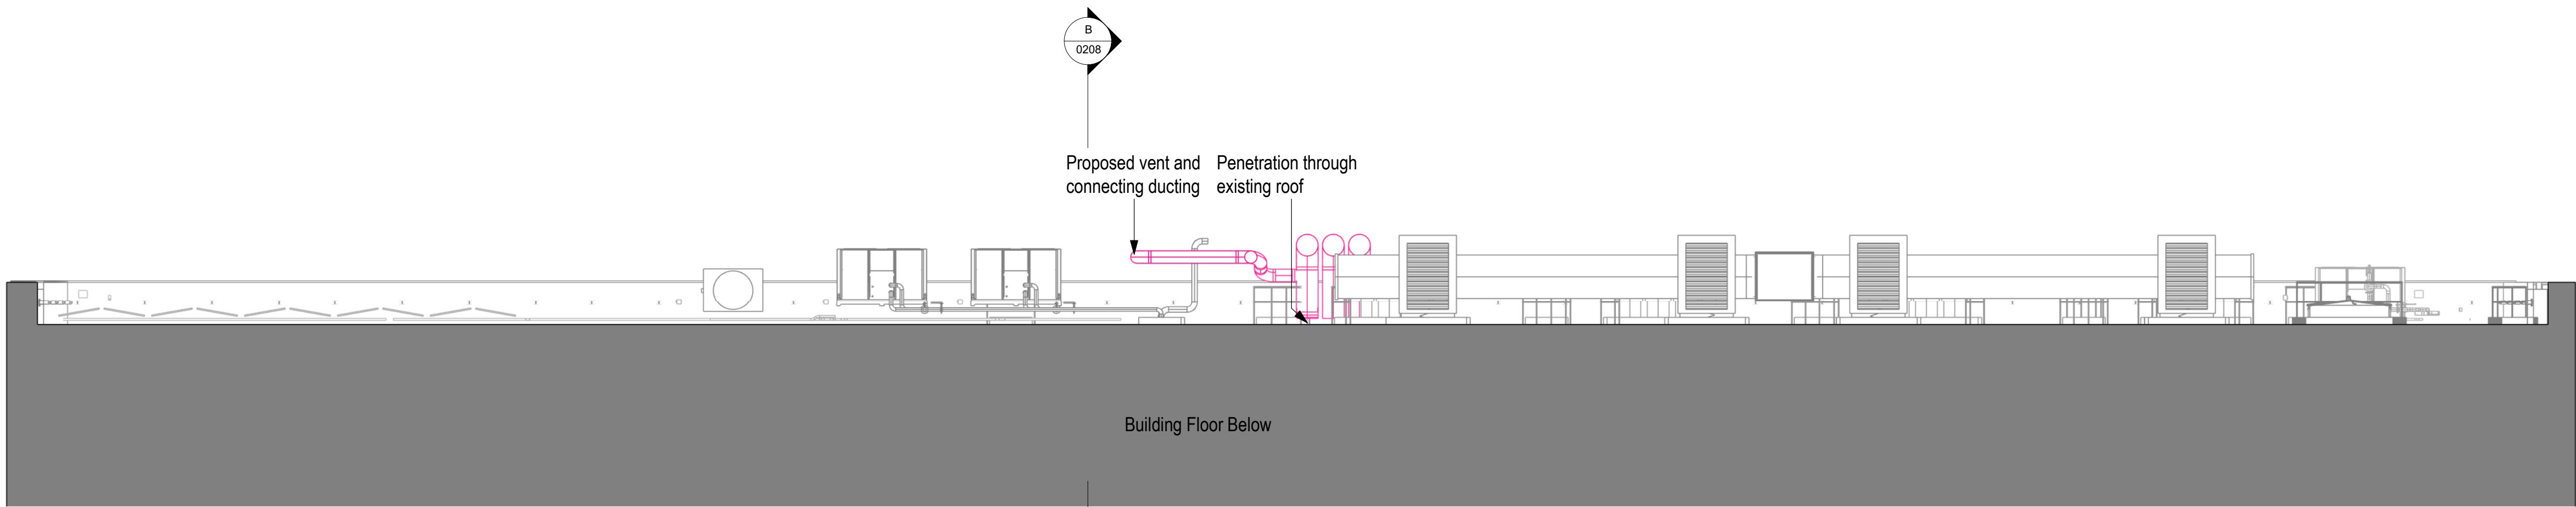


Section A as Proposed

1 : 100

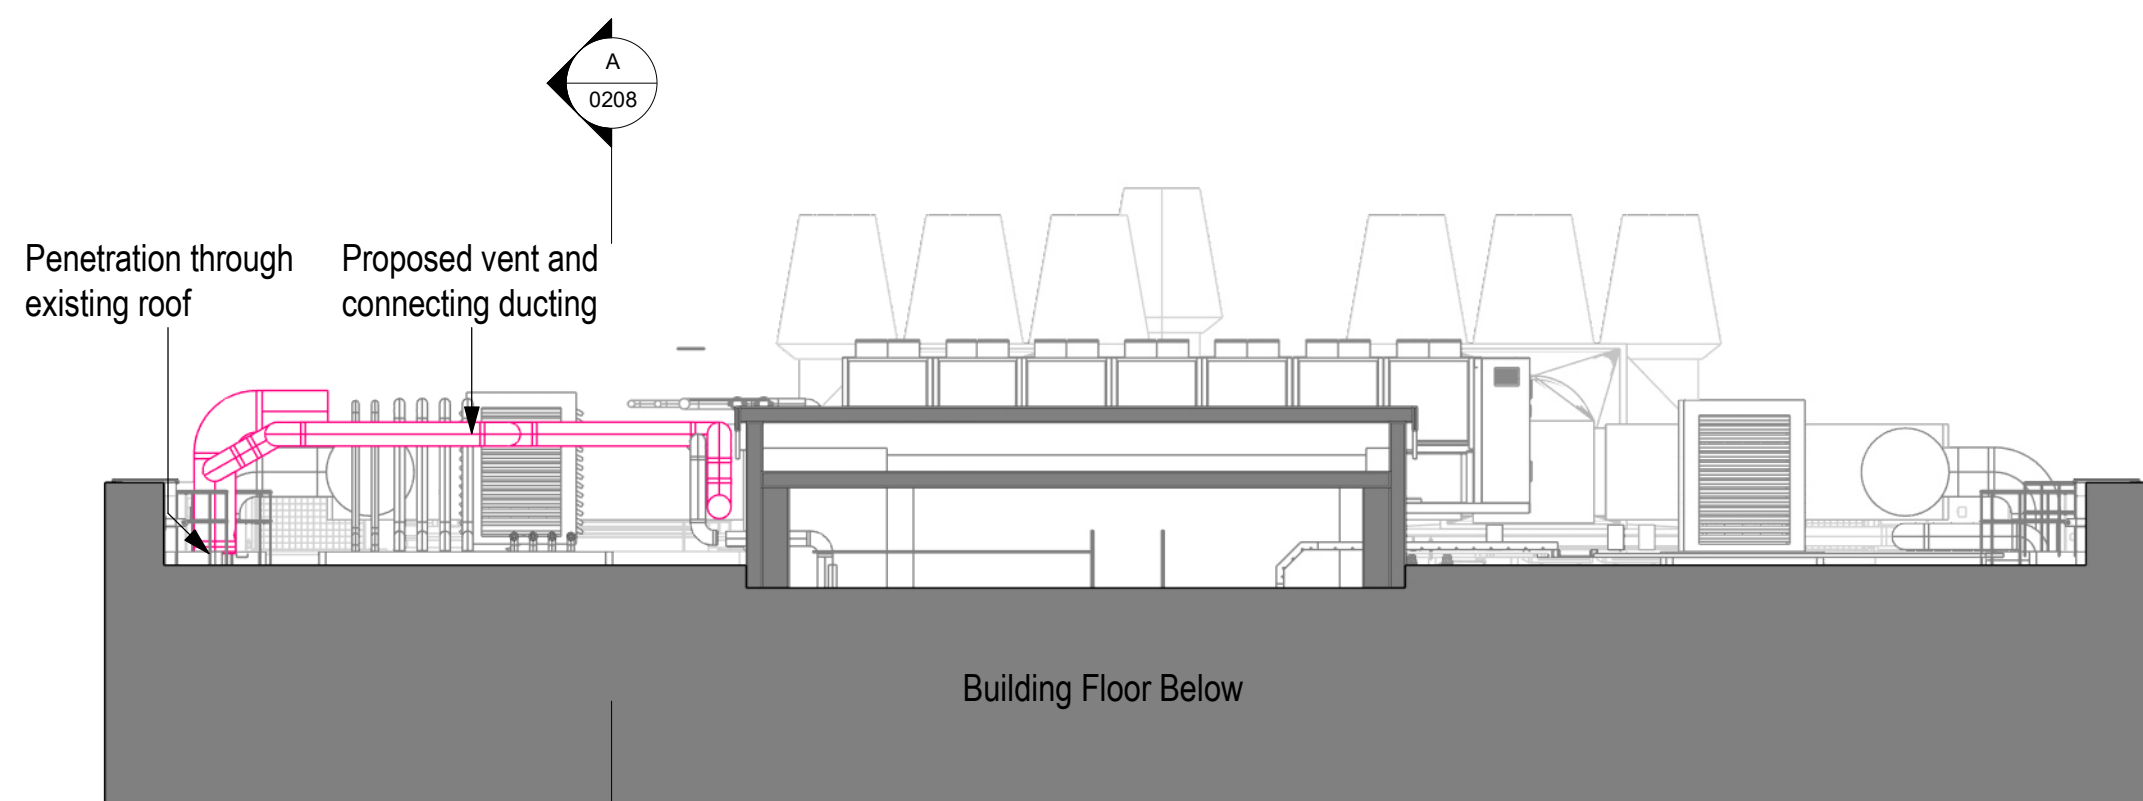

Section B as Proposed

1 : 100

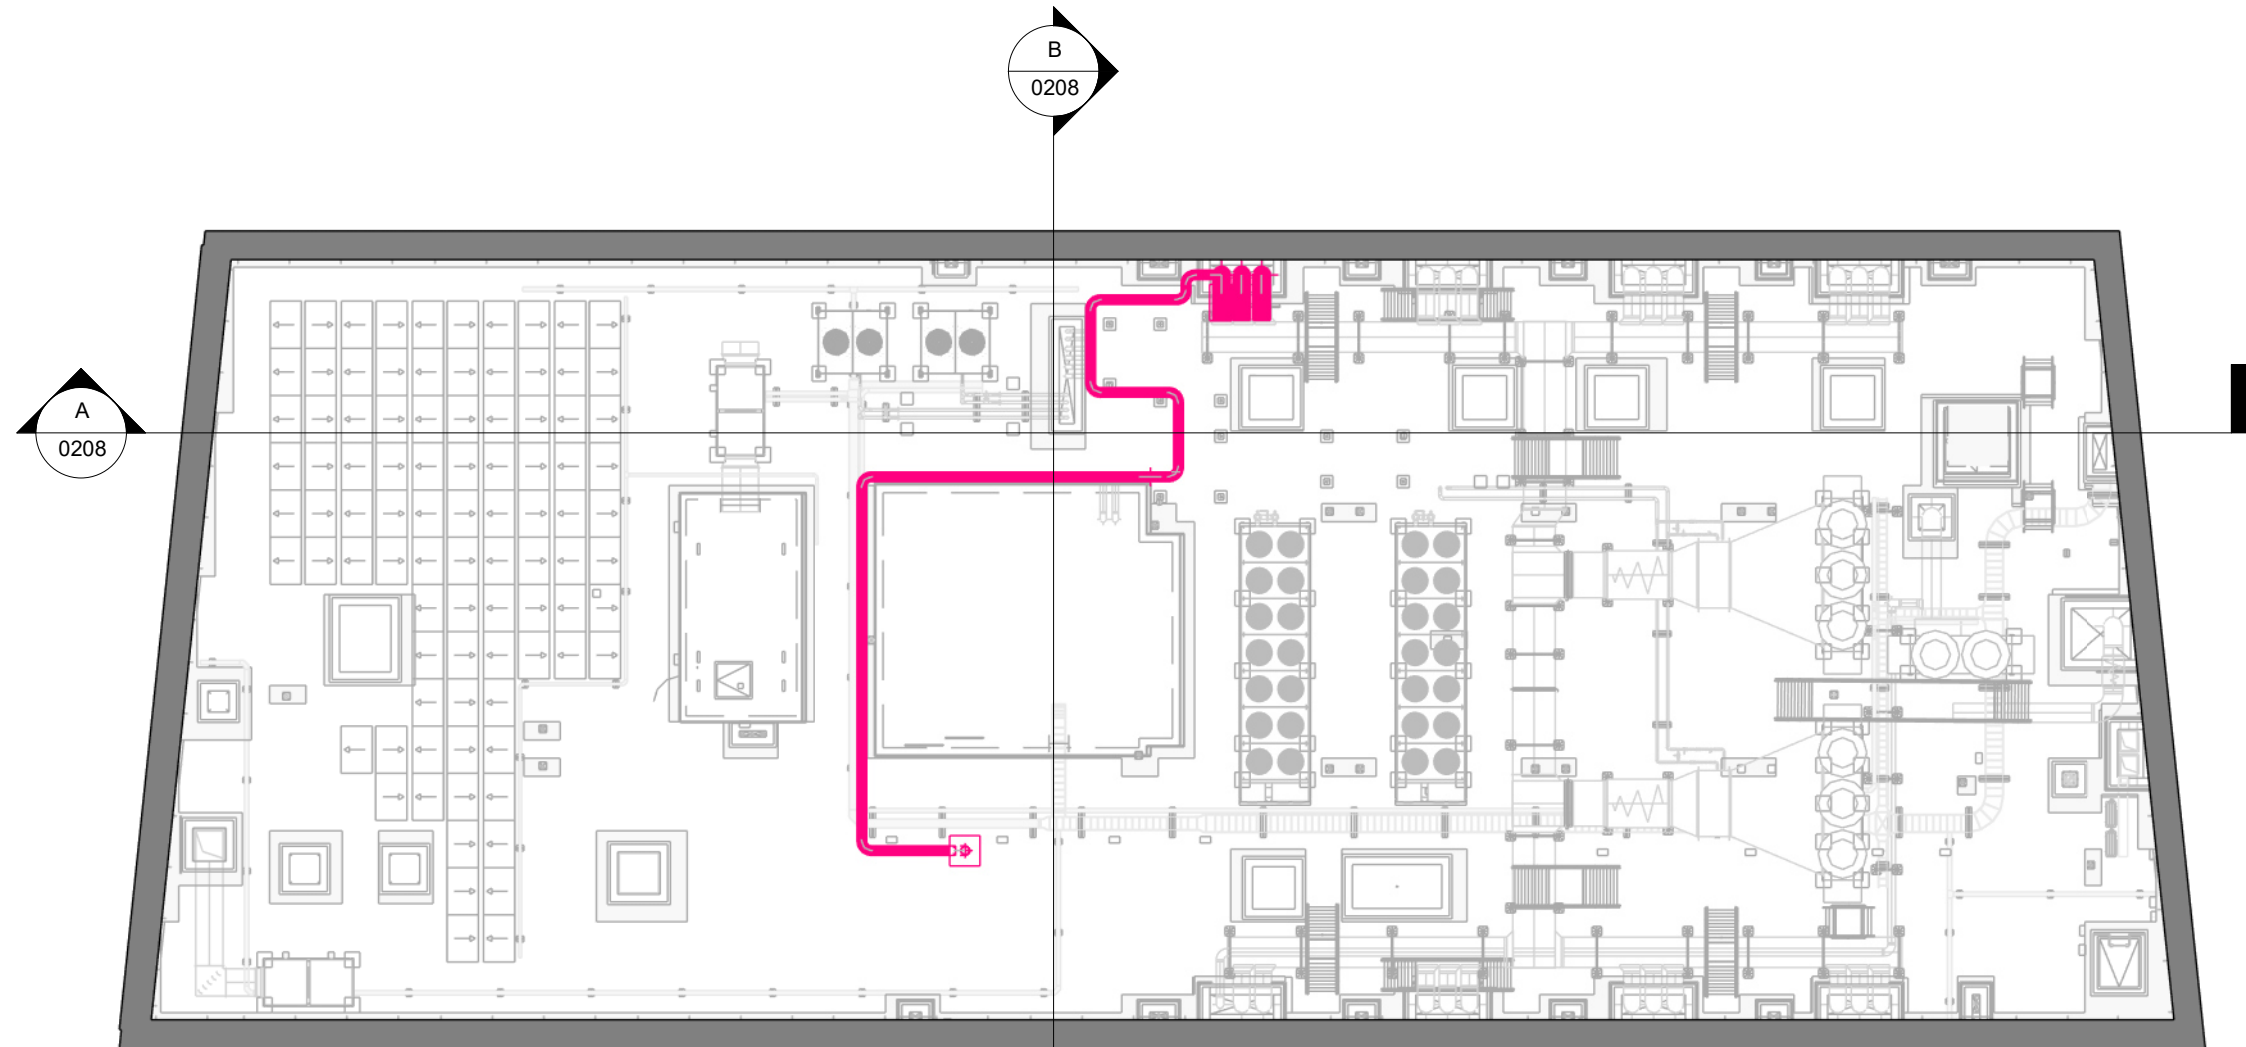


Royce Roof Plan as Proposed

1 : 250

Proposed Vent

NOTES

1. Do not scale from this drawing.
2. All measurements are in millimetres unless stated otherwise.
3. This drawing is to be read in conjunction with the specification and all relevant Architectural, Electrical, Mechanical and Structural drawings.
4. (c) University of Manchester this drawing must not be reproduced without permission.
5. Directorate of Estates and Facilities to be notified of any discrepancies.

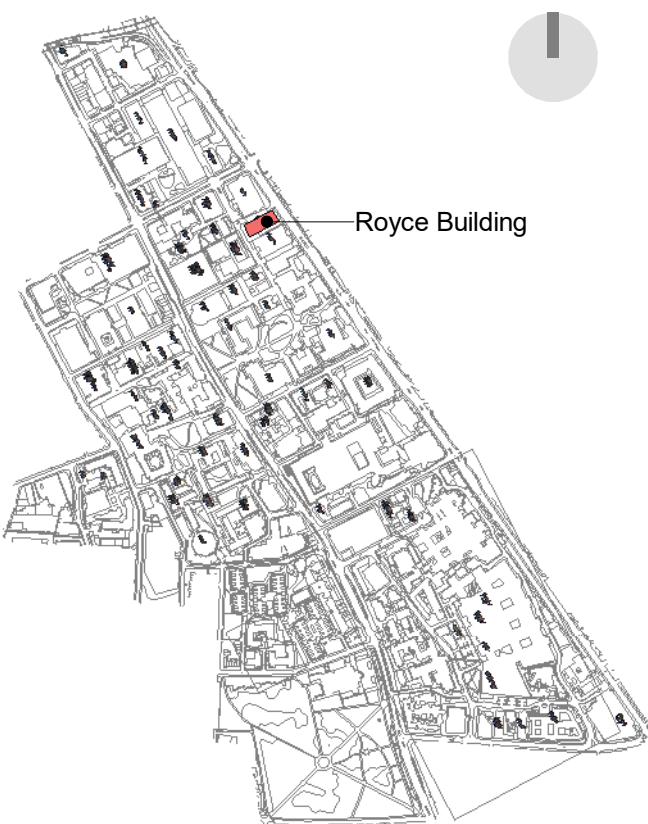

0 2m 4m 8m
1:100 @ A1

P1	Issue for Planning.	16/12/24	JL	TF
Rev	Description	Date	By	Auth

The University of Manchester

Directorate of Estates and Facilities
Beyer Building
The University of Manchester
Oxford Road
Manchester
M13 9PL

Halliday Meecham Architects Limited
111 Piccadilly Manchester M1 2HP
+44 (0)161 461 5565
4 Devonshire Street London W1W 5DT
+44 (0)203 440 5175
hma@hallidaymeecham.com
www.hallidaymeecham.com

Drawing Status
PLANNING

Project
Royce Roof Plant - 5801

Building Name	Building No.
Henry Royce Building	345AA

Site Name
Oxford Road
Sub Site Name
-

Drawing Title
Royce Sections as Proposed

PM	TF	Drawn	JL	Checked	TF	Authorised	HMA
Scale @A1	Date	Date	Date	Date	Date	Date	Date
1:100	16-12-24	16-12-24	16-12-24	16-12-24	16-12-24	16-12-24	16-12-24

Drawing Number	Revision
5801-HMA-RB-ZZ-DR-A-0208	P1

Original Drawing Paper Size 841mm x 594mm