


1 Front - Proposed  
1 : 100


2 Left Side - Proposed  
1 : 100

3 Rear - Proposed  
1 : 100


4 Right Side - Proposed  
1 : 100

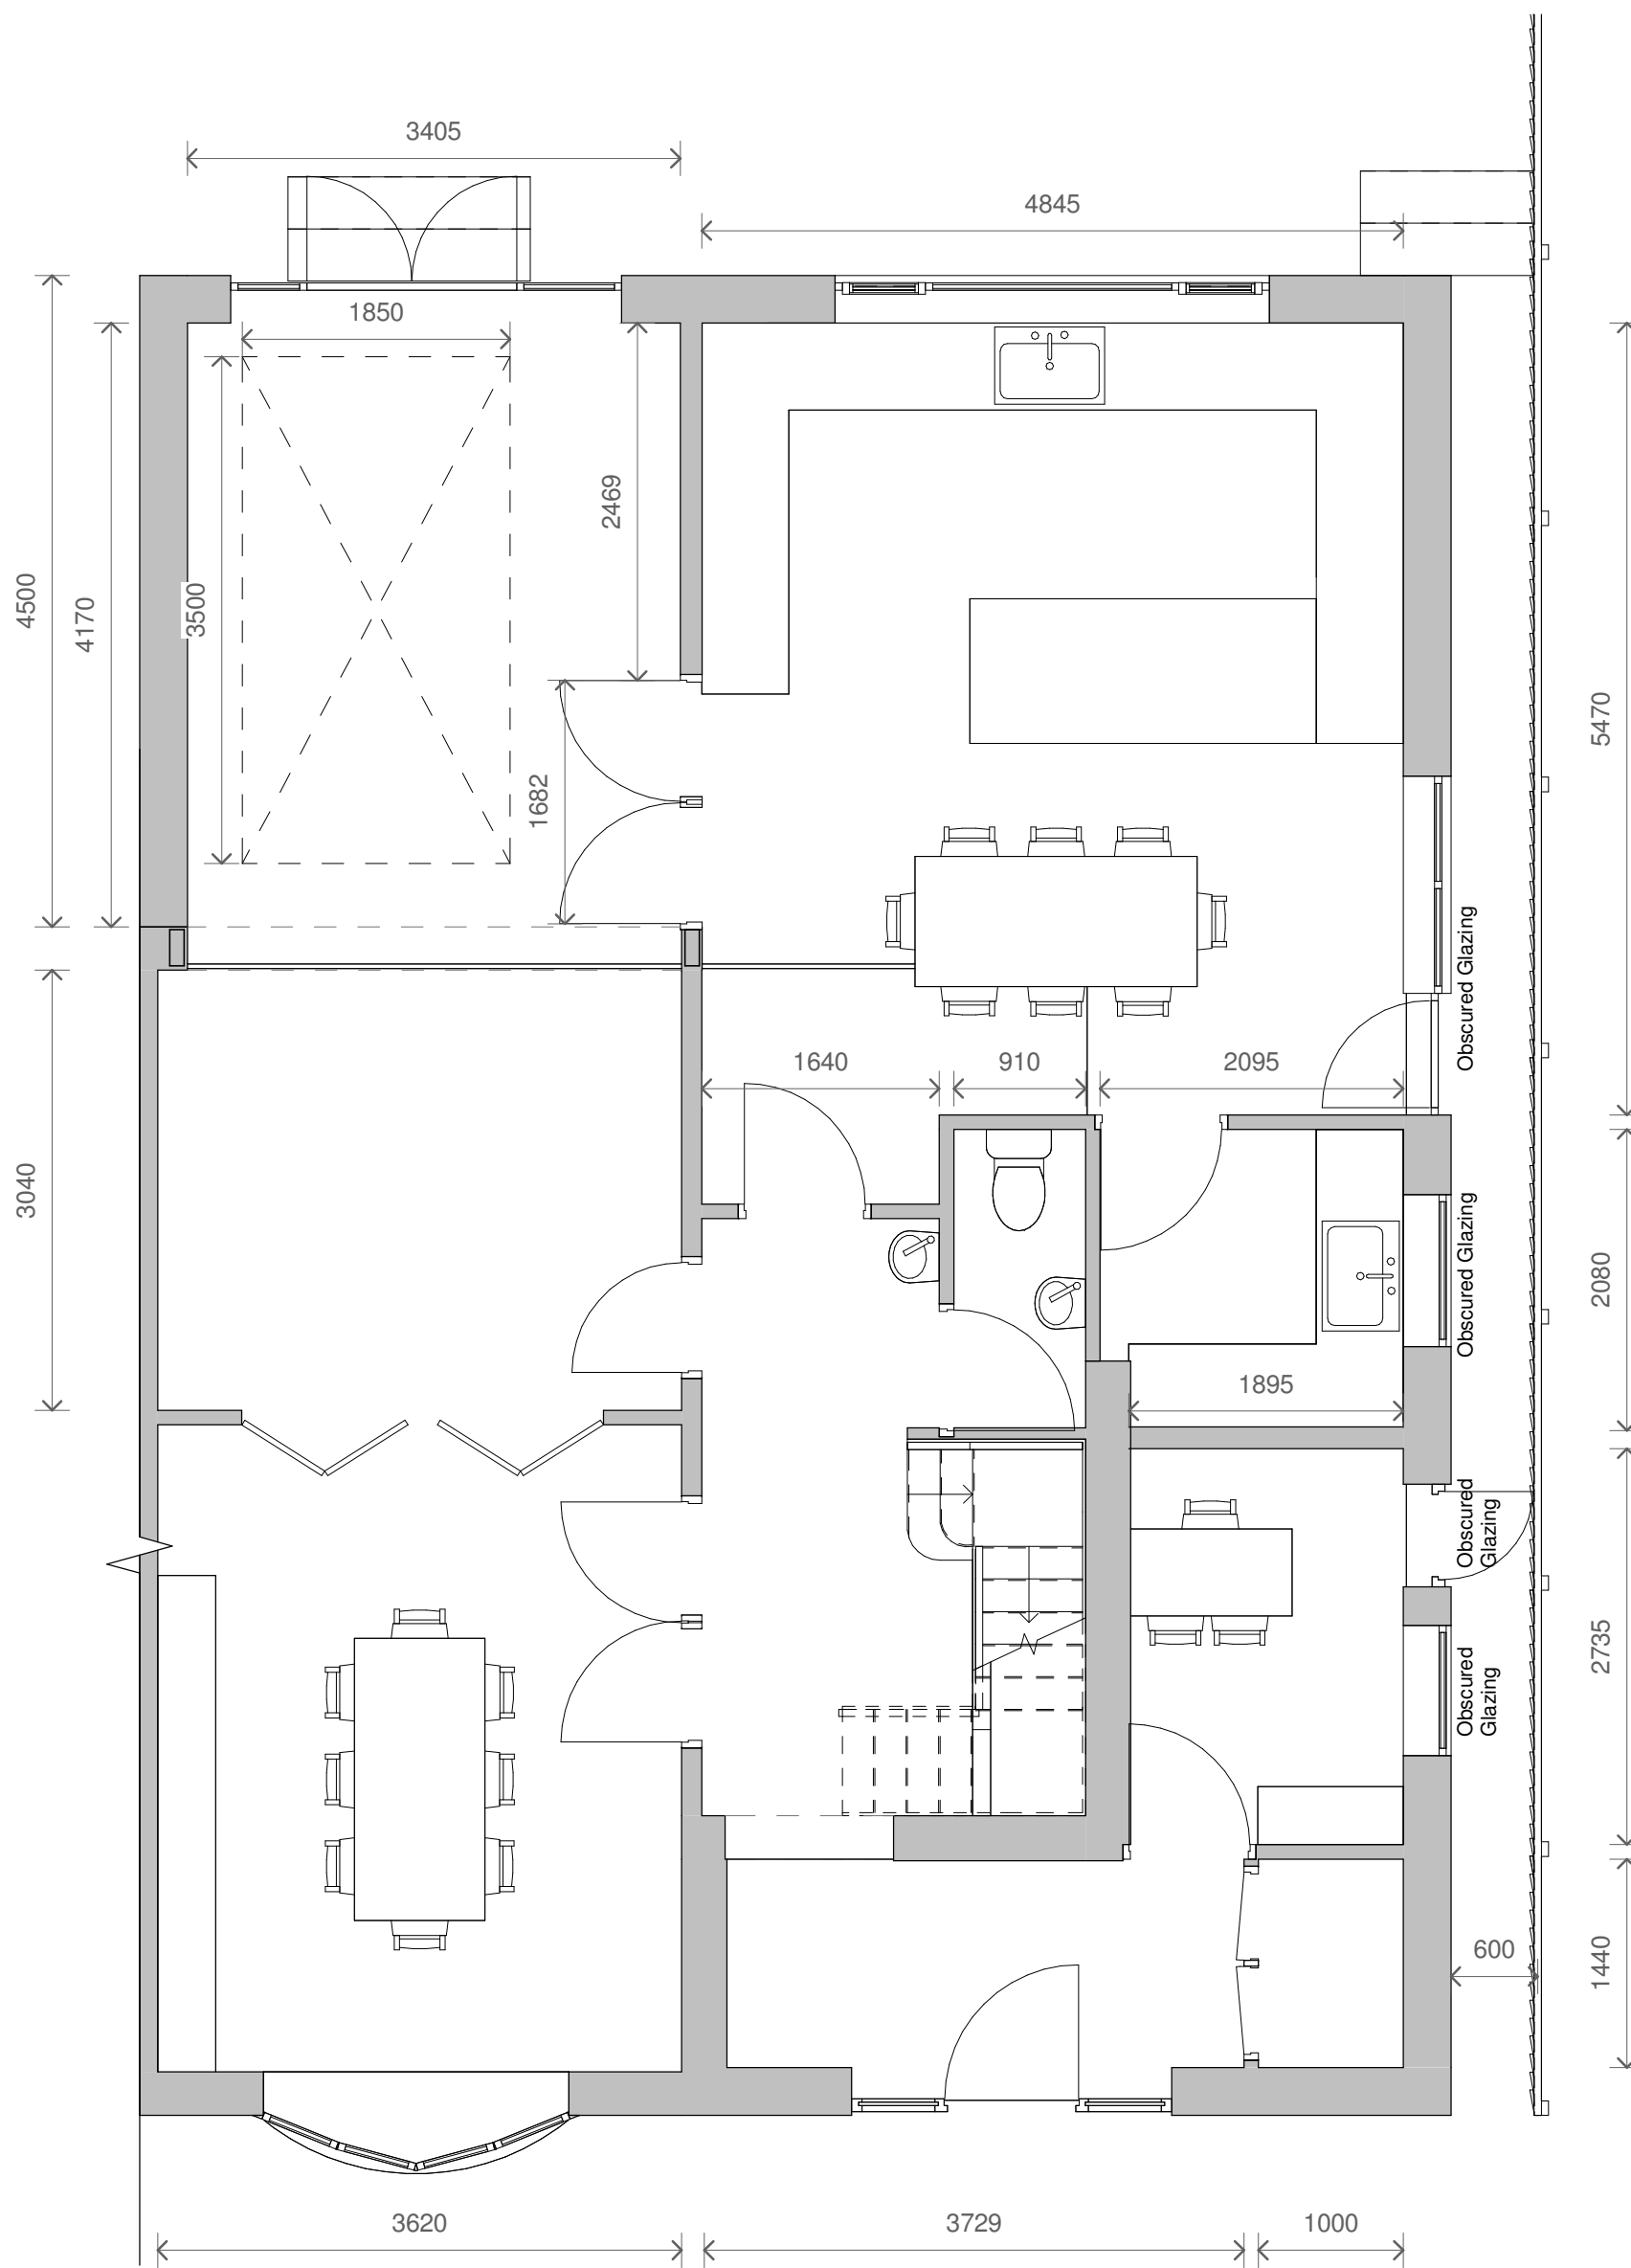


5 Level 0 - Proposed  
1 : 50

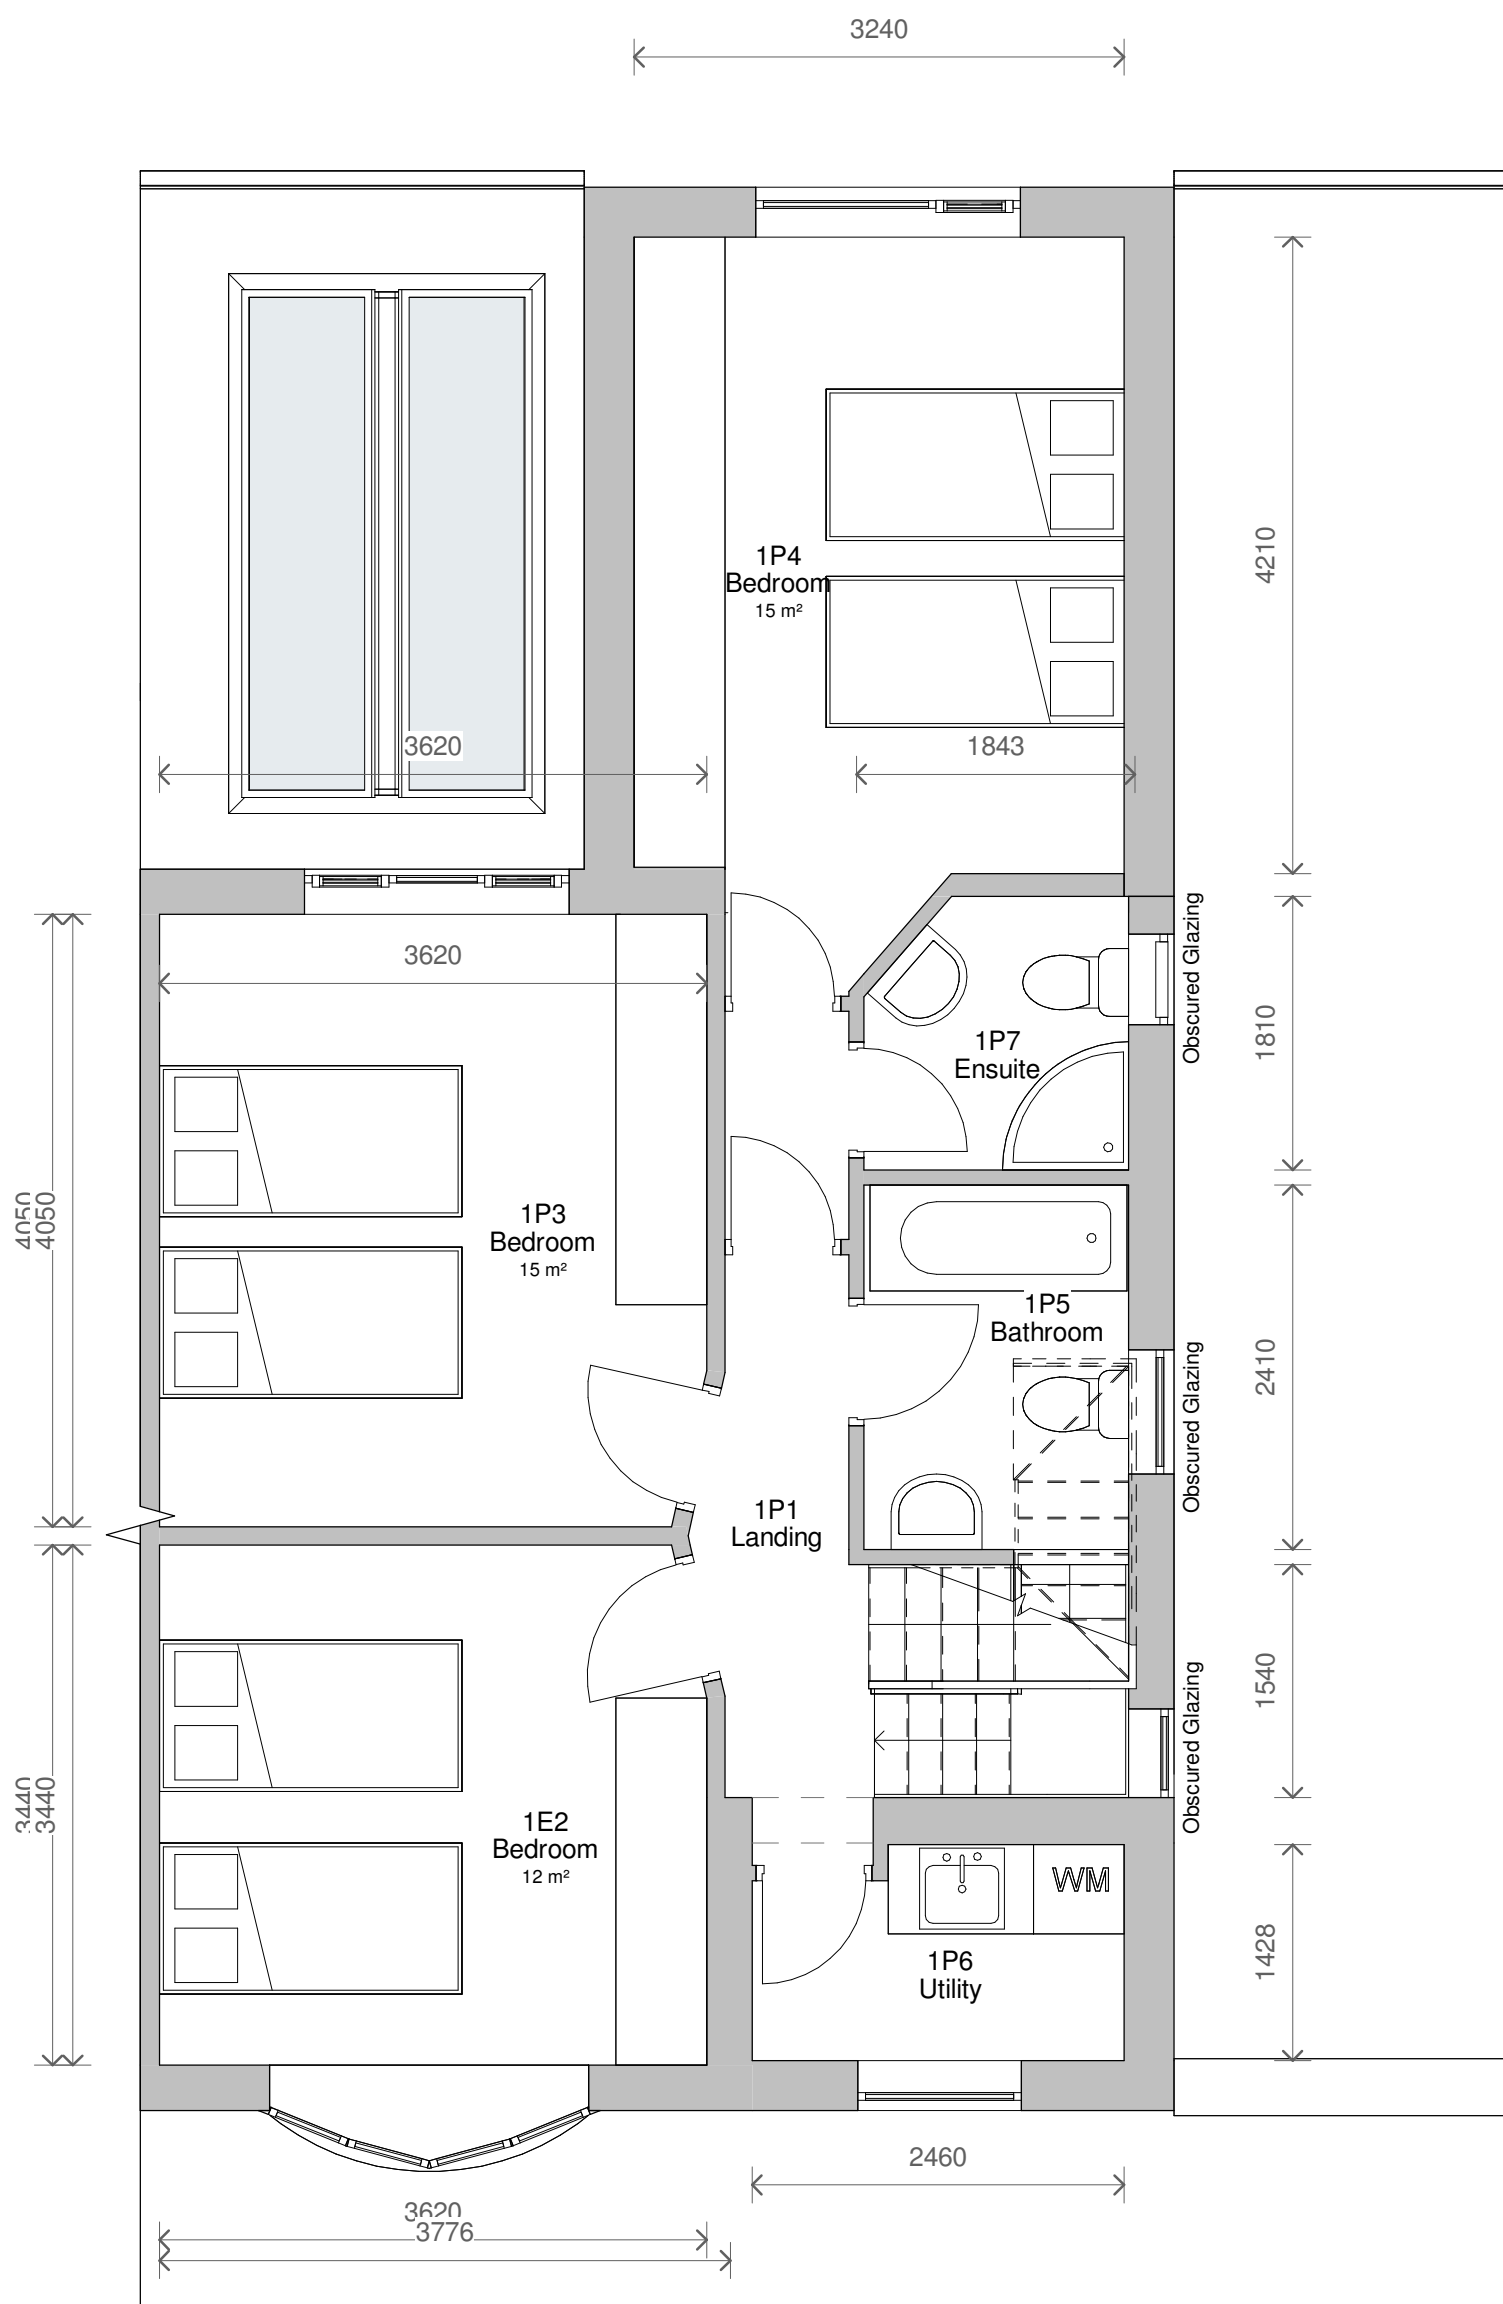

6 Level 1 - Proposed  
1 : 50

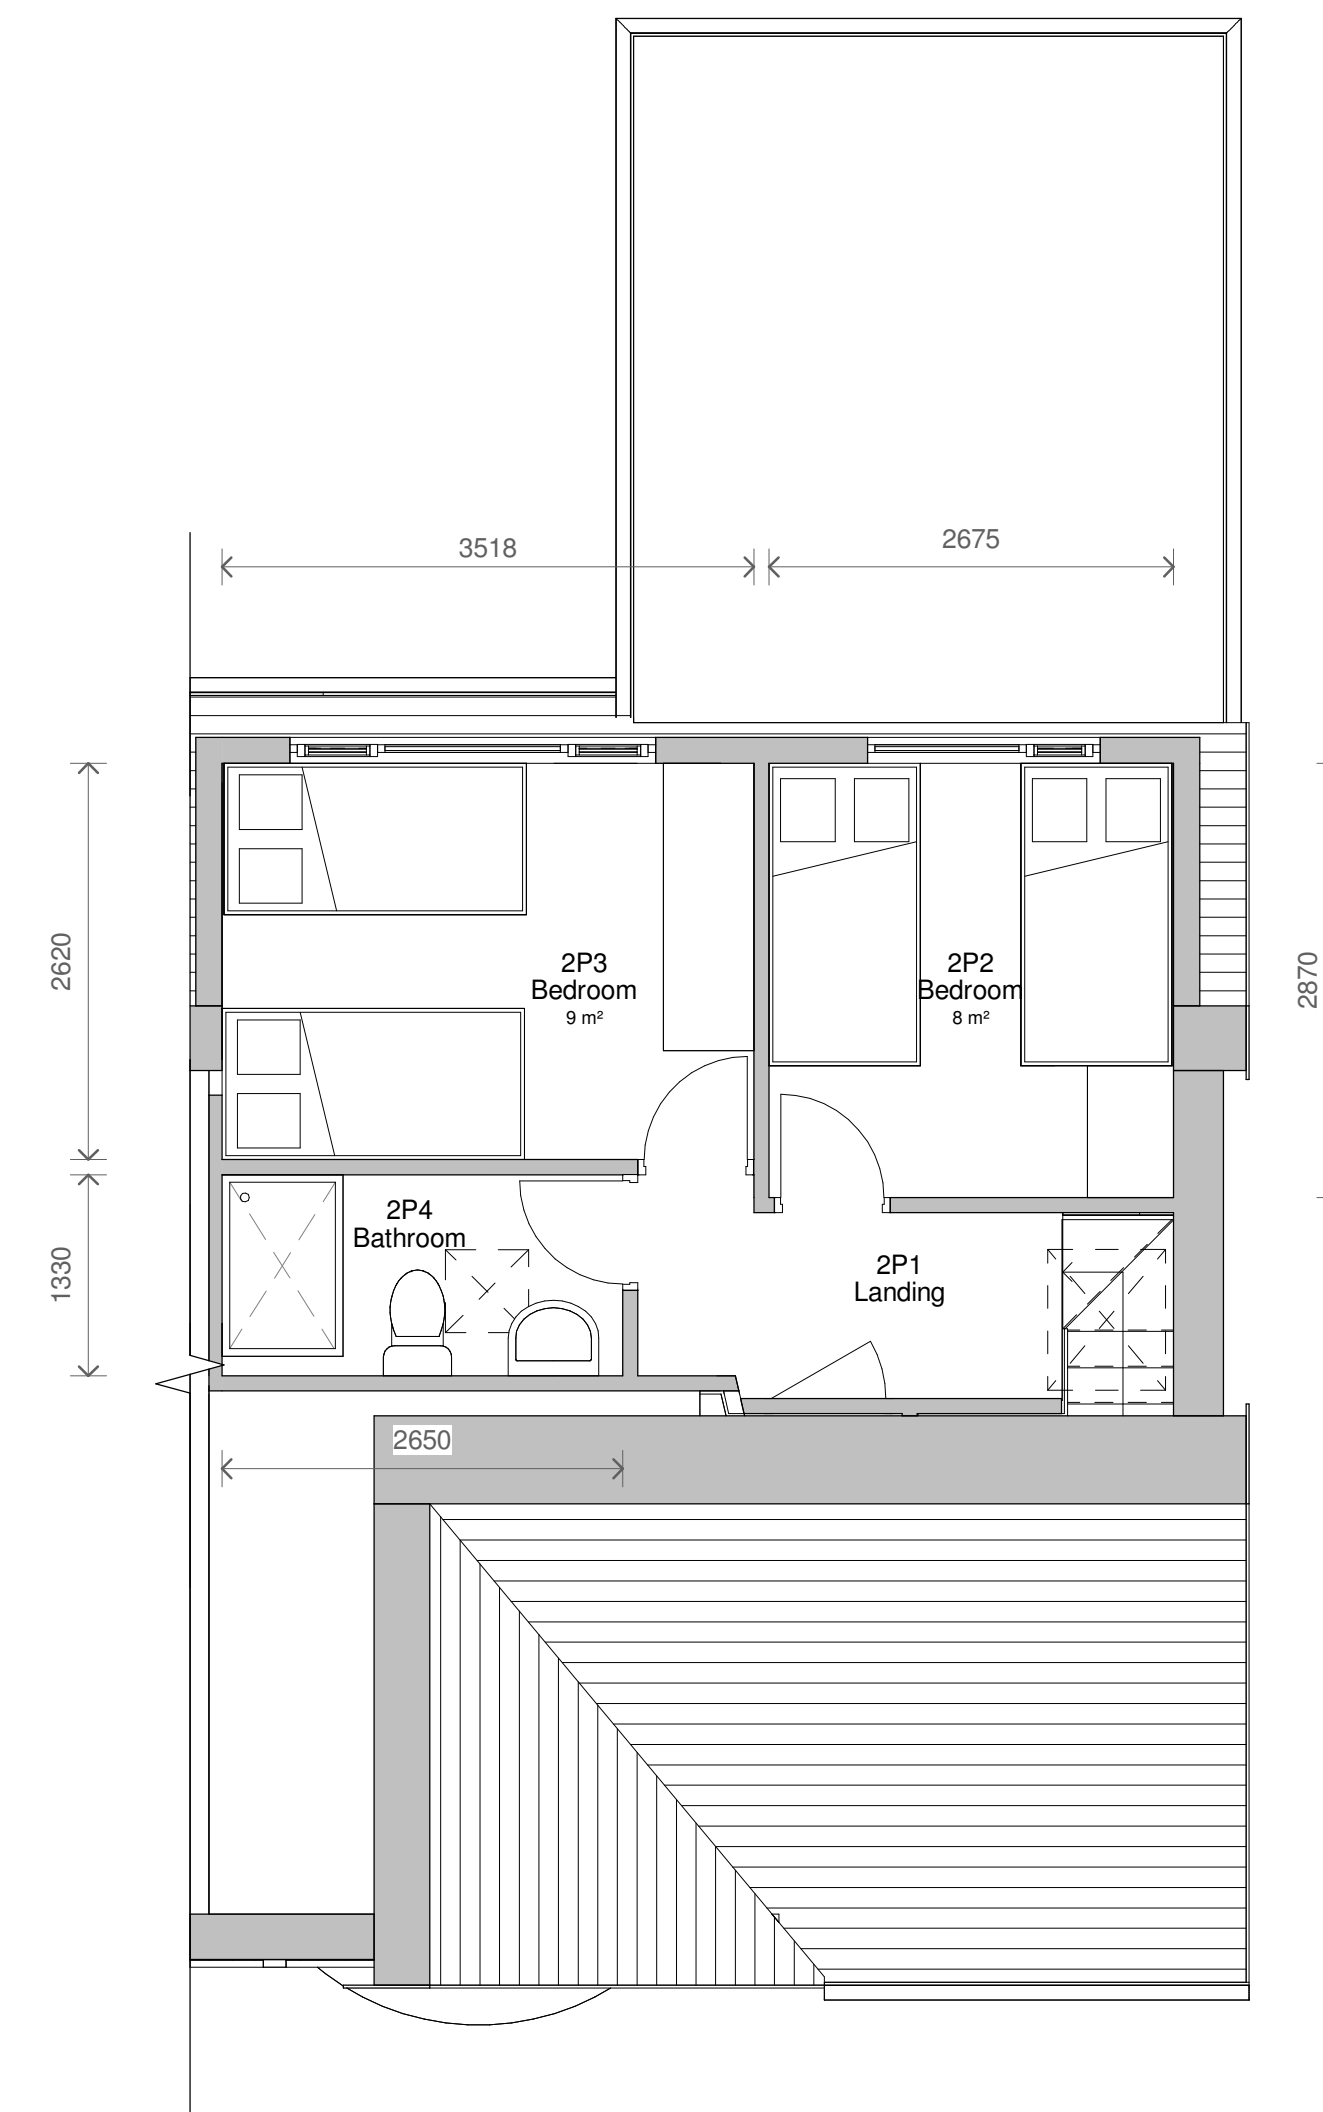


7 Level 2 - Proposed  
1 : 50

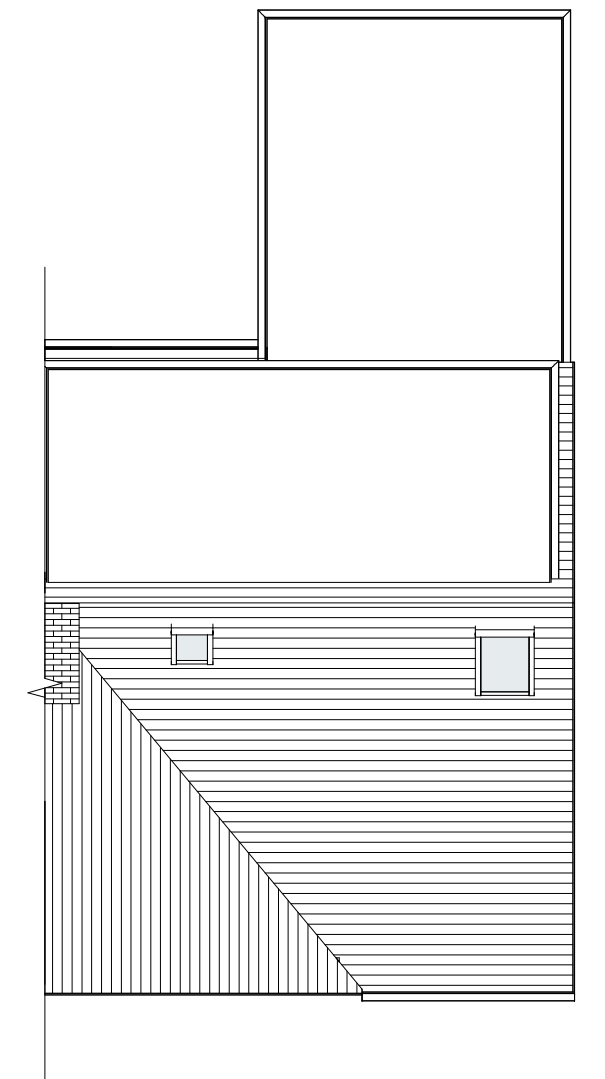

8 Roof Plan - Proposed  
1 : 100

Previous Applications Granted:  
133202/FH/2022

Date of Issue: Mon 09 May 2022

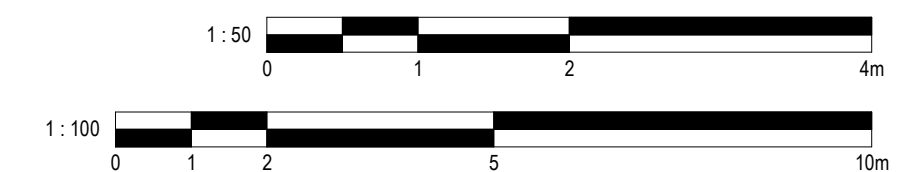

| 1   | Planning Ref | 10/12/2024 |
|-----|--------------|------------|
| No. | Description  | Date       |

|   |                |              |
|---|----------------|--------------|
| PROJECT   |                |              |
| 11 Ardern Road   |                |              |
| TITLE   |                |              |
| Proposed Plans and Elevations   |                |              |
| CLIENT   |                |              |
| Rosenbaum   |                |              |
| STATUS   |                |              |
| DESIGN   |                |              |
| DRAWN BY   | DATE           | SCALE (@ A1) |
| CB   | 30/10/2024     | As indicated |
| PROJECT NUMBER   | DRAWING NUMBER | REV          |
| GSS24135   | 003            | 1            |
| GOLD SKETCH   |                |              |
| S T U D I O S   |                |              |
| www.goldsketch.co.uk info@goldsketch.co.uk 0161 792 9595   |                |              |
| NOTES   |                |              |
| COPYRIGHT ALL RIGHTS RESERVED. NO PART OF THIS DRAWING IS TO BE REPRODUCED WITHOUT PRIOR WRITTEN CONSENT. DRAWING TO BE USED FOR THE STATUS INDICATED ONLY. ANY DISCREPANCIES TO BE REPORTED TO THE ARCHITECT PRIOR TO THE COMMENCEMENT OF ANY WORK. ALL WORK AND MATERIALS TO BE ACCORDANCE WITH CURRENT STATUTORY LEGISLATION, RELEVANT CODES OF PRACTICE AND BRITISH STANDARDS. ALL DIMENSIONS ON THIS DRAWING ARE IN MILLIMETRES UNLESS OTHERWISE STATED. |                |              |