
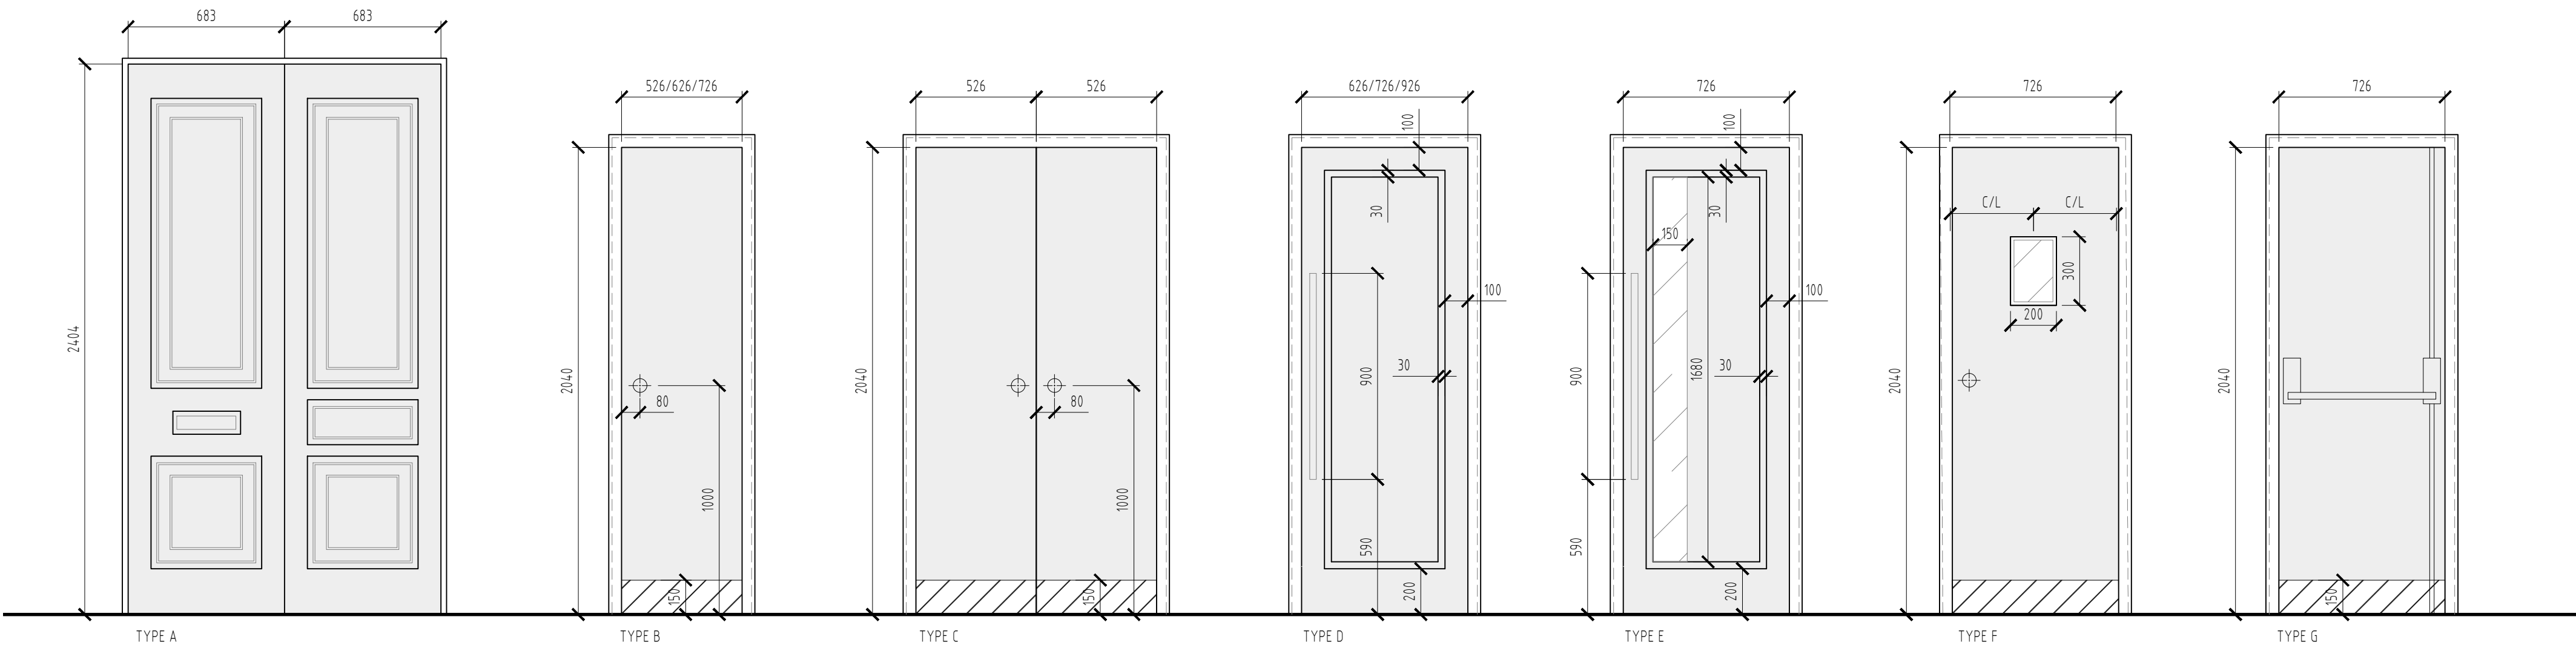



THIS DRAWING IS PROTECTED UNDER COPYRIGHT. COPYRIGHT REMAINS THE PROPERTY OF BRAWN DESIGN LTD UNLESS OTHERWISE ASSIGNED.

ANY STRUCTURAL INFORMATION ON THIS DRAWING IS INDICATIVE ONLY. NO STRUCTURAL DETAILS TO BE TAKEN FROM THIS DRAWING. ALL STRUCTURAL DETAILS TO BE REFERRED TO A STRUCTURAL ENGINEER.

FIGURED DIMENSIONS ONLY TO BE TAKEN FROM THIS DRAWING. DO NOT SCALE. ALL DIMENSIONS TO BE VERIFIED ON SITE PRIOR TO THE COMMENCEMENT OF WORK. ALL CONTRACTORS MUST VISIT THE SITE AND BE RESPONSIBLE FOR CHECKING ALL SETTING OUT DIMENSIONS. NOTIFY BRAWN DESIGN LTD OF ANY DISCREPANCIES PRIOR TO ANY MANUFACTURE OR CONSTRUCTION WORKS.

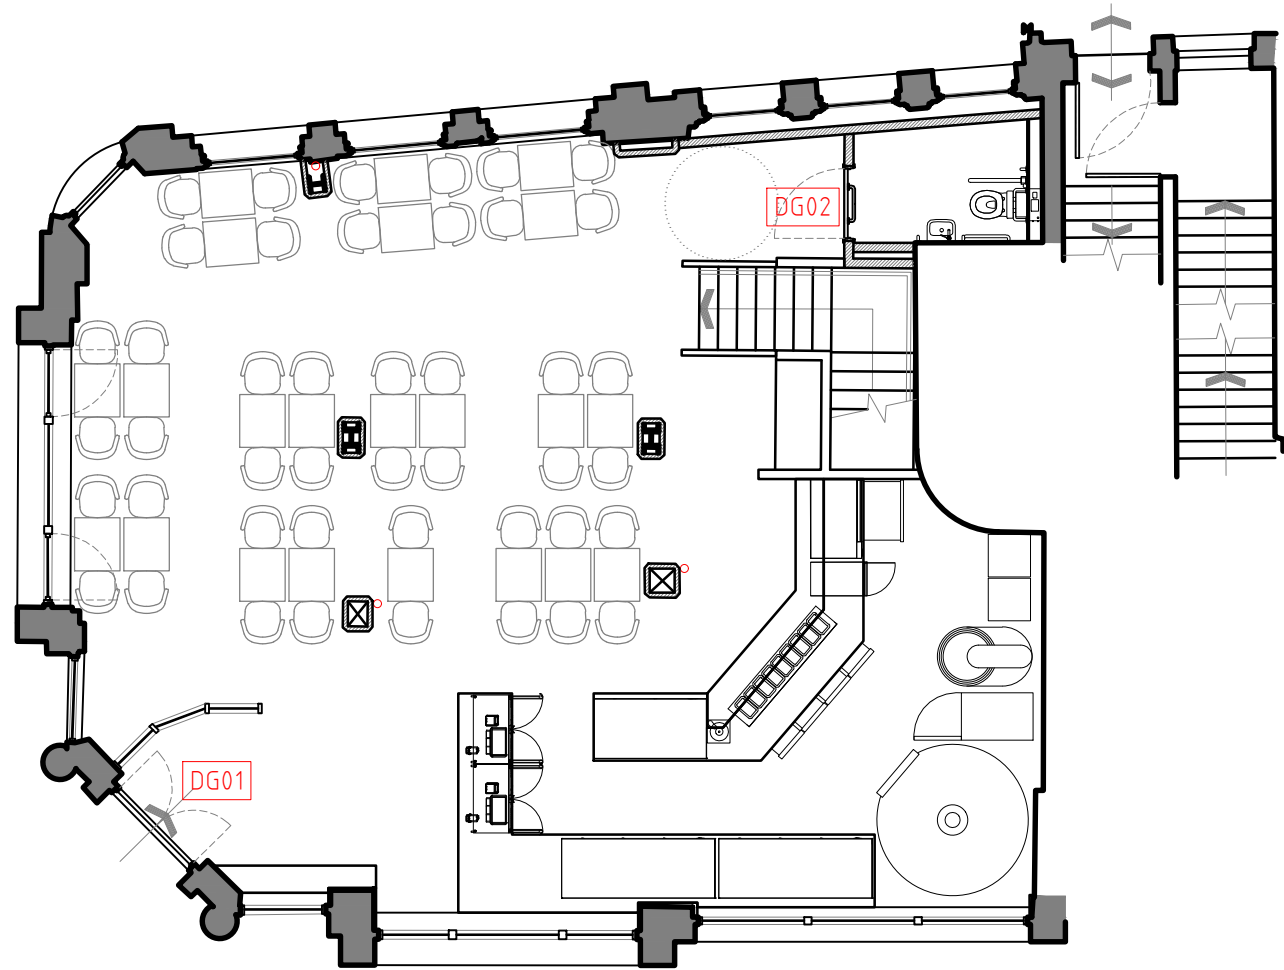

	DB No. & LOCATION	NEW/EXISTING	TYPE	DOOR LEAF			FIRE REQ.				FURNITURE				DETAIL					
				HEIGHT	WIDTH	THICKNESS	VISION PANEL	MIN. RATING	INTUM STRIP	SMOKE SEAL	LEVER	PULL HANDLE	PUSH PLATE	LOCK	DOUBLE SWING	PUSH BAR	SELF CLOSING	FINGER GUARD	SIGNAGE	NOTES
GRD	DG 01 - MAIN ENTRANCE	EX	A	X	X	44	N	N/A	N	N	X	X	X	Y	X	X	X	X	N/A	ANY REPAIRS AS NECESSARY
	DG 02 - ACCESSIBLE WC	N	D	2040	926	44	N	N/A	N	N	N	Y	Y	Y	N	N	N	N	ACCESSIBLE WC SIGN	
	DB 01 - MALE WC (STAFF)	N	B	2040	626	44	N	N/A	N	N	Y	N	N	Y	N	N	N	N	N/A	
	DB 02 - FEMALE WC (STAFF)	N	B	2040	626	44	N	N/A	N	N	Y	N	N	Y	N	N	N	N	N/A	
	DB 03 - MALE WC (LOBBY)	N	D	2040	726	44	N	N/A	N	N	N	Y	Y	N	N	N	N	Y	MALE TOILET SIGN	
	DB 04 - FEMALE WC (LOBBY)	N	D	2040	726	44	N	N/A	N	N	N	Y	Y	N	N	N	N	Y	FEMALE TOILET SIGN	
	DB 05 - LIFT MOTOR ROOM	EX	B	X	X	X	N	FD 30S	Y	Y	Y	N	N	Y	N	N	Y	N	FIRE DOOR KEEP SHUT	
	DB 06 - STAFF ROOM	N	B	2040	726	44	N	FD 30S	Y	Y	Y	N	N	N	N	N	N	N	STAFF / FIRE DOOR KEEP SHUT	
	DB 07 - COSHH	N	C	2040	526x2	44	N	FD 30S	Y	Y	Y	N	N	Y	N	N	Y	N	FIRE DOOR KEEP SHUT	
	DB 08 - FIRE EXIT	EX	G	X	726	X	N	FD 30S	Y	Y	X	X	X	X	N	Y	Y	N	FIRE DOOR KEEP SHUT	
	DB 09 - PRIVATE DINING ROOM	EX	X	X	X	X	N	N/A	N	N	X	X	X	X	Y	N	N	Y	N/A	DOUBLE SWING DOUBLE FOLD
	DB 10 - KITCHEN / WASH UP	N	E	2040	726	44	Y	FD 30S	Y	Y	N	Y	Y	N	N	N	Y	N	STAFF	
	DB 11 - CHILLER	N	F	X	726	X	N	N/A	N	N	N	Y	Y	N	N	N	N	N	N/A	BY SPECIALIST
	DB 12 - WC MAIN LOBBY	N	E	X	726	X	Y	FD 30S	N	N	N	Y	Y	N	N	N	Y	Y	N/A	BY SPECIALIST
	DB 13 - STORE	N	B	2040	526	44	N	N/A	N	N	Y	N	N	Y	Y	N	N	N	N/A	
	DB 14 - WC CUBICLE (FEMALE)	N	D	2040	626	44	N	N/A	N	N	N	Y	Y	Y	N	N	N	N	N/A	
	DB 15 - WC CUBICLE (FEMALE)	N	D	2040	626	44	N	N/A	N	N	N	Y	Y	Y	N	N	N	N	N/A	
	DB 16 - WC CUBICLE (FEMALE)	N	D	2040	626	44	N	N/A	N	N	N	Y	Y	Y	N	N	N	N	N/A	
	DB 17 - WC CUBICLE (MALE)	N	D	2040	626	44	N	FD 30S	N	N	N	Y	Y	Y	N	N	N	N	N/A	
	DB 18 - REFUSE STORE	N	B	2040	726	44	N	N/A	N	N	Y	Y	Y	N	N	N	N	N	STAFF	
	DB 19 - CUPBOARD / STORE	N	C	2040	526x2	44	N	FD 30S	Y	Y	Y	N	N	Y	N	N	Y	N	FIRE DOOR KEEP SHUT	

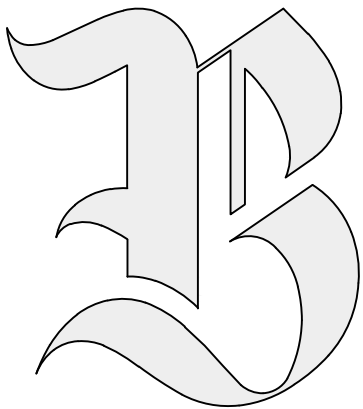

BRAWN DESIGN LIMITED.

BIZ HUB, ROOM G01, MELTON COURT, GIBSON LN,
NORTH FERRIBY, HU14 3HH
EMAIL: RICHARD@BRAWNDESIGN.CO.UK
MOBILE: 07985 344636

CLIENT

INDIVIDUAL RESTAURANTS/
FORBICI

PROJECT

MANCHESTER
CROSS STREET

DRAWING TITLE

PROPOSED
DOOR DETAILS

JOB NUMBER

2405

DRAWING NUMBER

211

REVISION

C1

SCALE

1:20

DRAWN BY

BN

APPROVED BY

DIRECTOR

REV

C1 25-10-24

DATE

NOTES

DOOR SCHEDULE FOR PLANNING

BY

RCN

SCALE BAR

1:50

1:100

