

Apartment Types

- 1 Bed
- 1 Bed+1
- 2 Bed
- 2 Bed Duplex



PROJECT

Red Lion Street

SITE ADDRESS
Red Lion Street, Northern Quarter, For M4 1PB
Noble Design & Build


DRAWING

GA tenth floor plan

PROJECT NO.
10522
DWG NO.
P-121
REV NO.
E
SCALE
As indicated
DRAWN BY
AL
CHECKED BY
ADS
PAGE SIZE
A1

PLANNING

REV.	DESCRIPTION	INTL.	CHK.	DATE
A	AMENDED TO MEET CURRENT REQUIREMENTS	AL	ADS	20.10.23
B	FLOOR LAYOUT UPDATE TO BALC	AL	GM	16.07.24
C	added second fire escape stair case	MM	NSC	21.08.24
D	Revision bubble added	AL		04.09.24
E	Apartment colour update	AL		Date 11

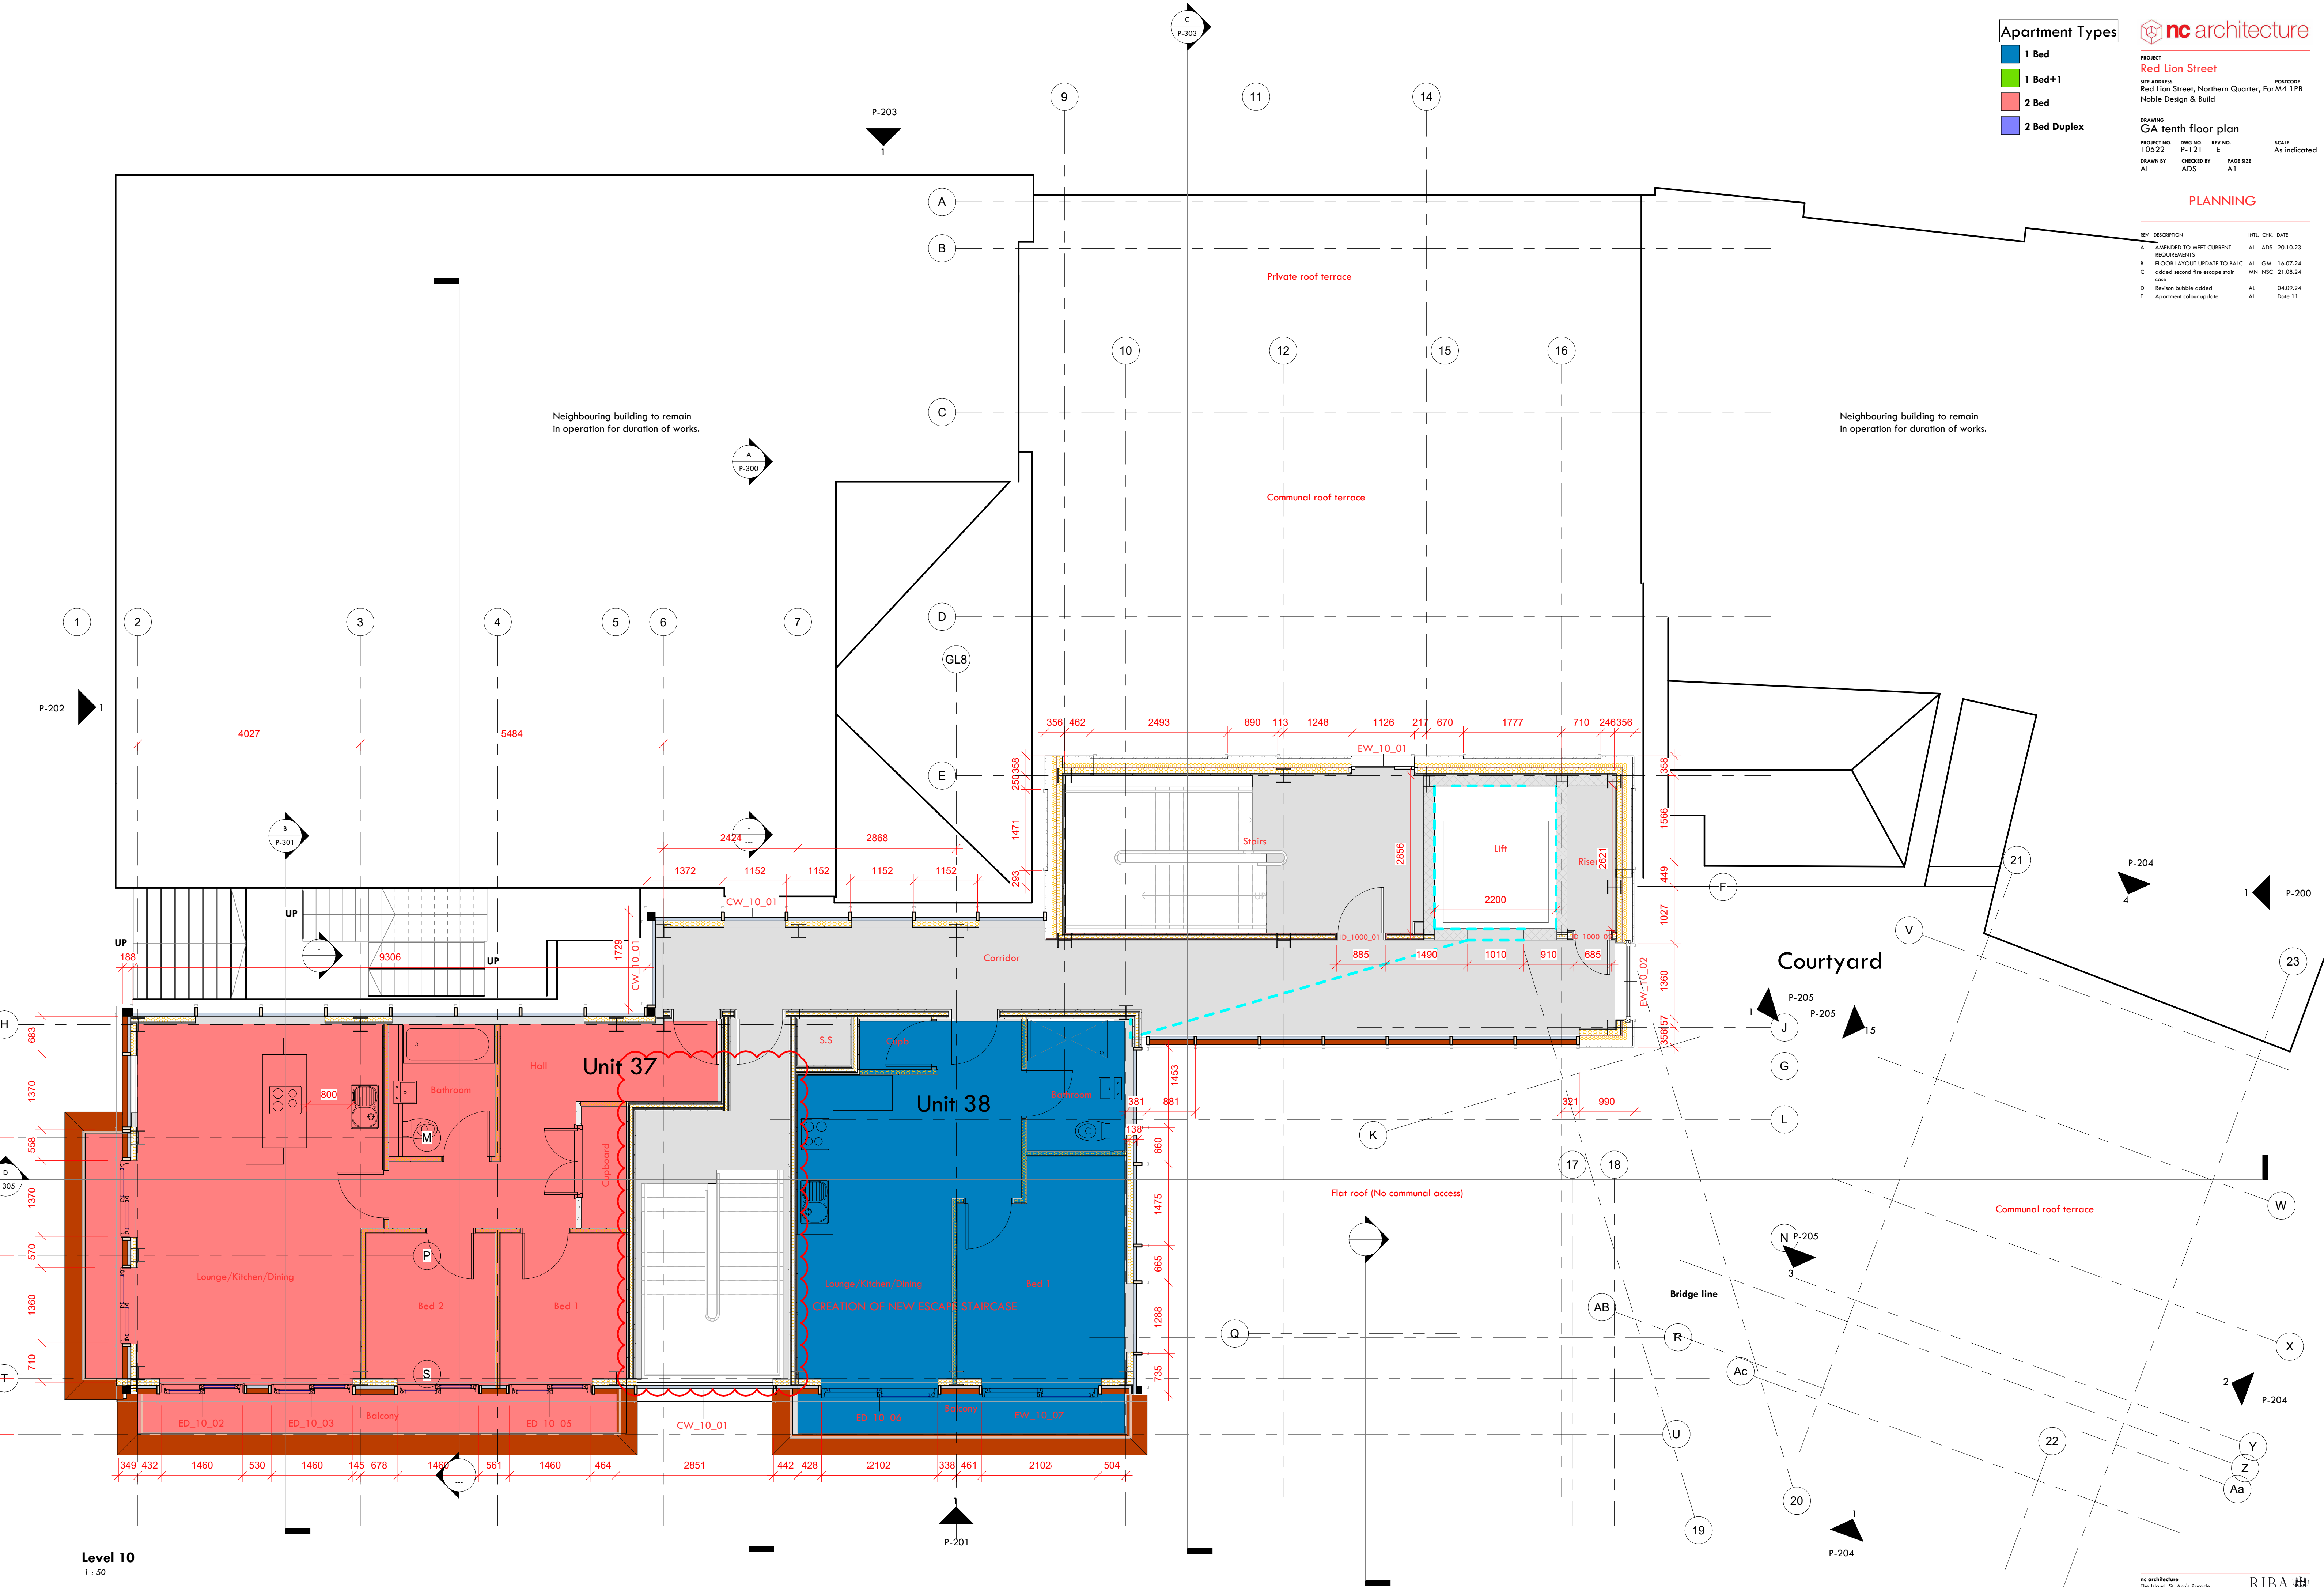

Level 10

1 : 50