




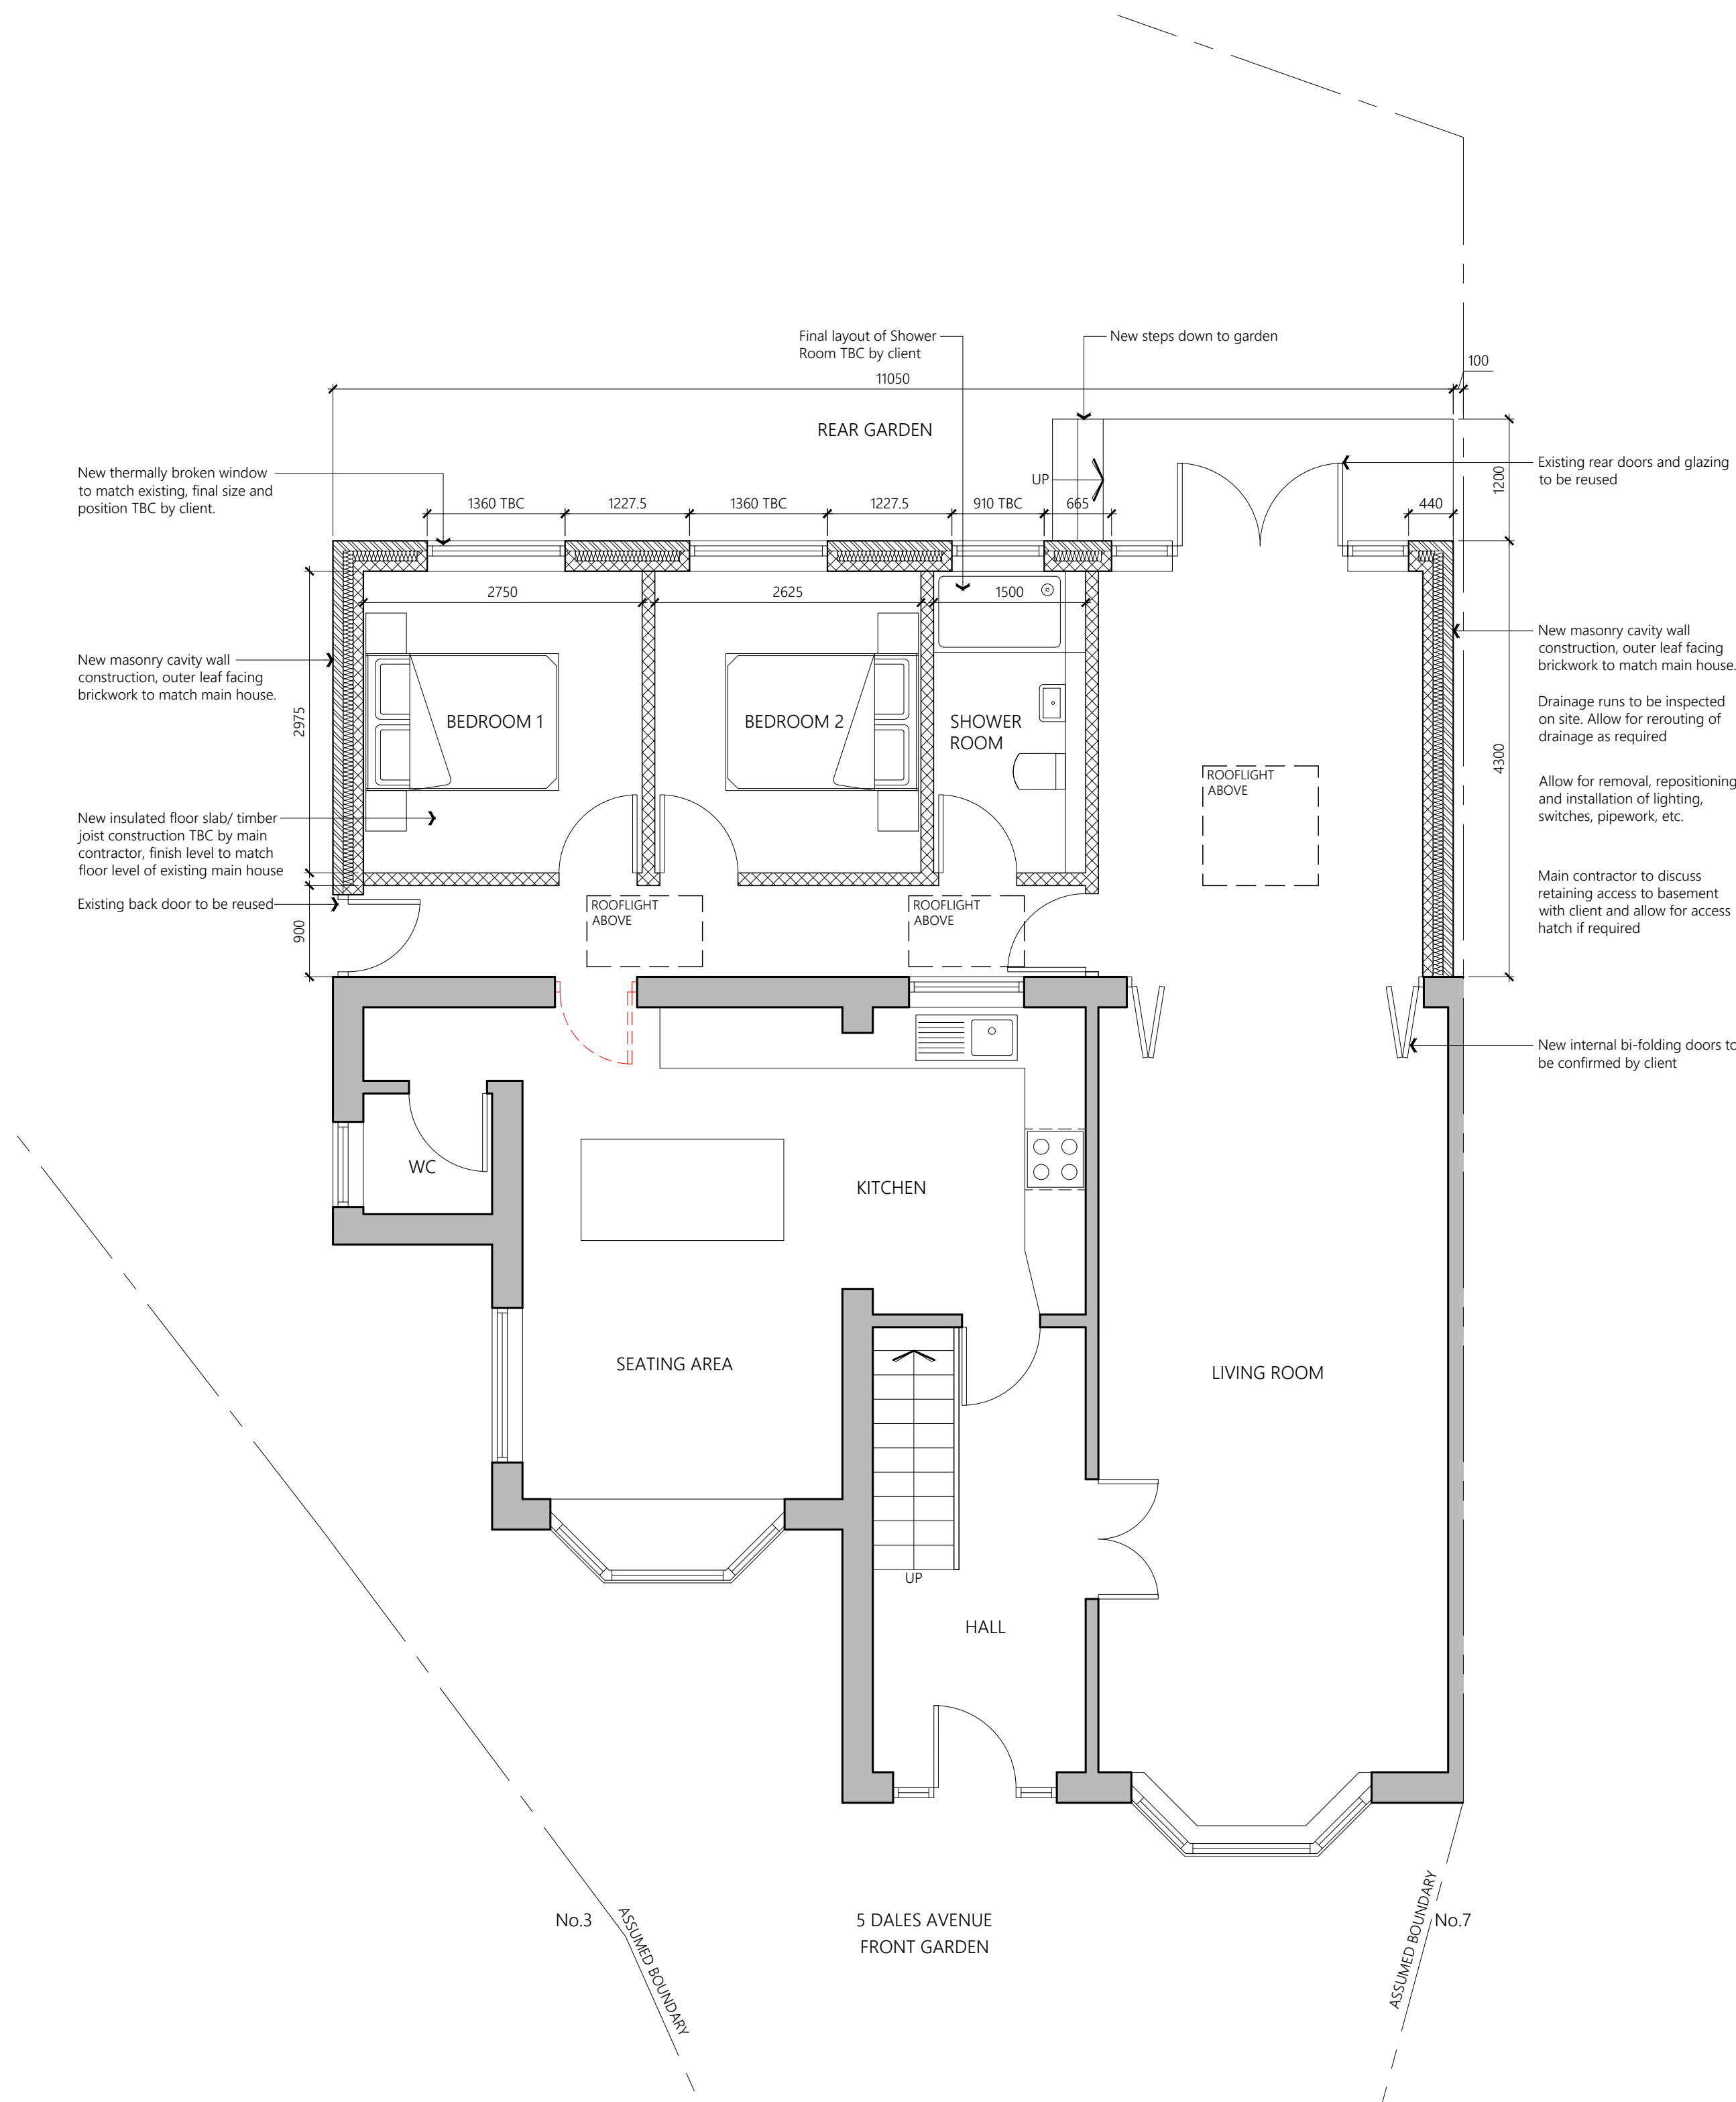

PROPOSED GROUND FLOOR PLAN

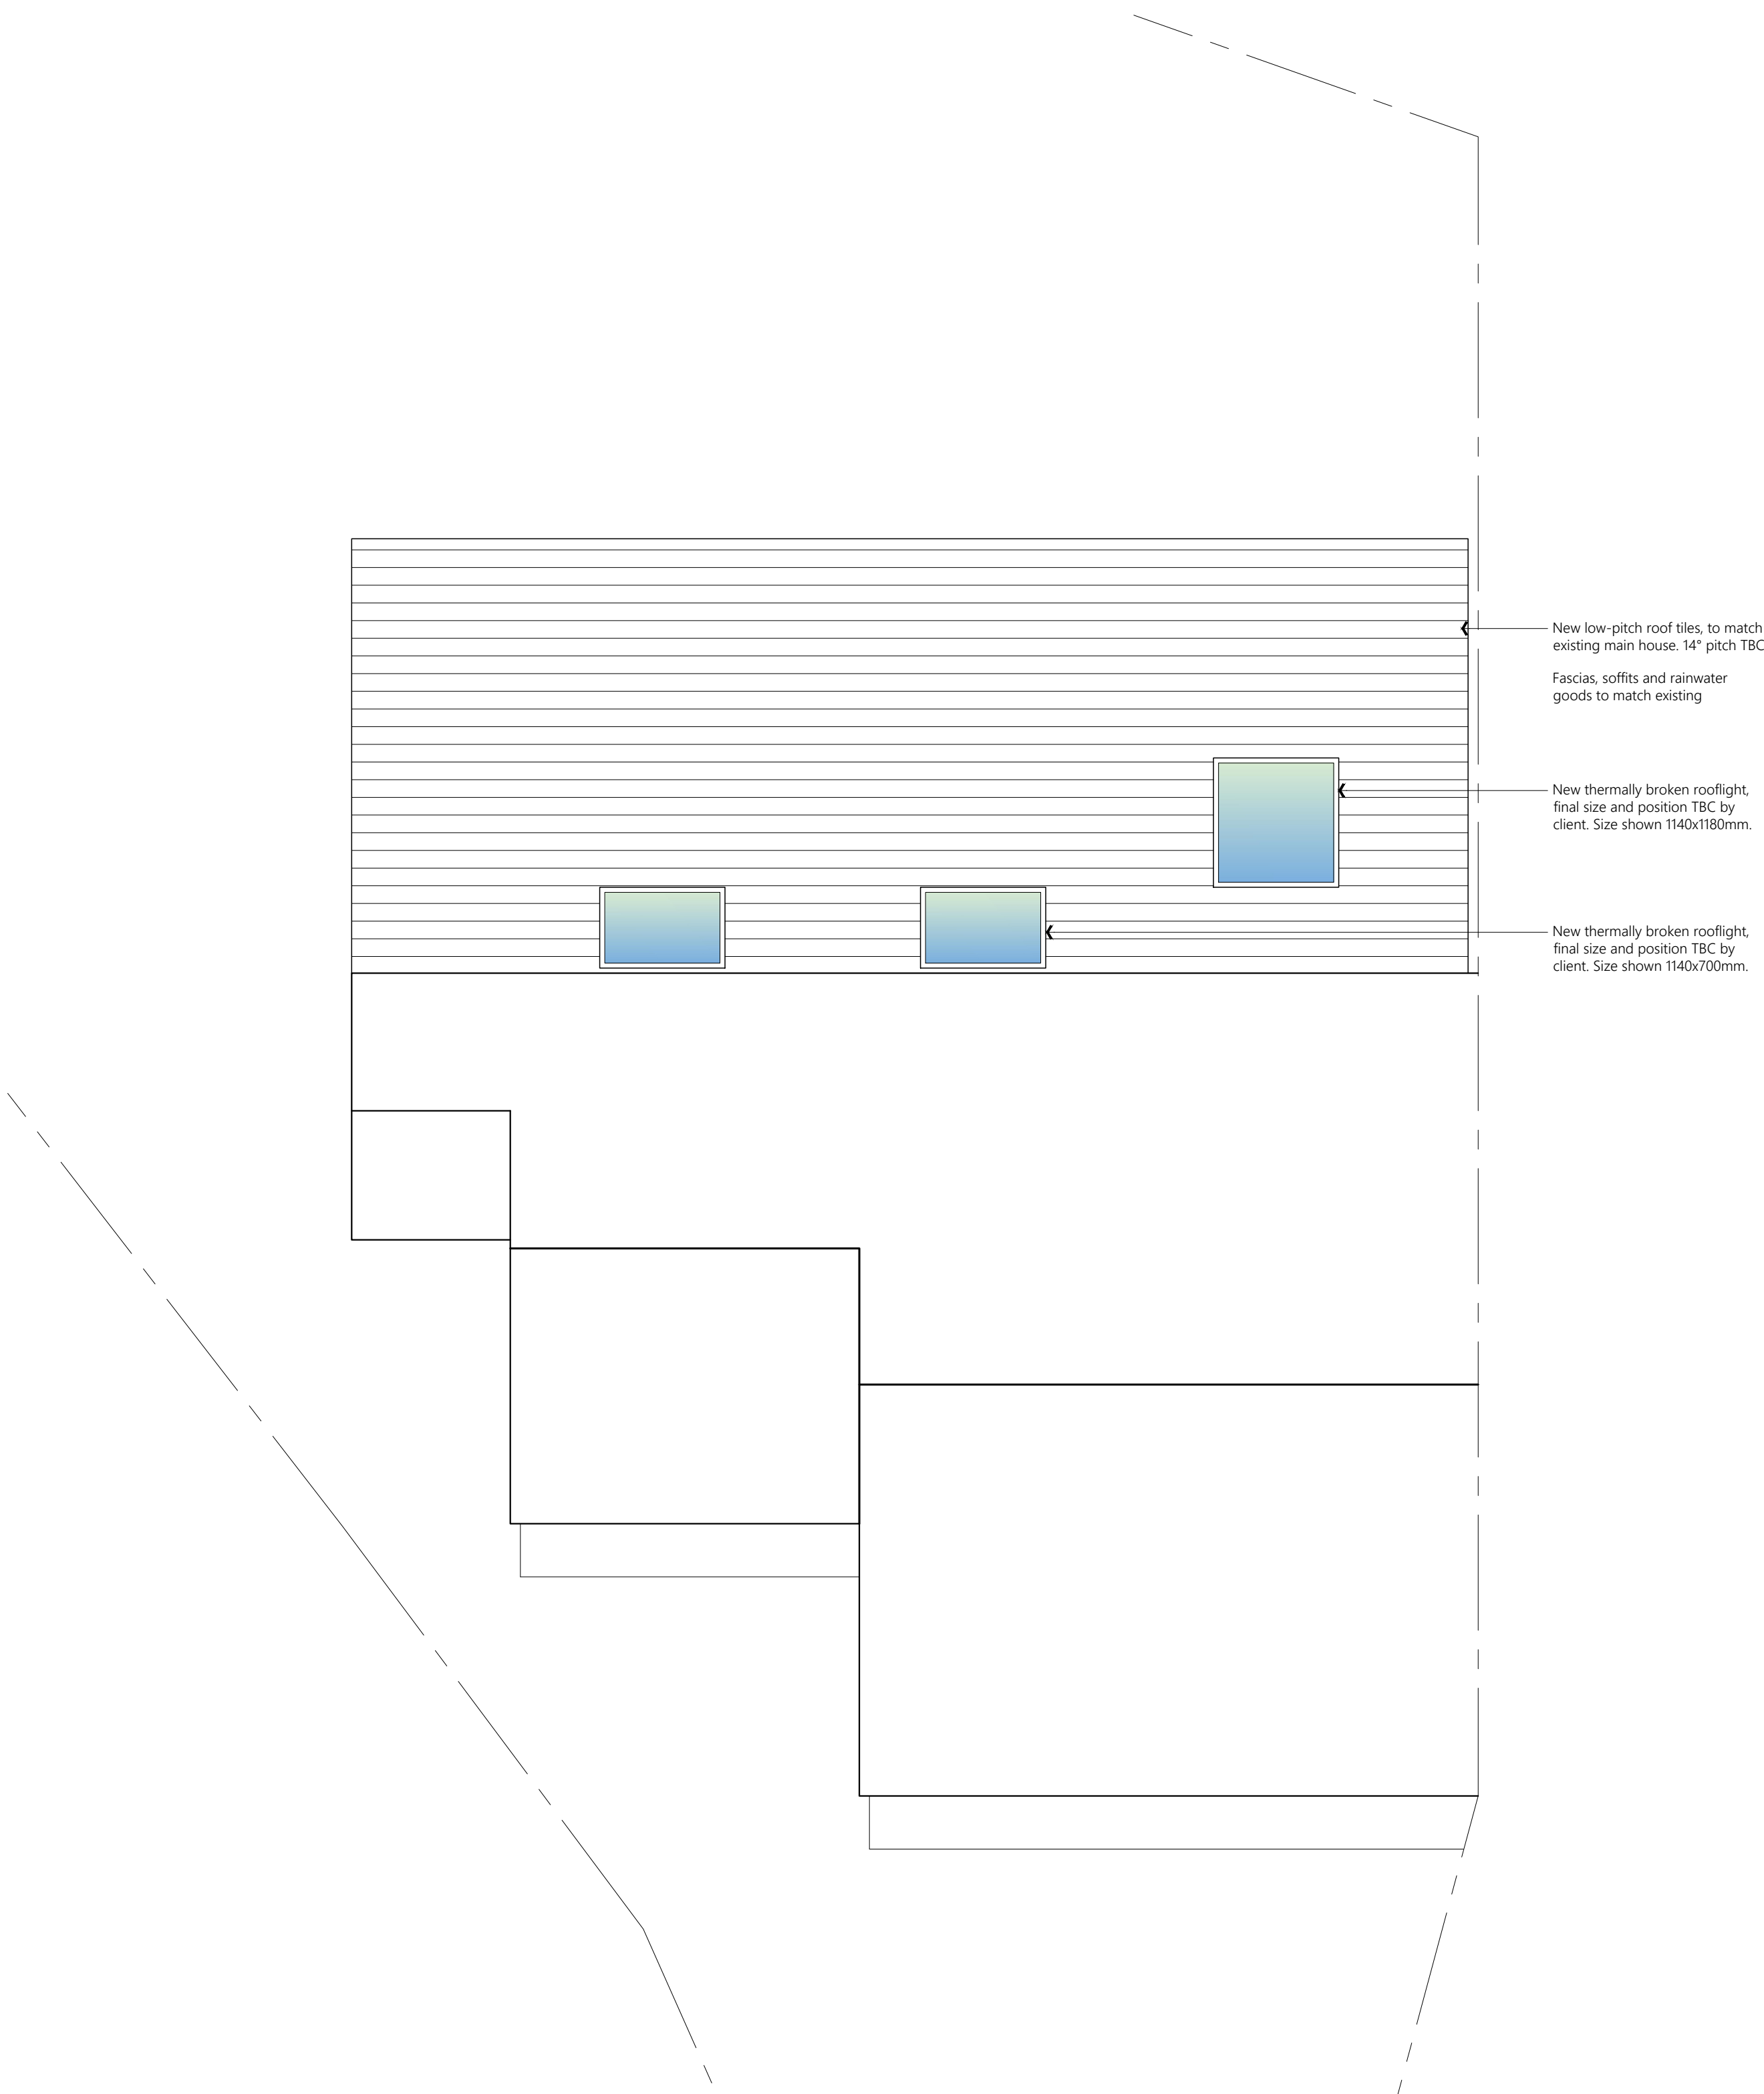

PROPOSED ROOF PLAN

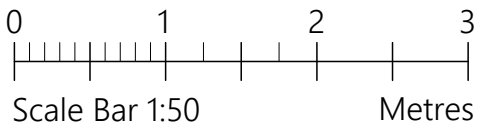

PROJECT	5 Dales Avenue Manchester M8 4NU		
CLIENT	T Parveen		
STATUS	Information		
DRAWING	Proposed Plans		
DWG No.	2454-04	REV	
SCALE	1:50@A1	DATE	Nov '24
AGB CAD SERVICES website: www.agbcad.co.uk email: info@agbcad.co.uk telephone: 07912 090 125 DO NOT SCALE FROM THIS DRAWING			