

General Notes

The Contractor is to check all dimensions on site and report any discrepancies to the Contract Administrator. This drawing is to be read in conjunction with all other standard documentation. Dimensions are not to be scaled from this drawing.

P2	PLANNING ISSUE, ELEVATION TAG NOTES UPDATED	16.10.24
P1	PLANNING ISSUE	28.08.24
No.	Revision /Issue	Date

RUBEEN KADRI
ARCHITECTURAL DESIGN STUDIO
07767935960
rubeenk@yahoo.com

Project Name and Address :
1 OAKDALE DRIVE, MANCHESTER
M20 5WJ
REAR EXTENSION
Client :
JYOTI CHHETRI
Title :
PROPOSED ELEVATIONS

Project No : M24_22	Drawn by : AG
Date : 06.08.12	Drawing No: PL-004
Scale : 1:100@A3	Revision P2




Proposed Front Elevation



Proposed Rear Elevation



Proposed West side elevation

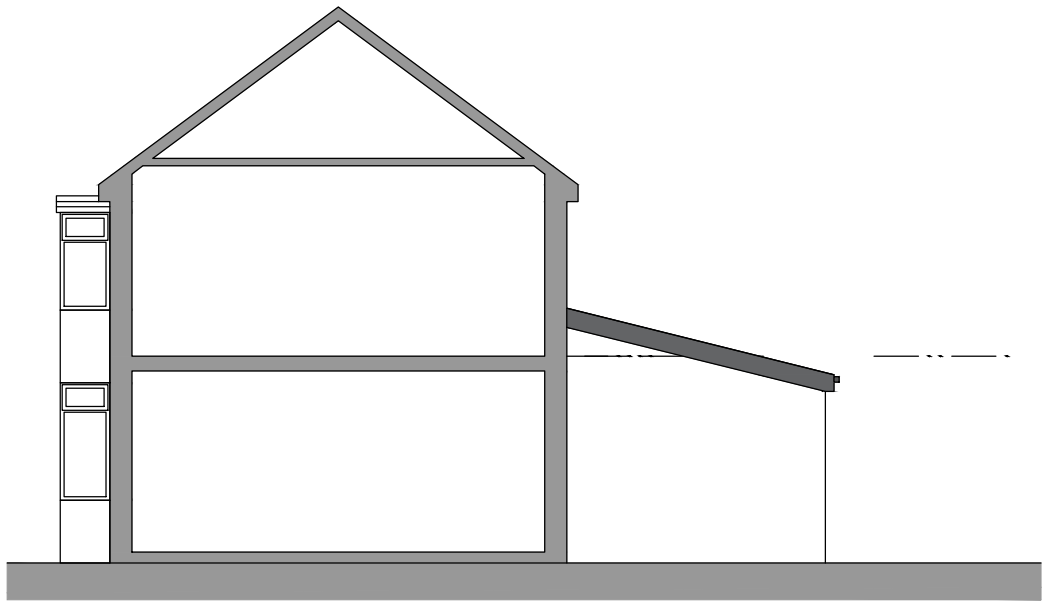

Proposed East side elevation section