



EXISTING-
SECTIONAL ROOF ELEVATION B-B:

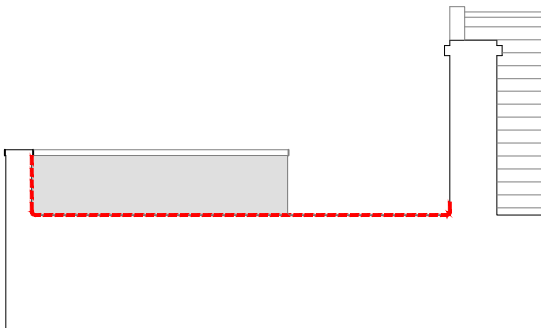


EXISTING-
SECTIONAL ROOF ELEVATION A-A:

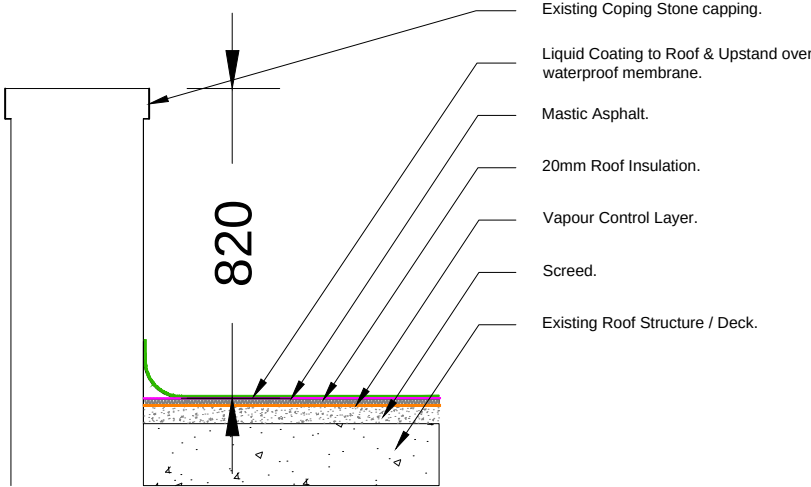

EXISTING-
ROOF BUILD UP DETAIL:

Do not scale this drawing - In all cases figured dimensions to be followed
All dimensions to be checked on site before work commences
© This drawing is the copyright of DTZ and may not be reproduced in part or in whole without prior written permission

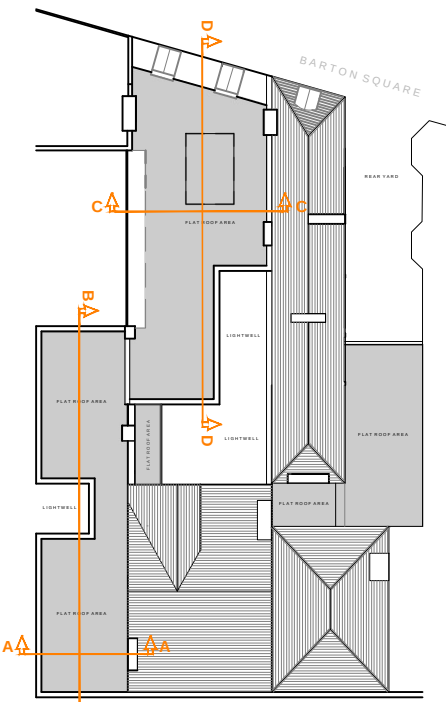

Schematic - Roof Plan.
NTS.

Rev	Description	Date	Drawn
A	Roof Section Details amended.	11.06.24	SS
B	Additional details added.	27.08.24	SS



Project and Building Consultancy
North West
No. 1 Marsden Street
Manchester
M2 1HW
Tel: +44 (0) 161 236 9595
Fax: +44 (0) 121 228 7097

Client: GE Healthcare Pension Trustee Ltd.

Project: Roof Works at
20 St Ann's Square, Manchester.

Drawing:
Existing Roof Sections A & B.
Existing Roof Build Up Section Detail.

Scale: NTS - A3 Drawn by: SS.

Date: 10.06.24 Checked by:

Drawing Number: 05 Revision: B

