



DIGITAL | SIGNS | GRAPHICS | SERVICE



CLIENT

MMU

PROJECT

XJ90780 - LAW SCHOOL ENTRANCE

DATE

18/12/24

PROJECT MANAGER


JLJ

DRAWN BY


SS

REVISIONS


- 01 - 25/06/24 - INITIAL VISUAL ISSUED
- 02 - 26/06/24 - OPTION CHOSEN
- 03 - 25/07/24 - LAYOUT UPDATED/LAW SCHOOL TEXT REMOVED
- 04 - 21/11/24 - LOGO UPDATED, REVOLVING DOOR ADDED, MULLIONS ADDED TO SECTION
- 05 - 27/11/24 - LOGO REVERSED TO OLD VERSION
- 06 - 18/12/24 - LOGO REVERSED BACK TO NEW VERSION, TRAY SIGN ADDED

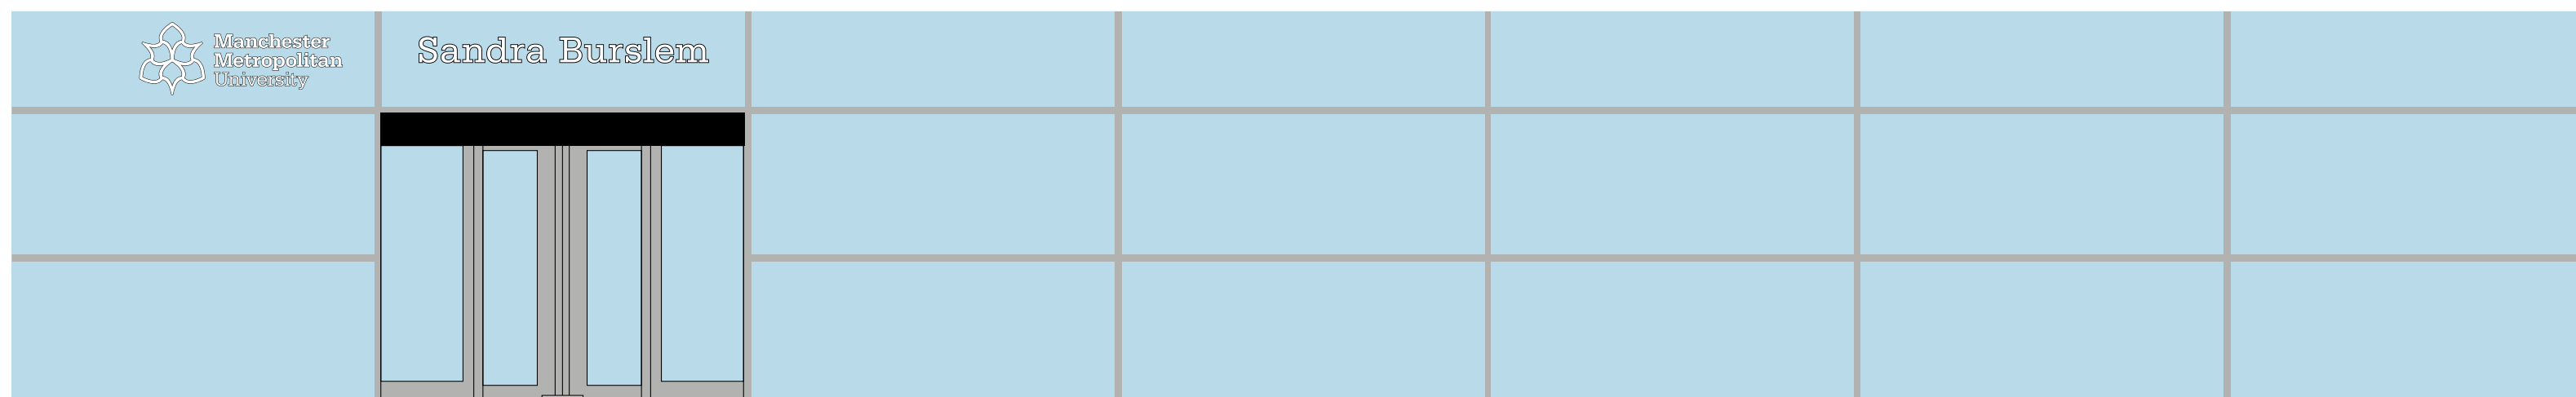

PROPOSED WORKS

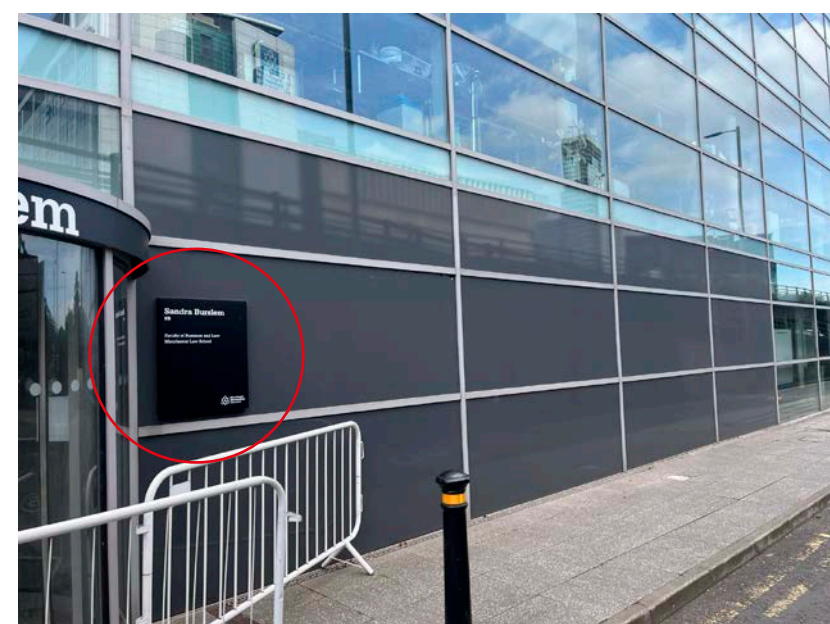

EXISTING


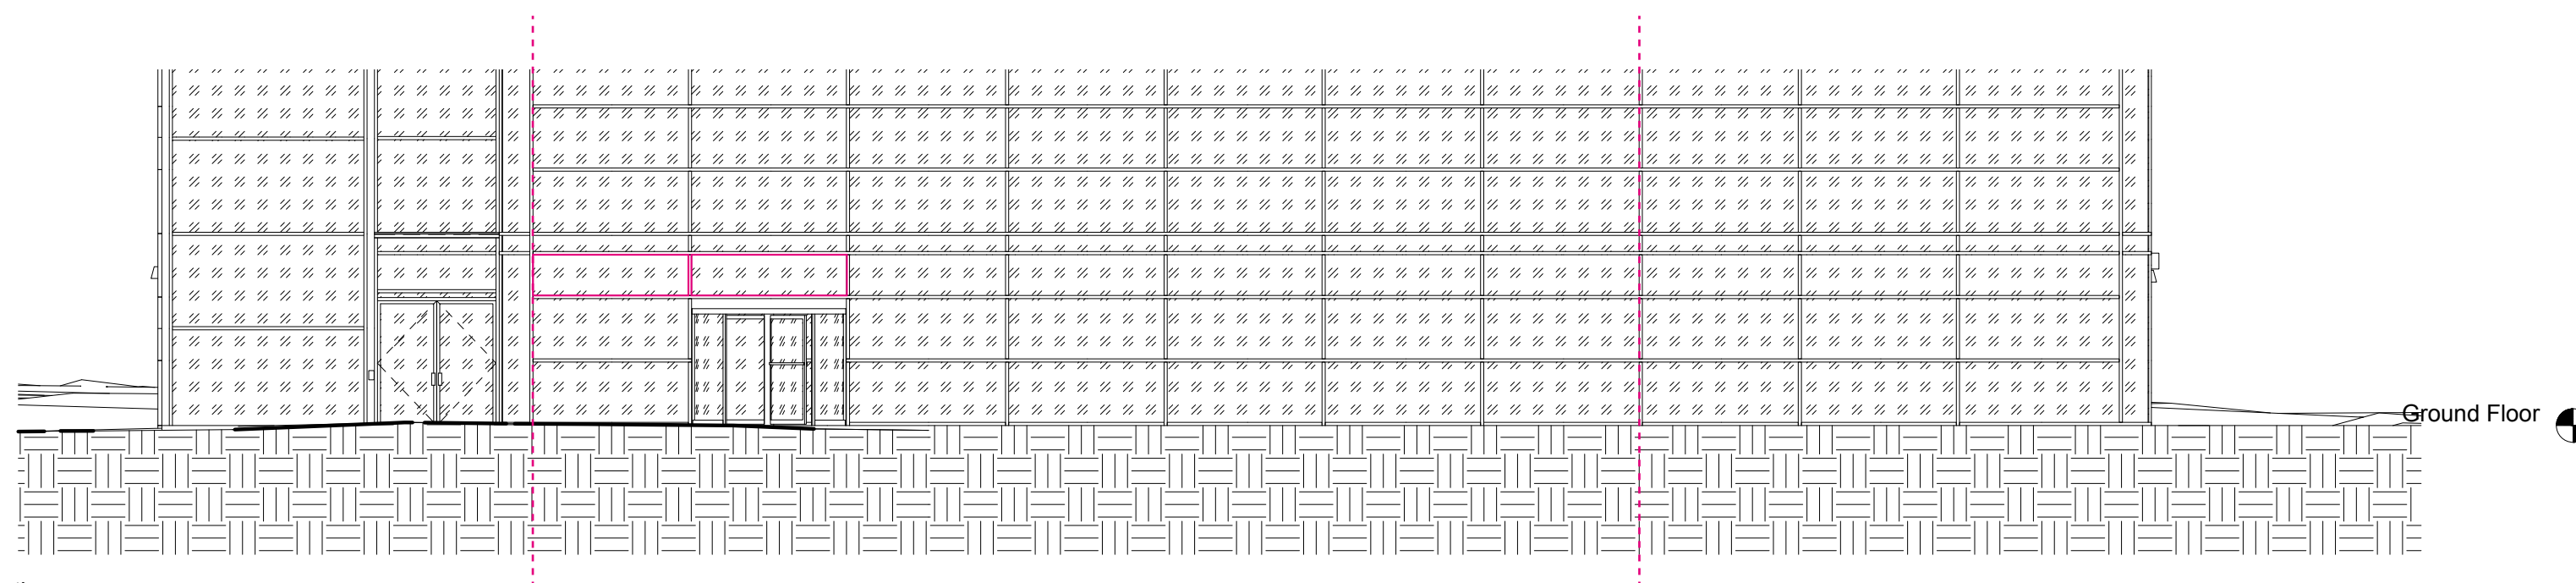


1 North Elevation




BUILT UP LETTERS BONDED EXTERNALLY TO GLASS

01	1.2 ALUMINIUM COIL RETURN, FINISHED RAL 9005	05	10MM BLACK FOAM PVC BACKER
02	2.5MM ALUMINIUM FACE, FINISHED RAL 9005	06	FKM 26 X 12MM POZI C/S SELF TAPPER A2 S/S
03	WELD	07	BEAD OF SIGNFIX 2
04	PLOT CUT WHITE VINYL	08	NOVABOND XS100C HSBT

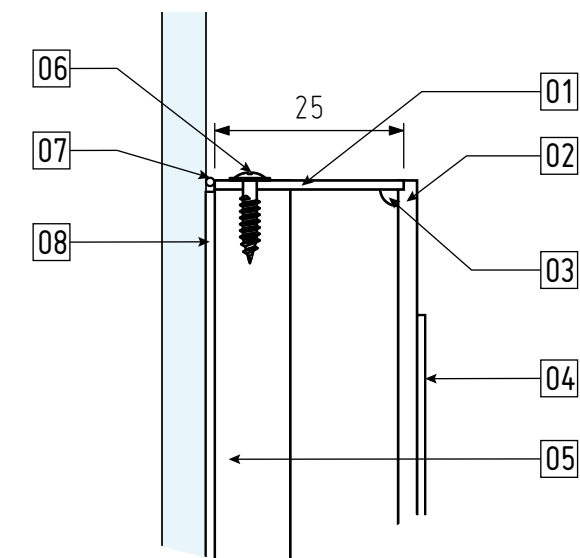
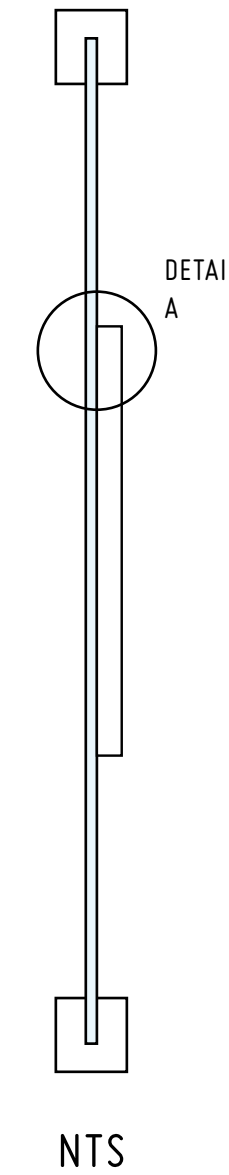


DETAIL A
ENLARGED


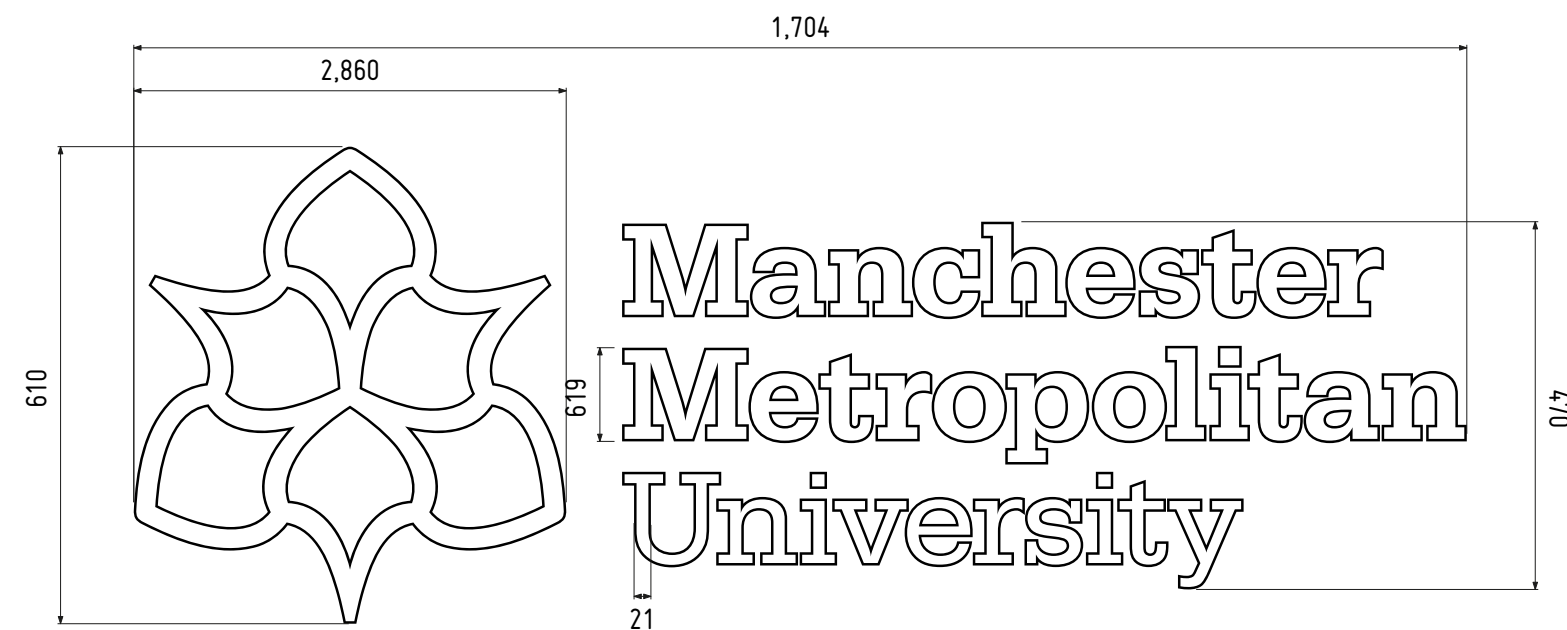


10MM DENSE WHITE ACRYLIC LOGO
MASKED AND PAINTED, BONDED EXTERNALLY TO GLASS


01	10MM DENSE WHITE ACRYLIC, MASKED AND PAINTED RAL 9005
02	BEAD OF SIGNFIX 2
03	NOVABOND XS100C
04	REVERSE CUT GLOSS WHITE LOGO SHAPE APPLIED INTERNALLY TO CONCEAL TAPE

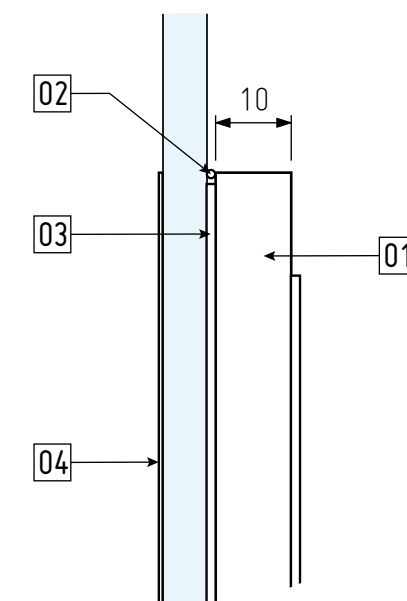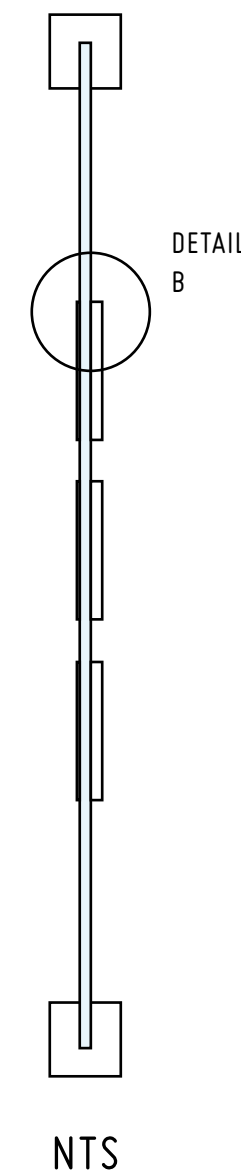


DETAIL B
ENLARGED

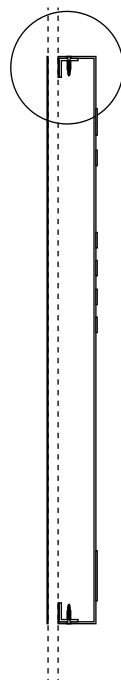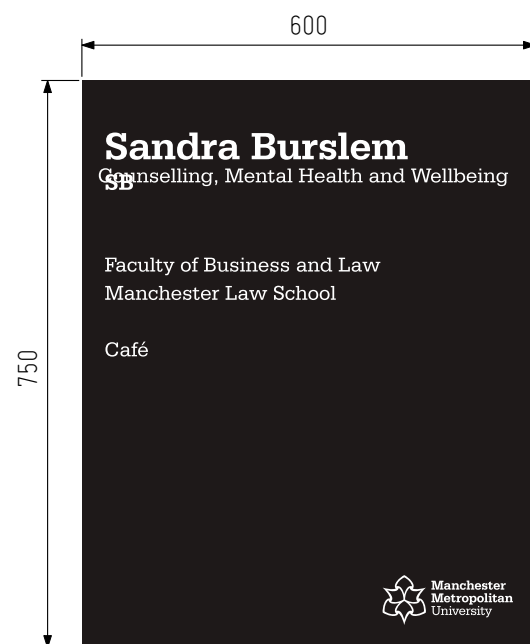

ENTRANCE TRAY

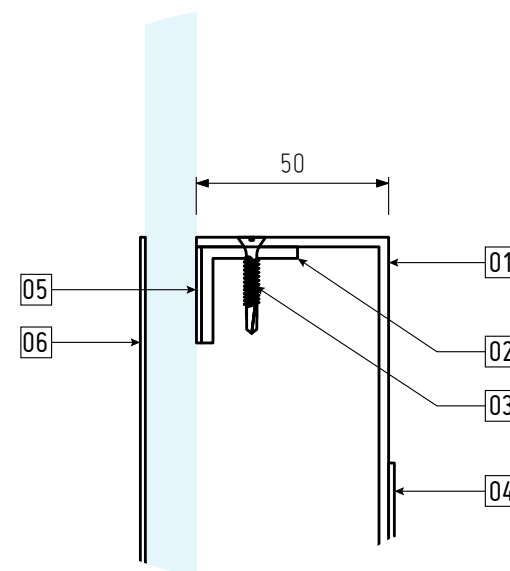

01	FOLDED 2.5MM ALUMINIUM TRAY, FINISHED RAL 9005
02	25 X 25 X 3MM ALUMINIUM ANGLE
03	4.2 X 25MM C/S SELF TAPPING SCREW, HEAD PAINTED RAL 9005
04	PLOT CUT WHITE VINYL
05	XS110C TAPE
06	PLOT CUT GLOSS BLACK VINYL APPLIED TO GLASS OPPOSITE TRAY TO CONCEAL TAPE

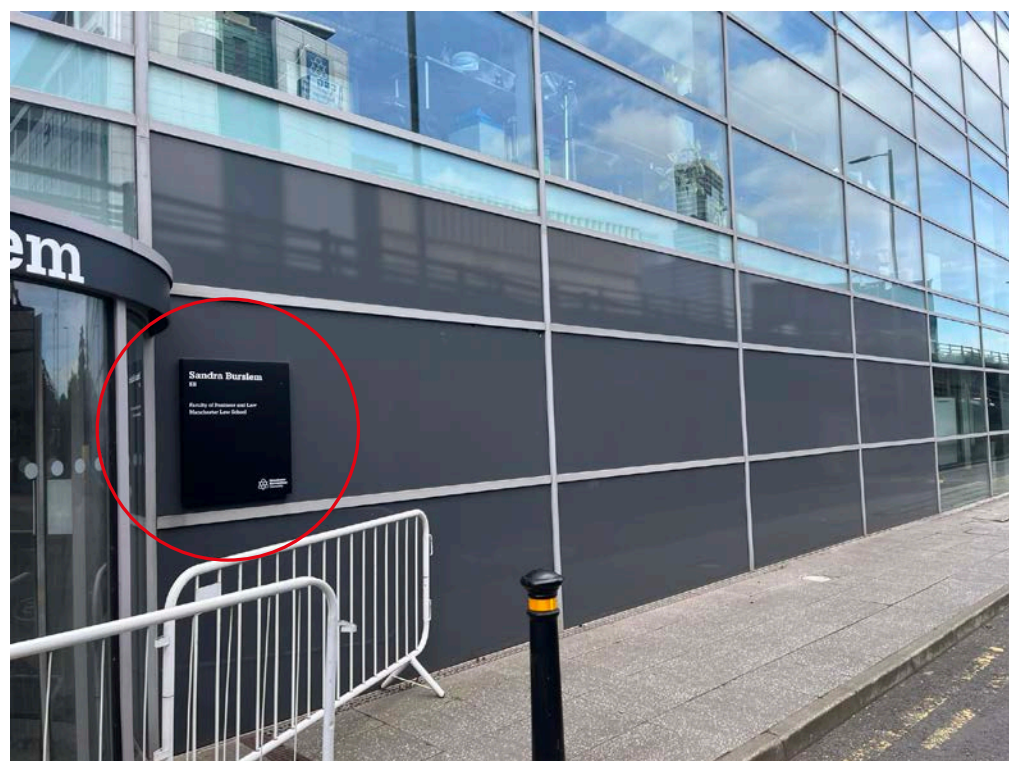

PROPOSED