




Front Elevation - Existing
1 : 50

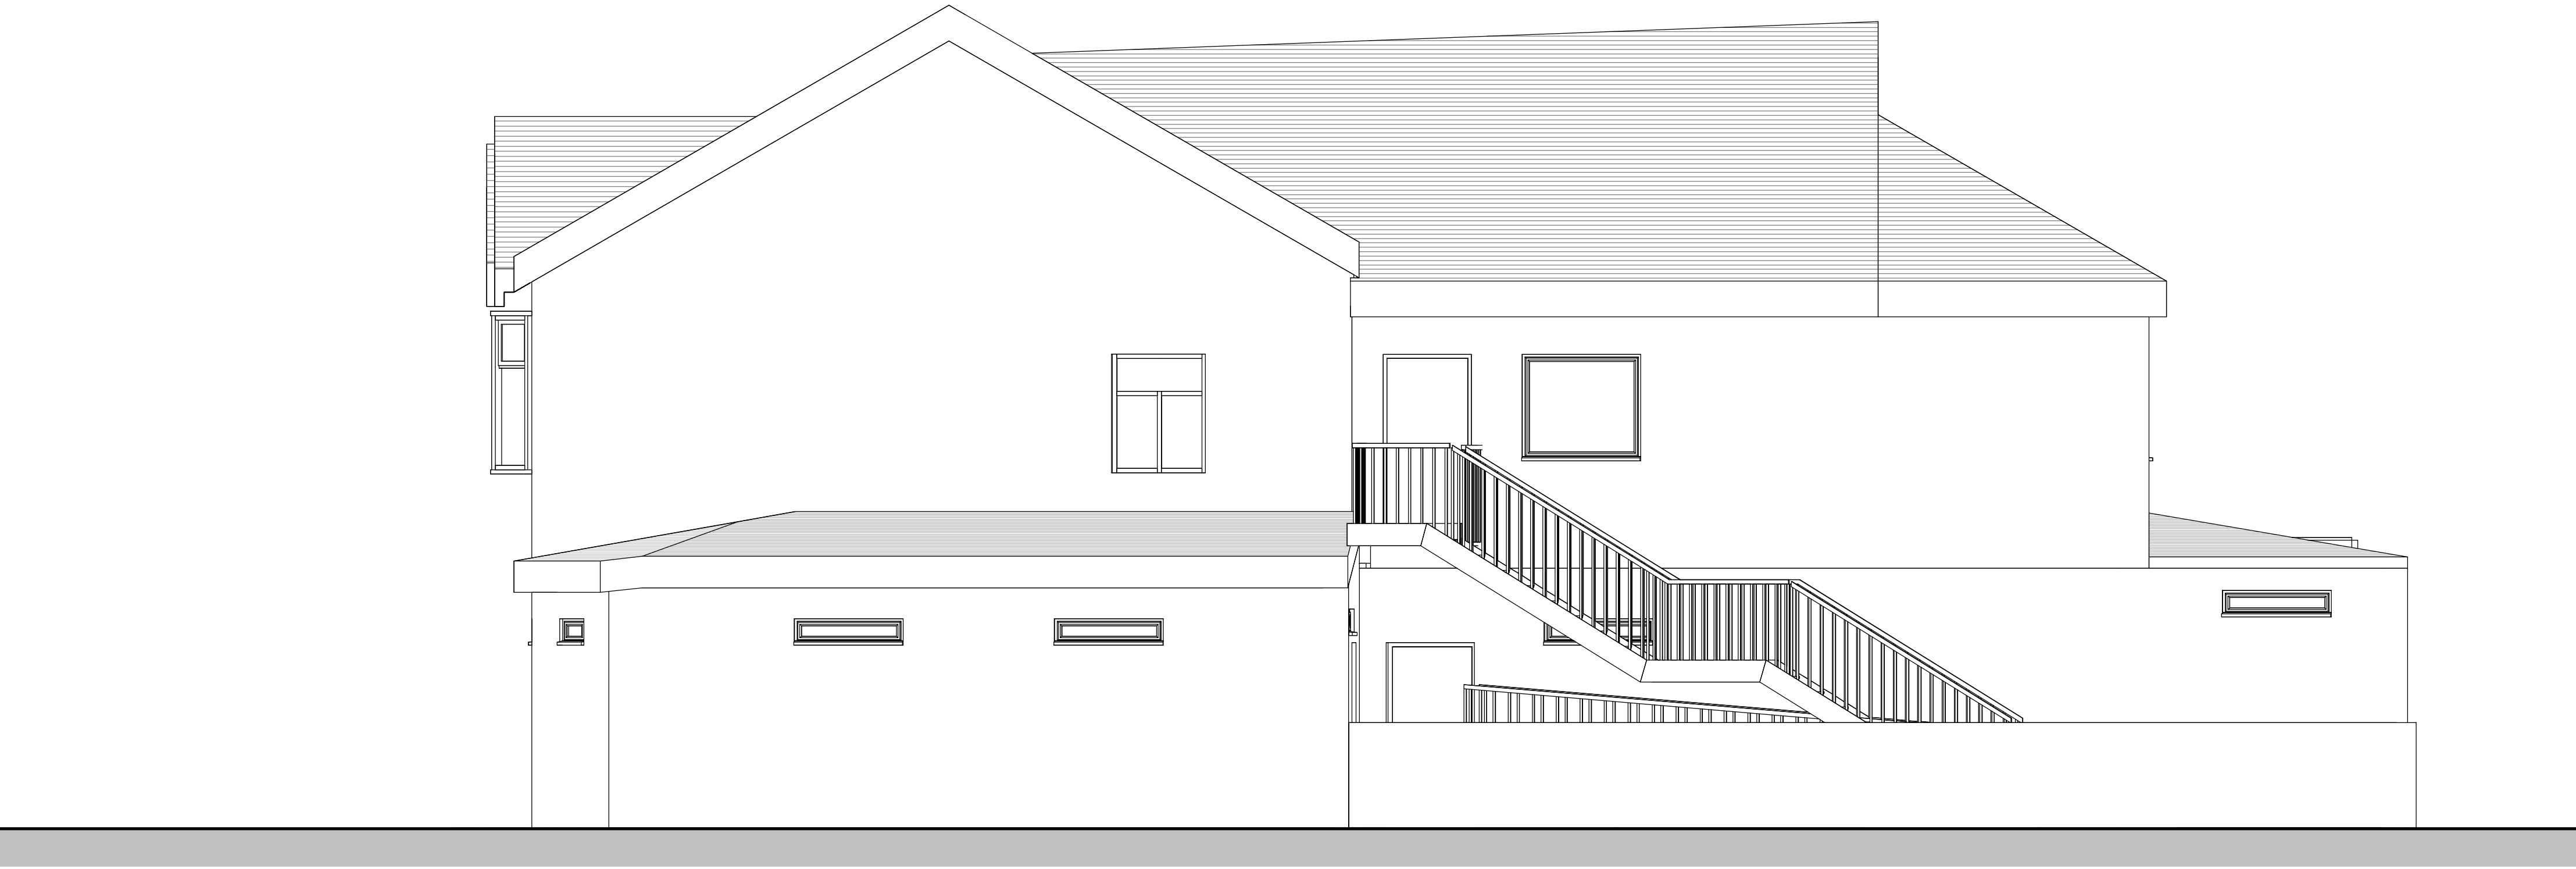

Side Elevation - Existing
1 : 50



PROJECT		CLIENT		
Darus Salam Mosque & Islamic Centre		Darus Salam Mosque		
		Project number	Scale (@ A1)	
		661	1 : 50	
SHEET		DRAWING No	Date	REV
Existing Elevations		E104	08/08/2024	

- ☐ FEASIBILITY
- ☒ PLANNING APPROVAL
- ☐ BUILDING REGULATIONS
- ☐ TENDER
- ☐ CONSTRUCTION

No.	Description	Date

NORTHERN OFFICE
761 Winslow Rd, Didsbury, Manchester
M20 6RN
Tel: 0161 280 0574
www.1618architects.com

