

Apartment Types

- 1 Bed
- 1 Bed+1
- 2 Bed
- 2 Bed Duplex



PROJECT

Red Lion Street

SITE ADDRESS
Red Lion Street, Northern Quarter, For M4 1PB
Noble Design & Build


DRAWING

GA tenth floor plan

PROJECT NO. 10522
DWG NO. P-121
REV NO. D
SCALE As indicated
DRAWN BY AL
CHECKED BY ADS
PAGE SIZE A1

PLANNING

REV	DESCRIPTION	INTL	CHK	DATE
A	AMENDED TO MEET CURRENT REQUIREMENTS	AL	ADS	20.10.23
B	FLOOR LAYOUT UPDATE TO BALC	AL	GM	16.07.24
C	added second fire escape stair case	AW	NSC	21.08.24
D	Apartment colour update	AL		Date 11

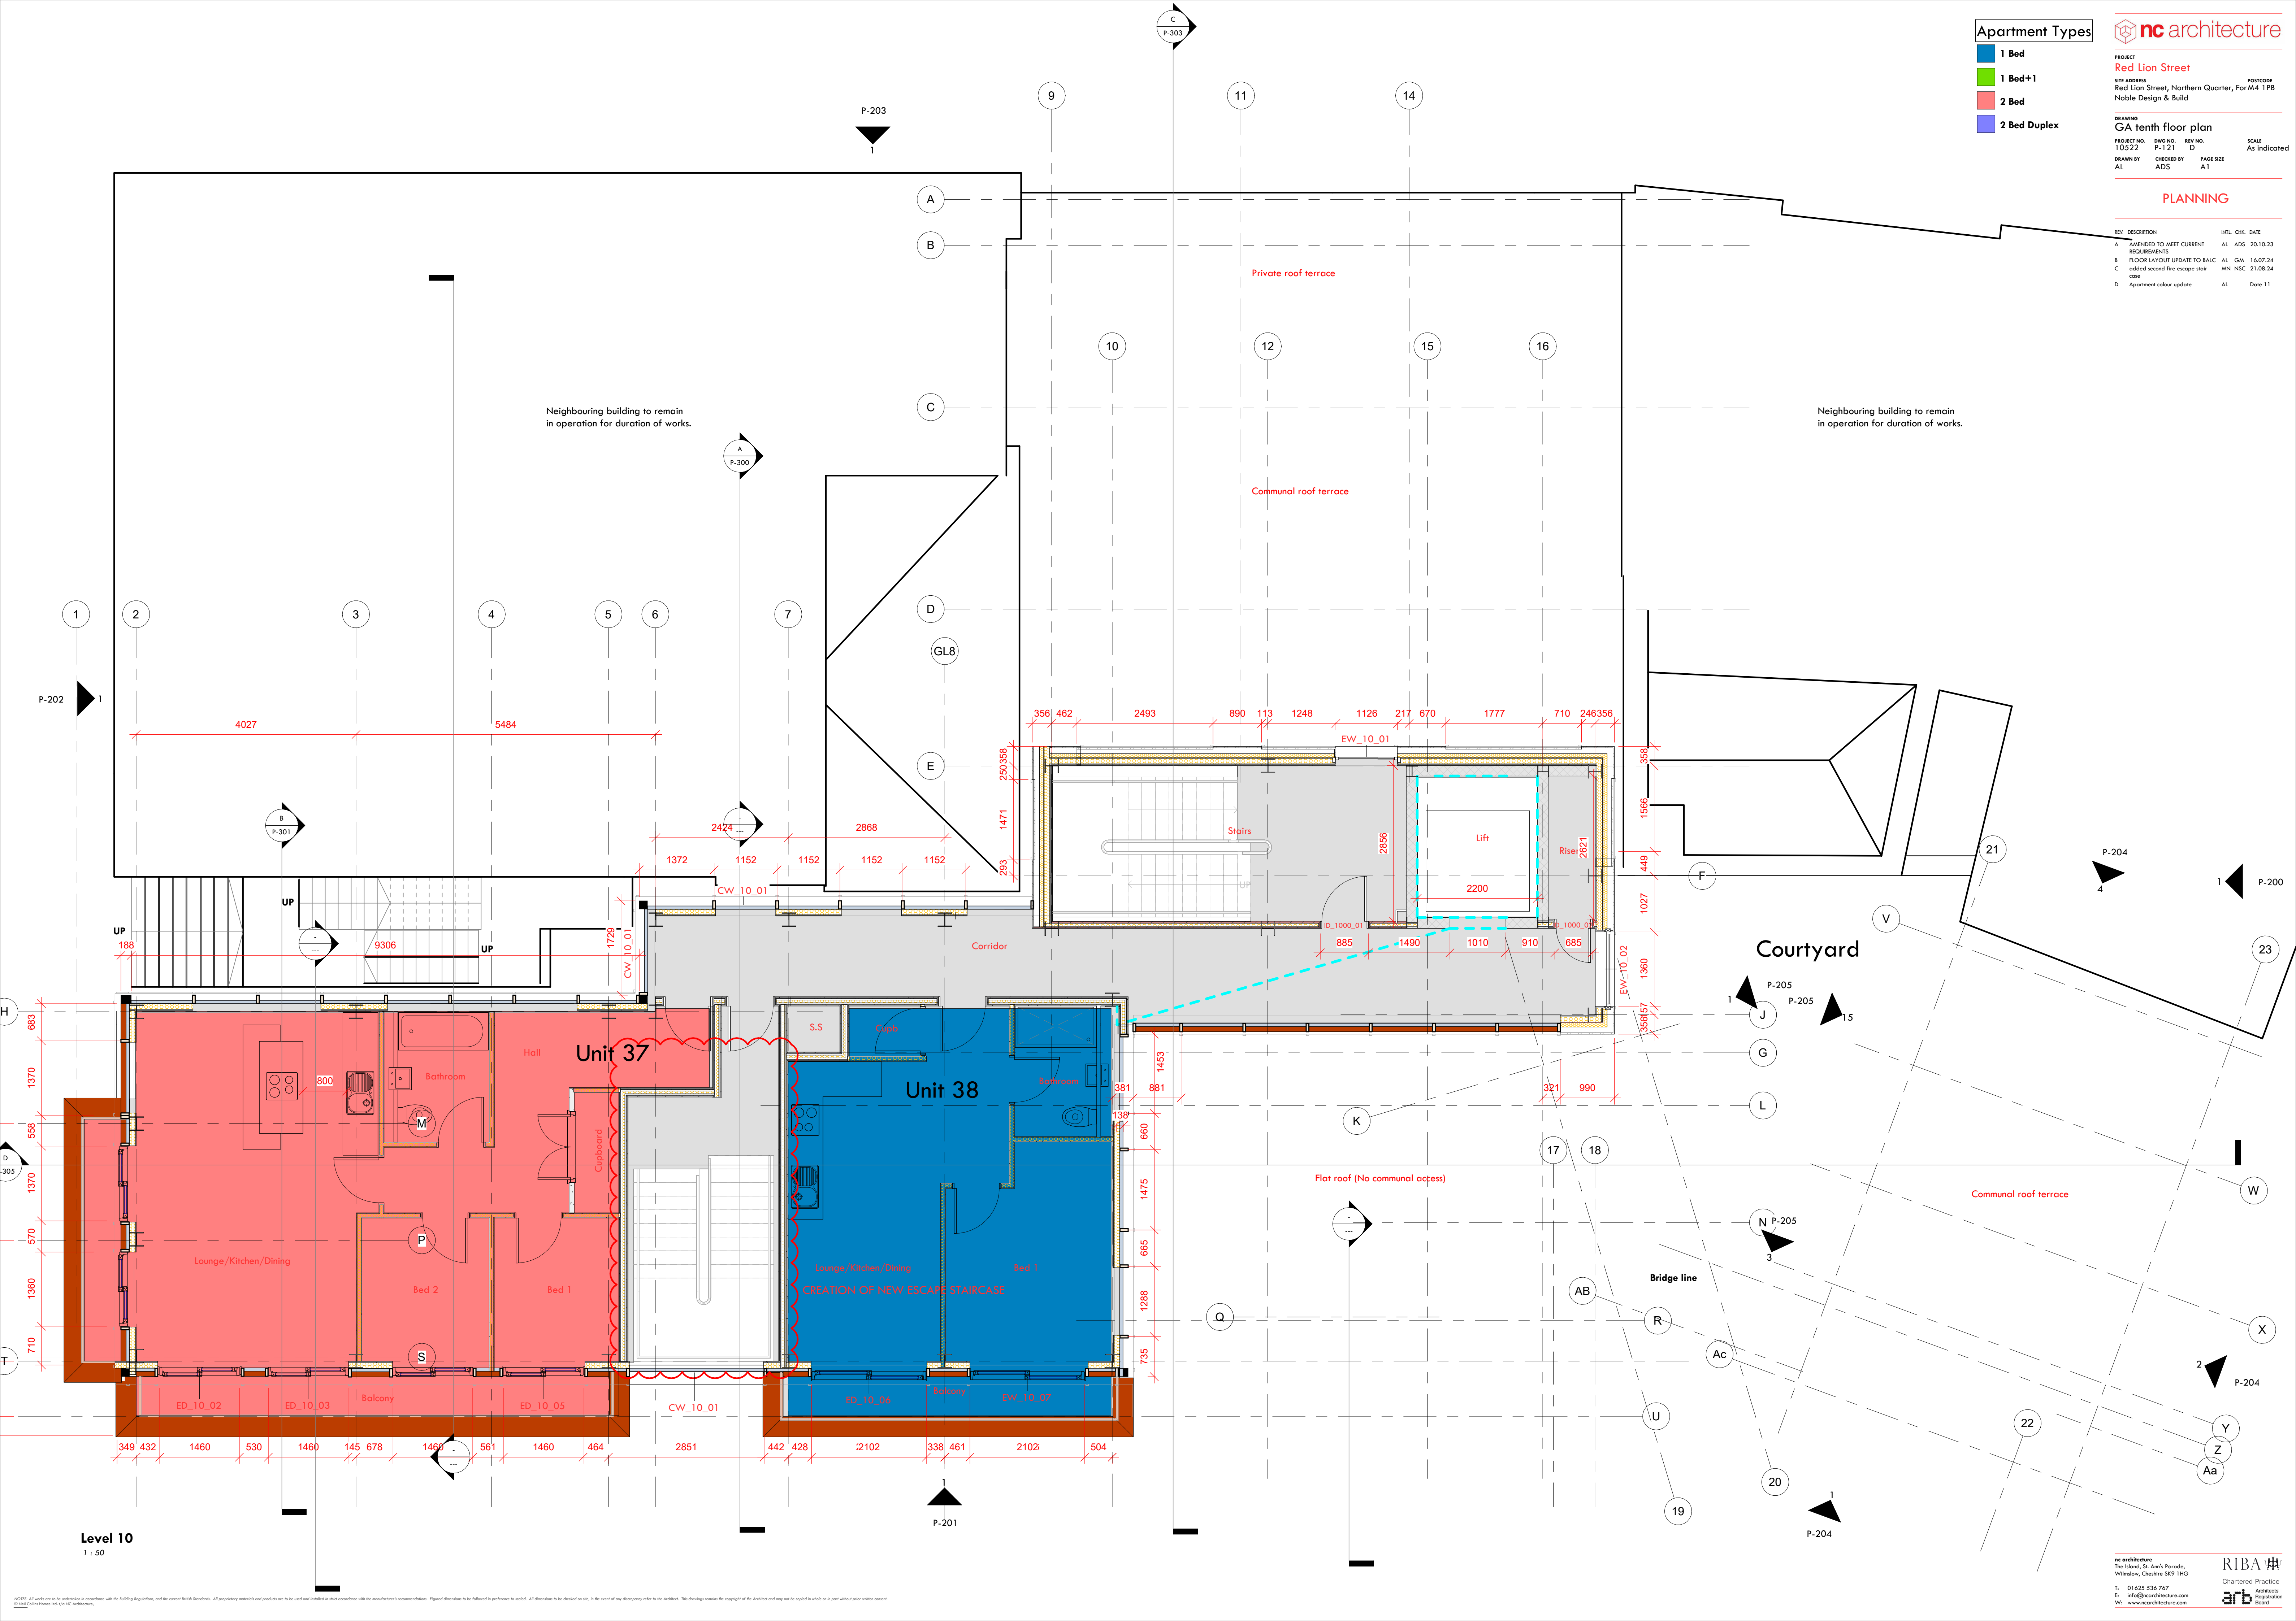

Level 10

1 : 50

nc architecture
The Island, St Ann's Parade,
Widnes, Cheshire SK9 1HG
T: 01625 536 767
E: info@ncarchitecture.com
W: www.ncarchitecture.com

RIBA
Chartered Practice
ARB
Architects
Registration
Board