





SITE PLAN Scale : 1 : 200 on A2

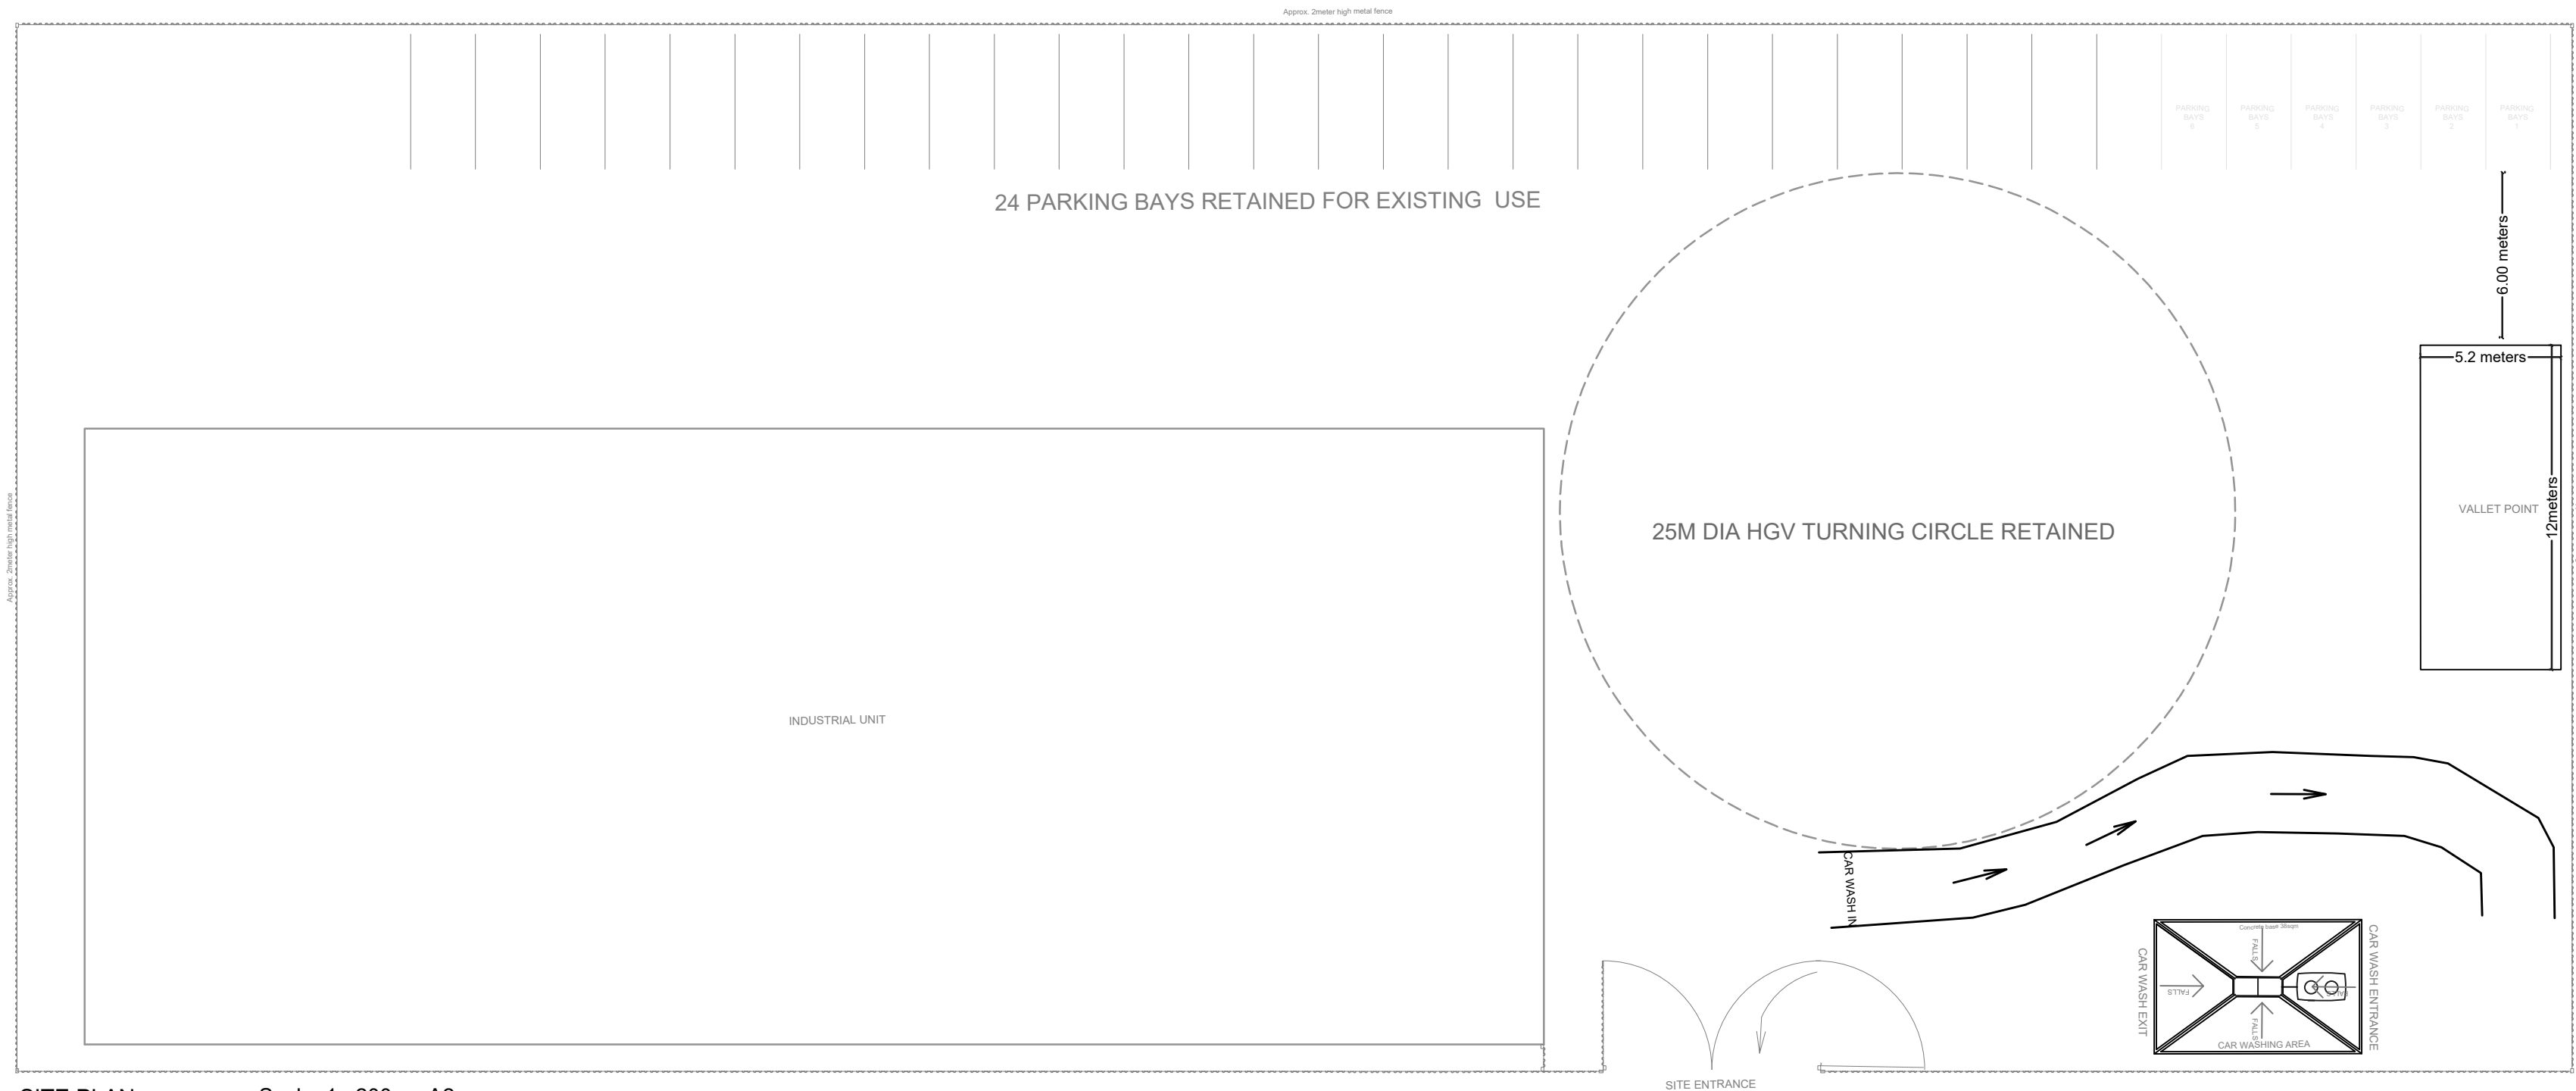

SOTPS email: ste.oxford@gmail.com	Proposed signage/markings 144 Bradford Road, Manchester, M40 7AS	Scale : 1 : 200 on A2	All Dimensions in Meters	REV:	Proposal
			Date : 28/10/24		

 