


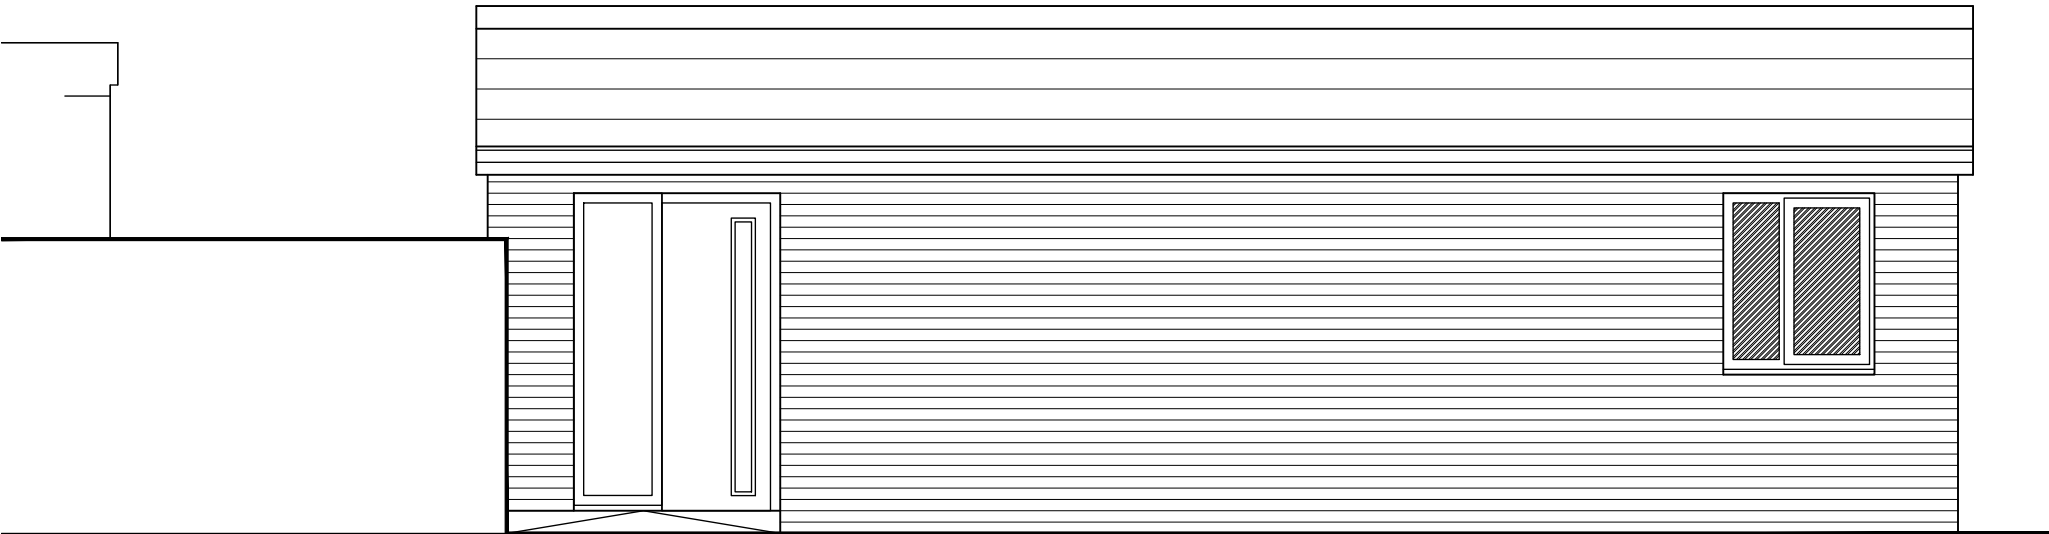

Front Elevation



Side Elevation

Elevations as Proposed

Scale 1:50

0

1

2

3

4

5

6

7

8

metres

[1:50]

Do not scale this drawing as it may have been reduced / distorted

|                                                                                 |  |                                   |                                 |                                  |
|---------------------------------------------------------------------------------|--|-----------------------------------|---------------------------------|----------------------------------|
| PROJECT<br>Proposed Granny Annexe: Ingleside,<br>Glenside Road, Gorton, M18 7NE |  | DRAWING NUMBER<br><b>NE - 007</b> |                                 |                                  |
| DRAWING<br>Elevations as Proposed                                               |  | REVISION                          | DRAWN<br>MV<br>DATE<br>Dec 2024 | CHECKED<br>SCALE<br>1:50 @<br>A3 |