


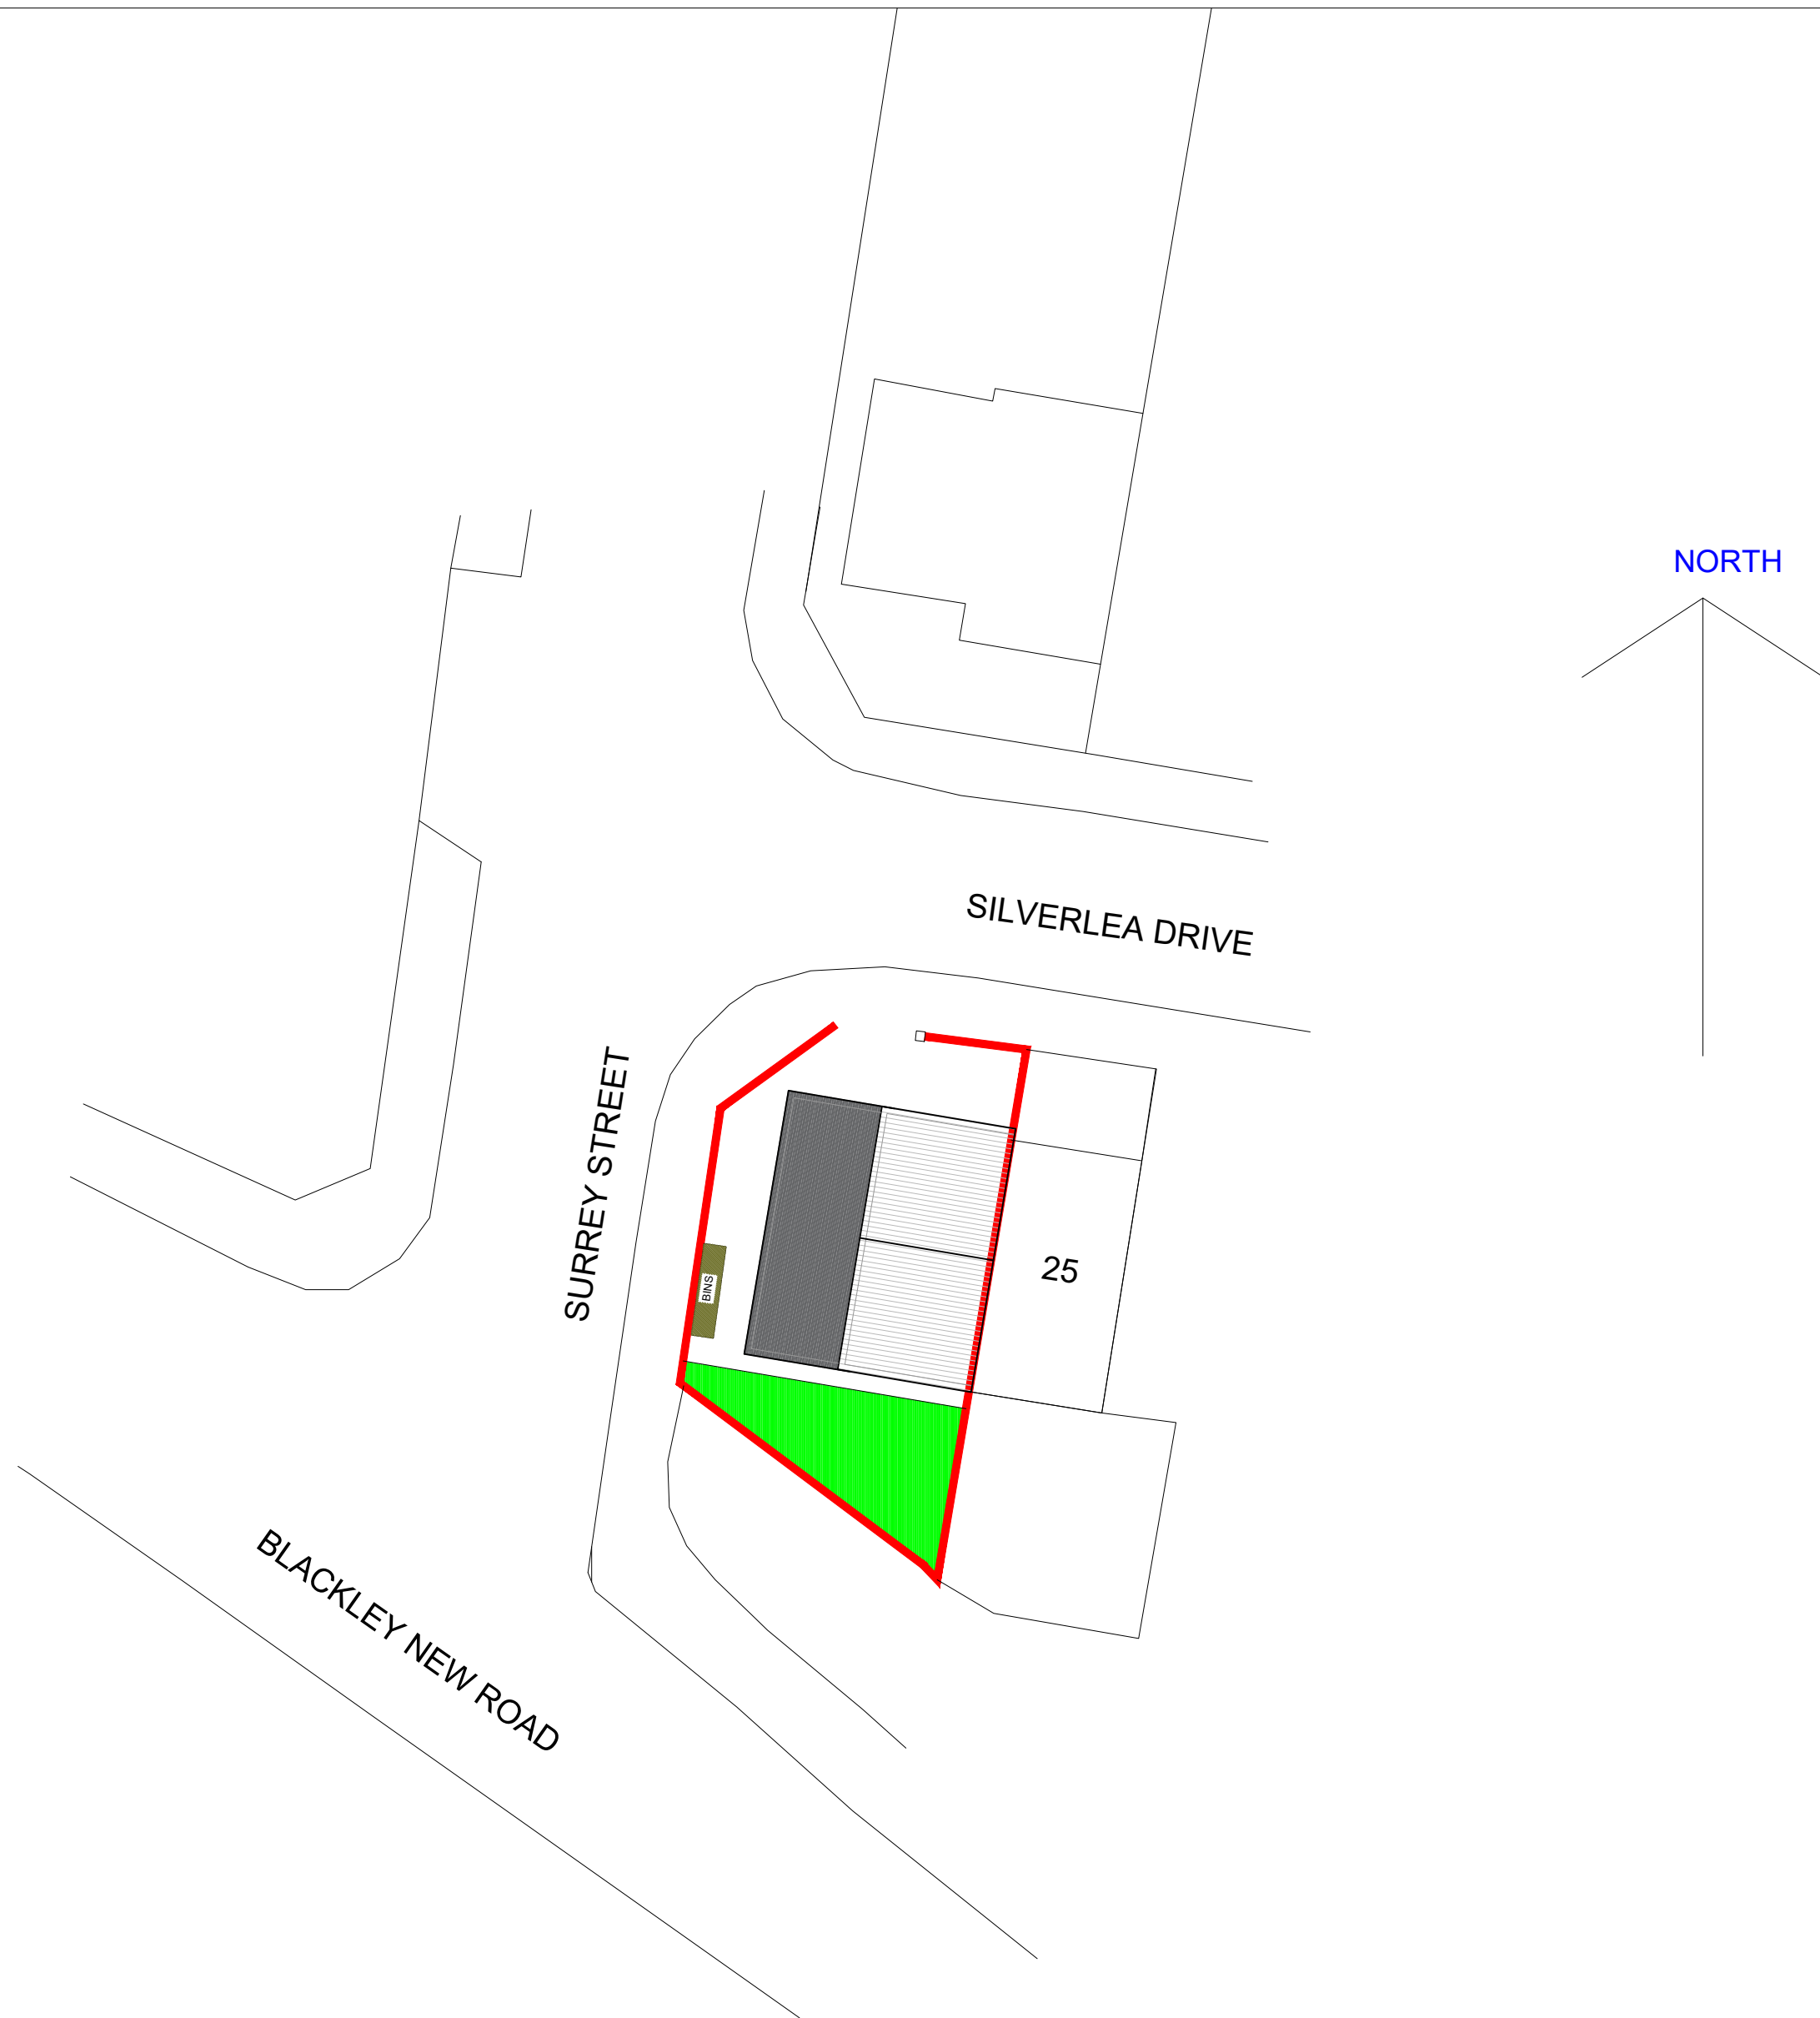

PROJECT AT 27 SILVERLEA DRIVE
BLACKLEY

SCALE 1:200
1433 -SITE PLAN

BARRY CULLEN
ARCHITECTURE LTD
email: barrycullenarchitecture@gmail.com
mob: 07851262695

