



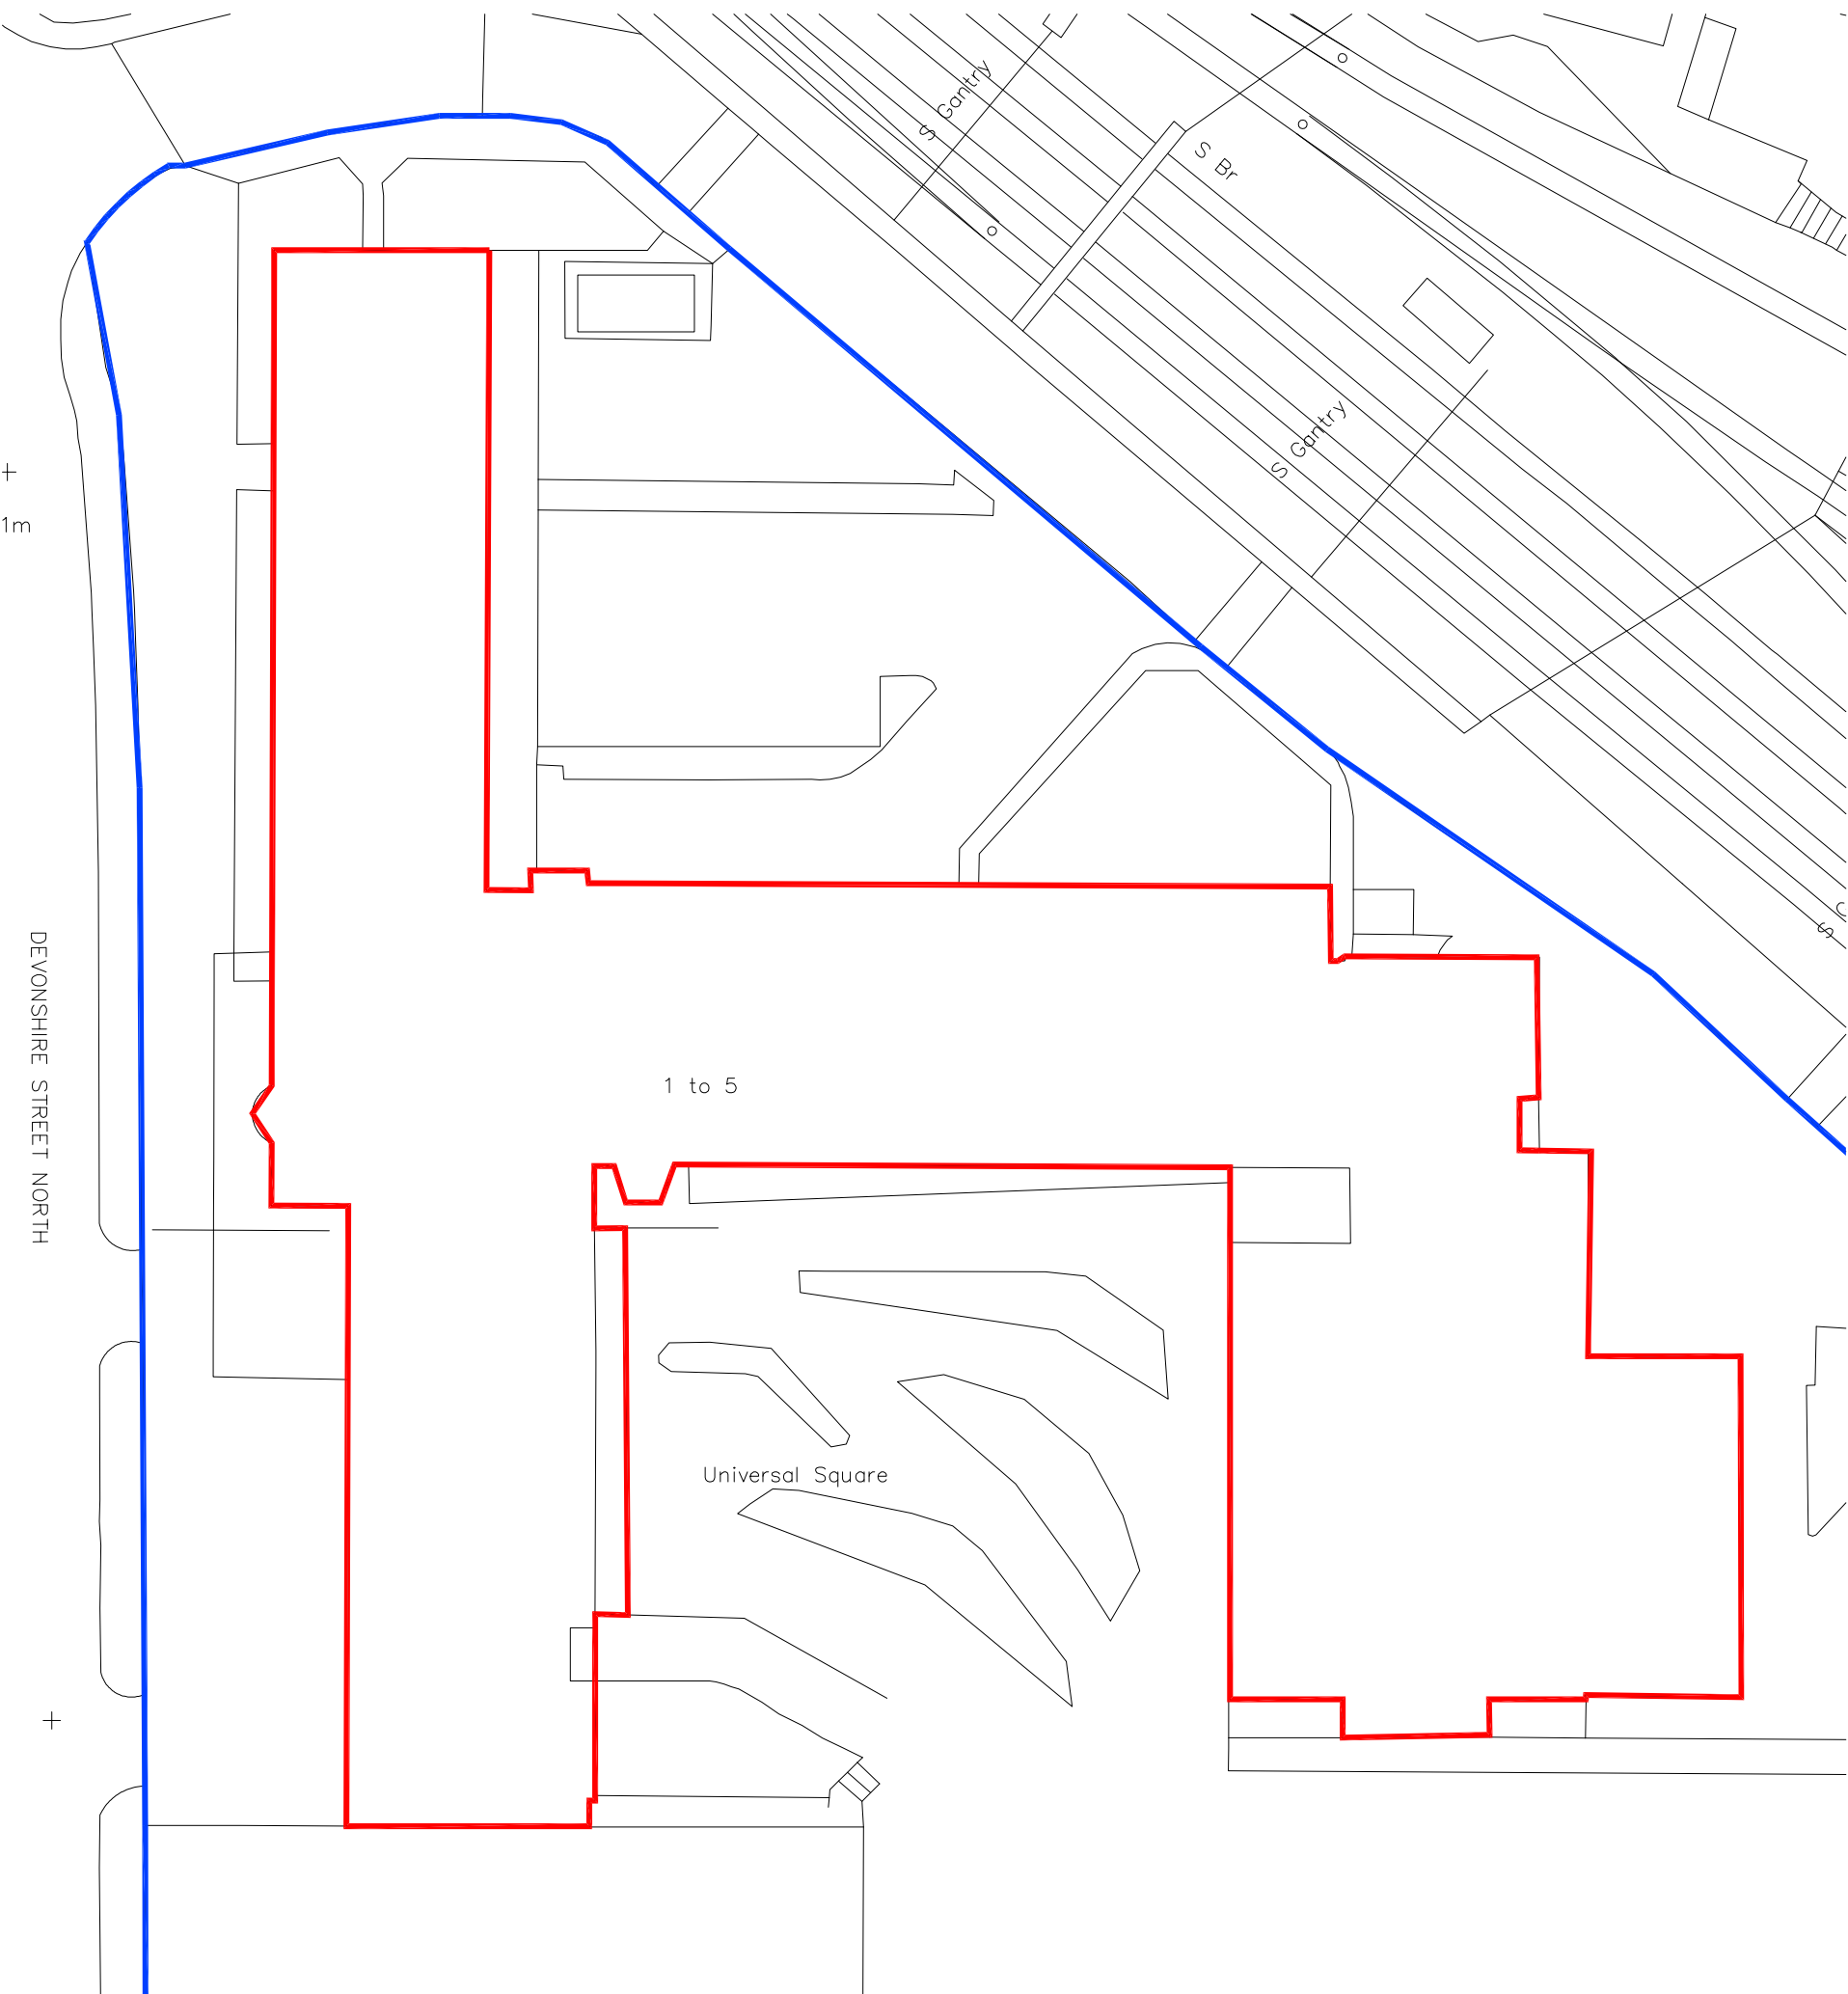

SITE PLAN
SCALE 1:500

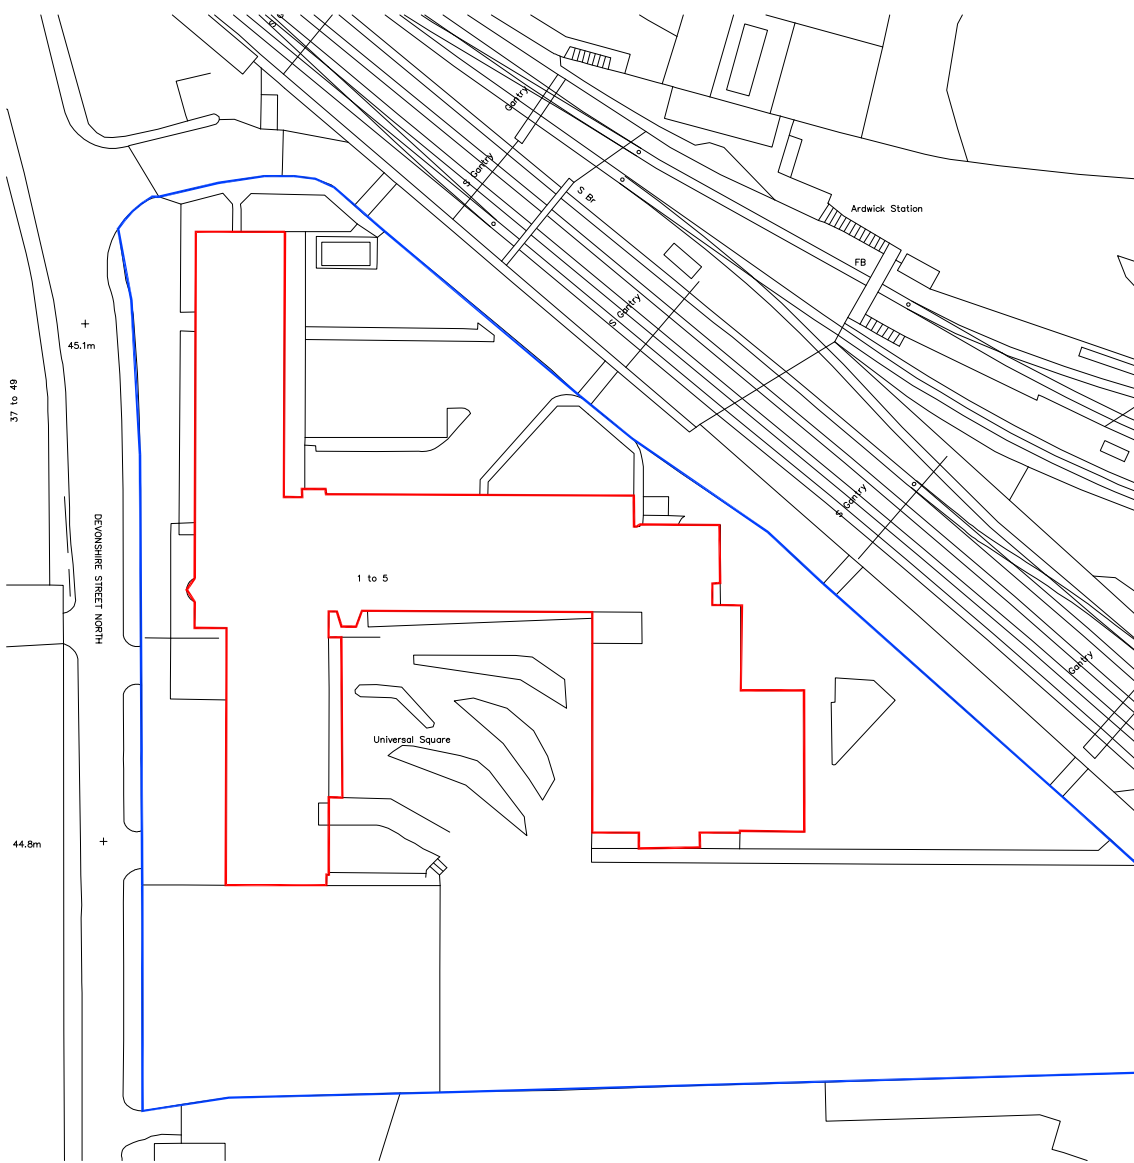

LOCATION PLAN
SCALE 1:1250



Coda Studios Ltd
70-71 Cornish Place, Cornish Street, Sheffield, S6 3AF
tel: 0114 2796003
e:information@codastudios.co.uk

MCR				Client
Universal Square				Job
SITE & LOCATION PLAN				Title
2475-003				Dwg. No.
DRAWN	CHECKED	DATE	SCALE	REVISION
RM	JH	10-03-16	NTS	

© COPYRIGHT EXISTS ON THE DESIGNS AND INFORMATION SHOWN ON THIS DRAWING. The Contractor must verify all dimensions on site before making shop drawings or commencing work of any kind. No dimensions to be scaled from this drawing. Architect to be notified of any discrepancies in dimensions immediately.