



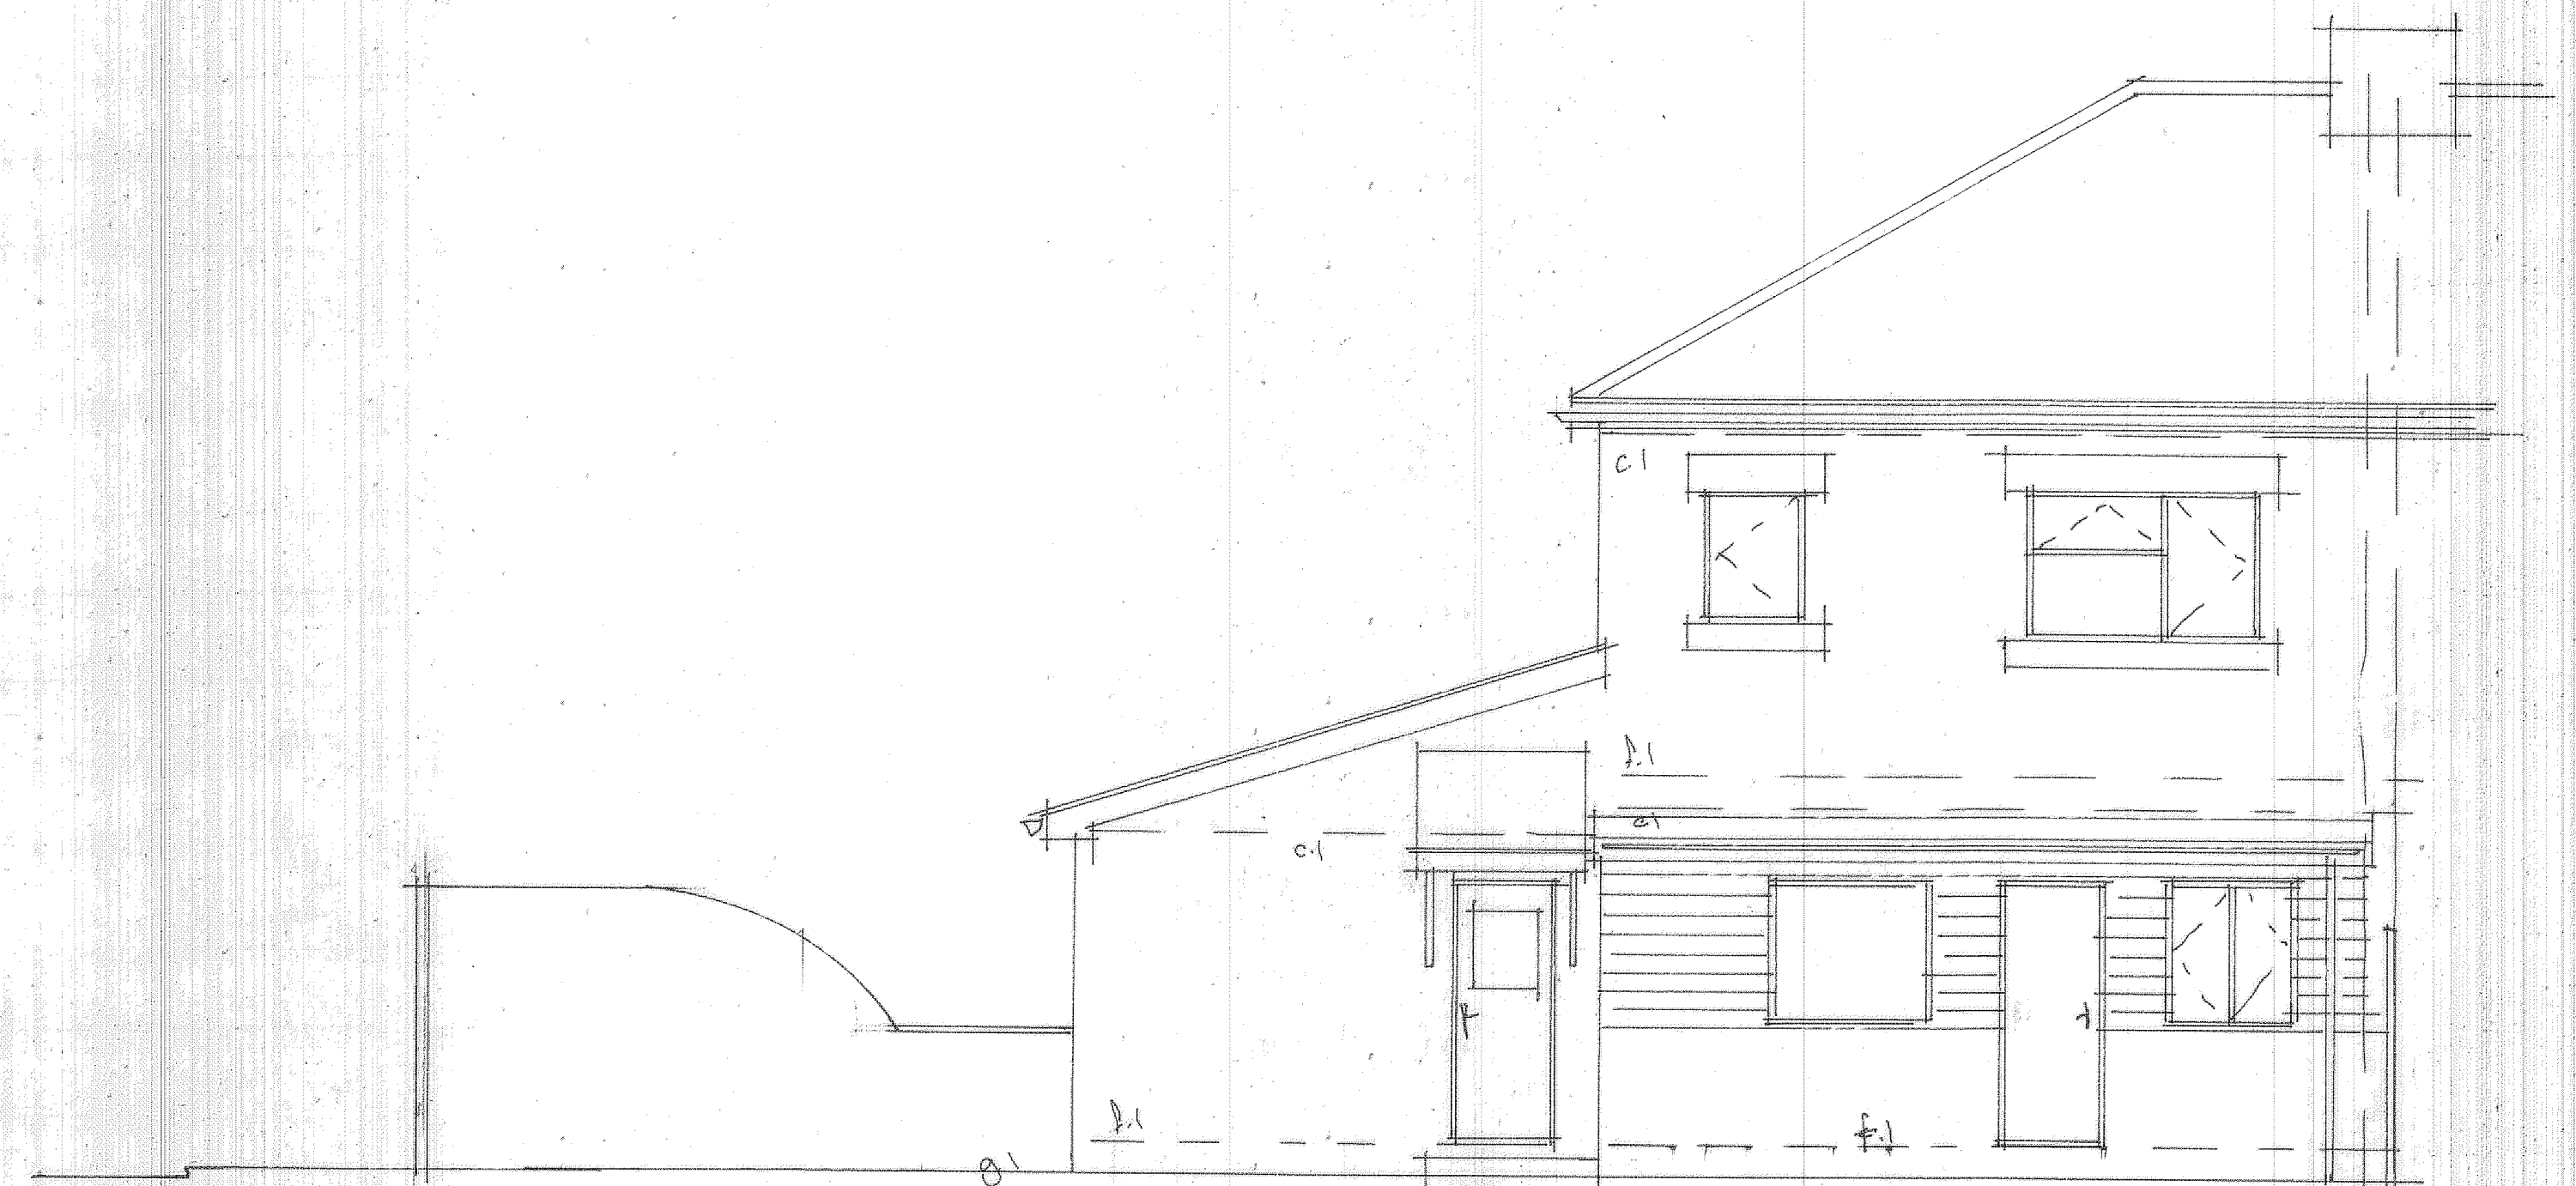


FRONT ELEVATION

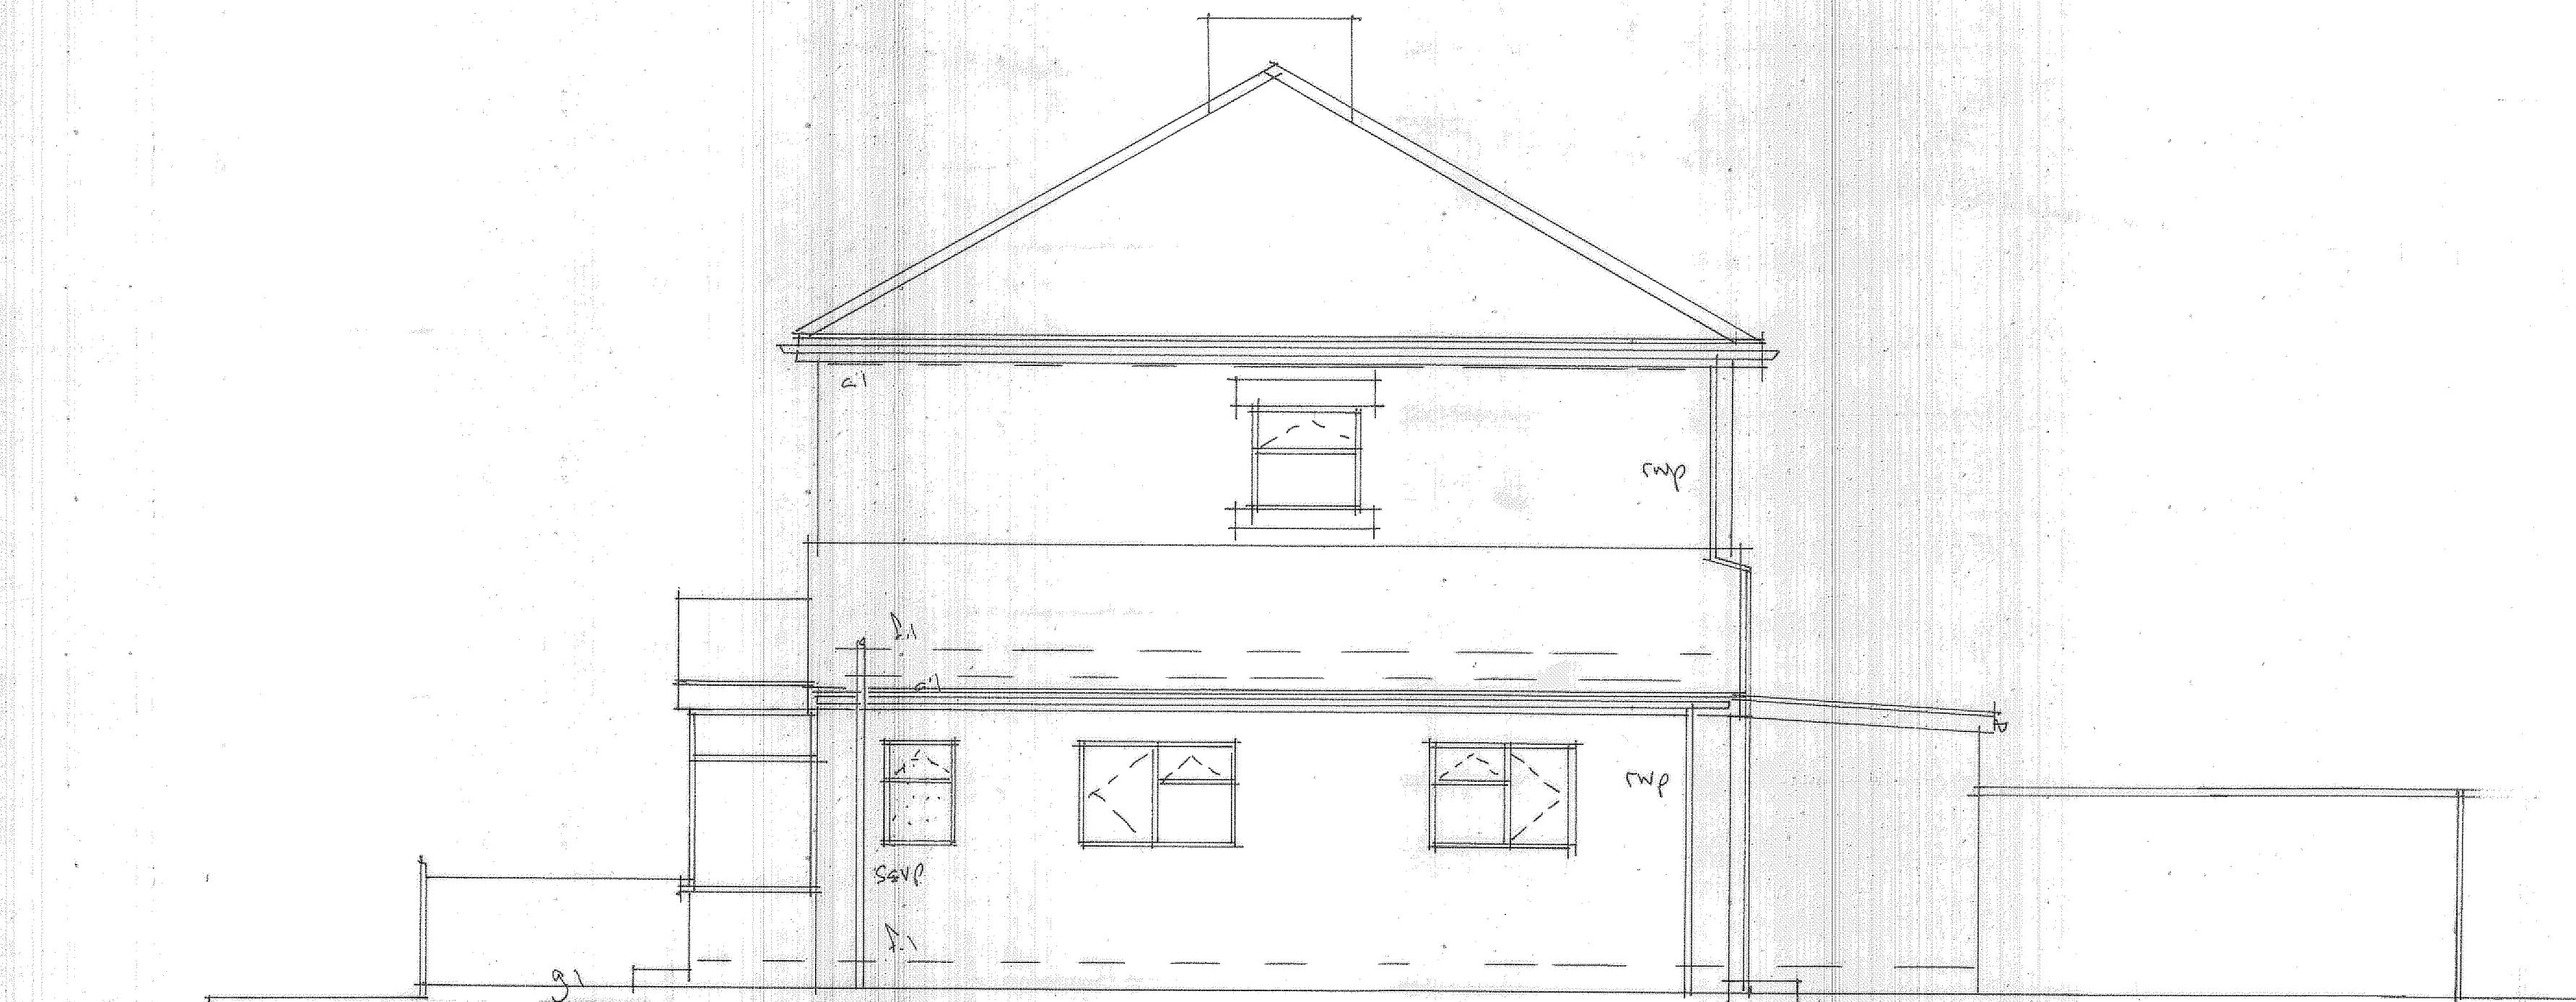

REAR ELEVATION



SIDE ELEVATION

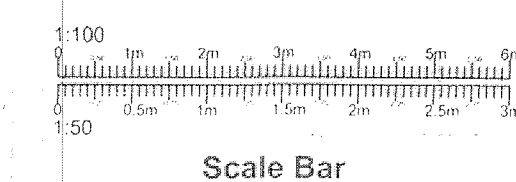

PROJECT
PROPOSED FIRST FLOOR
SIDE EXTENSION.
DRAWING TITLE
EXISTING ELEVATIONS.
CLIENT
MS. P. ANWAR.
ADDRESS
71, GUILDFORD ROAD,
LEVENSHULME, MANCHESTER.
M19 3ER.
SCALE
SCALE 1:50@A1
DRAWING No
CL 09245911/2.
DATE
SEPT 2024.