


Notes
This drawing is the property of The Intelligent Design Centre Ltd and copyright is reserved by them. This drawing is not to be copied or disclosed by or to any unauthorised persons without the prior written consent of The Intelligent Design Centre Ltd.

Do not scale from this drawing.


All dimensions are to be checked on site prior to construction, manufacture of any components and ordering of materials and equipment.

Any discrepancies are to be reported to the architect for clarification.

All materials and workmanship to be in accordance with the current British Standards and codes of practice.

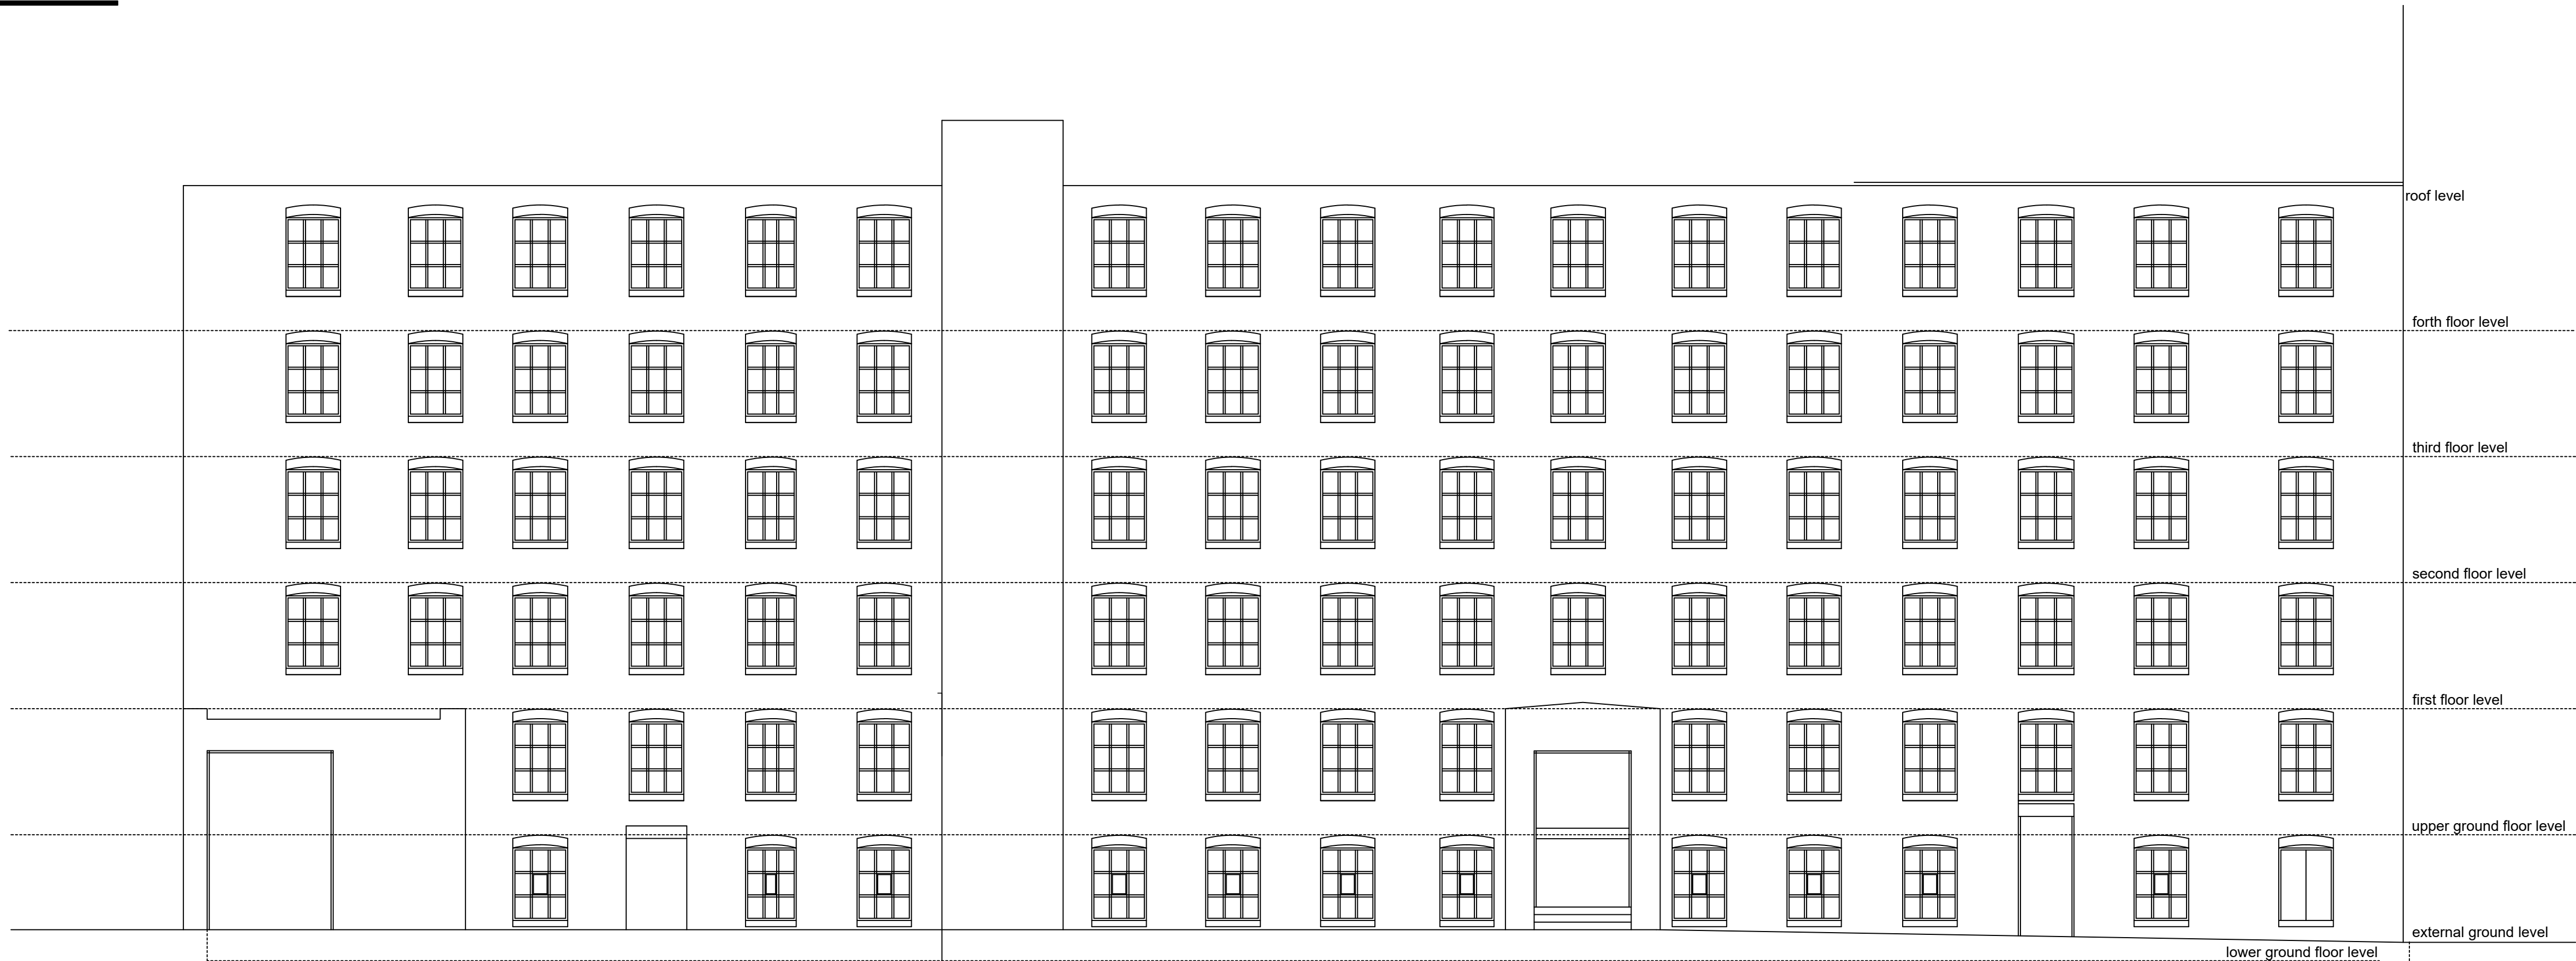

Proposed Elevation to Chester Street

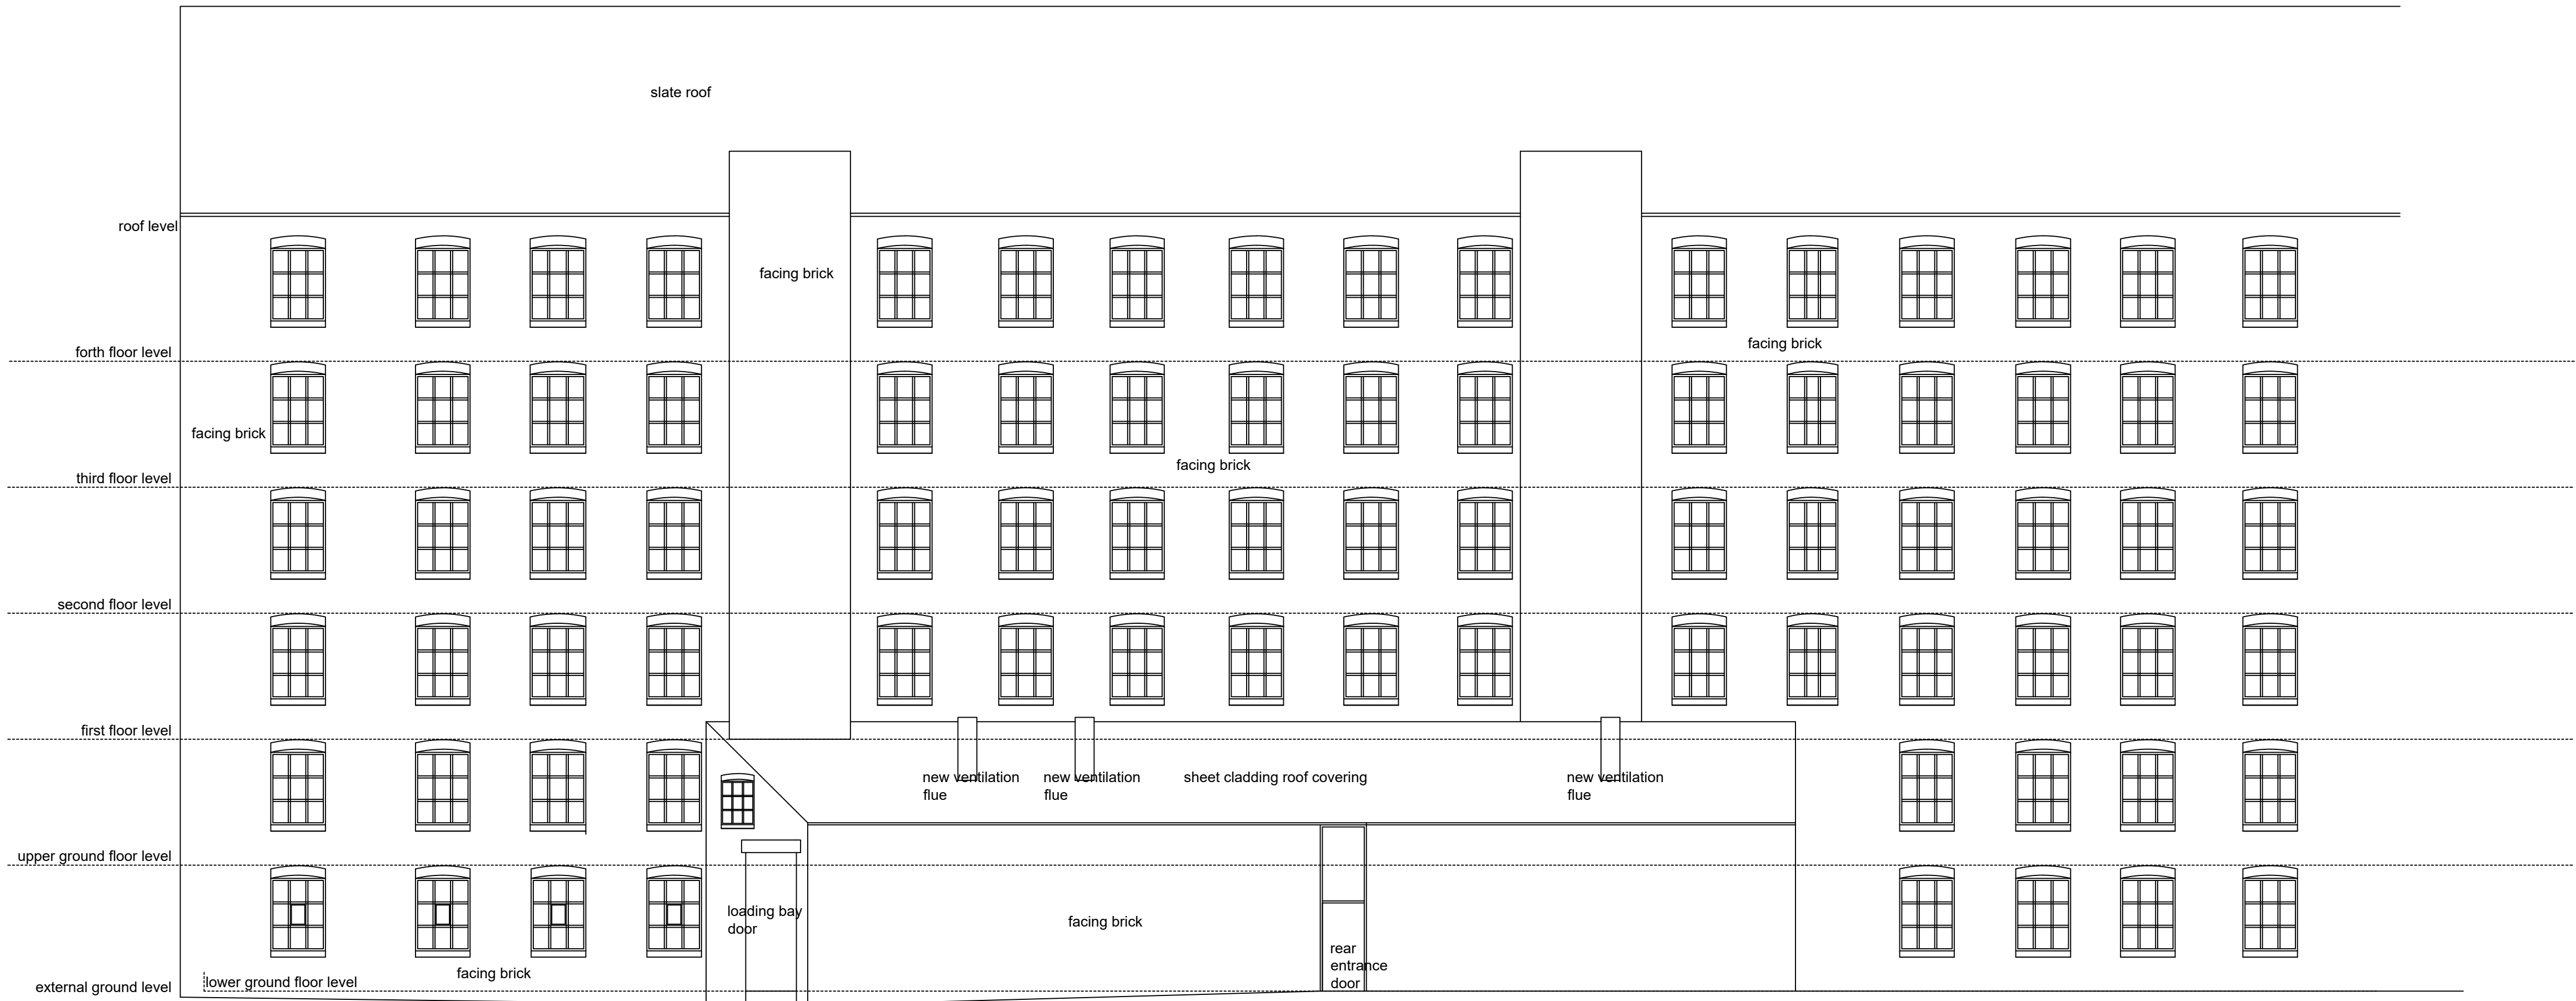

Indicative Proposed Rear Elevation
(rear buildings removed for clarity)

Reference to bollards removed
Rear elevation added.
B. 24-11-24. jad. Updates for planning application
Rev Date Drawn by Comments
A 09/24 jad

Client
Mr S Baig

Project
Proposed Change of Use to LGF
Chester St Mill, 8 Chester St, Manchester

Drawing
Proposed Elevations
Date June 2023
Drawn by Trinity Woodman
Scales 1:100 @ A1

Job No - Dwg No - Rev
22101-109 Rev B