




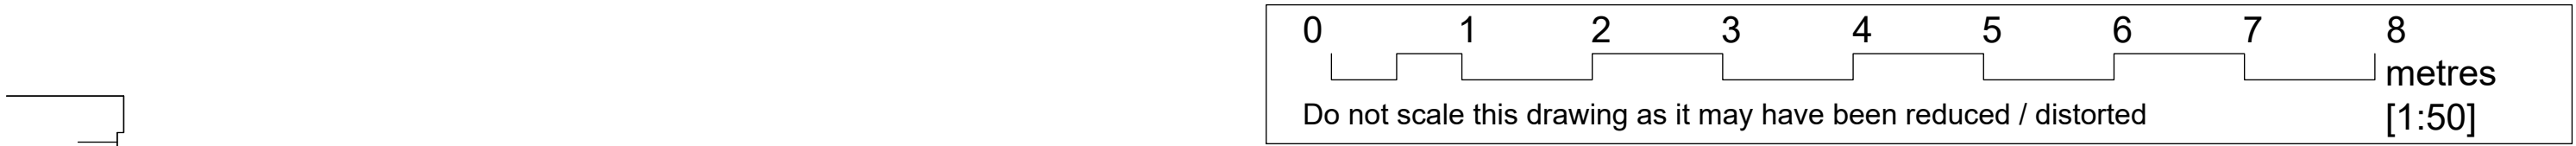


Side Elevation

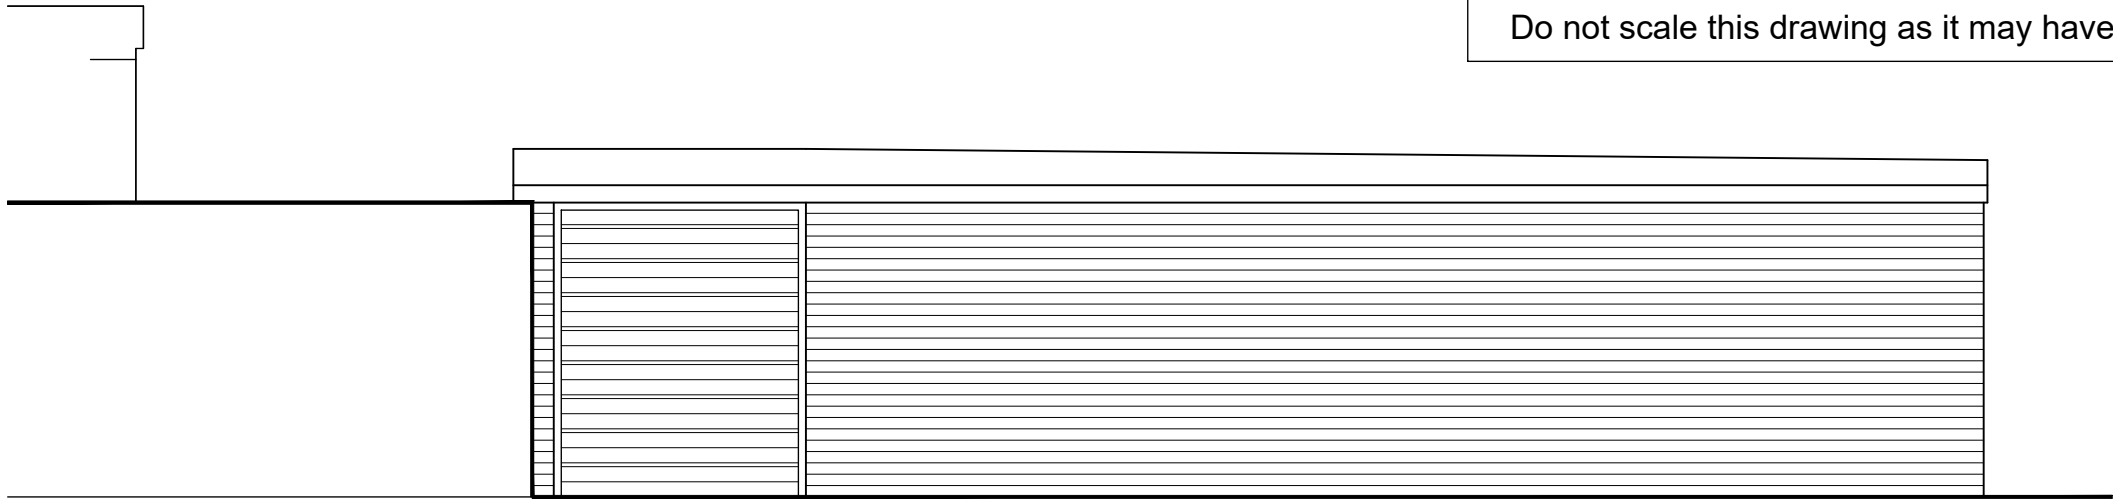


Front Elevation

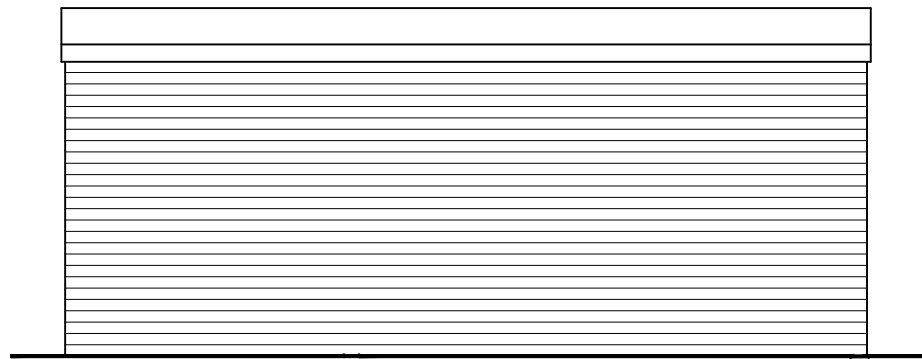

Rear Elevation

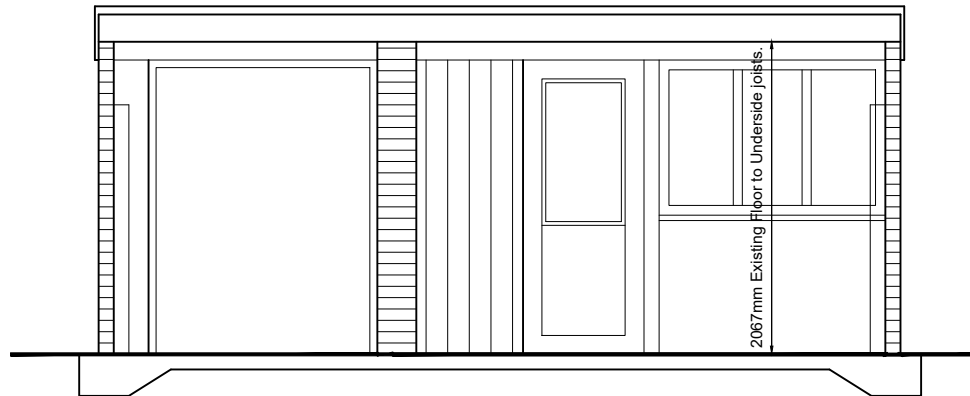

Existing Section

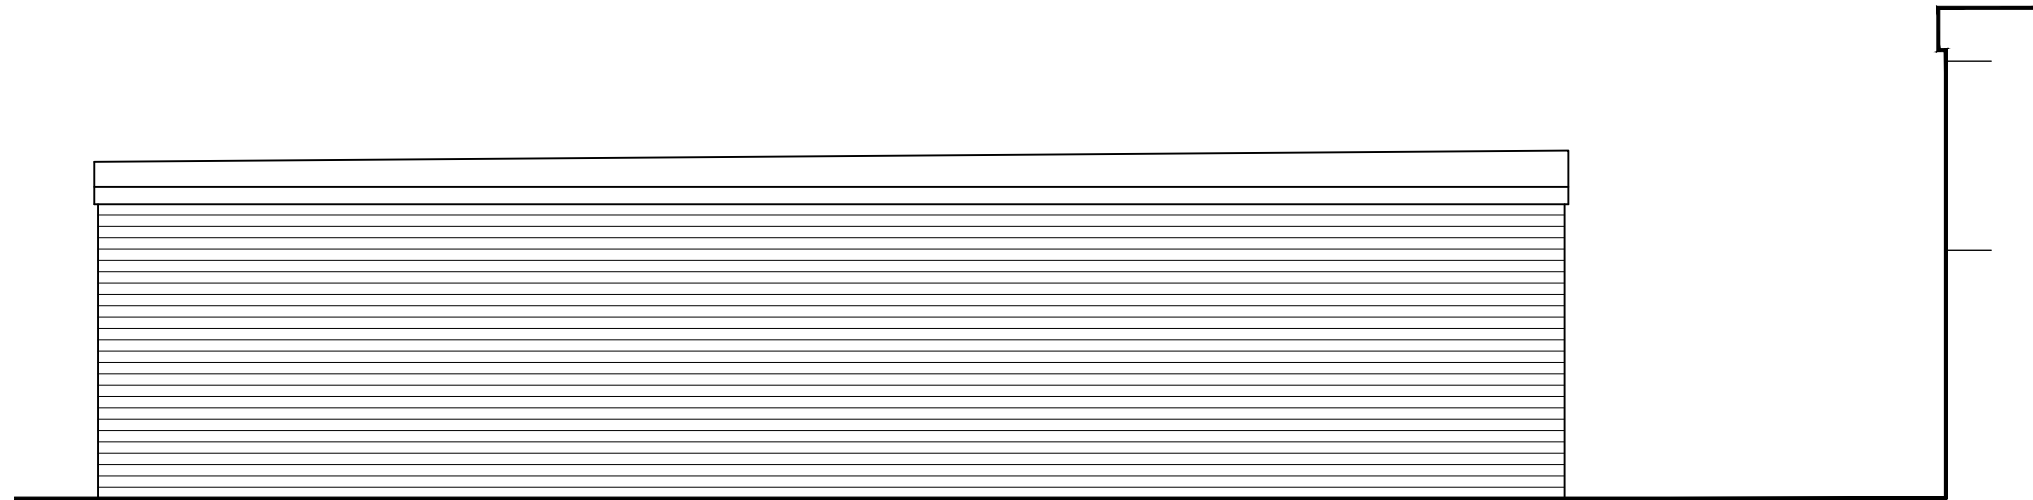

Side Elevation

Elevations as Existing

Scale 1:50

PROJECT Proposed Granny Annexe: Ingleside, Glenside Road, Gorton, M18 7NE		DRAWING NUMBER NE - 004		
DRAWING Elevations as Existing		REVISION	DRAWN MV DATE Dec 2024	CHECKED SCALE 1:50 @ A3