




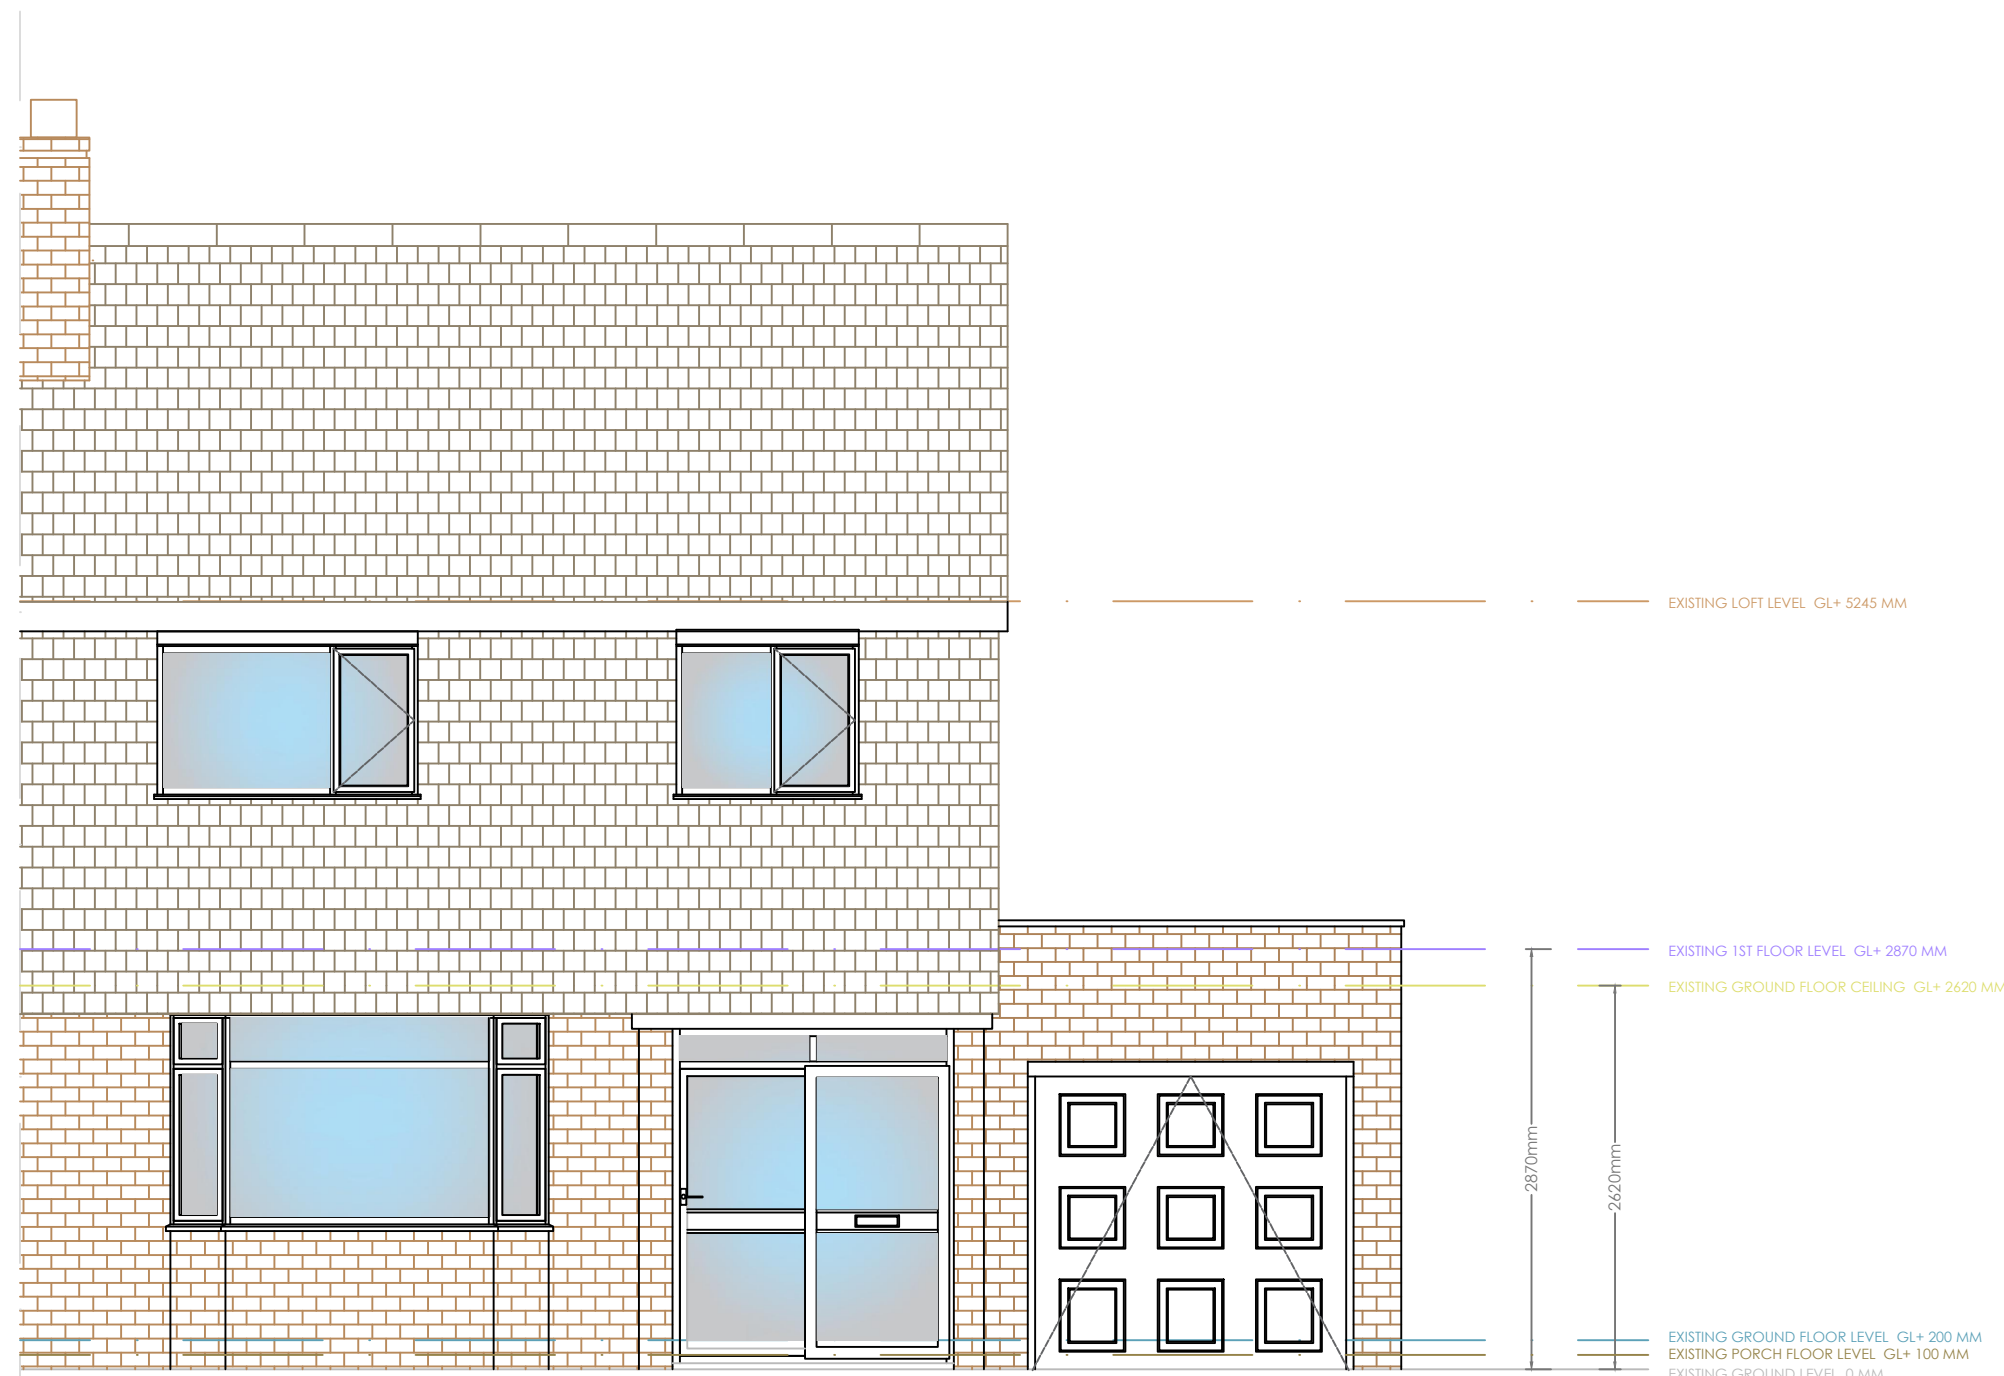


EXISTING FRONT ELEVATION A-A

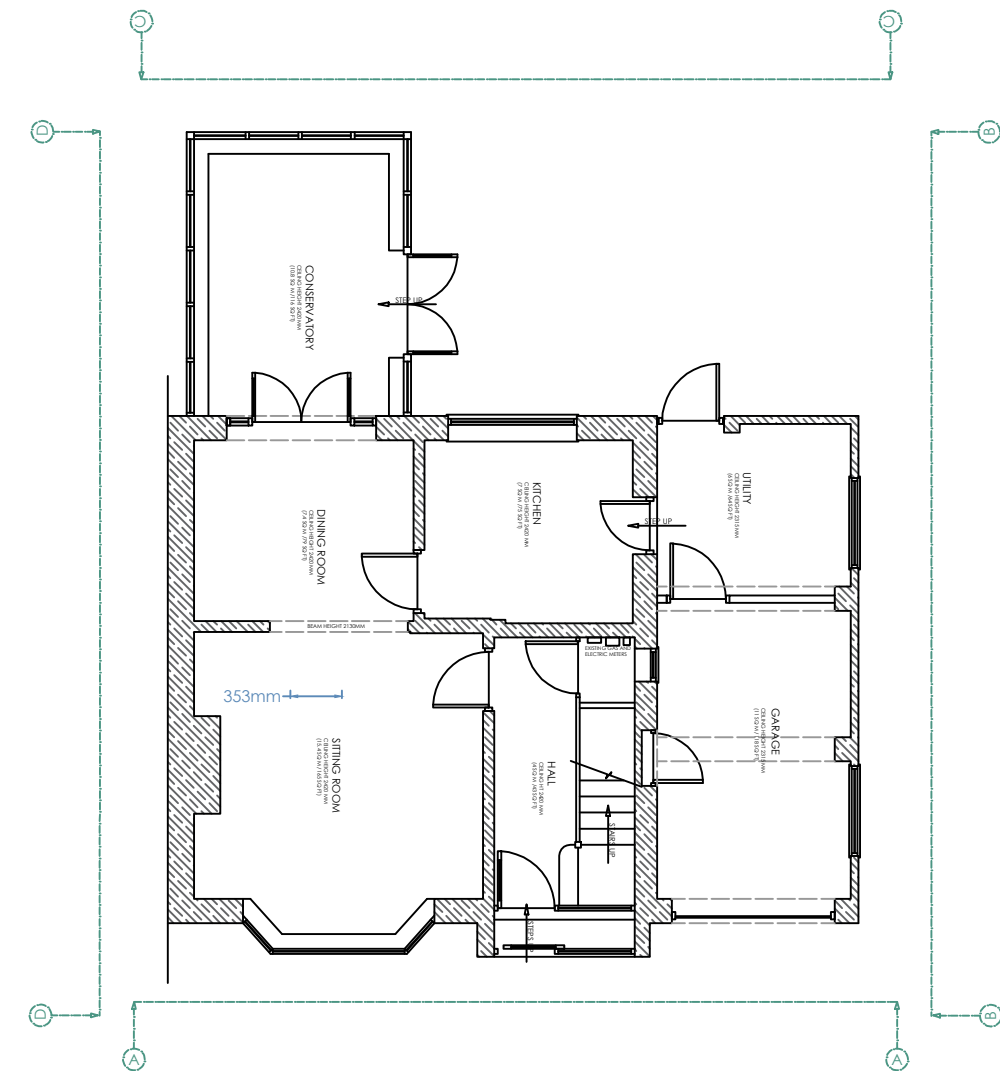


EXISTING REAR ELEVATION B-B

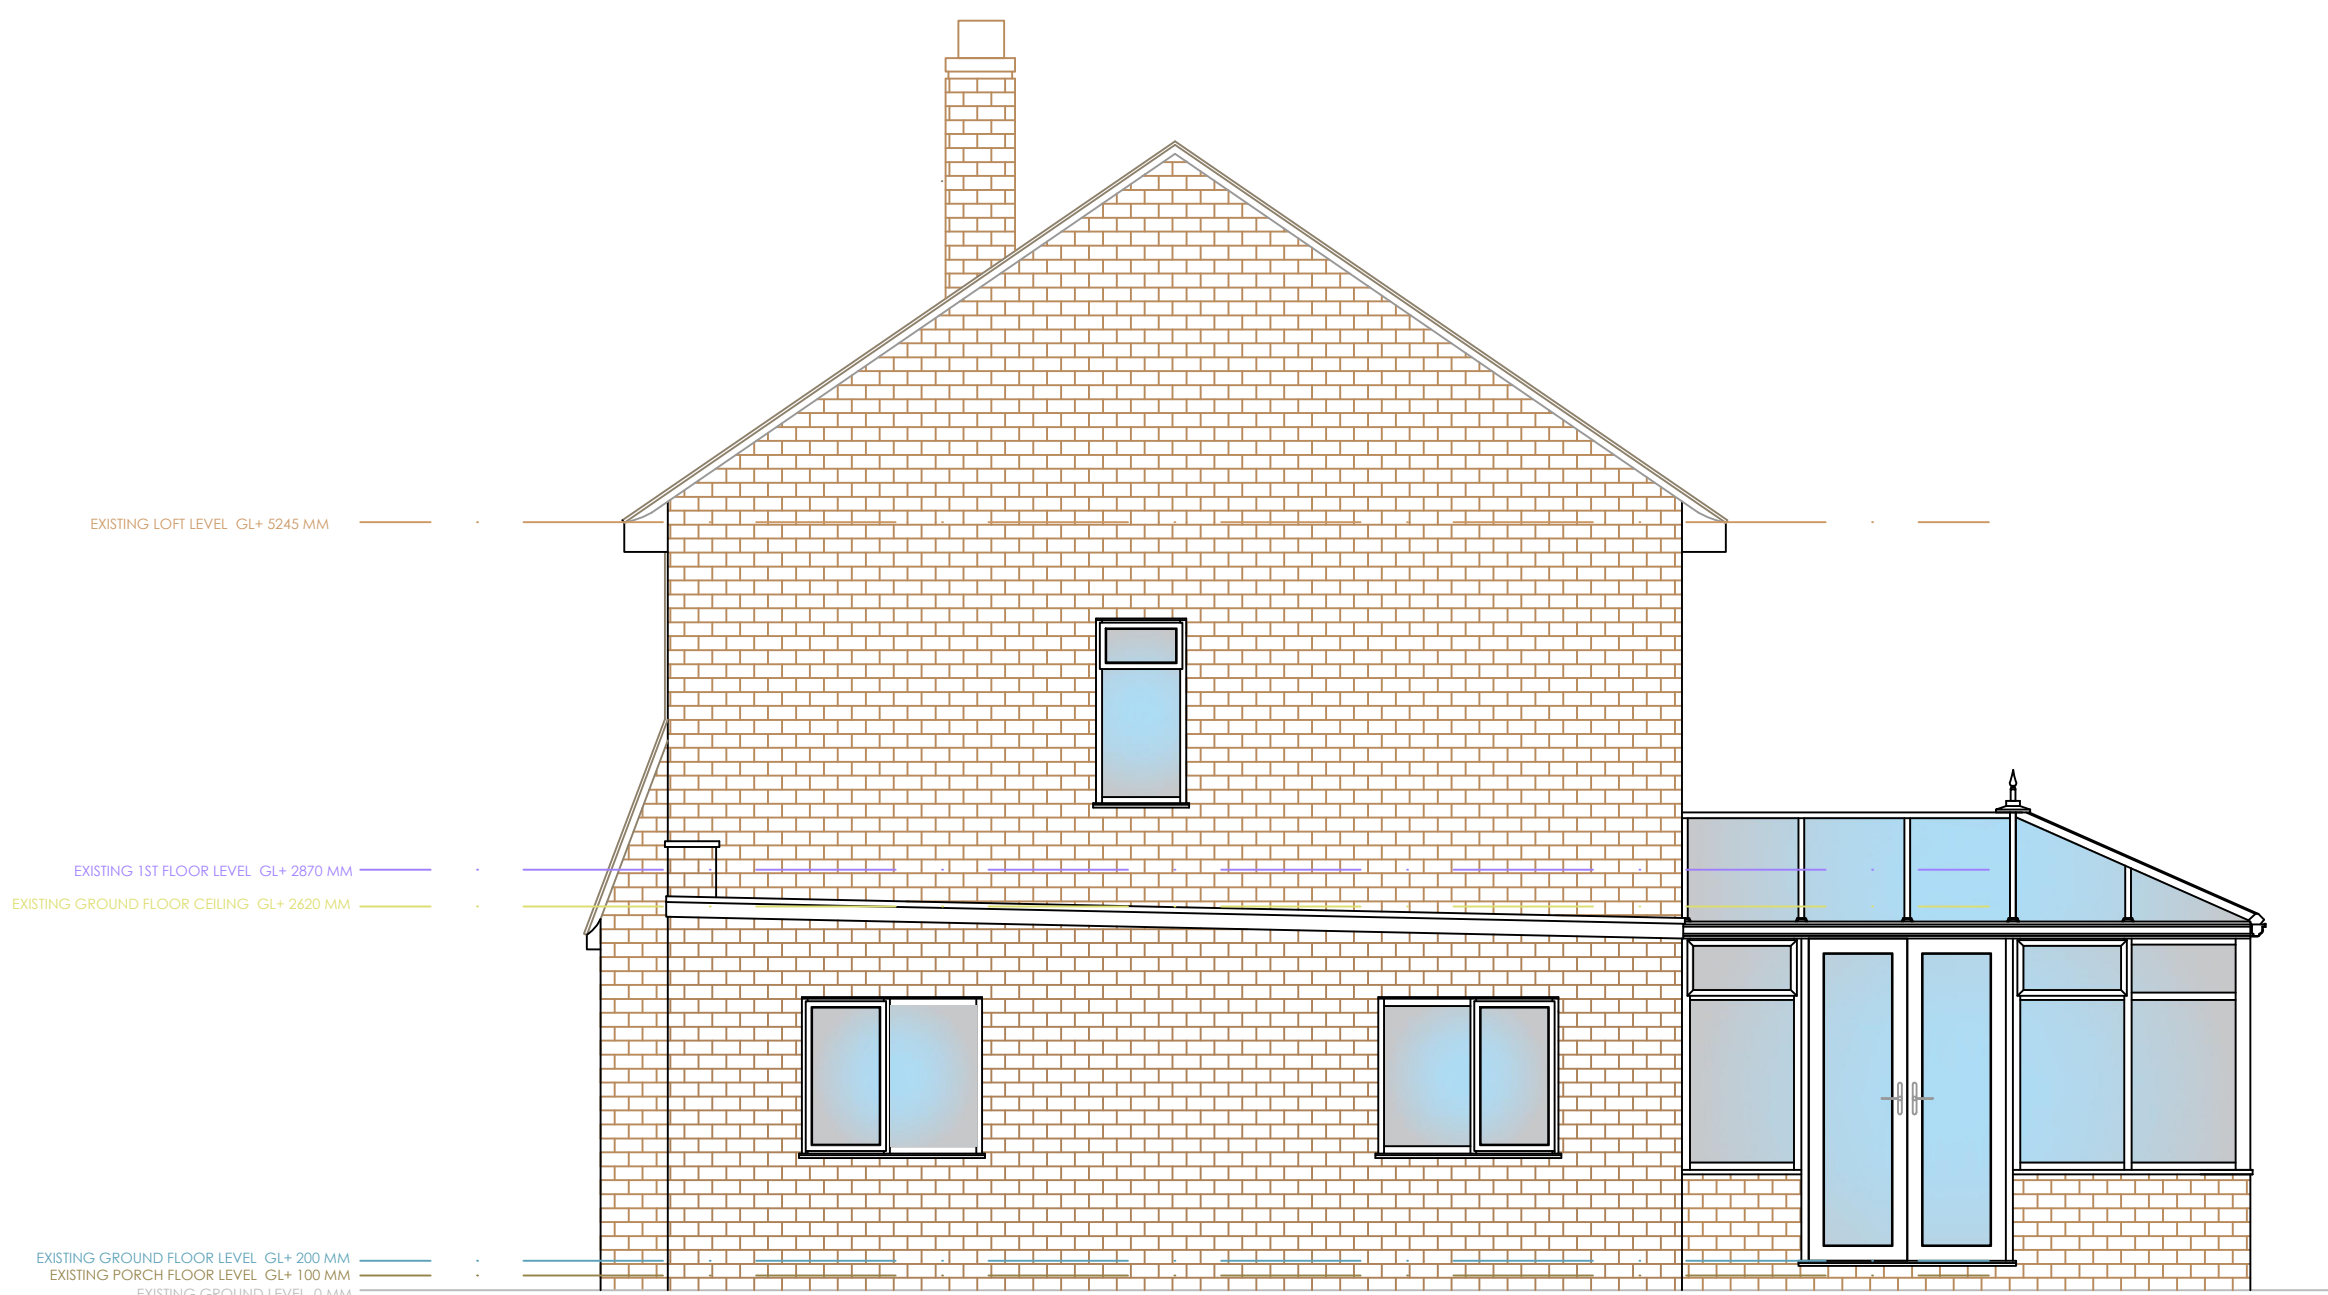

EXISTING SIDE ELEVATION C-C

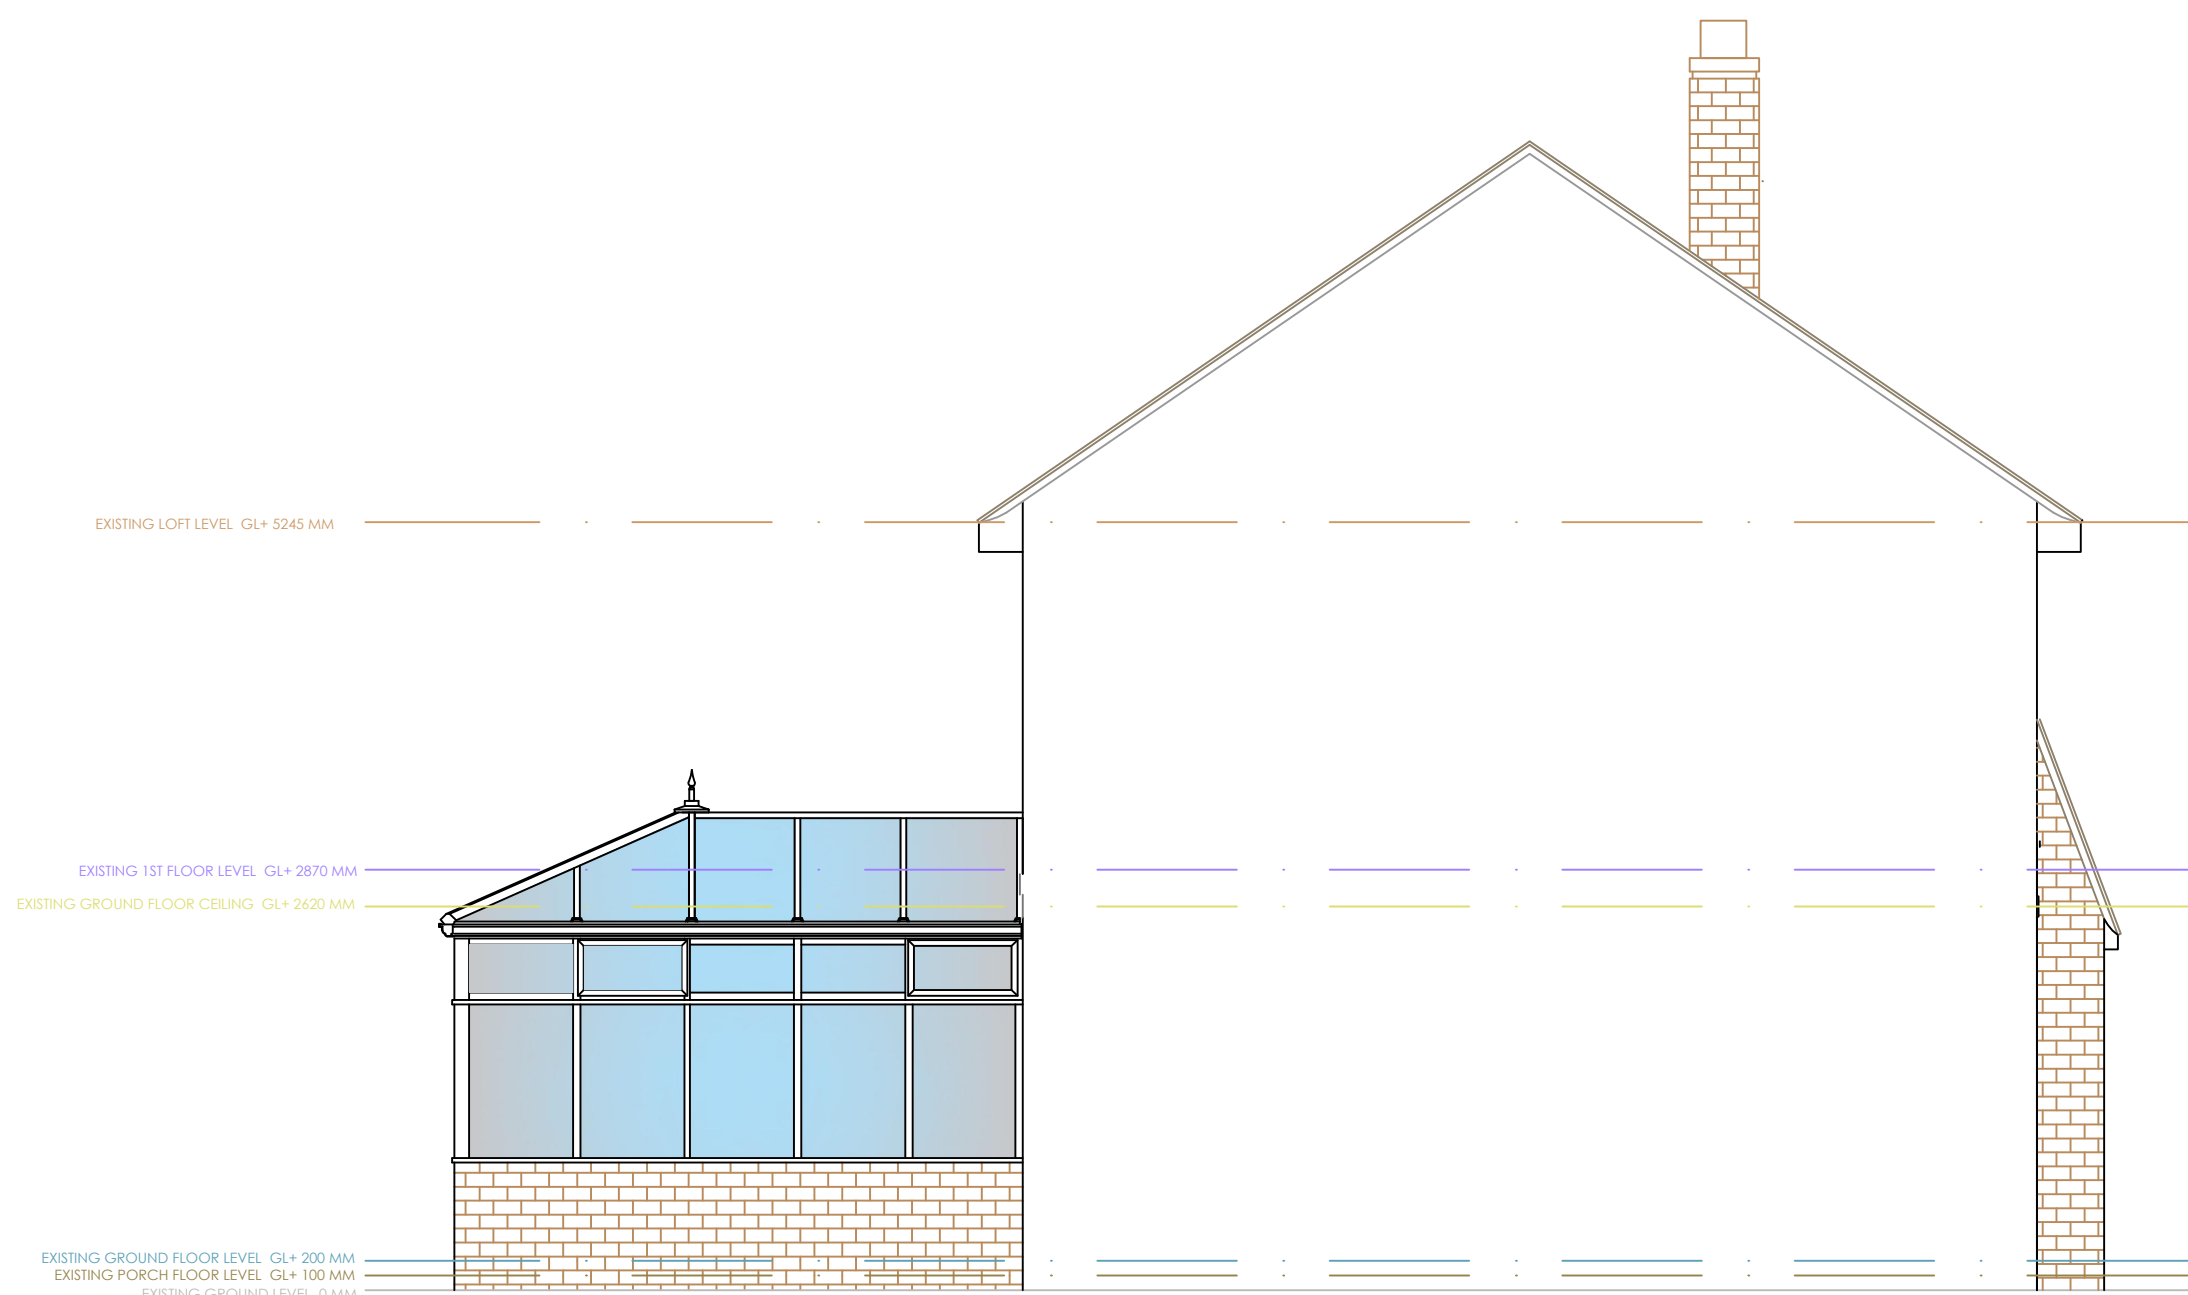

EXISTING SIDE ELEVATION D-D

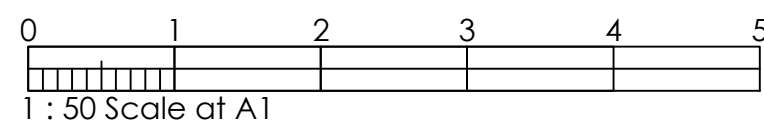

Cameron Wilson
Project Services

Cameron Wilson Project Services
Lodge Drive
Moulton
Northwich
Cheshire
CW9 8RQ

Tel: 07976-446772
Email: enquiries@cameronwilsonprojectservices.co.uk
WEB: www.cameronwilsonprojectservices.co.uk

CLIENT : MR CHRIS SIDEBOTTOM

PROJECT :

ADDRESS : 82 BANKSIDE ROAD
EAST DIDSBURY
MANCHESTER
M20 5DG

AREAS

TOTAL	
RETAIL	
BOH	
STORAGE	
OTHER	

DRAWING TITLE
EXISTING EXTERNAL ELEVATIONS

Dwg No : CS/ED/EX/EL/0223

SCALE : 1: 50 @ A1

REVISION : D

DRAWN : APW

Rev	Date	By	Description
A	21-03-23	APW	LOFT SPACE STAIRCASE ADDED FLOOR LAYOUT ADJUSTED
B	19-04-23	APW	EXTERNAL LAYOUT CHANGES AND NOTES AMENDED
C	11-05-23	APW	VARIOUS LAYOUT CHANGES WITH EXISTING WALLS & DOORS ETC TO BE KEPT IN PLACE
D	08-06-23	APW	FLOOR LEVELS INDICATED AND ELEVATION D-D ADDED