


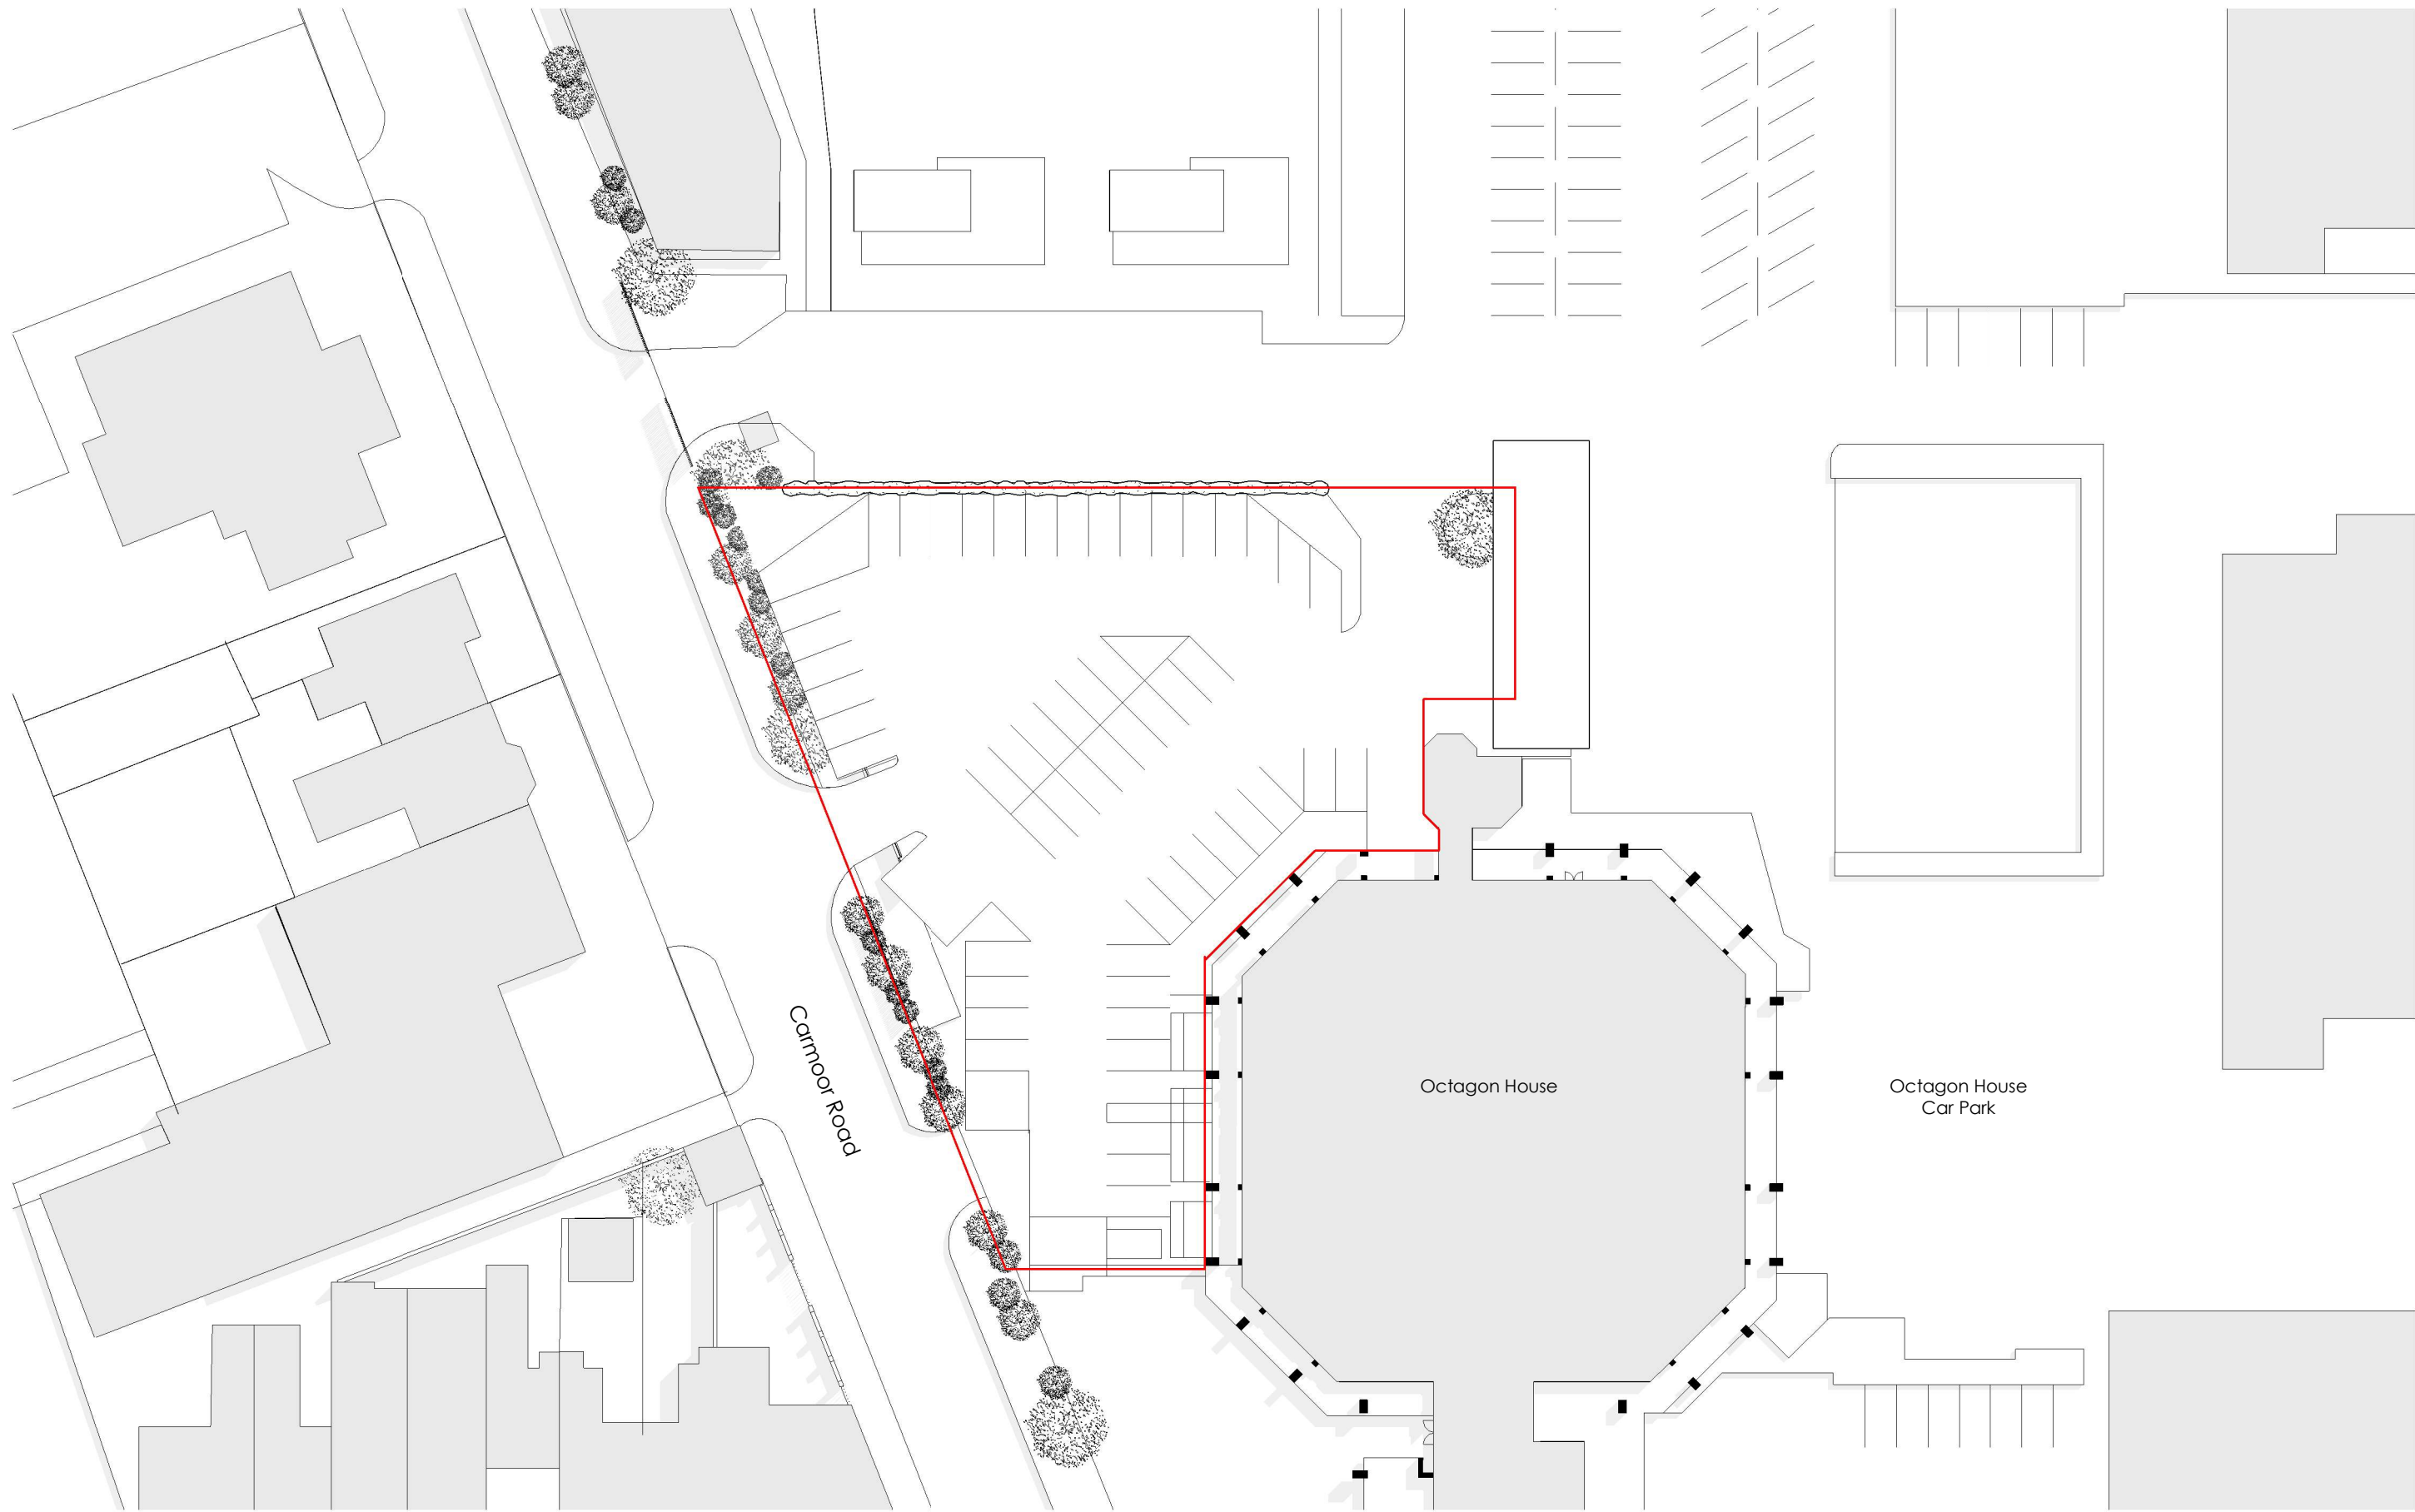

DO NOT SCALE FROM THIS
DRAWING.
All drawings and visuals are
provided for illustrative
purposes only and are
indicative proposals subject to
detailed design and structural
coordination. AA advises all
measurements to be checked
on site.
Specific details and
materials/colours are subject
to further design development.

COPYRIGHT: Artform Architects.

Rev	Description	Date	By
01	Hedgerow added	16/12/2024	JE

SCALE
1 : 500 @A3

DWG No
OEC/PL/102

STATUS
PLANNING

DRAWN
CA

DATE
31/07/2020

REV
01

WEB: www.artformarchitects.com | EMAIL: info@artformarchitects.com

Studio Nine, 9 Stevenson Square, Manchester, M1 1DB | TEL 0161 6600377

Energy Centre
Existing Site Plan

ARTFORM
ARCHITECTS