


Notes:

This drawing is the copyright Paddock Johnson Partnership Limited and may not be used without their prior written consent.
Written dimensions to be taken in preference to scaled dimensions.
Due to the inaccuracies of scanning, scanned images should not be scaled.

REV:	DATE:	DESCRIPTION:	BY:
A	19.12.22	Amended following Client comment.	SD
B	17.08.23	Door & Window references added.	SD
C	17.10.23	Material Notes added. Proposed PV Panels indicated and changes to windows & doors following Energy Consultant comments	SD
D	29.05.24	SVP's repositioned externally following client comment	SD




Front Elevation

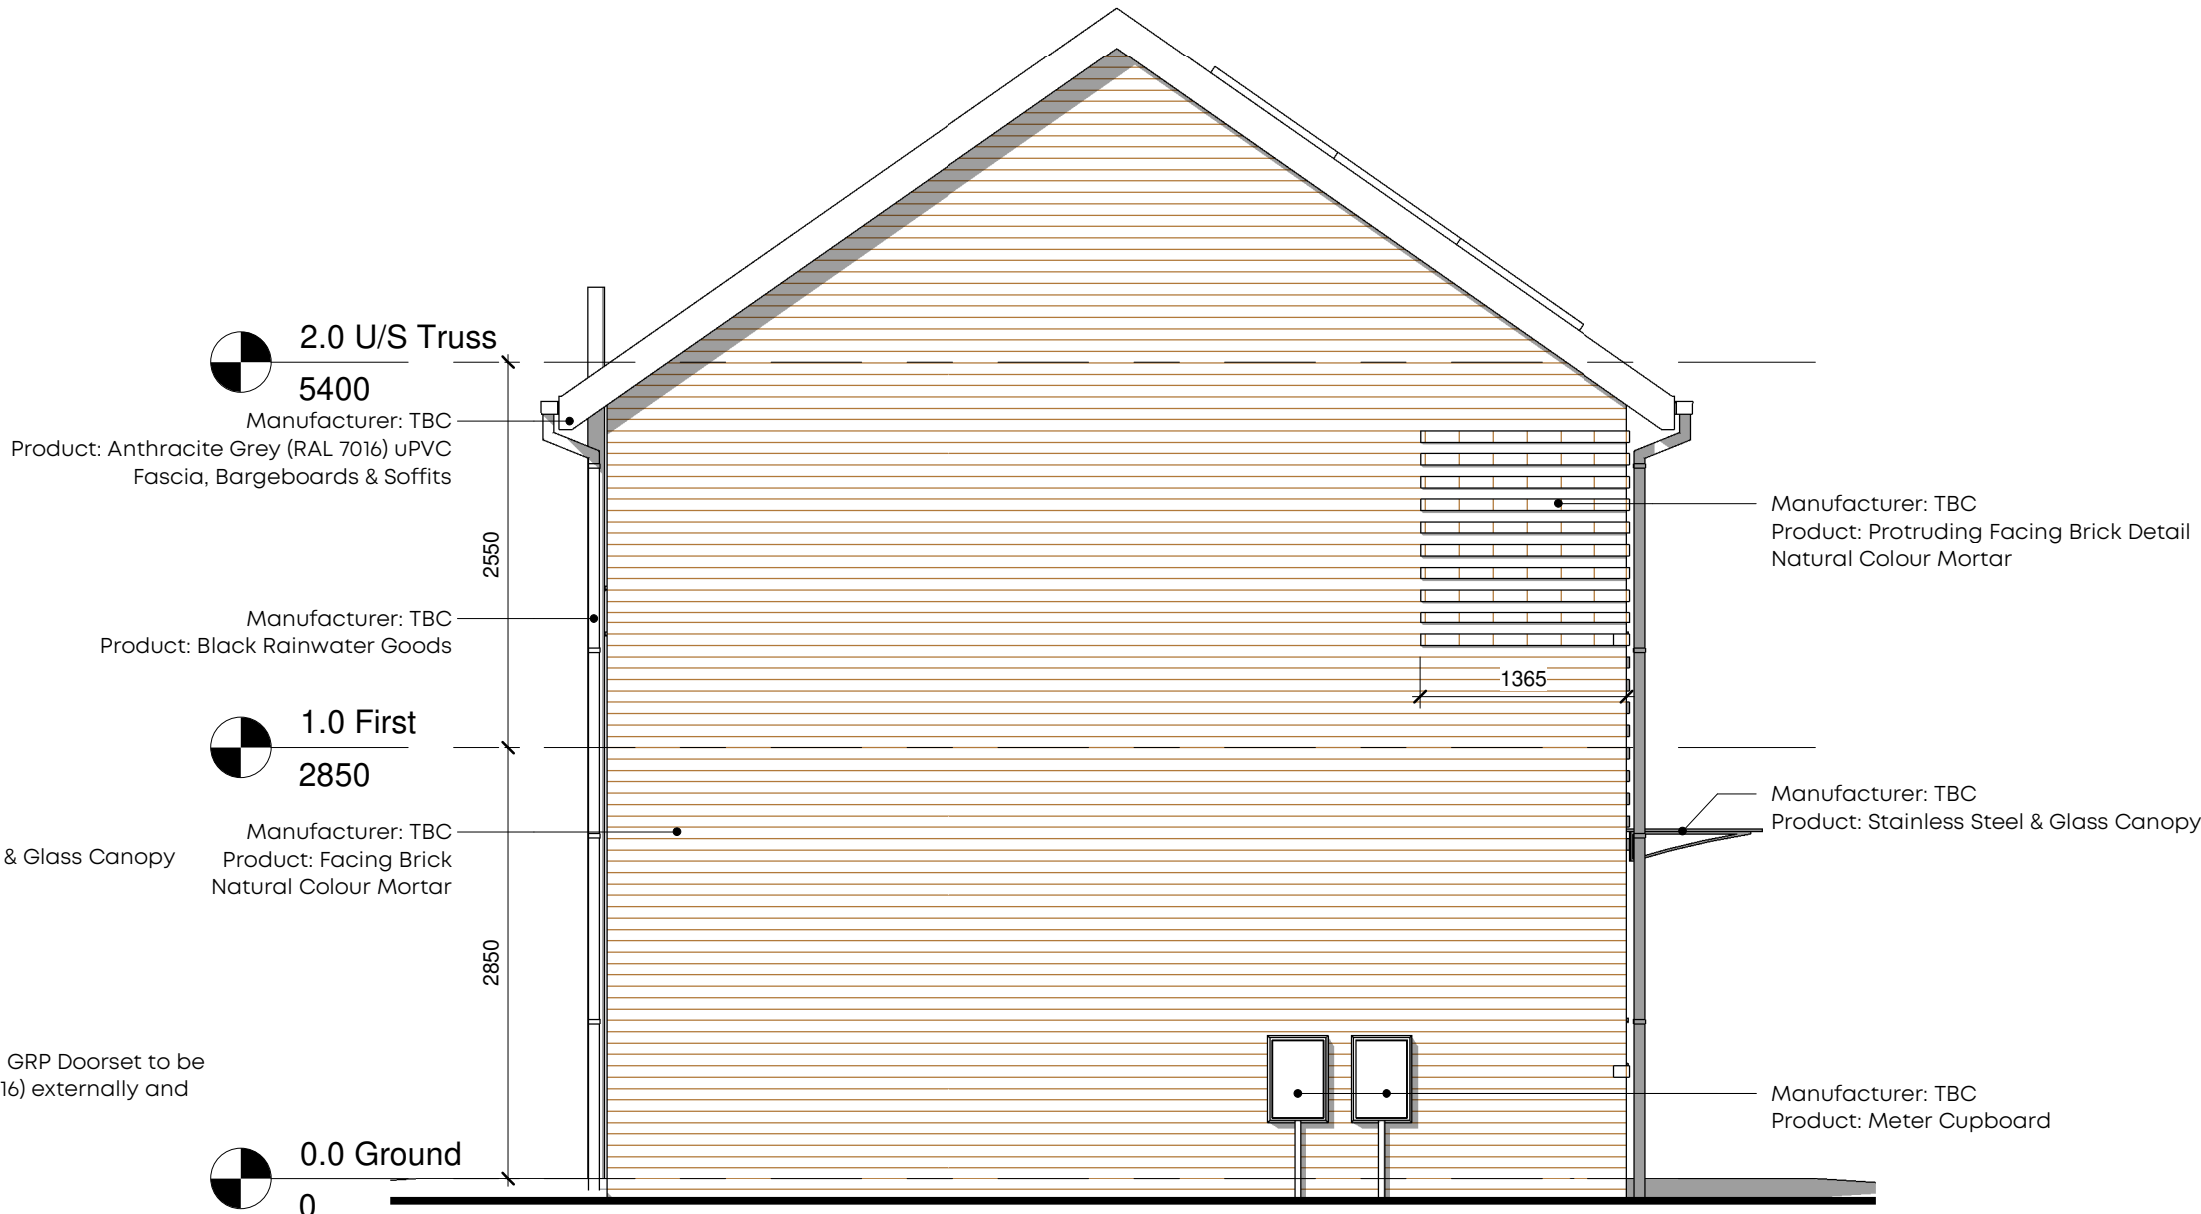

Side Elevation



Rear Elevation

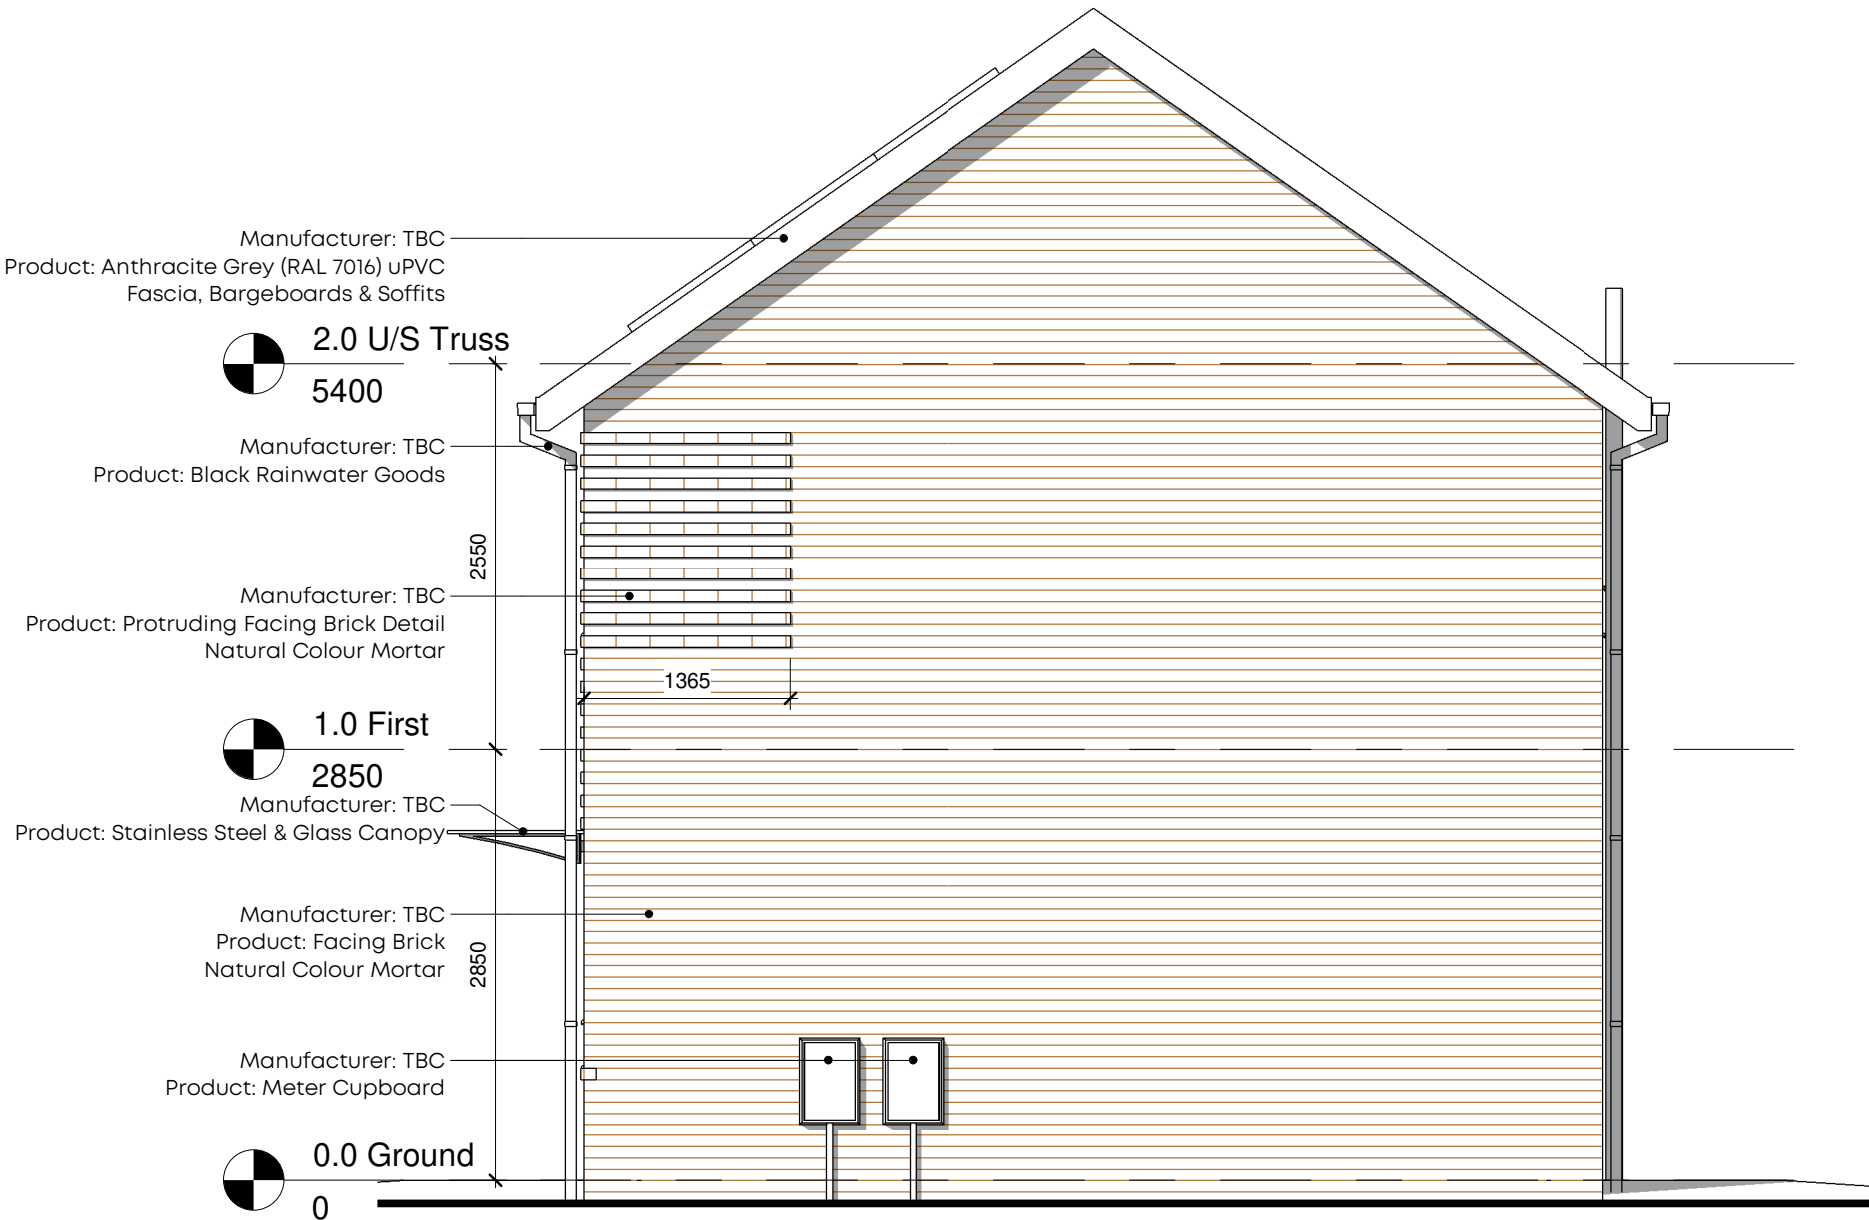

Side Elevation

© Crown copyright and database rights 2022 OS 1000060149

CLIENT:
Wythenshaw Community Housing Group
PROJECT:
Proposed Development
Amberley Drive, Wythenshaw

DRAWING NUMBER:
18073-PJA-A1-XX-DR-A-2100-D
DRAWING TITLE:
2B/4P Semi-Detached - Elevations

STATUS:
Planning

SCALE: 1 : 50@A1
DATE: 05/12/22
BY: SD
CHECKED: SD

PADDOCK
JOHNSON

Studio 2, The Lyceum,
Both Street, Port Sunlight,
Merseyside, CH62 4UJ
0151 643 1234
admin@paddockjohnson.com
www.paddockjohnson.com
Paddock Johnson Partnership
Limited. Registered in England
and Wales. No. 06664275