



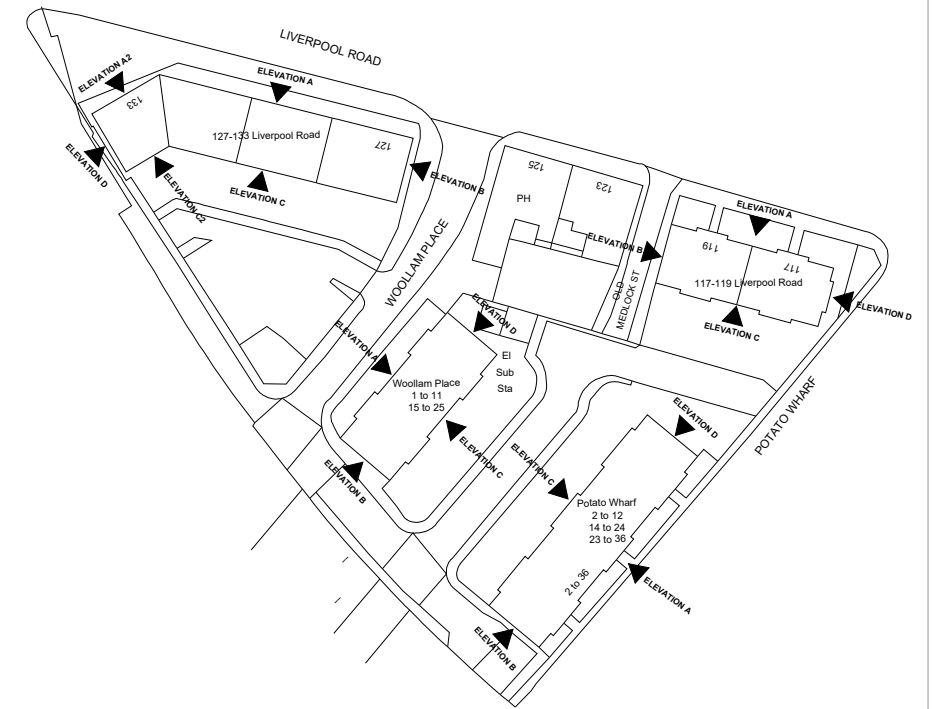

ELEVATION - A




ELEVATION - B

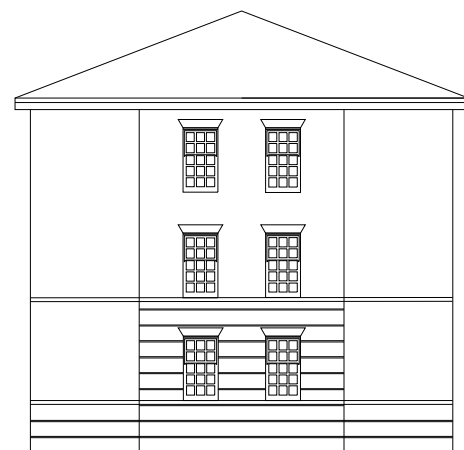

ELEVATION - A2

Client: RIVERSIDE GROUP
Project: CASTLEFIELD
Drawing: 127-133 LIVERPOOL RD FRONT ELEVATIONS
Job Ref: 4379-07-23 Drawing No: 6 Rev: A
Scale: 1:200@A3 Drawn: AT Checked: JM Date: DEC 2024

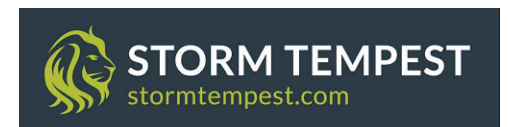

PROPOSED - 127 - 133 LIVERPOOL RD FRONT ELEVATIONS