



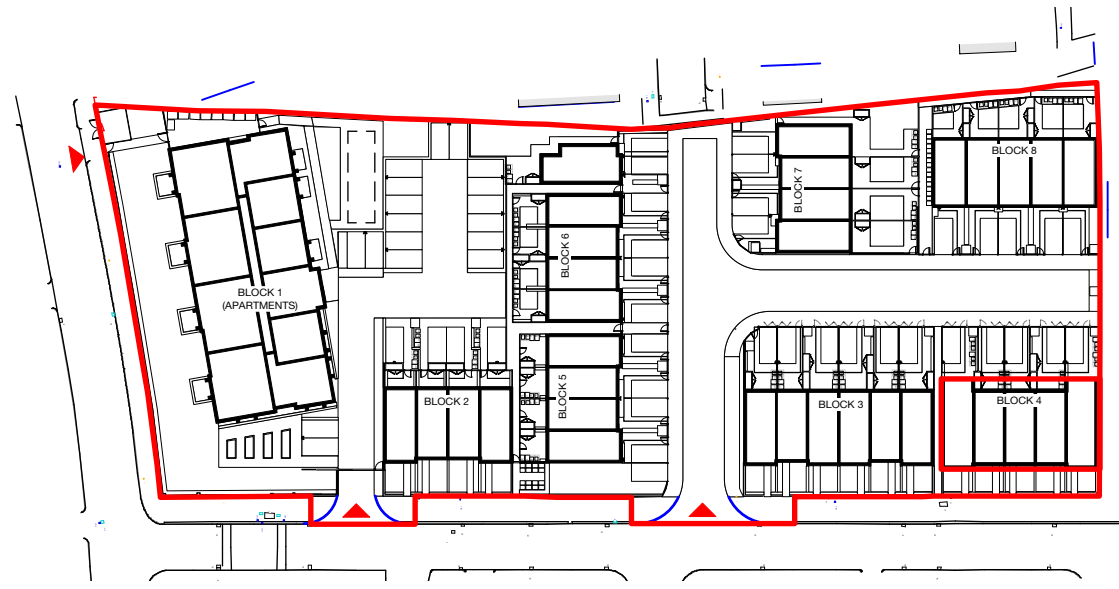

2 KEY SITE PLAN
SCALE: 1:1000

- FLOOR FINISHES KEY**
- M50/10 Particle-based enhanced slip-resistant polyvinyl chloride (PVC) tiles Type A - LVT
 - M40/5 Tiling to Floors Type A - Porcelain
 - M20/25 Carpeting

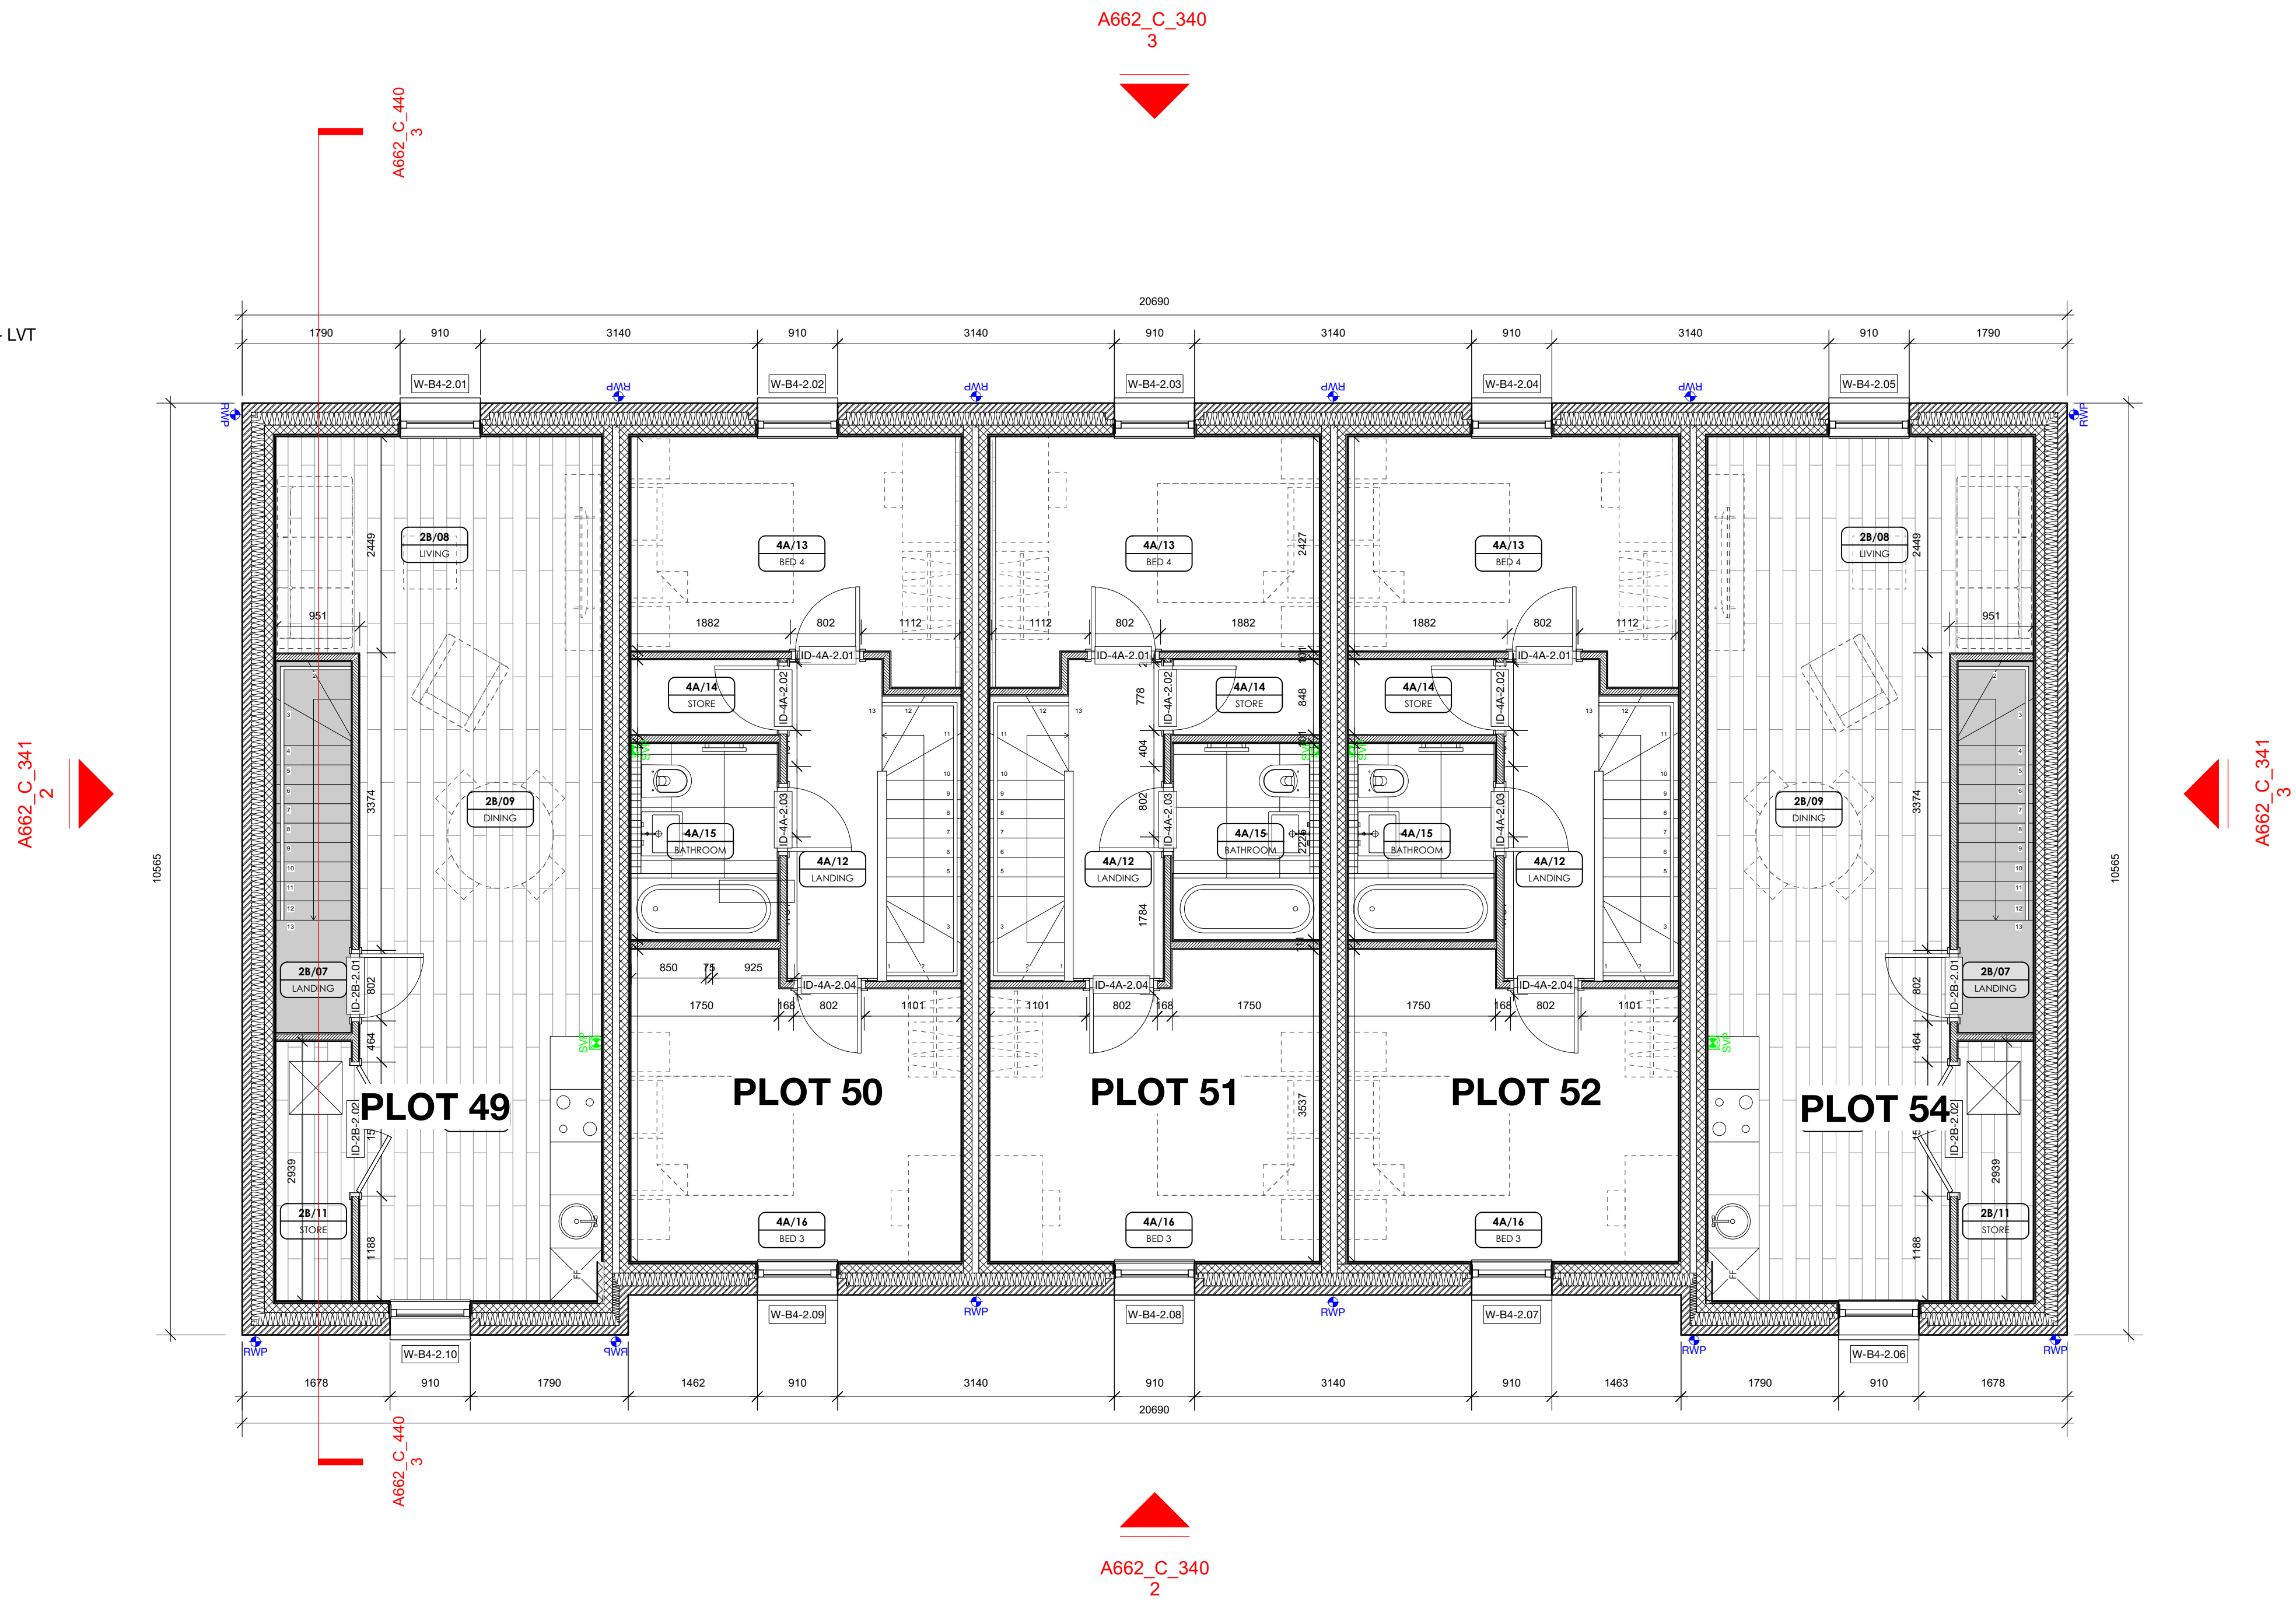

BLOCK 4 SECOND FLOOR GA
1:50@A1

CONSTRUCTION

IMPORTANT NOTES:

REVISION	DATE	DESCRIPTION

CLIENT: BRITANNIA GROUP
PROJECT: PROPOSED RESIDENTIAL DEVELOPMENT
ADDRESS: VICTORIA PARK PROBATION CENTRE
DRAWING TITLE: BLOCK 4 SECOND FLOOR GA
SCALE: 1:50@A1
DATE: APRIL 2024
DRAWING NO: A662_C_142

OLLIER SMURTHWAITE ARCHITECTS
40 King Street, Manchester, M2 6BA
T 0161 883 0838
P 0161 883 0839
E mail@olliersmurthwaite.com