
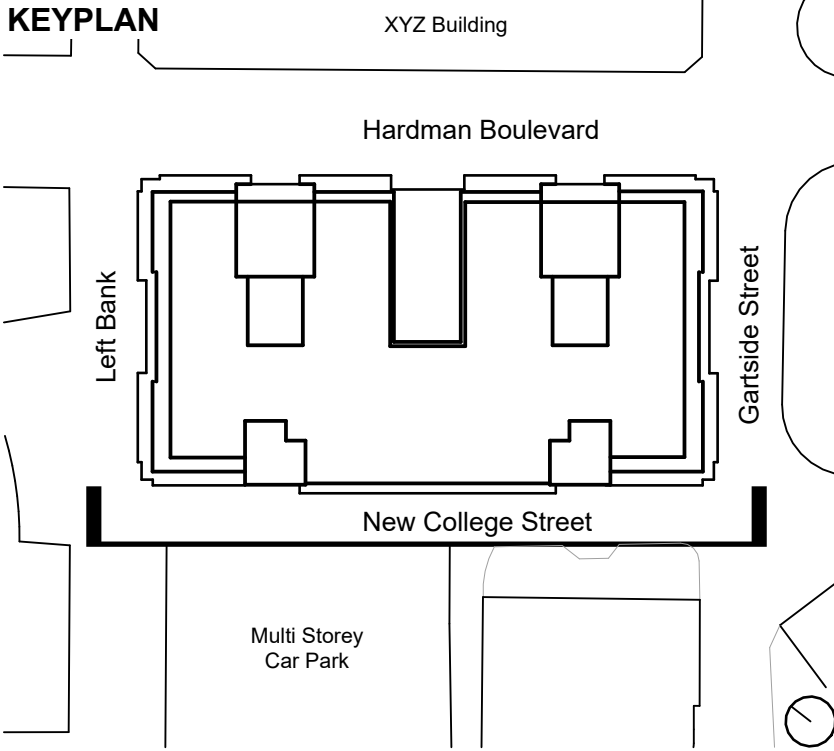


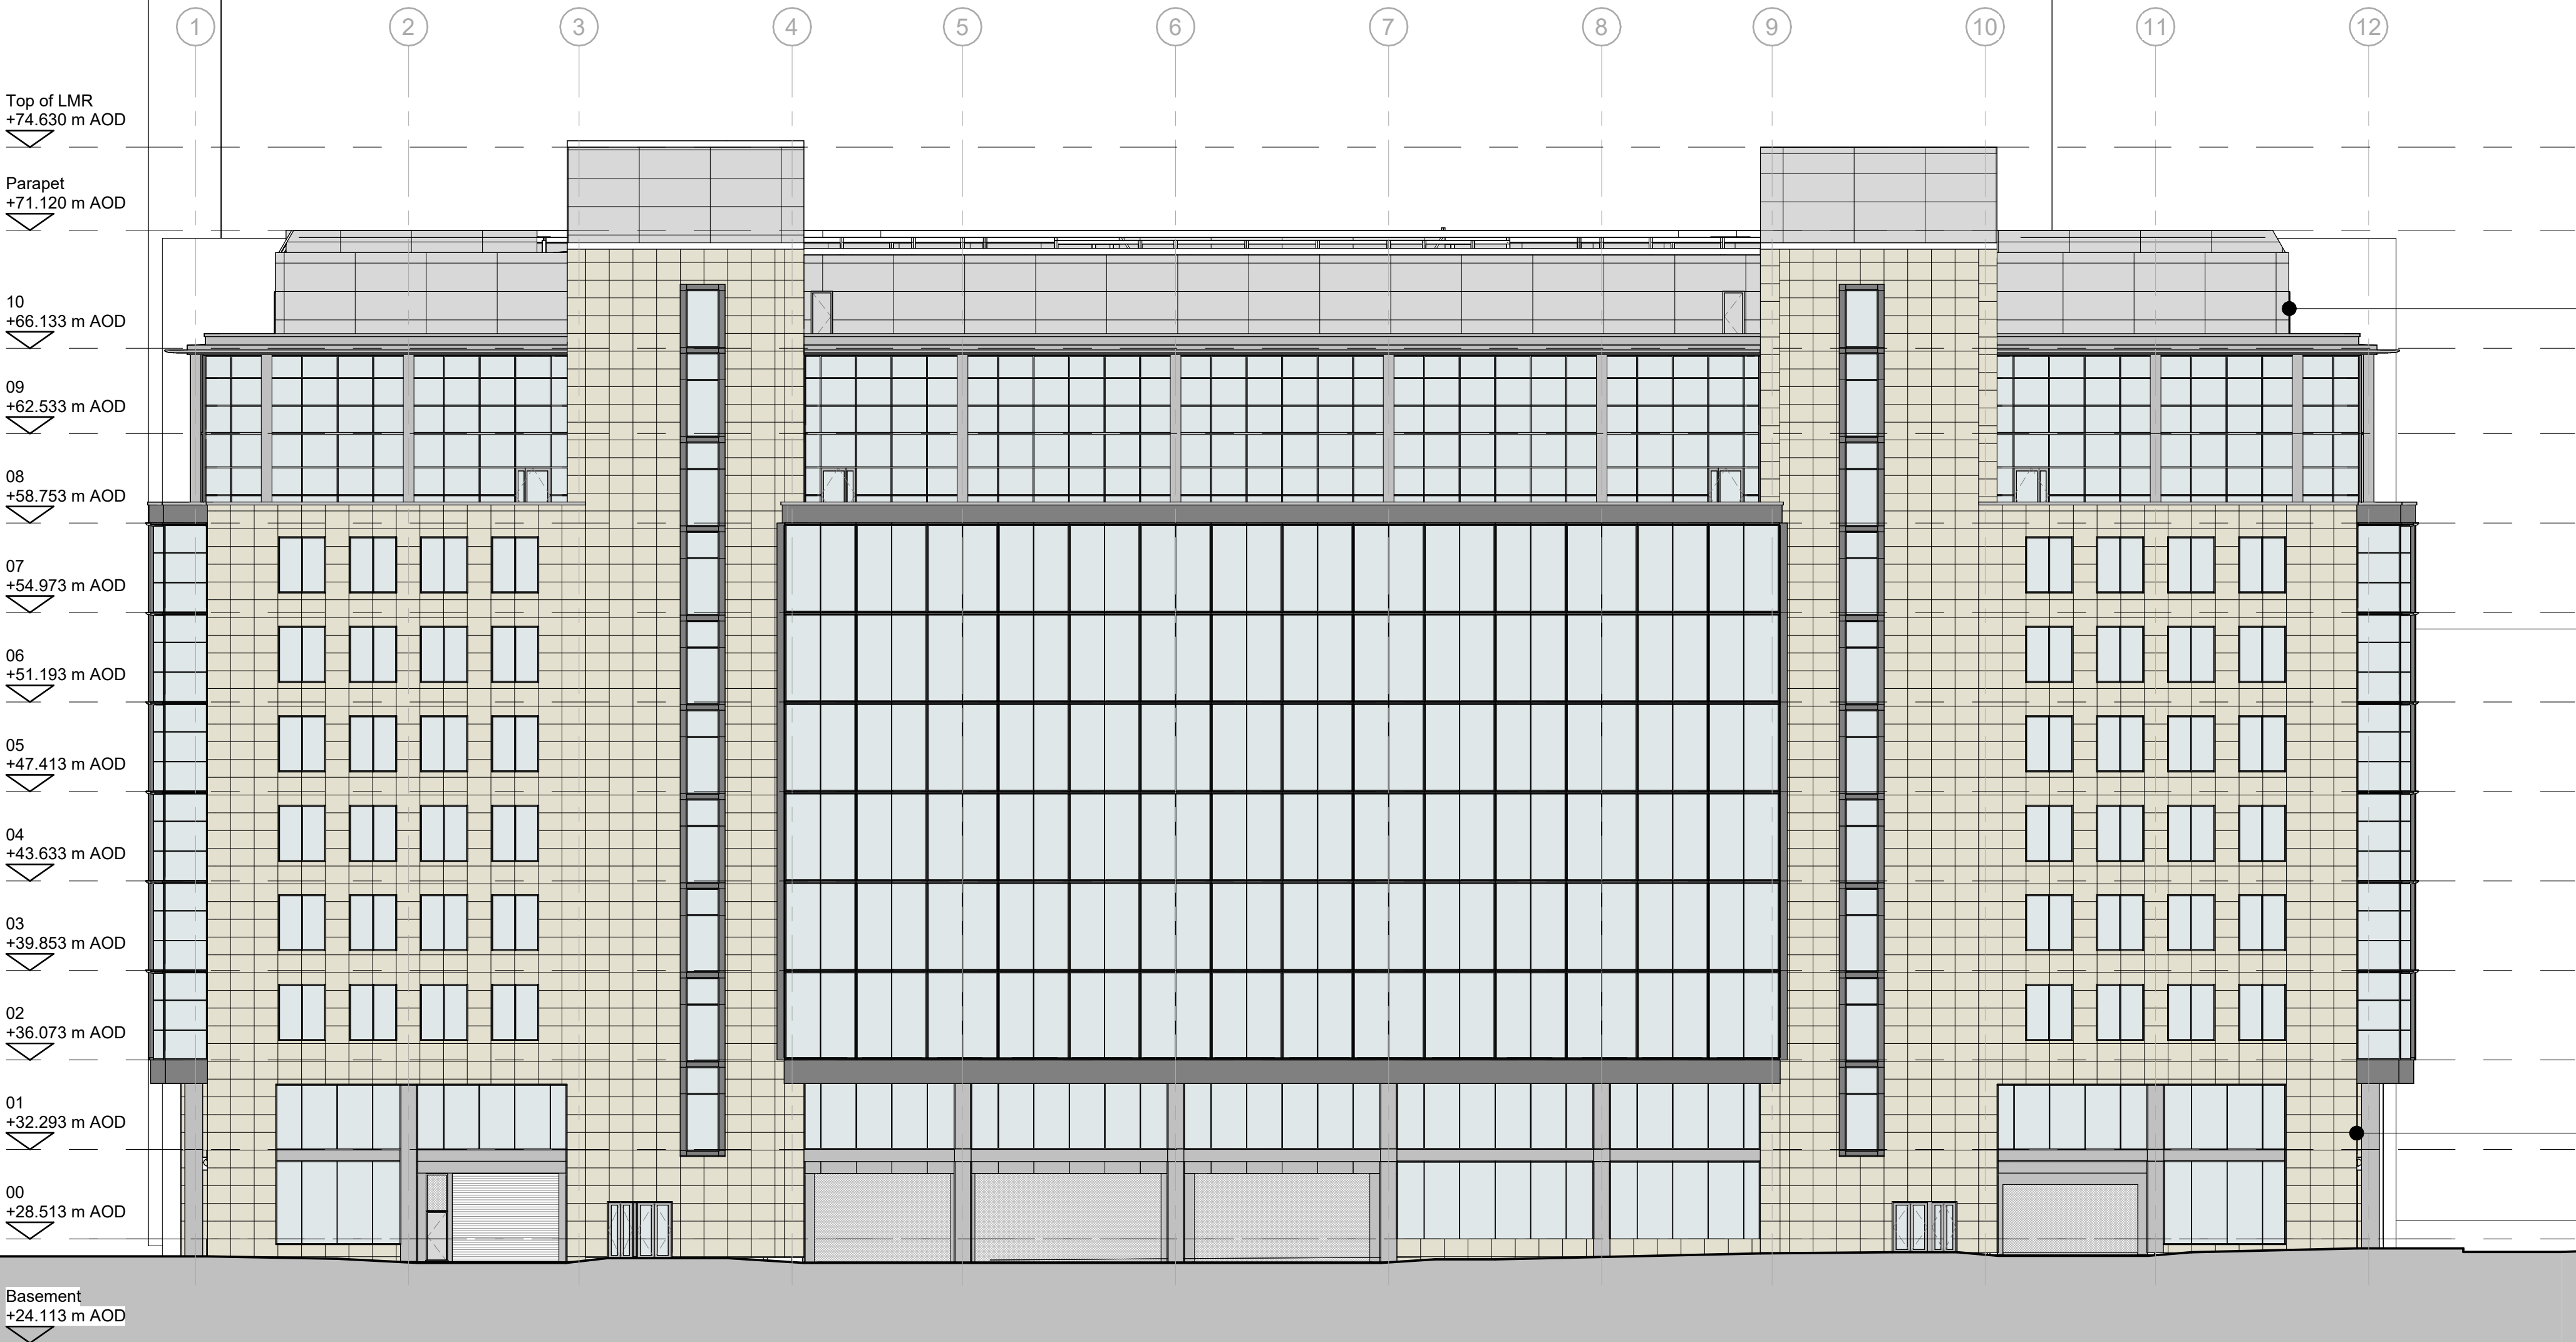

Existing structure that supports raised BMU track along with existing plant screen to be removed, plant to be relocated

Refer to DAS for alterations to ground and first floor facade

Left Bank

Site Boundary

Gartside St

This drawing is copyright
Do not scale off dimensions.

All dimensions to be checked on
site by contractor.

Contractor to report any dimensional
discrepancies, errors or omissions
prior to commencing on site.

Rev	Date	Description
P01	30-09-2024	Planning Submission
P02	03-12-2024	Planning Submission (Revised)

Project Title
One Hardman Boulevard
Manchester

Status
PLANNING

Drawing Title
Existing General Arrangement
South Elevation

Project No 10509	Scale 1 : 200@ A1
Revision P02	

simpsonhaugh

Birmingham +44 (0)121 233 1874	Manchester +44 (0)161 835 2345	London +44 (0)20 7549 4000
-----------------------------------	-----------------------------------	-------------------------------