


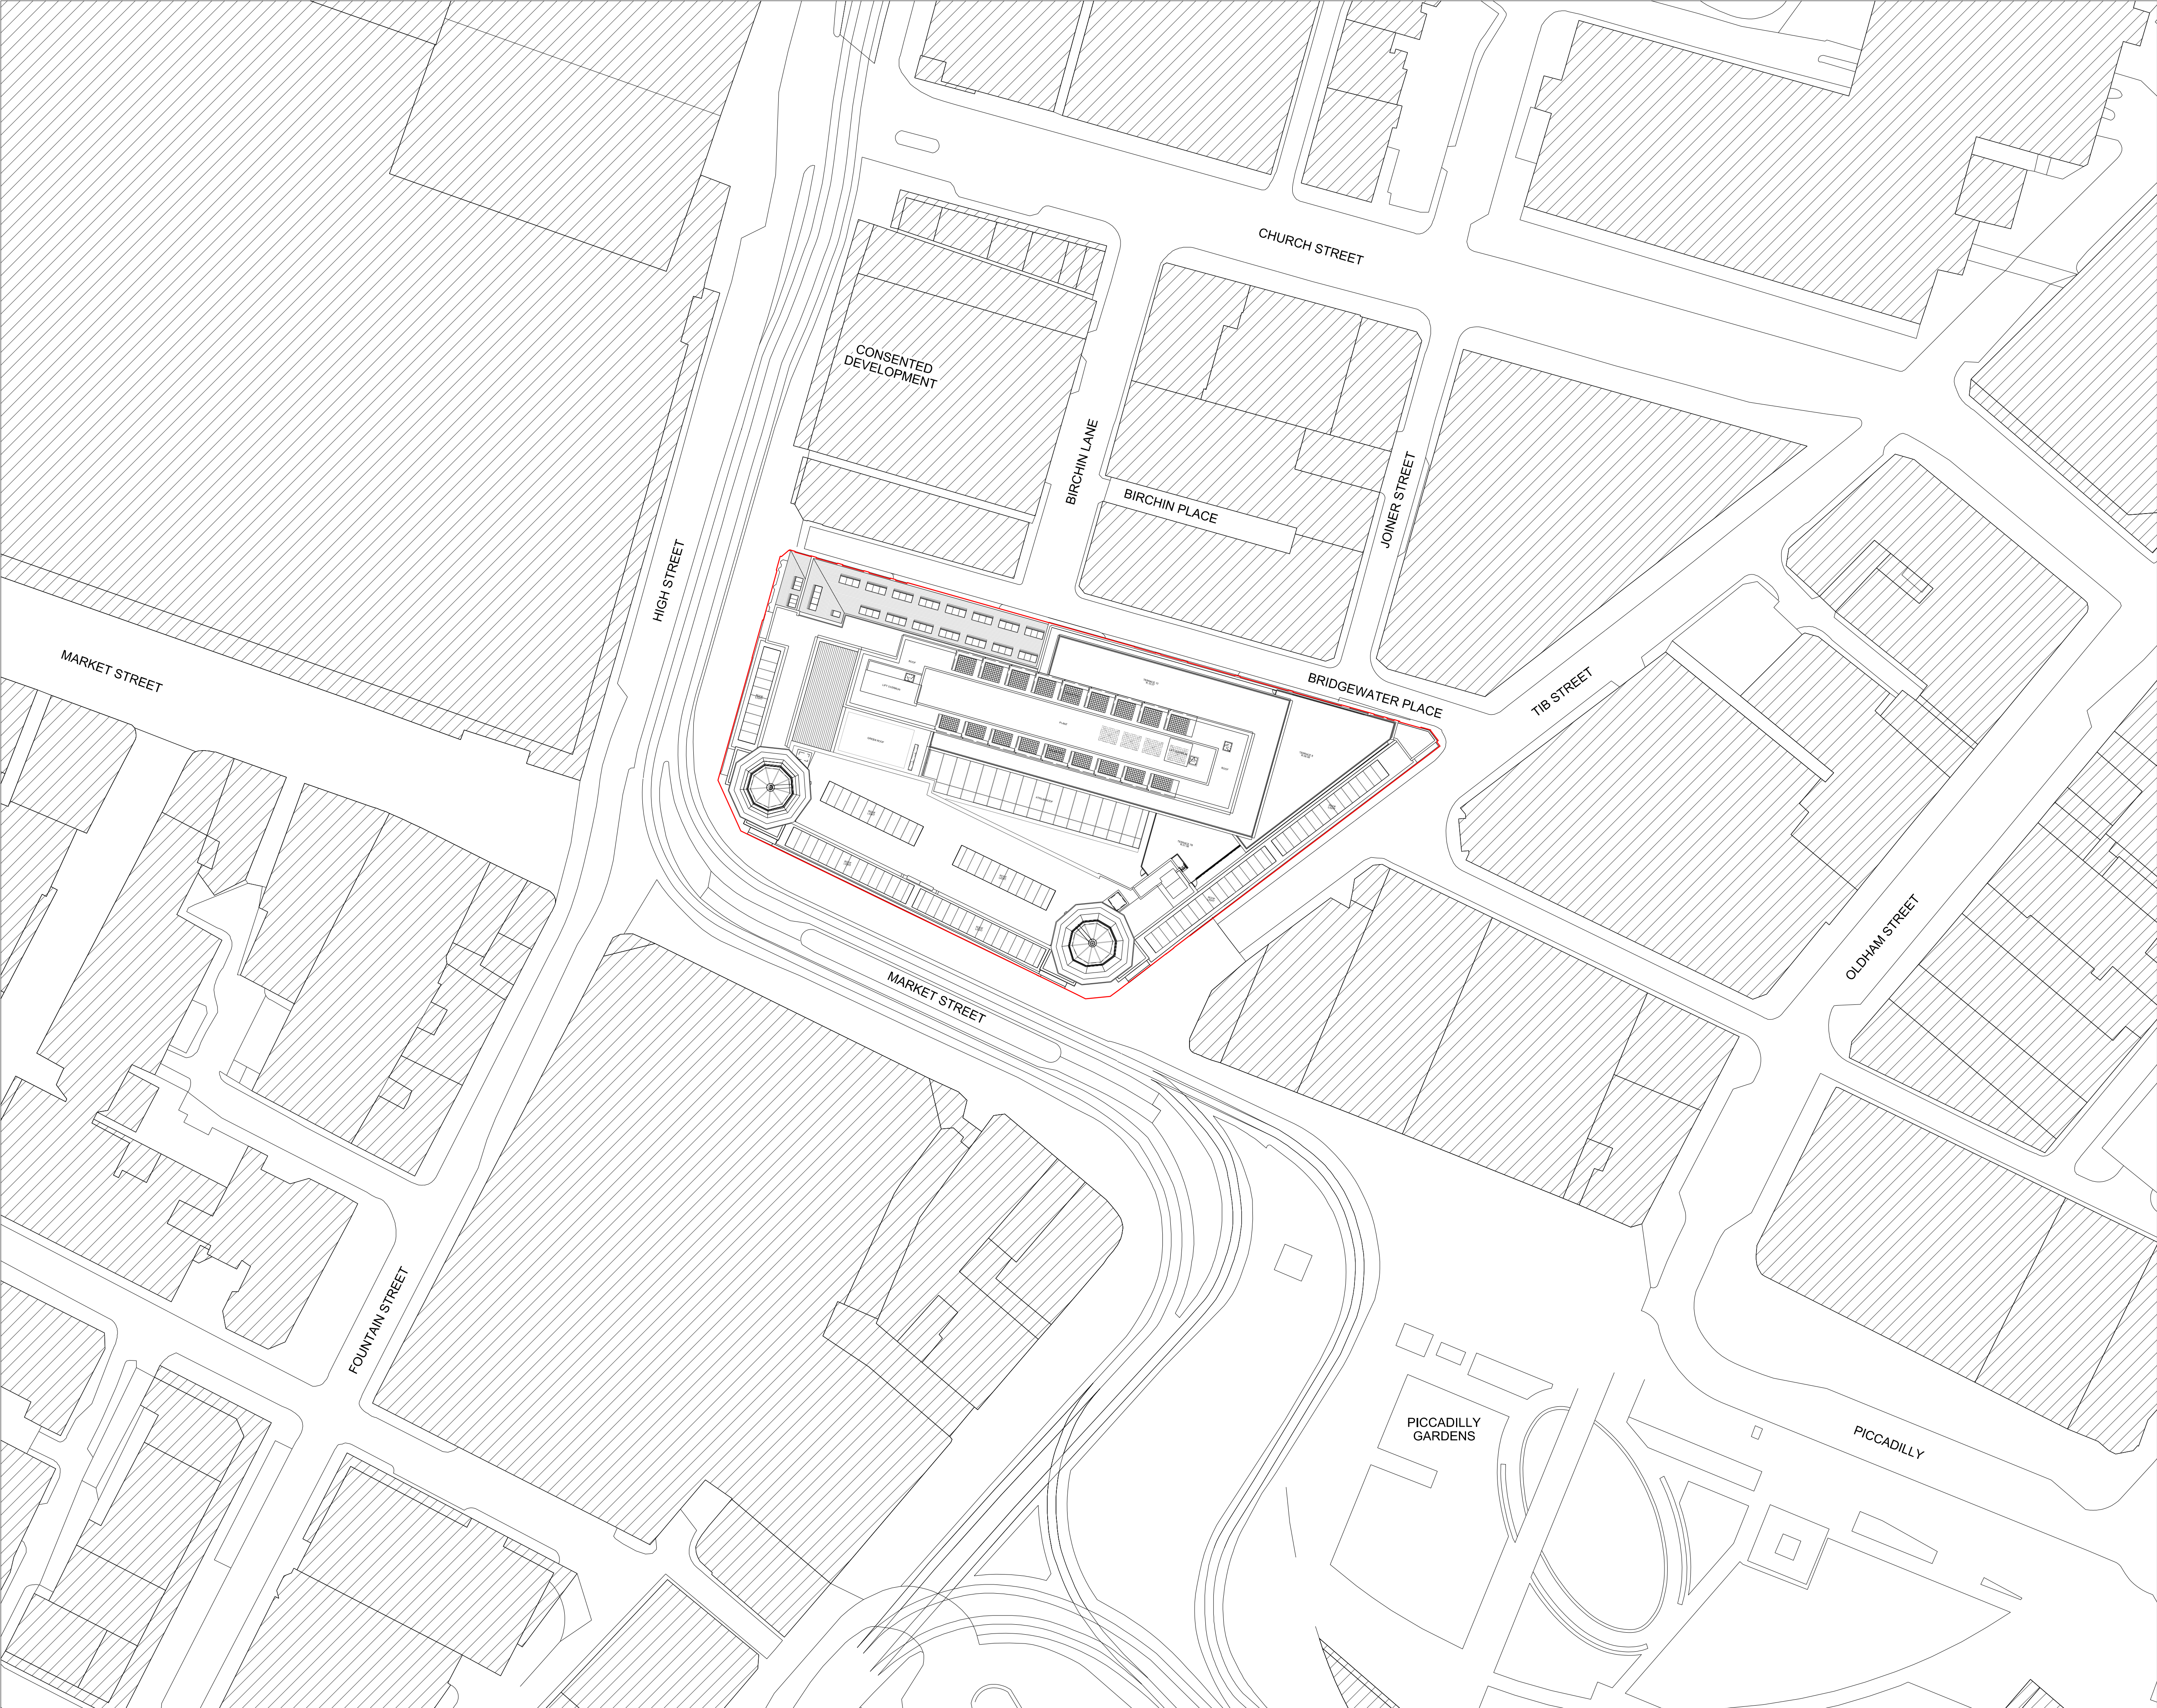

NOTES / REVISION

KEY

0

5

10

15

20

25

N

PROJECT

RYLANDS BUILDING,
MANCHESTER

CLIENT

CD9 PROPERTIES (MANCHESTER) LTD

TITLE

PROPOSED SITE PLAN ROOF PLAN

SCALE

1:500@A1
1:1000@A3

DATE

OCT 2024

JOB No

1526

DWG No

AL[05]3206

REV

*

ISSUE FOR

PLANNING DOCUMENT