


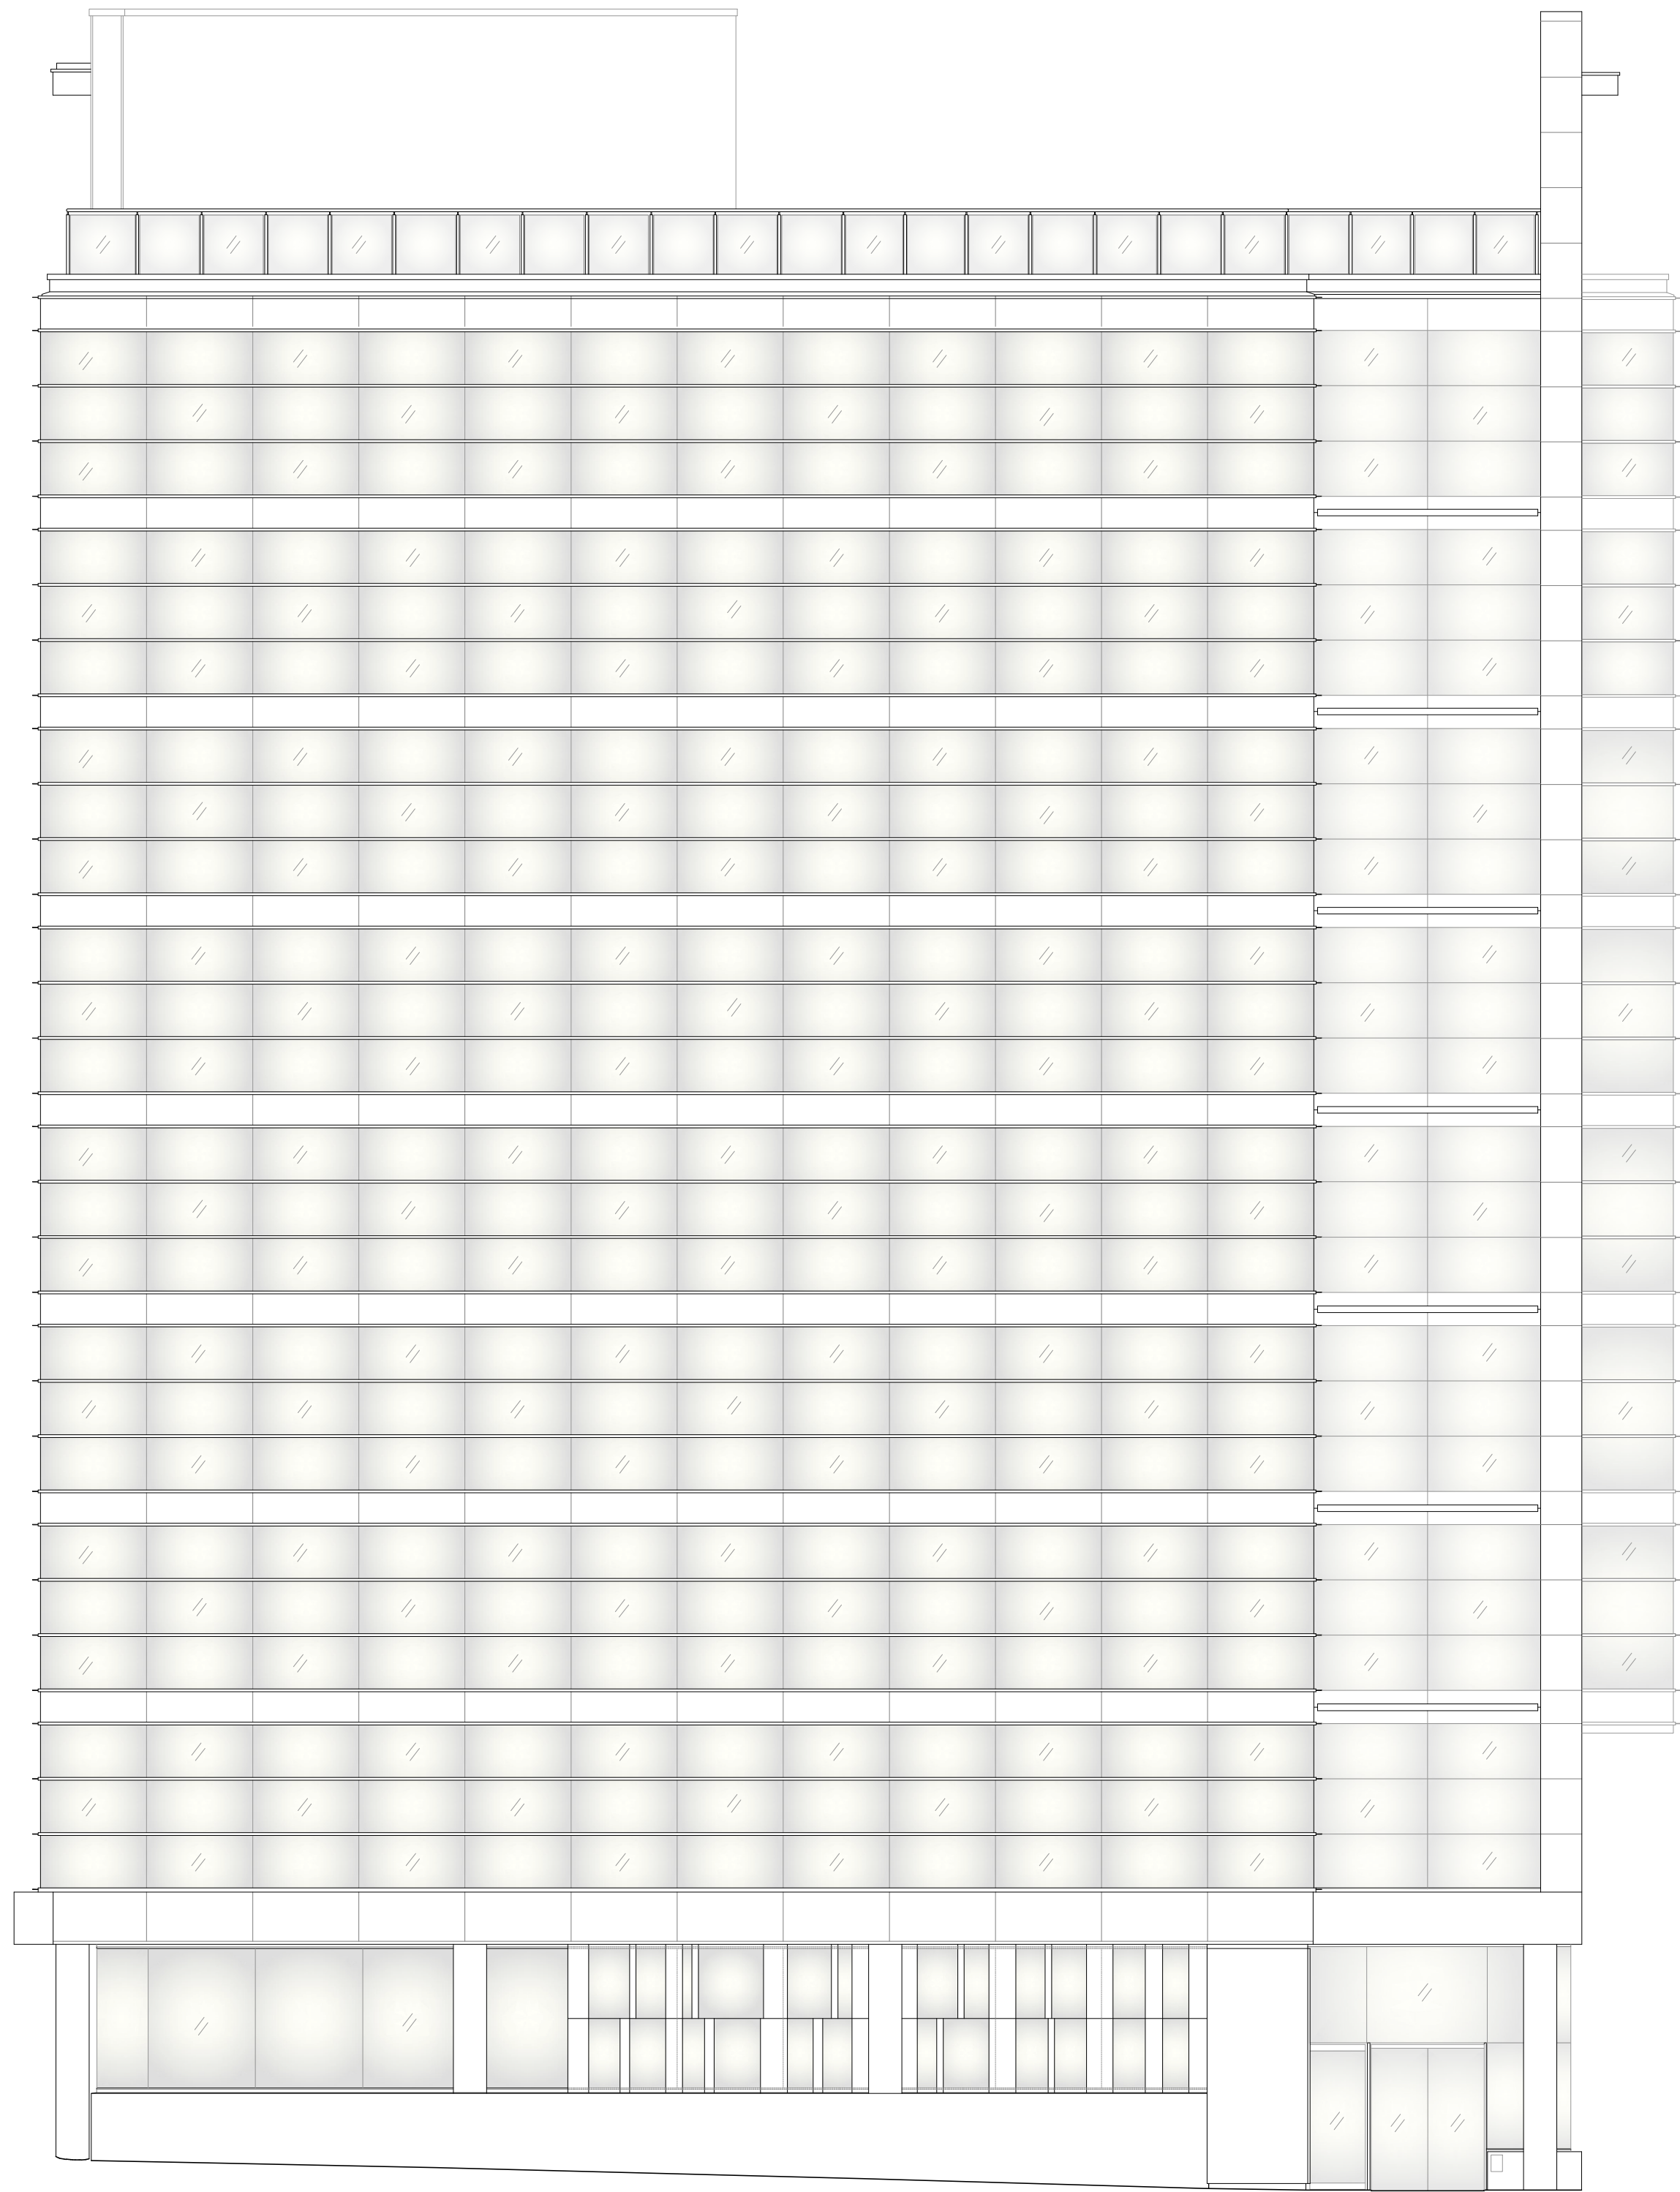


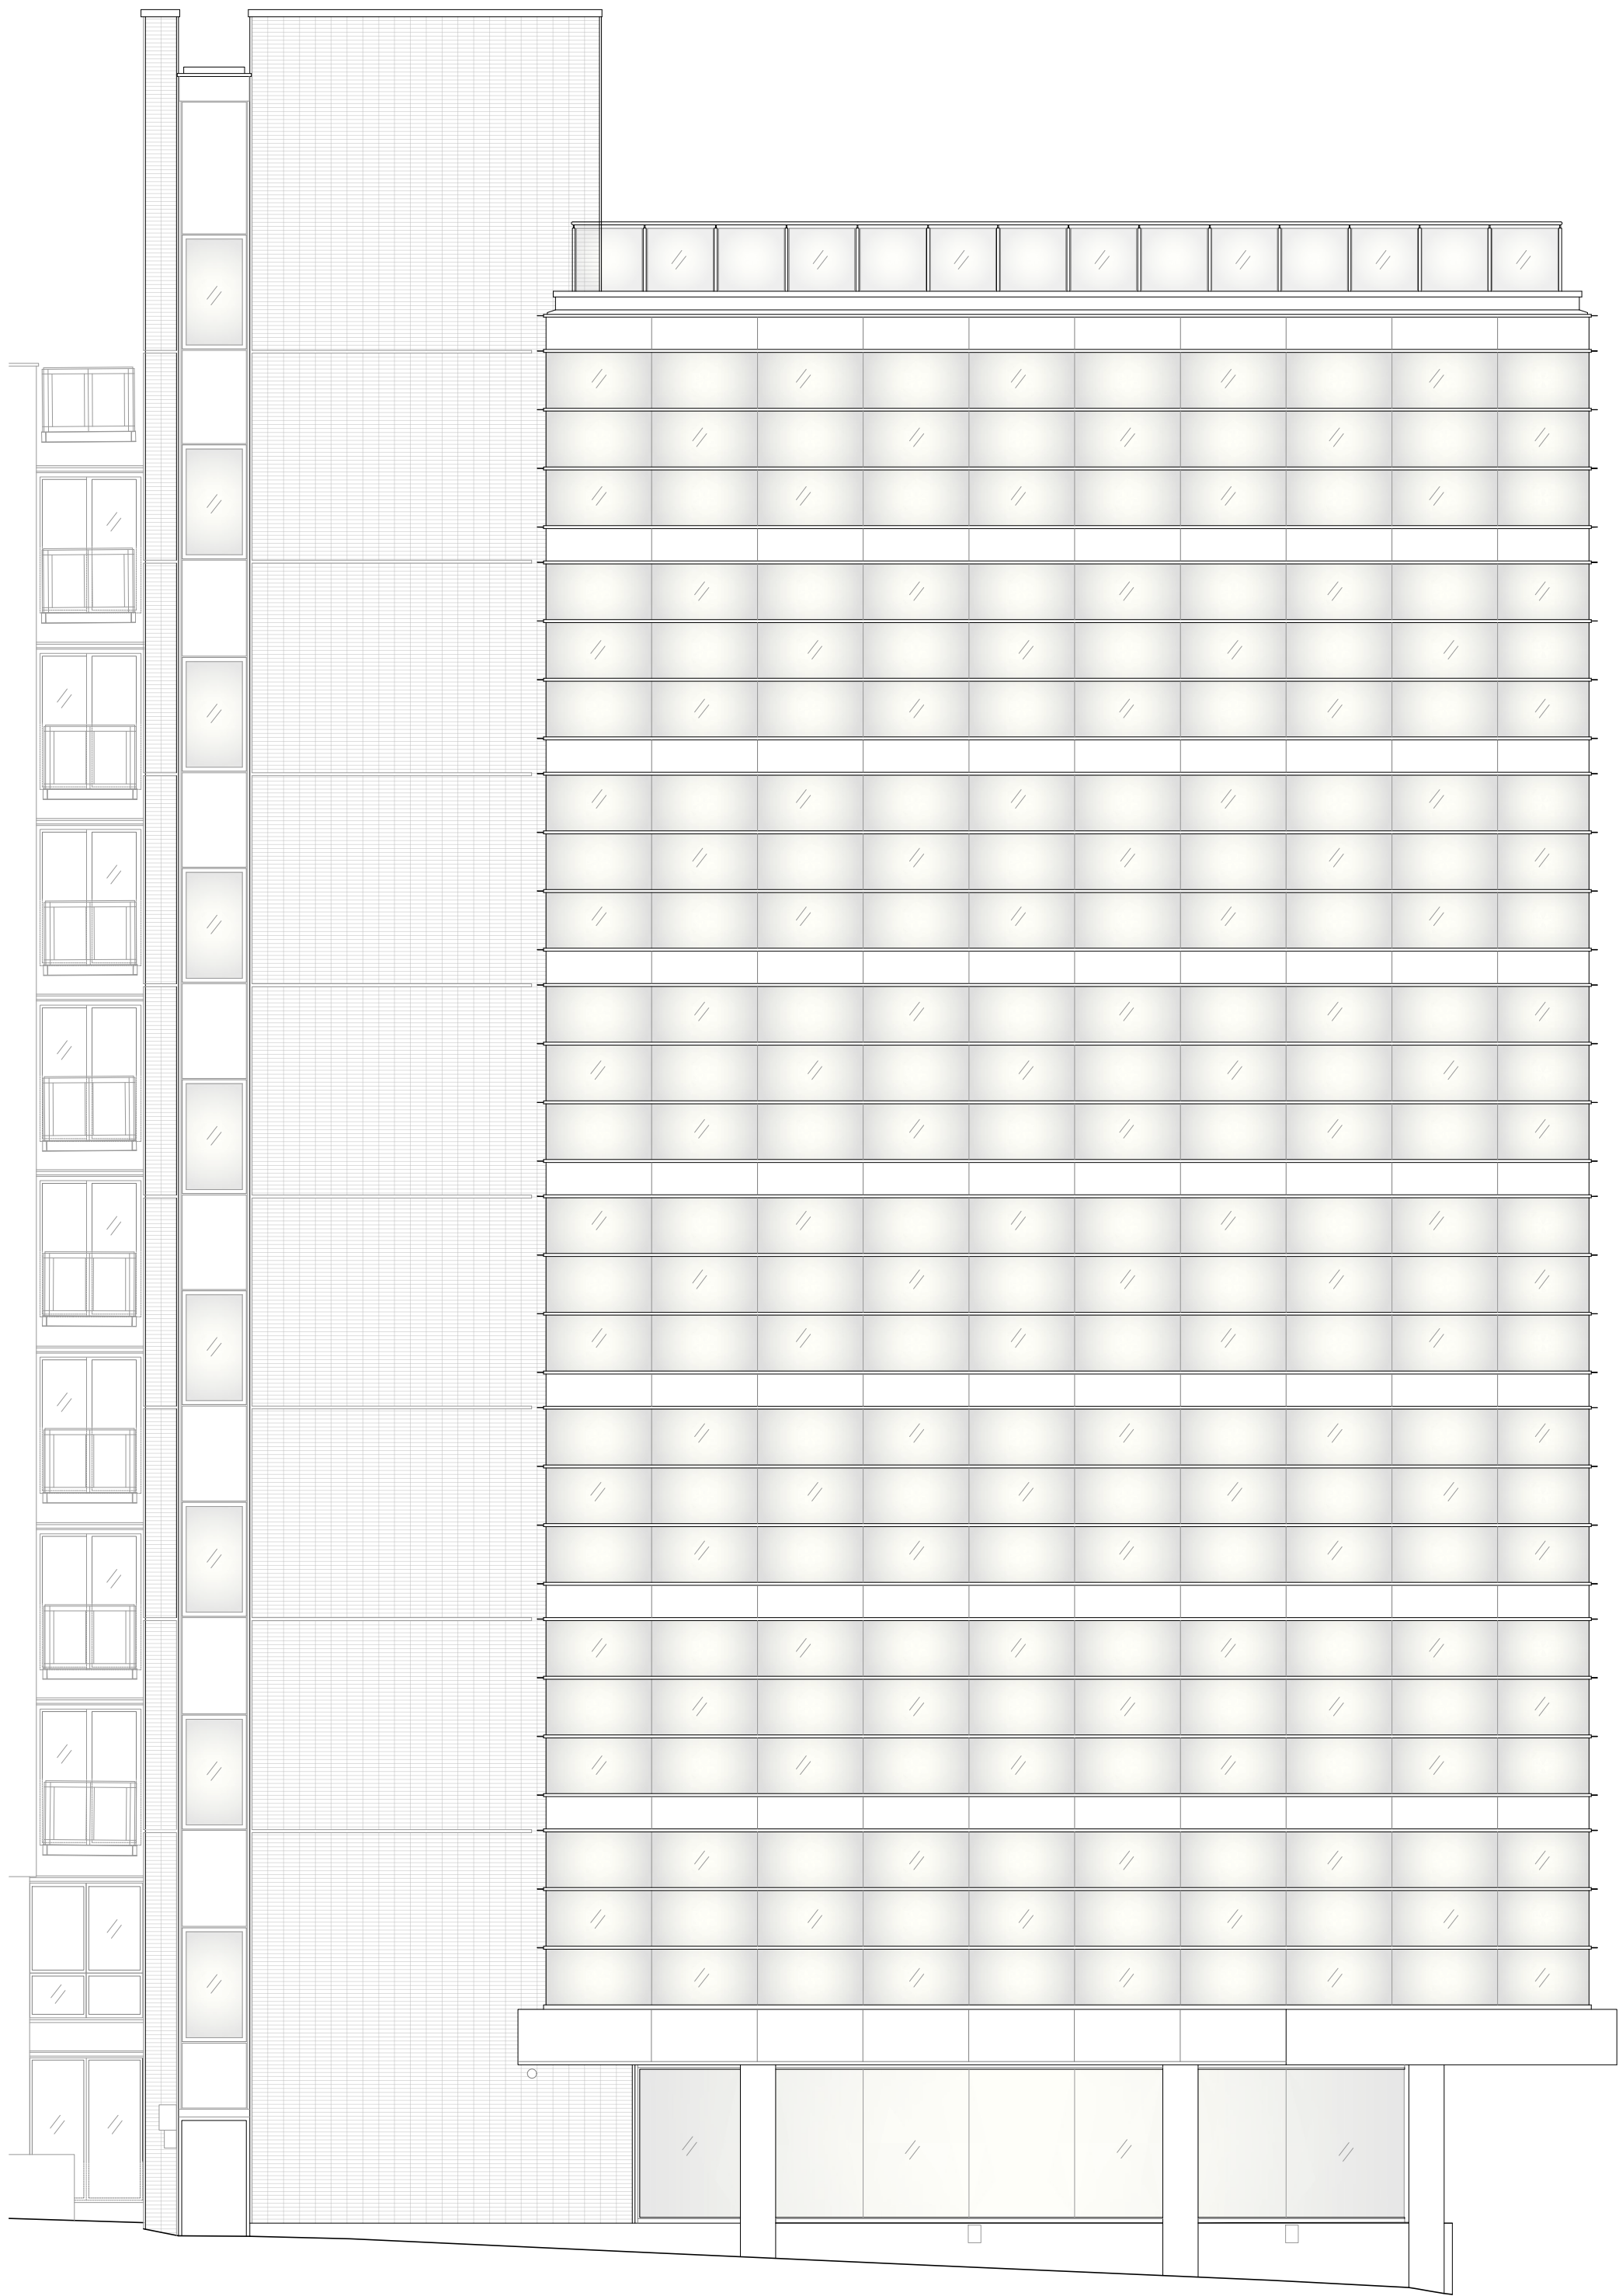

EXISTING NORTH ELEVATION 01
1:100

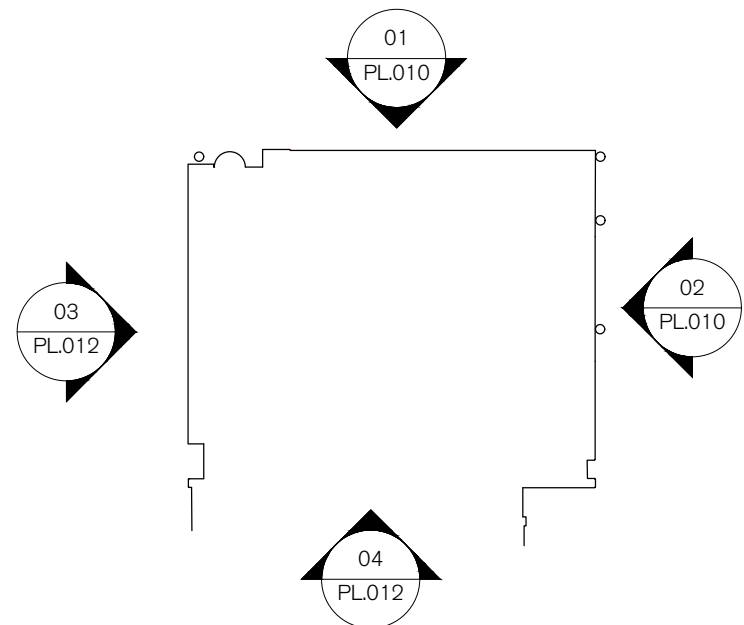

EXISTING EAST ELEVATION 02
1:100

 

SPRATLEY & PARTNERS
7 CENTENARY BUSINESS PARK, STATION ROAD, HENLEY-ON-THAMES, OXFORDSHIRE RG9 1DS. 01491 411277
ISSUED ONLY FOR THE PURPOSE INDICATED. THIS DRAWING TO BE READ IN CONJUNCTION WITH ALL CONSULTANTS
INFORMATION. ALL DIMENSIONS TO BE CHECKED ON SITE. DO NOT SCALE. THIS DRAWING IS COPYRIGHT.

REV.	ISSUED	DESCRIPTION	DRAWN	CHECKED
-	-	-	-	-
-	-	-	-	-
-	-	-	-	-

PROJECT	DESCRIPTION
BAUHAUS MANCHESTER	EXISTING NORTH & EAST ELEVATION
CLIENT	STATUS
ORCHARD STREET INVESTMENT MANAGEMENT	PLANNING

DATE	SCALE AT A1
OCT '24	1:100
DRAWN	CHECKED
CW	CK

JOB NO	DRAWING NO
24.066	PL.005
REV	
-	

S
& P