


General
Notes
The Architect shall have no responsibility for any use made of this document other than for that which it was prepared and issued. All dimensions should be checked on site. Do not scale from this drawing. To be read in conjunction with all other Consultant's drawings. The Architect to be immediately notified of any discrepancies.

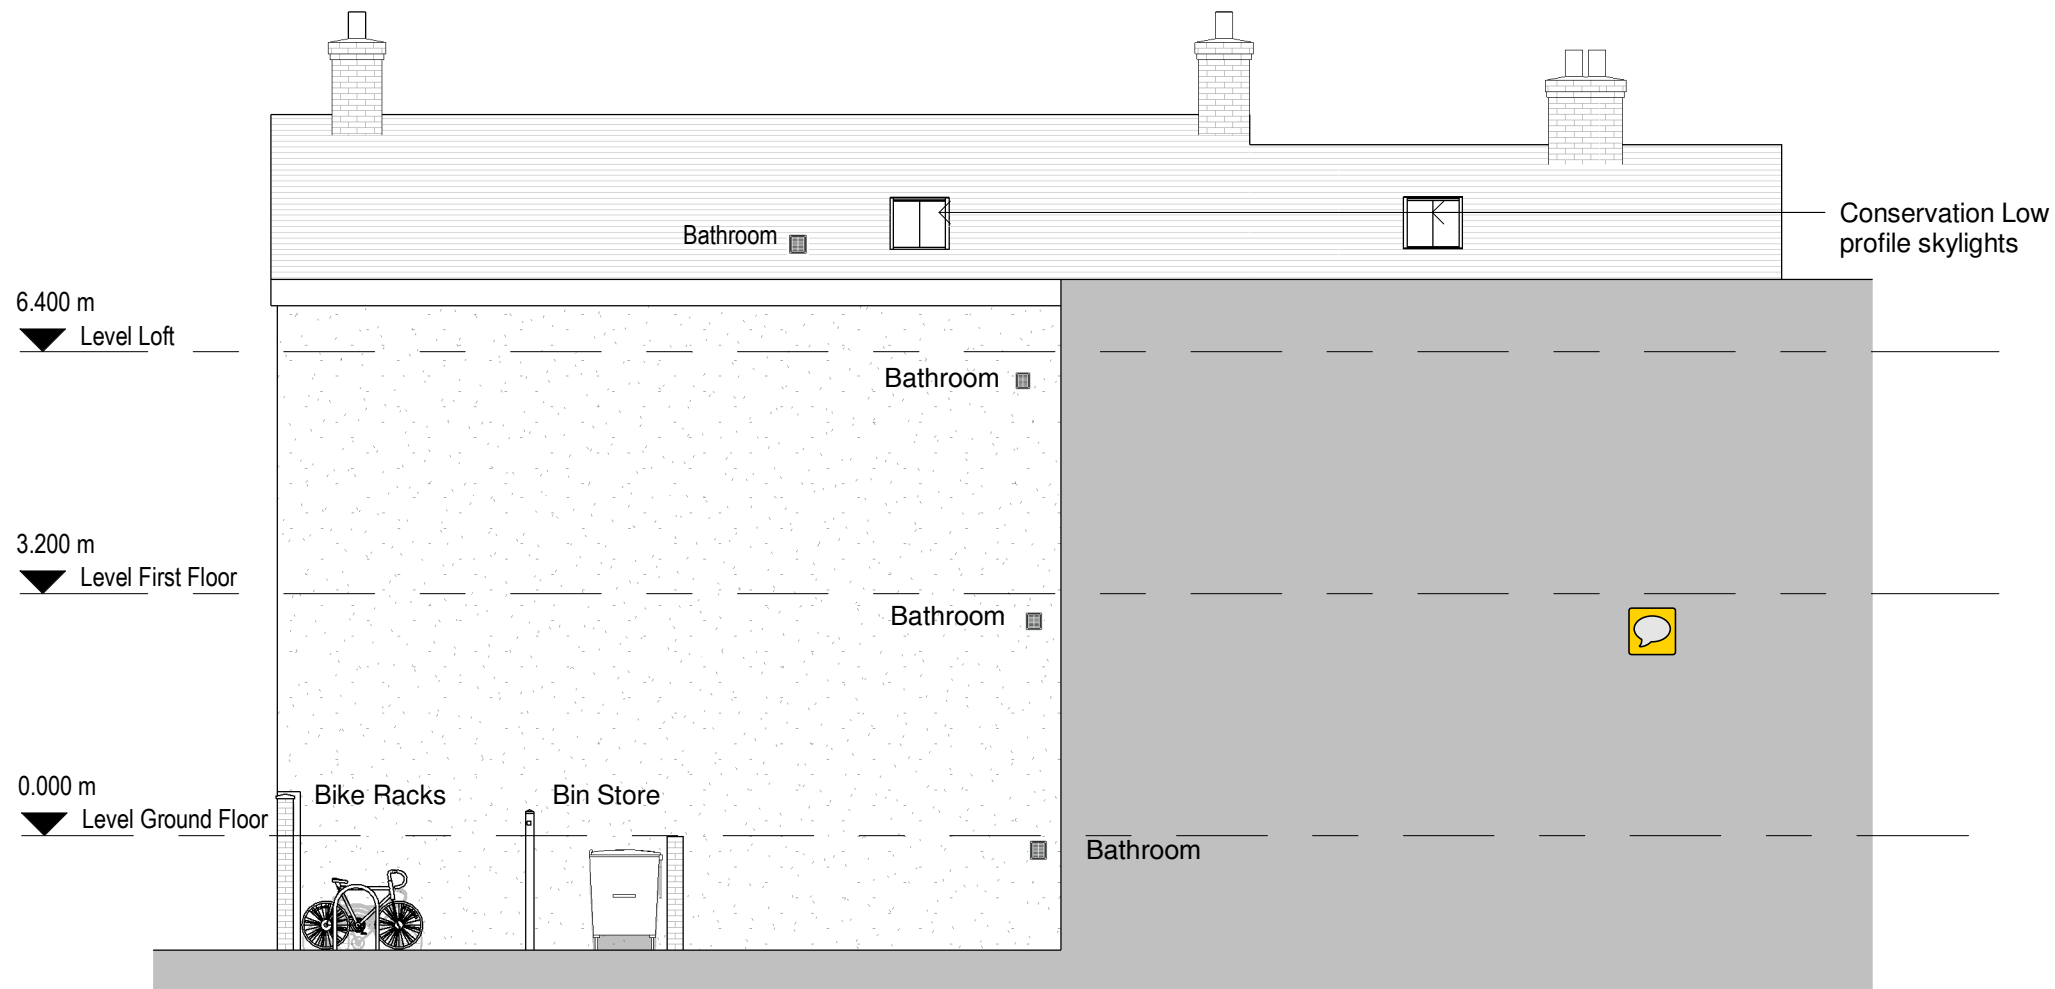

1

Proposed East Elevation

1 : 100



2

Proposed North Elevation

1 : 100

F	22/06/20	SA	SH	Amended Drawings
E	03/06/20	SA	SH	Amended Drawings
D	21/05/20	SA	SH	Amended Drawings
C	24/02/20	SA	SH	Amended Drawings
B	17/06/19	SA	SH	Amended Drawings
A	16/05/19	SA	SH	Amended Drawings
-	13/05/19	SA	SH	Initial Issue
No	Dat	Dw	Ch	Ap
e	n	n	k	p
				Revision or reason for issue

Client
Bilal Quyoum

create **it** studios
Architects & Designers

Create It Studios (NW) Ltd
Universal Square
Devonshire Street North
Manchester M12 6JH
0161 974 6165
www.createitstudios.co.uk
info@createitstudios.co.uk

Project
Title
4 Higher Ardwick M12 6BZ

Scale / North
Point
1 : 100

Drawing
Title
Proposed North and East Elevations

Drawing No A1225(02)AP006	Revised By F
Drawing Type Preliminary	