

Apartment Types

- 1 Bed
- 1 Bed+1
- 2 Bed
- 2 Bed Duplex



PROJECT
Red Lion Street

SITE ADDRESS
Red Lion Street, Northern Quarter, For M4 1PB
Noble Design & Build

POSTCODE

DRAWING
GA ninth floor plan

PROJECT NO.
10522

DWG NO.
P-120

REV NO.
D

SCALE
As indicated


DRAWN BY
AL

CHECKED BY
ADS

PAGE SIZE
A1

PLANNING

REV	DESCRIPTION	INTL	CHK	DATE
A	AMENDED TO MEET CURRENT REQUIREMENTS	AL	ADS	20.10.23
B	FLOOR LAYOUT UPDATE TO BALC added second fire escape stair case	AL	GM	16.07.24
C	added second fire escape stair case	MM	NSC	21.08.24
D	Apartment colour update	AL		Date 11

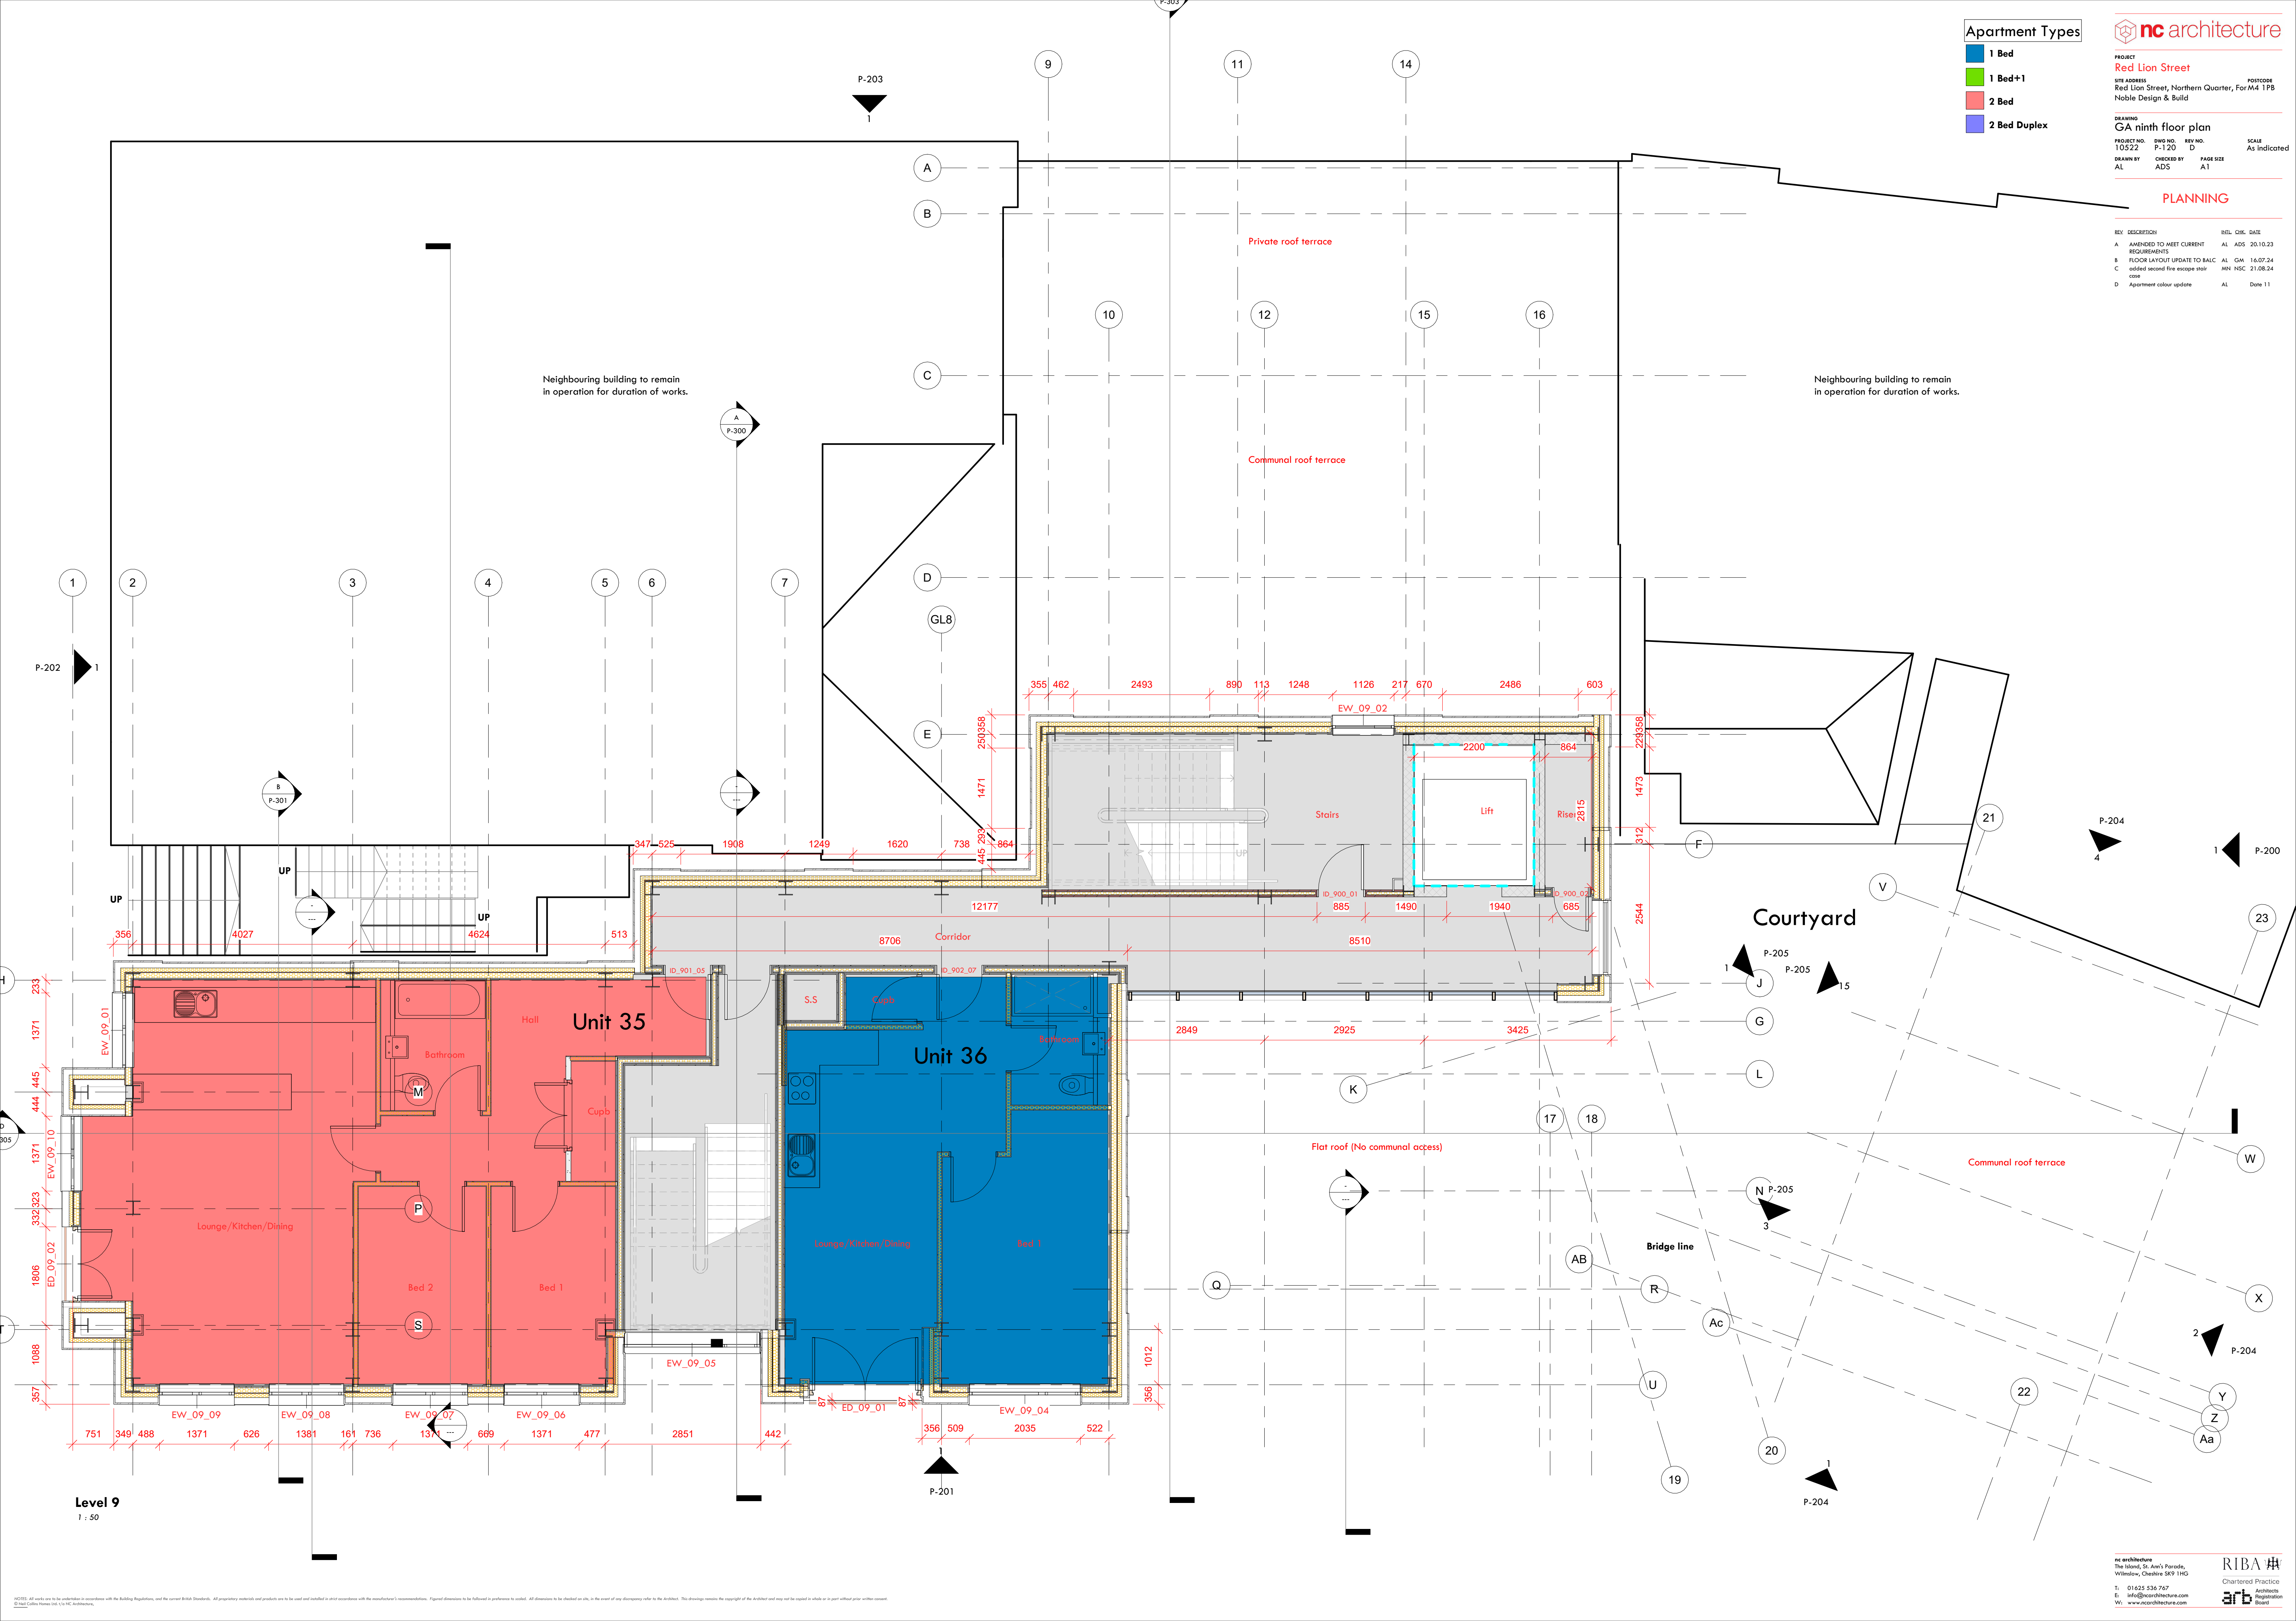

Level 9

1 of 50