



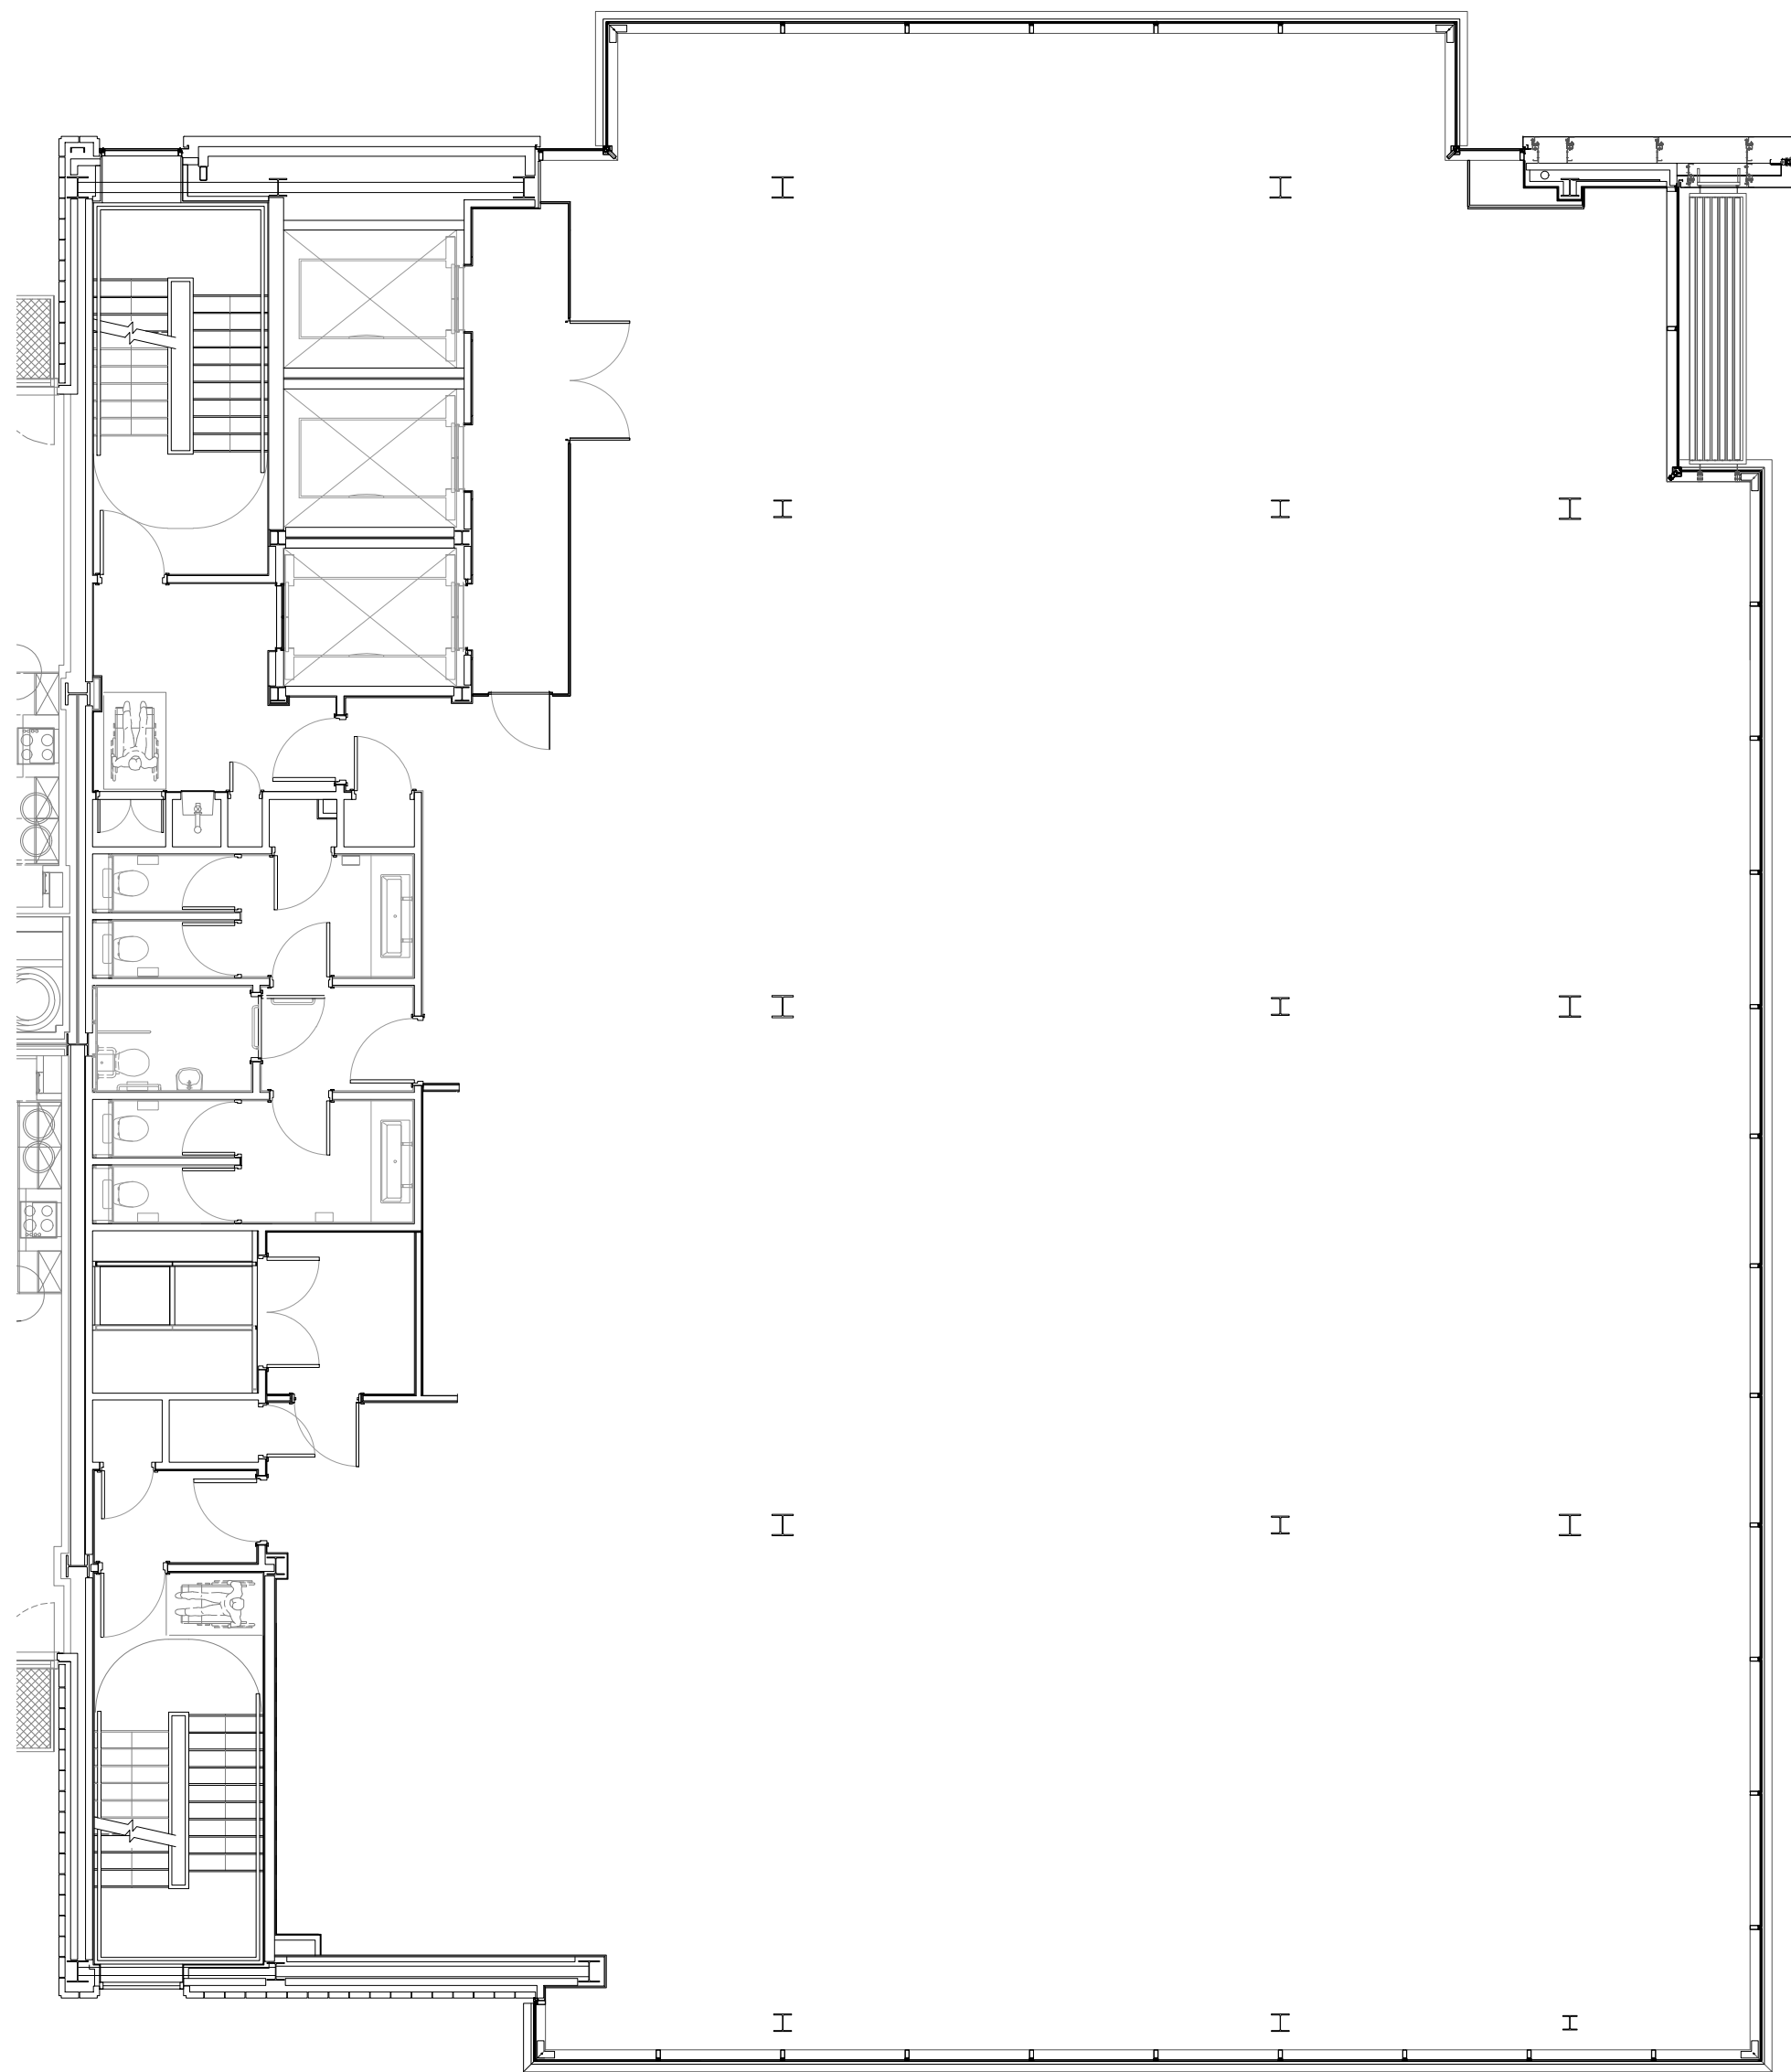

1

EXISTING TYPICAL FLOOR PLAN
1:100

 

SPRATLEY & PARTNERS
7 CENTENARY BUSINESS PARK, STATION ROAD, HENLEY-ON-THAMES, OXFORDSHIRE RG9 1DS. 01491 411277
ISSUED ONLY FOR THE PURPOSE INDICATED. THIS DRAWING TO BE READ IN CONJUNCTION WITH ALL CONSULTANTS
INFORMATION. ALL DIMENSIONS TO BE CHECKED ON SITE. DO NOT SCALE. THIS DRAWING IS COPYRIGHT.

REV.	ISSUED	DESCRIPTION	DRAWN	CHECKED
-	-	-	-	-
-	-	-	-	-
-	-	-	-	-

PROJECT	DESCRIPTION
BAUHAUS MANCHESTER	EXISTING TYPICAL FLOOR PLAN
CLIENT	ORCHARD STREET INVESTMENT MANAGEMENT

DATE	SCALE AT A1
OCT '24	1:100
STATUS	PLANNING
DRAWN	CW
CHECKED	CK

JOB NO	24.066
DRAWING NO	PL.002
REV	-

S
& P