

Section of facade retention

Apartment Types

1 Bed

1 Bed+1

2 Bed

2 Bed Duplex

PROJECT

Red Lion Street

SITE ADDRESS

Red Lion Street, Northern Quarter, For M4 1PB

POSTCODE

Noble Design & Build

DRAWING

GA ground floor plan

PROJECT NO.

10522

DWG NO.

P-111

REV NO.

C

CHECKED BY

ADS

PAGE SIZE


A1

SCALE

As indicated

PLANNING

REV	DESCRIPTION	INTL	CHK	DATE
A	AMENDED TO MEET CURRENT REQUIREMENTS	AL	ADS	20.10.23
B	added second fire escape stair case	MM	NSC	21.08.24
C	Revision bubble added	AL		04.09.24

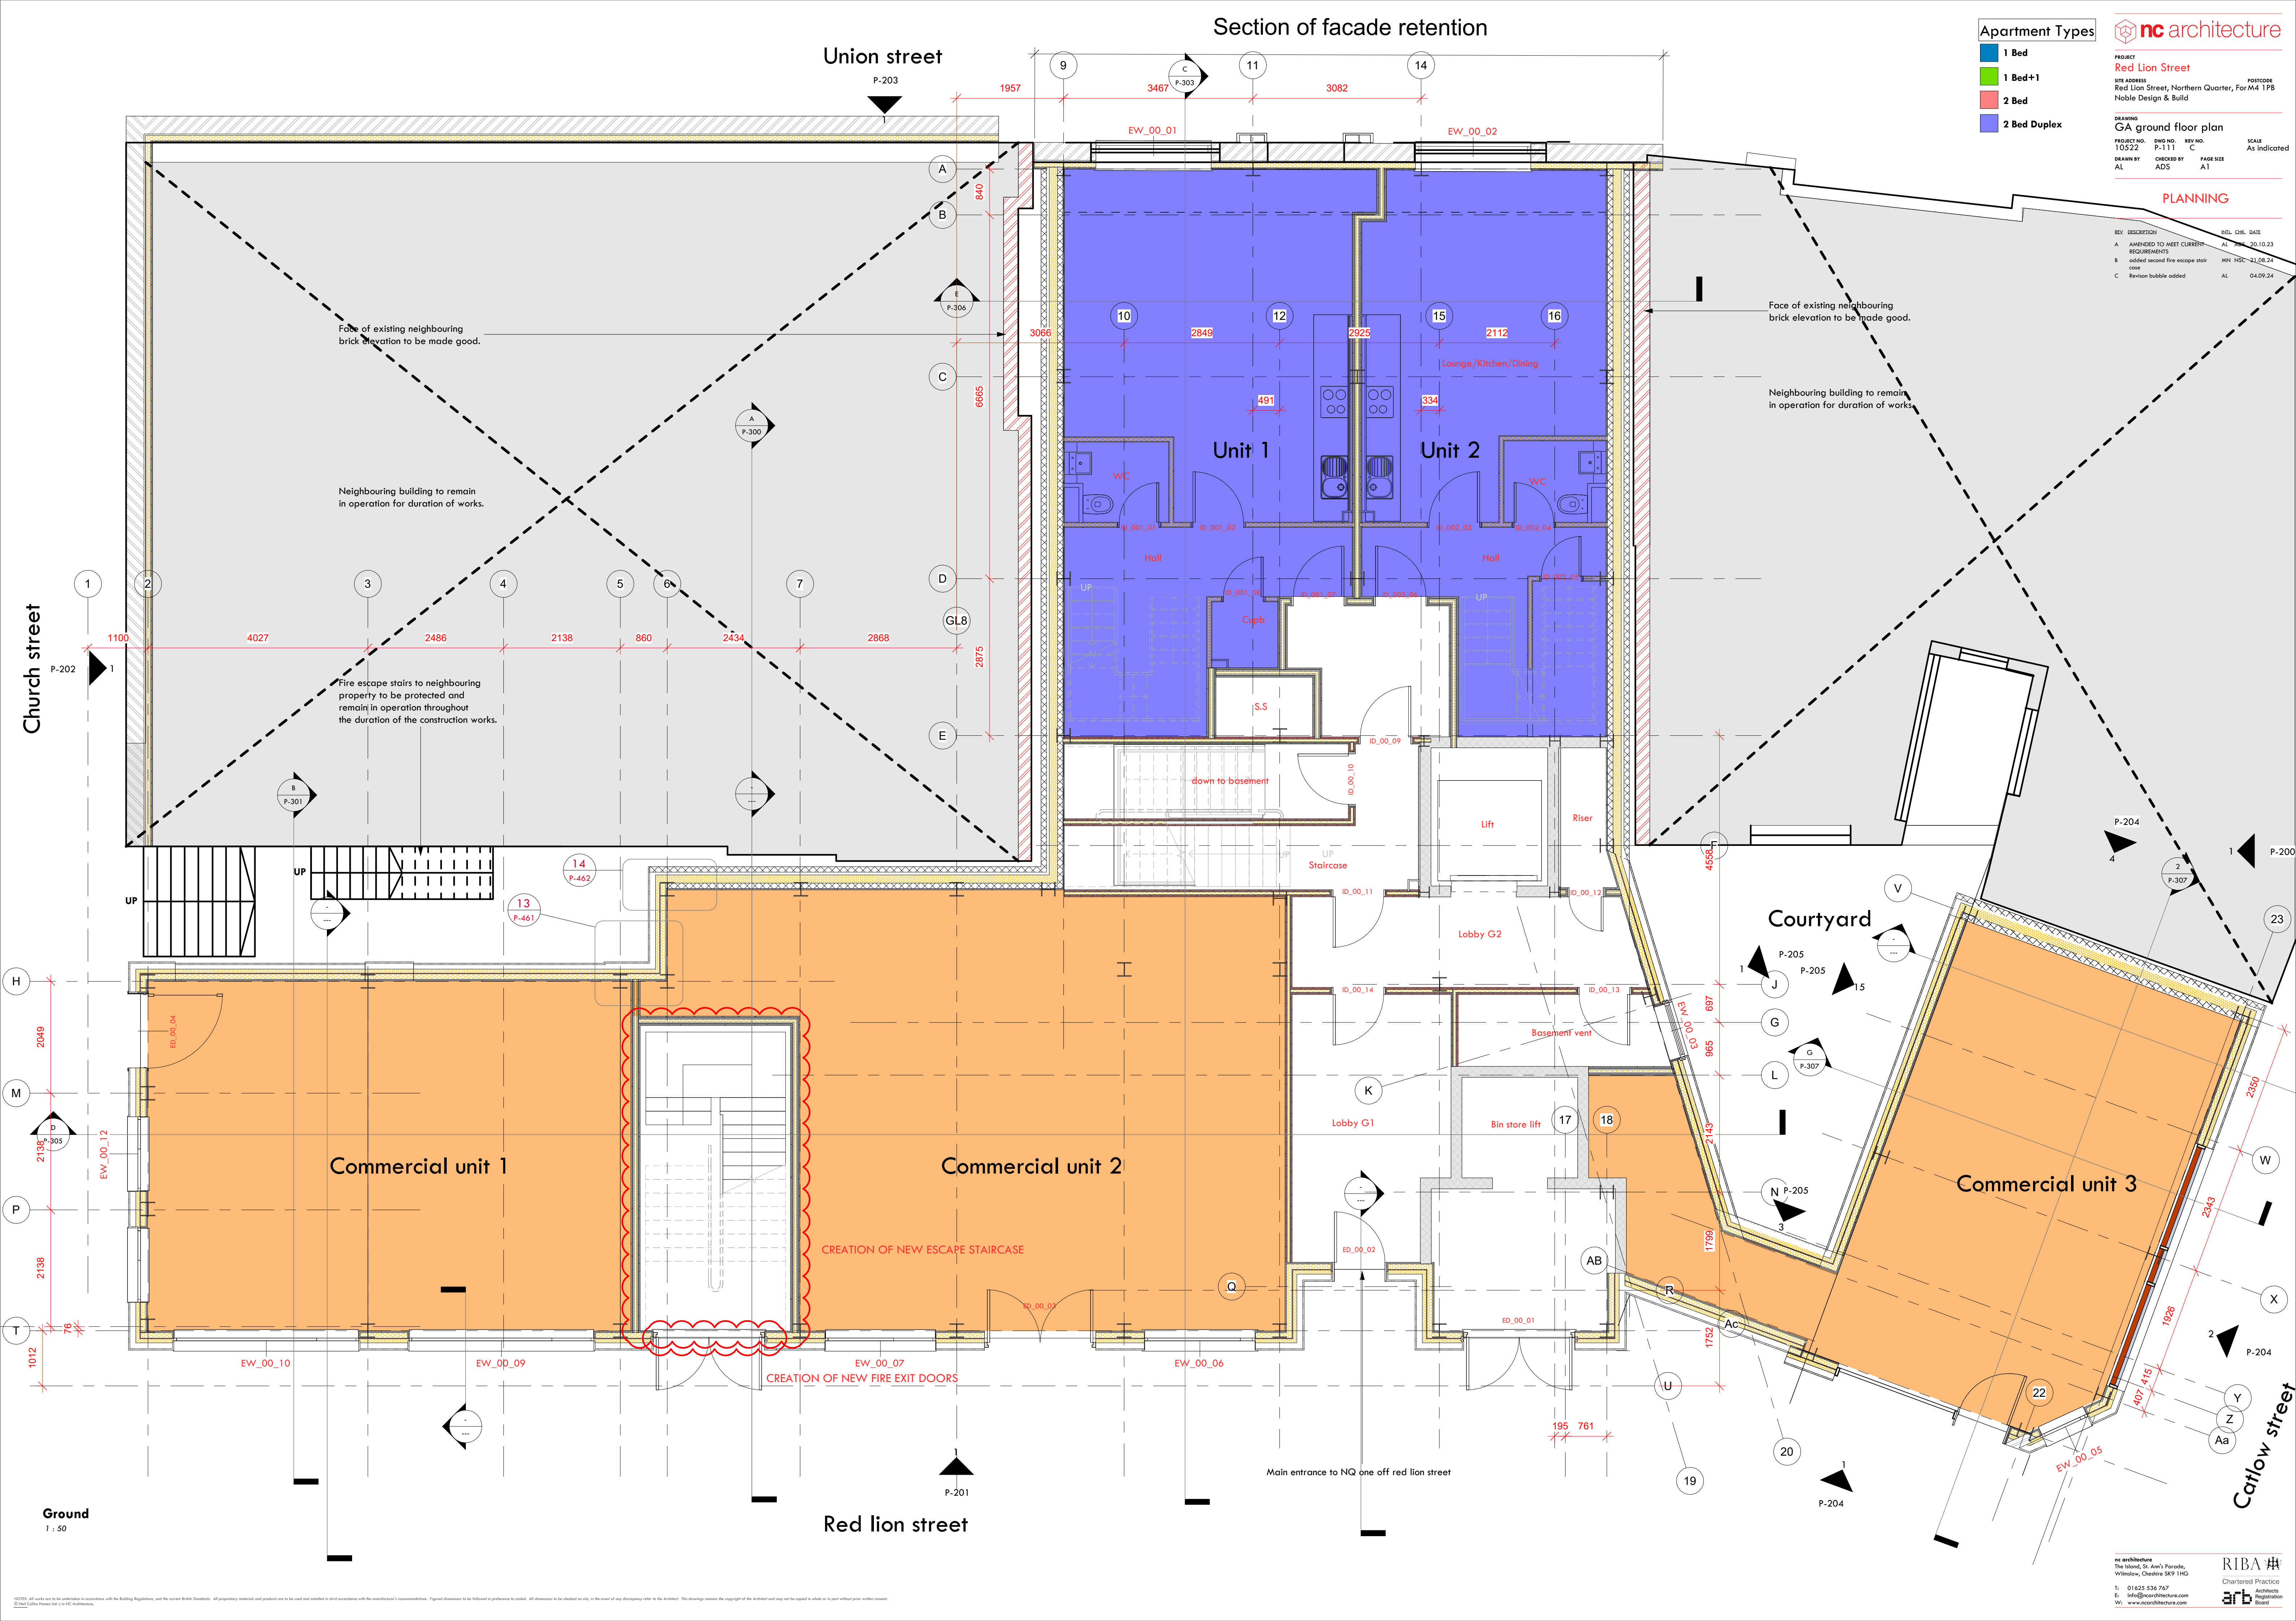

Ground
1 : 50

Red lion street