




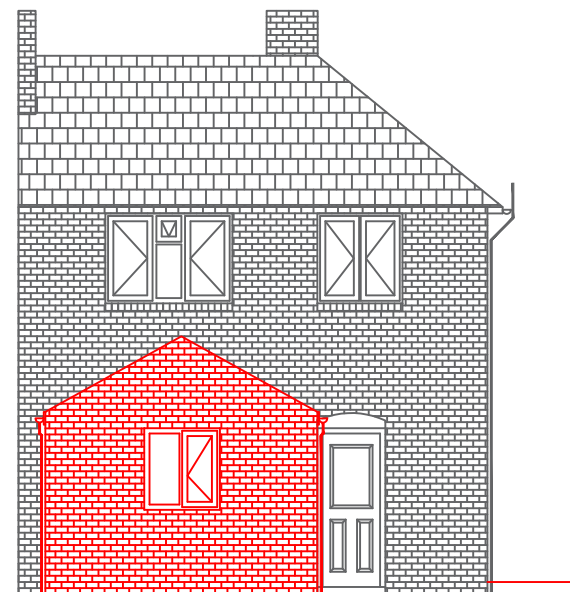

Proposed Rear Elevation

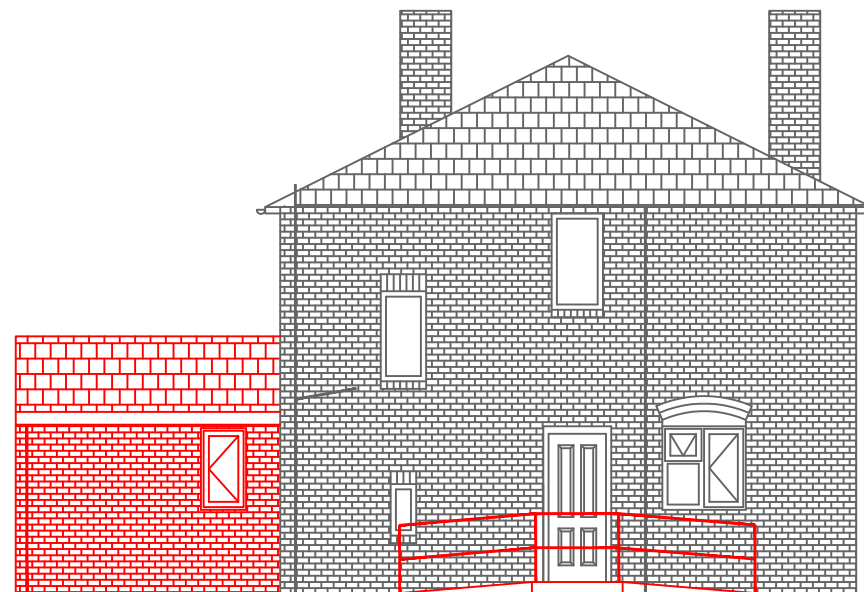

Proposed LHS Elevation

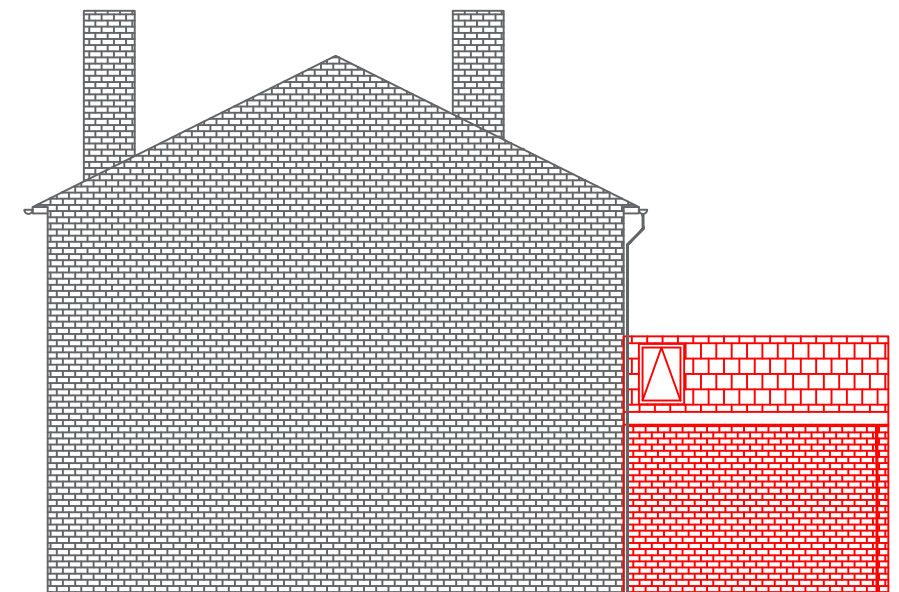

Proposed RHS Elevation

Manchester Equipment and Adaptations Partnership

Technical Officer Service

Philips Park Road
Beswick,
Manchester,
M11 3FU

Applicants Name:
Miss Carmel Millar

Property Address:
230 Kingsway
Burnage
Manchester
M19 1DD

REVISIONS -

Date: 21/11/2024

Paper Size: A3

Scale: 1:100

Drawn By:
Brian Taylor



Manchester
Equipment &
Adaptations
Partnership