


Dimensioning

Figured dimensions only to be taken from these designs and drawings. Work to annotated dimensions only. All dimensions to be checked on site. Architectural designers to be informed immediately of any discrepancies before work proceeds. Drawings are to be read in conjunction with relevant specifications, structural engineers and service engineers' drawings.

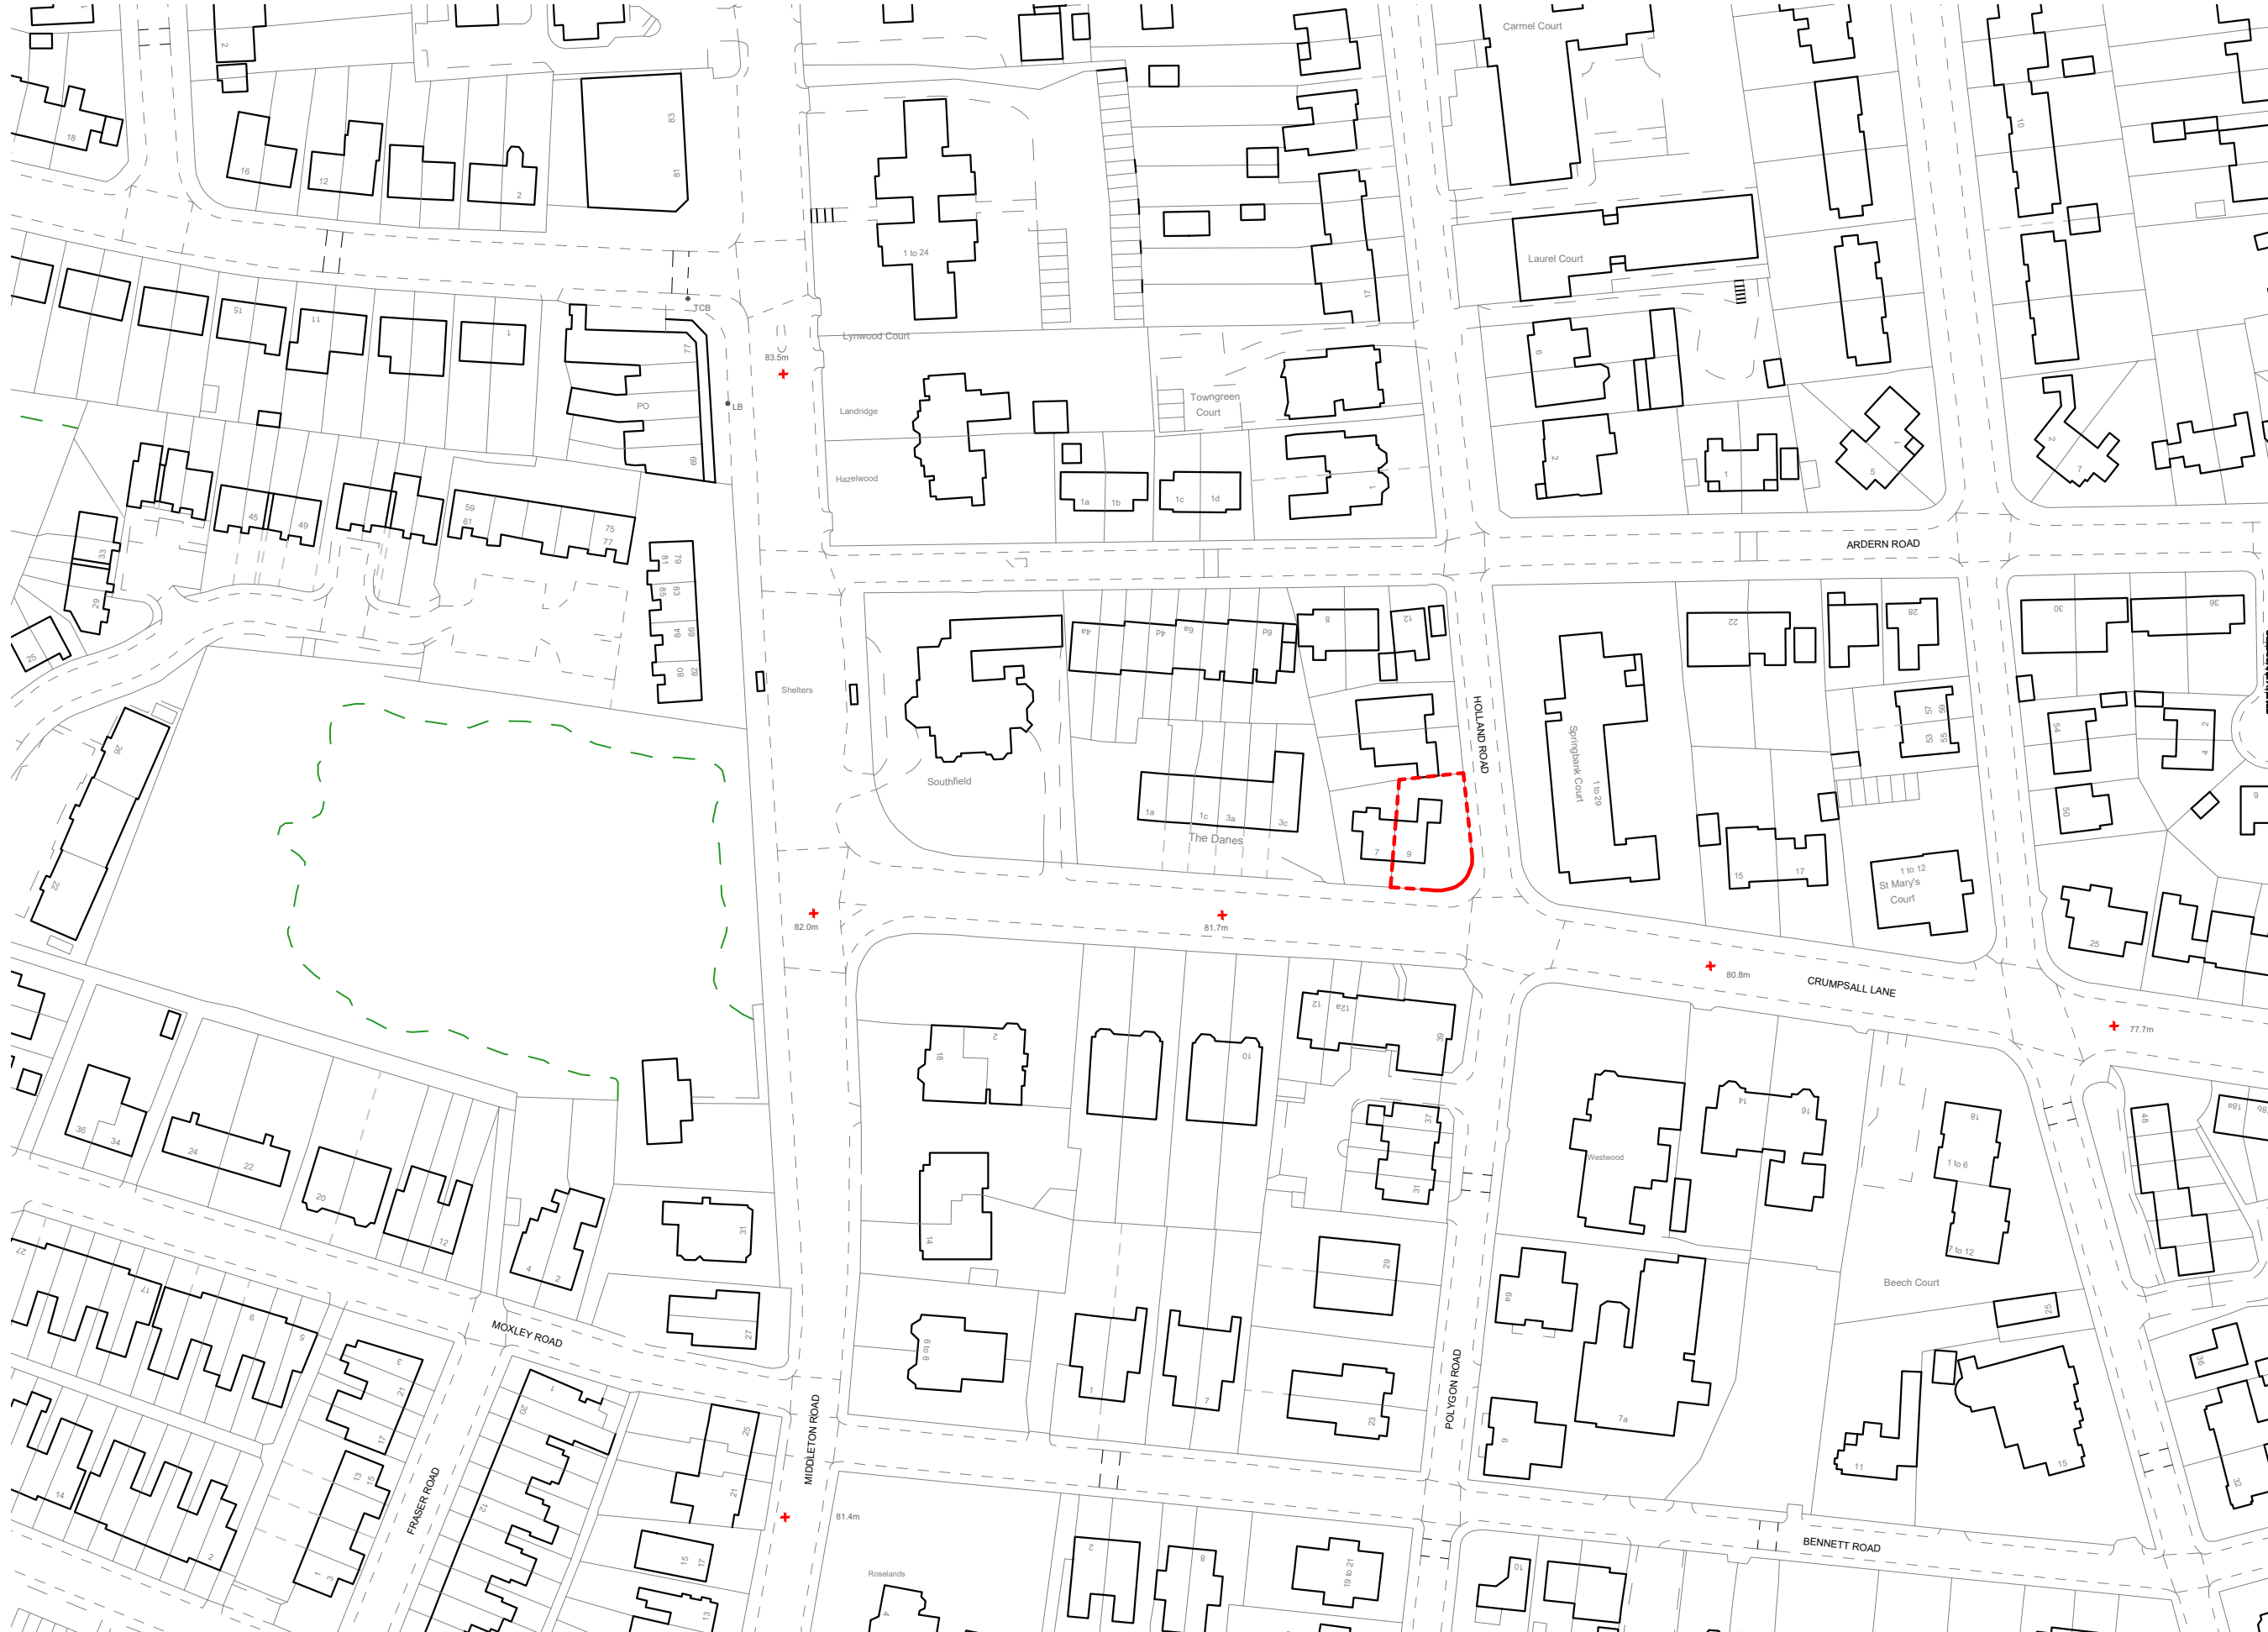

LOCATION PLAN
1:1250 @ A3

Rev	Date	Description
-	13/12/24	Issued to client for comments



SALEEM
ARCHITECTS

Architecture | Masterplanning | Graphics

CLIENT:
Homeowner

PROJECT:
9 Crumpsall Ln
Manchester
M8 4ED

TITLE:
Location Plan


SCALE:
1:1250 @ A3

DRAWING NO.
Sheet 1


REV:

DATE:
December 2024

Dimensioning
Figured dimensions only to be taken from these designs and drawings. Work to annotated dimensions only. All dimensions to be checked on site. Architectural designers to be informed immediately of any discrepancies before work proceeds. Drawings are to be read in conjunction with relevant specifications, structural engineers and service engineers' drawings.

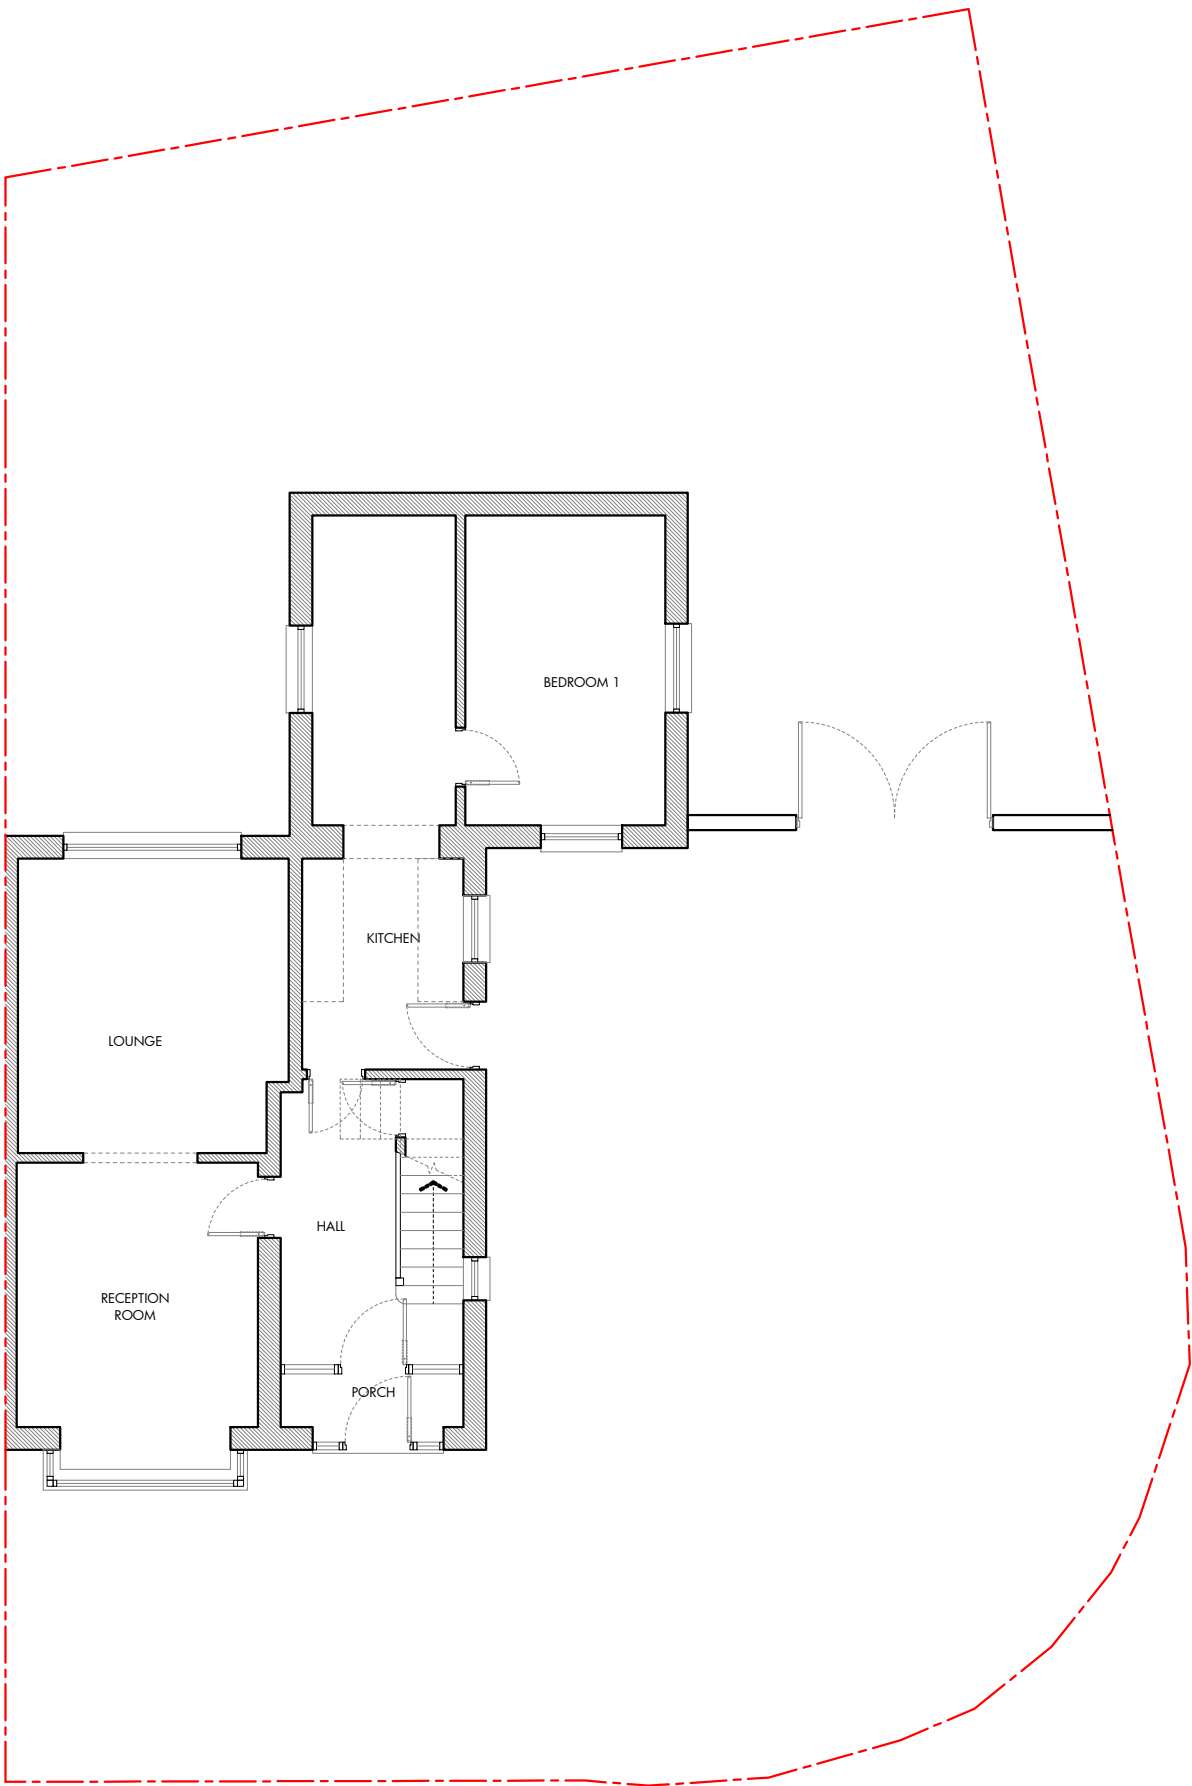

EXISTING GROUND FLOOR PLAN
1:100 @ A3

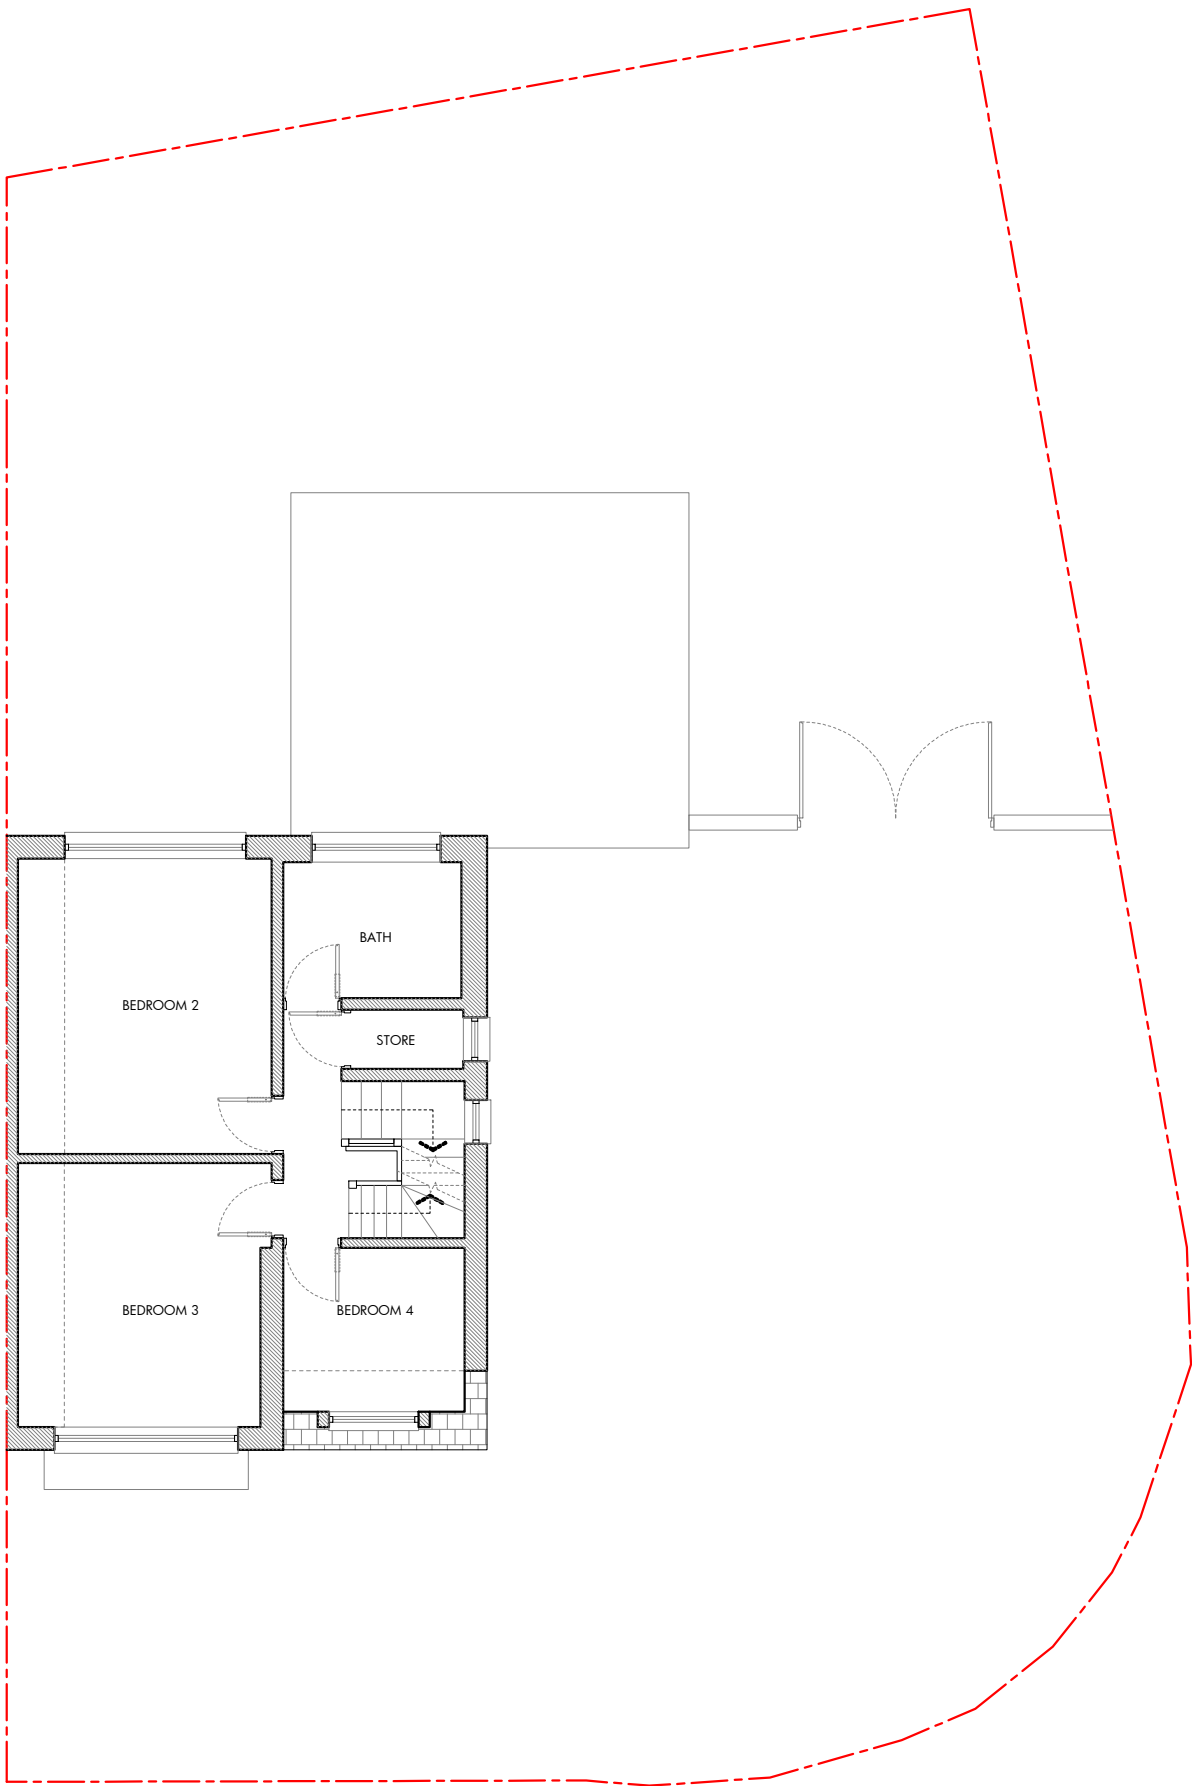

EXISTING FIRST FLOOR PLAN
1:100 @ A3

Rev	Date	Description
-	13/12/24	Issued to client for comments



S A L E M
ARCHITECTS

Architecture | Masterplanning | Graphics

CLIENT:
Homeowner

PROJECT:
9 Crumpsall Ln
Manchester
M8 4ED

TITLE:
Existing Plans

SCALE:
1:100 @ A3

DRAWING NO.
Sheet 2


REV:

DATE:


December 2024

Dimensioning

Figured dimensions only to be taken from these designs and drawings. Work to annotated dimensions only. All dimensions to be checked on site. Architectural designers to be informed immediately of any discrepancies before work proceeds. Drawings are to be read in conjunction with relevant specifications, structural engineers and service engineers' drawings.

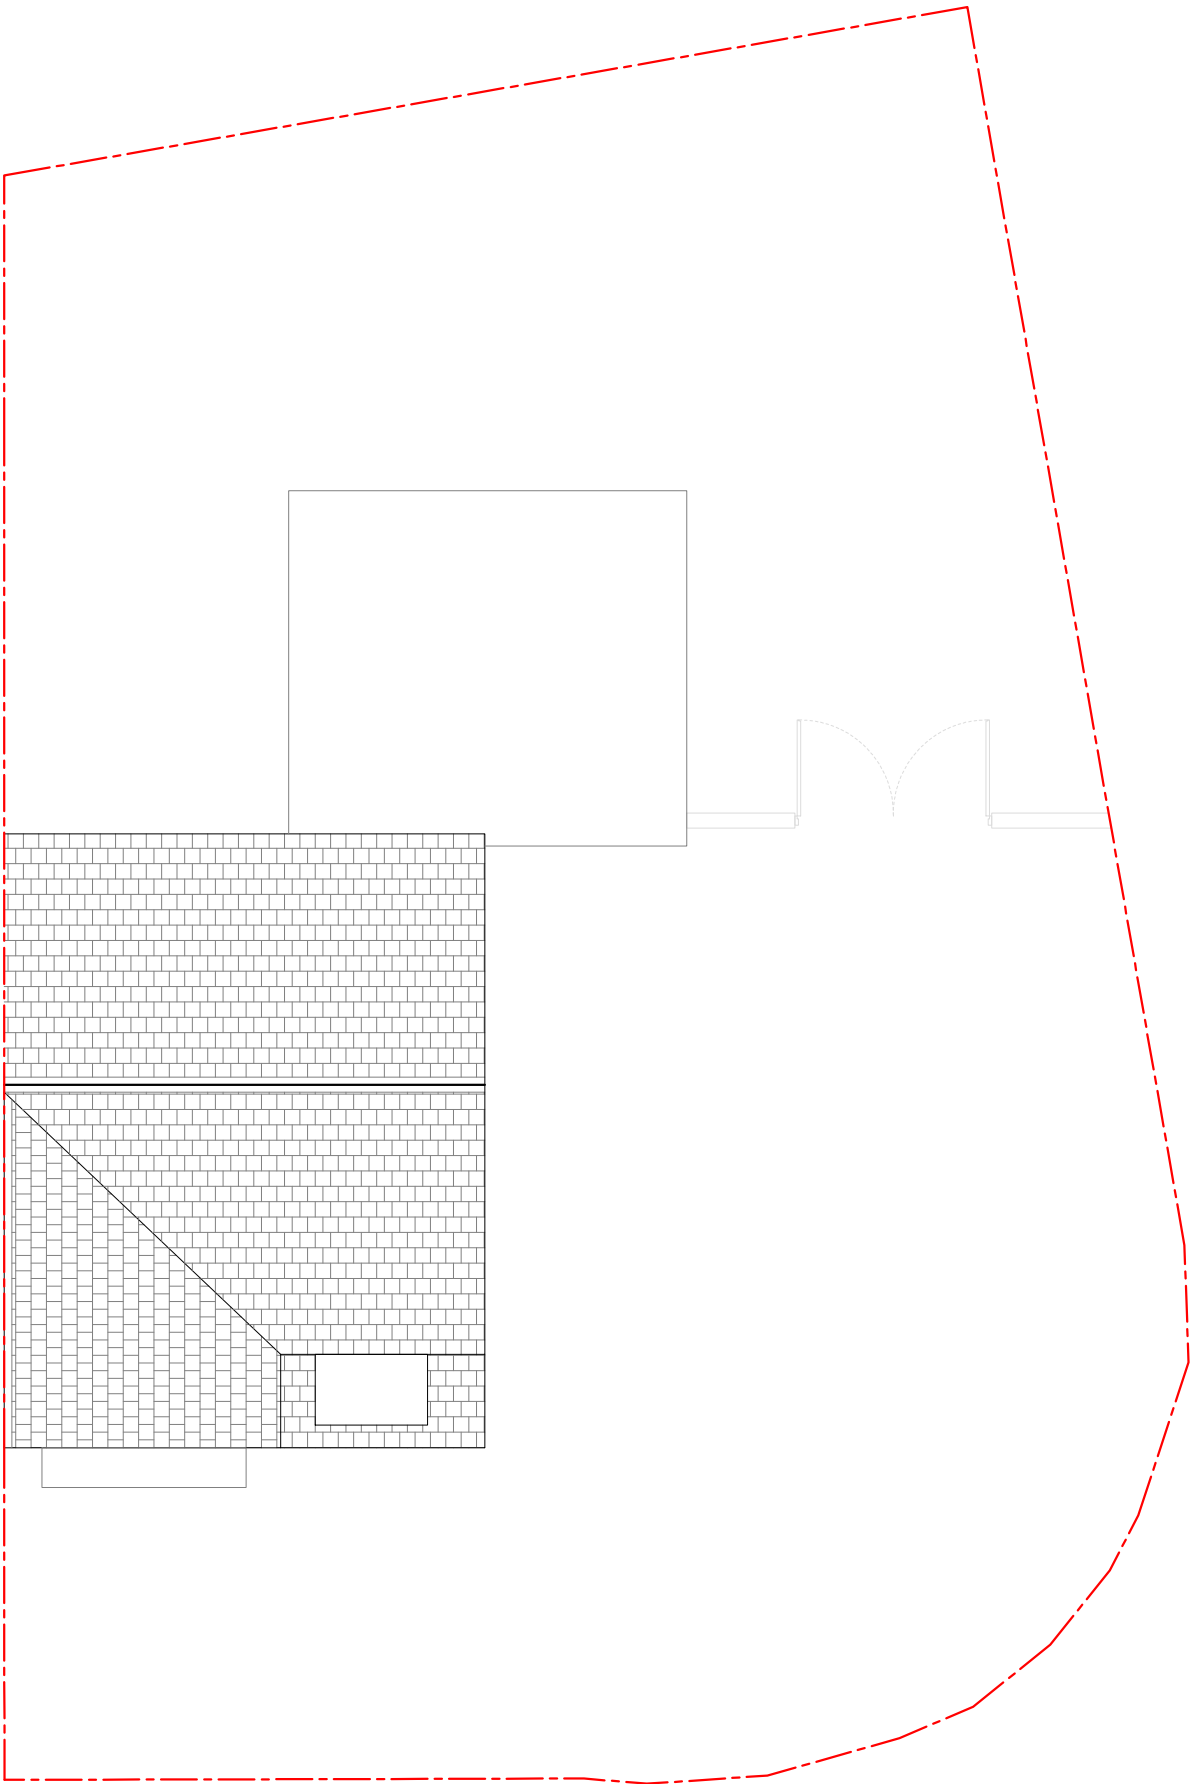

EXISTING ROOF PLAN
1:100 @ A3

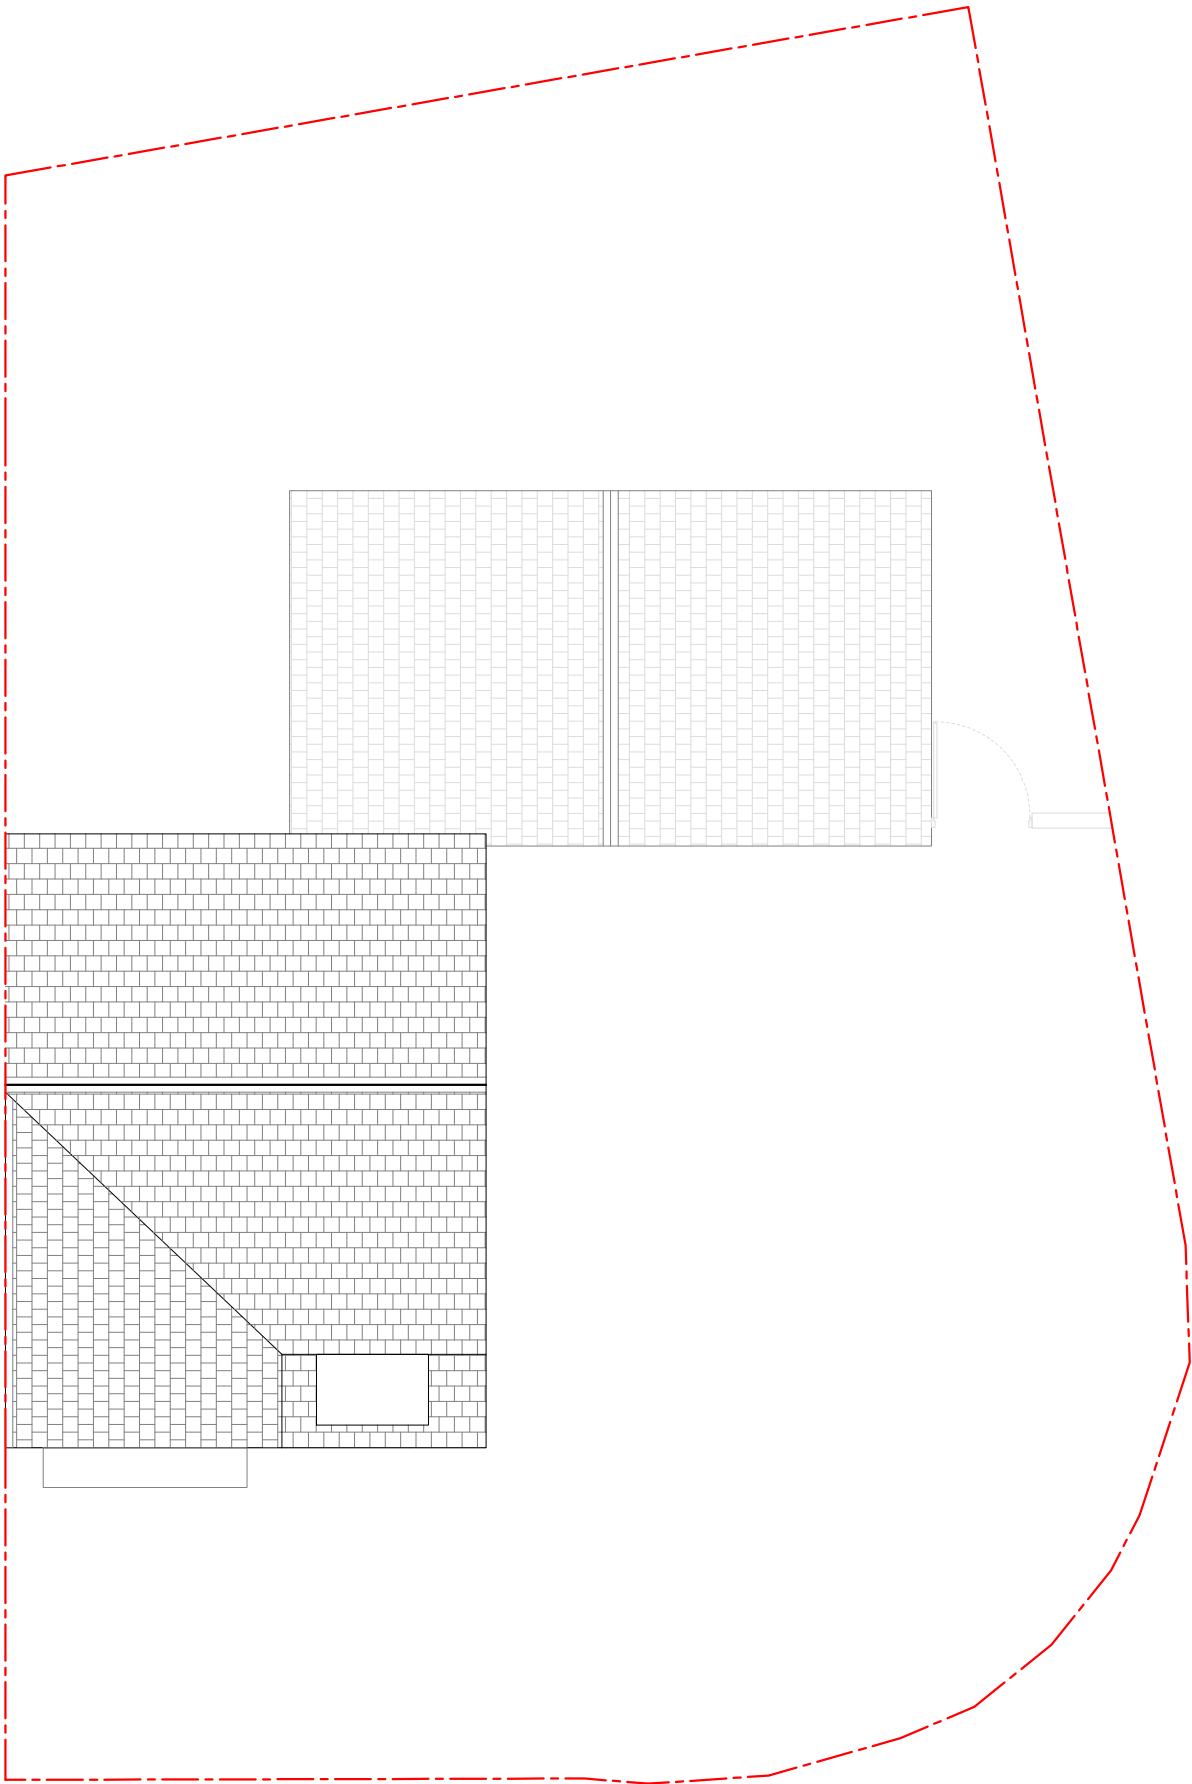

PROPOSED ROOF PLAN
1:100 @ A3

Rev	Date	Description
-	13/12/24	Issued to client for comments



S A L E M
ARCHITECTS

Architecture | Masterplanning | Graphics

CLIENT:
Homeowner

PROJECT:
9 Crumpsall Ln
Manchester
M8 4ED

TITLE:
Existing & Proposed Roof Plans

SCALE:
1:100 @ A3


DATE:
December 2024

DRAWING NO.
Sheet 3




EXISTING FRONT ELEVATION
1:100 @ A3


0m 1m 3m 5m

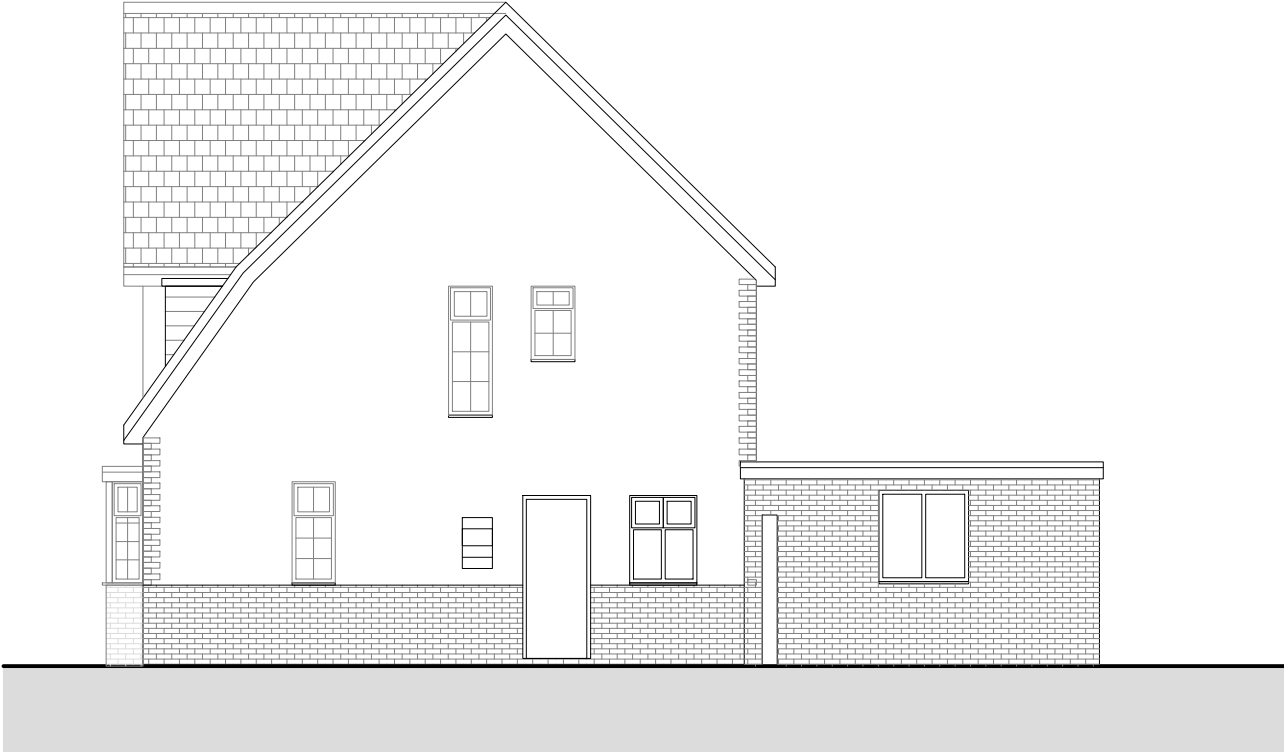

EXISTING SIDE ELEVATION
1:100 @ A3

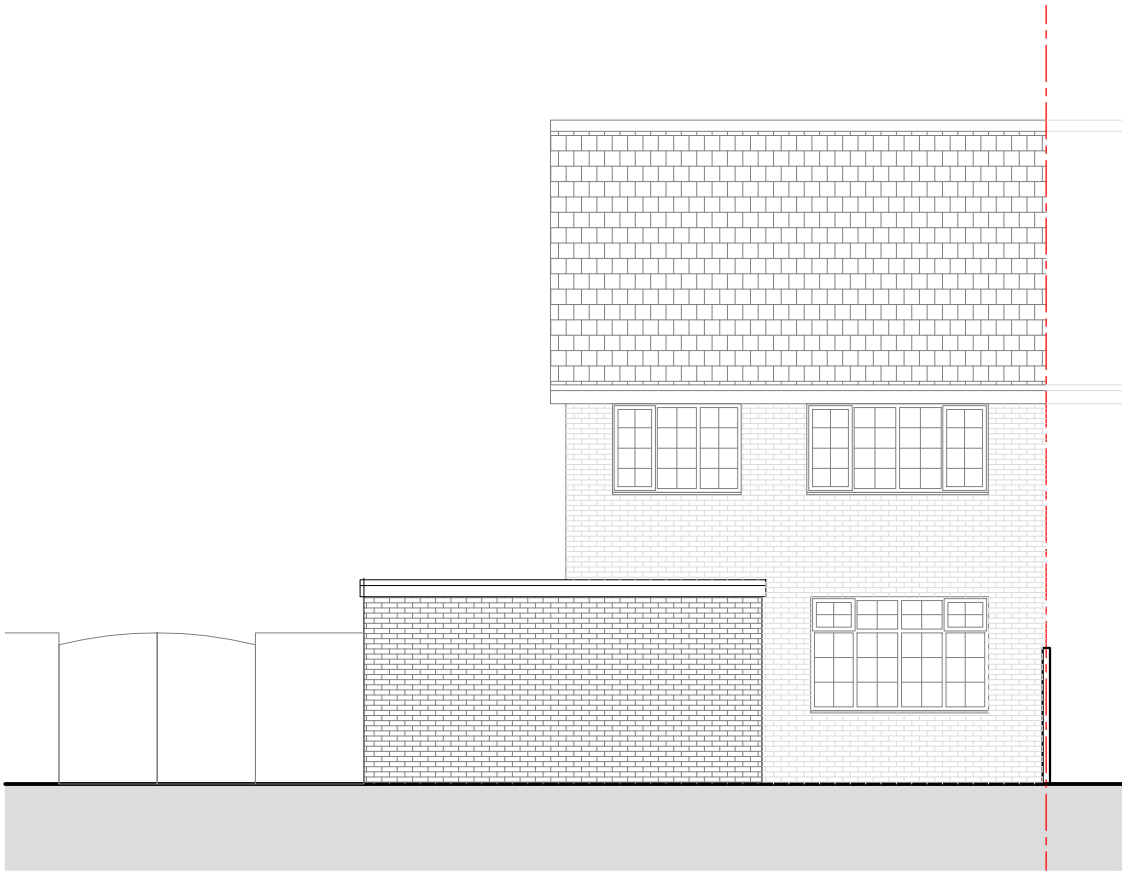

EXISTING REAR ELEVATION
1:100 @ A3

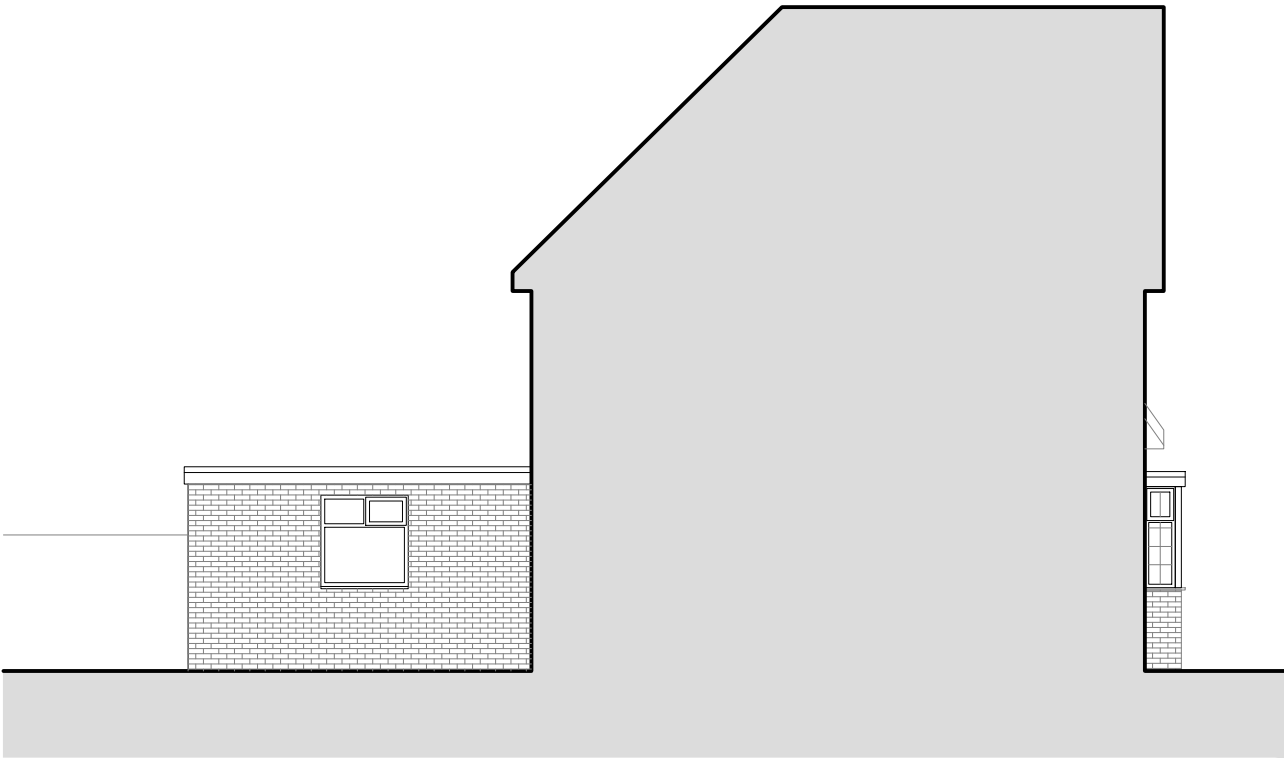

EXISTING SIDE ELEVATION
1:100 @ A3

Dimensioning

Figured dimensions only to be taken from these designs and drawings. Work to annotated dimensions only. All dimensions to be checked on site. Architectural designers to be informed immediately of any discrepancies before work proceeds. Drawings are to be read in conjunction with relevant specifications, structural engineers and service engineers' drawings.

Rev	Date	Description
-	13/12/24	Issued to client for comments



S A L E E M
ARCHITECTS

Architecture | Masterplanning | Graphics

CLIENT:
Homeowner

PROJECT:
9 Crumpsall Ln
Manchester
M8 4ED

TITLE:
Existing Elevations


SCALE:
1:100 A3

DRAWING NO.
Sheet 4


REV:

DATE:
December 2024

Dimensioning
Figured dimensions only to be taken from these designs and drawings. Work to annotated dimensions only. All dimensions to be checked on site. Architectural designers to be informed immediately of any discrepancies before work proceeds. Drawings are to be read in conjunction with relevant specifications, structural engineers and service engineers' drawings.

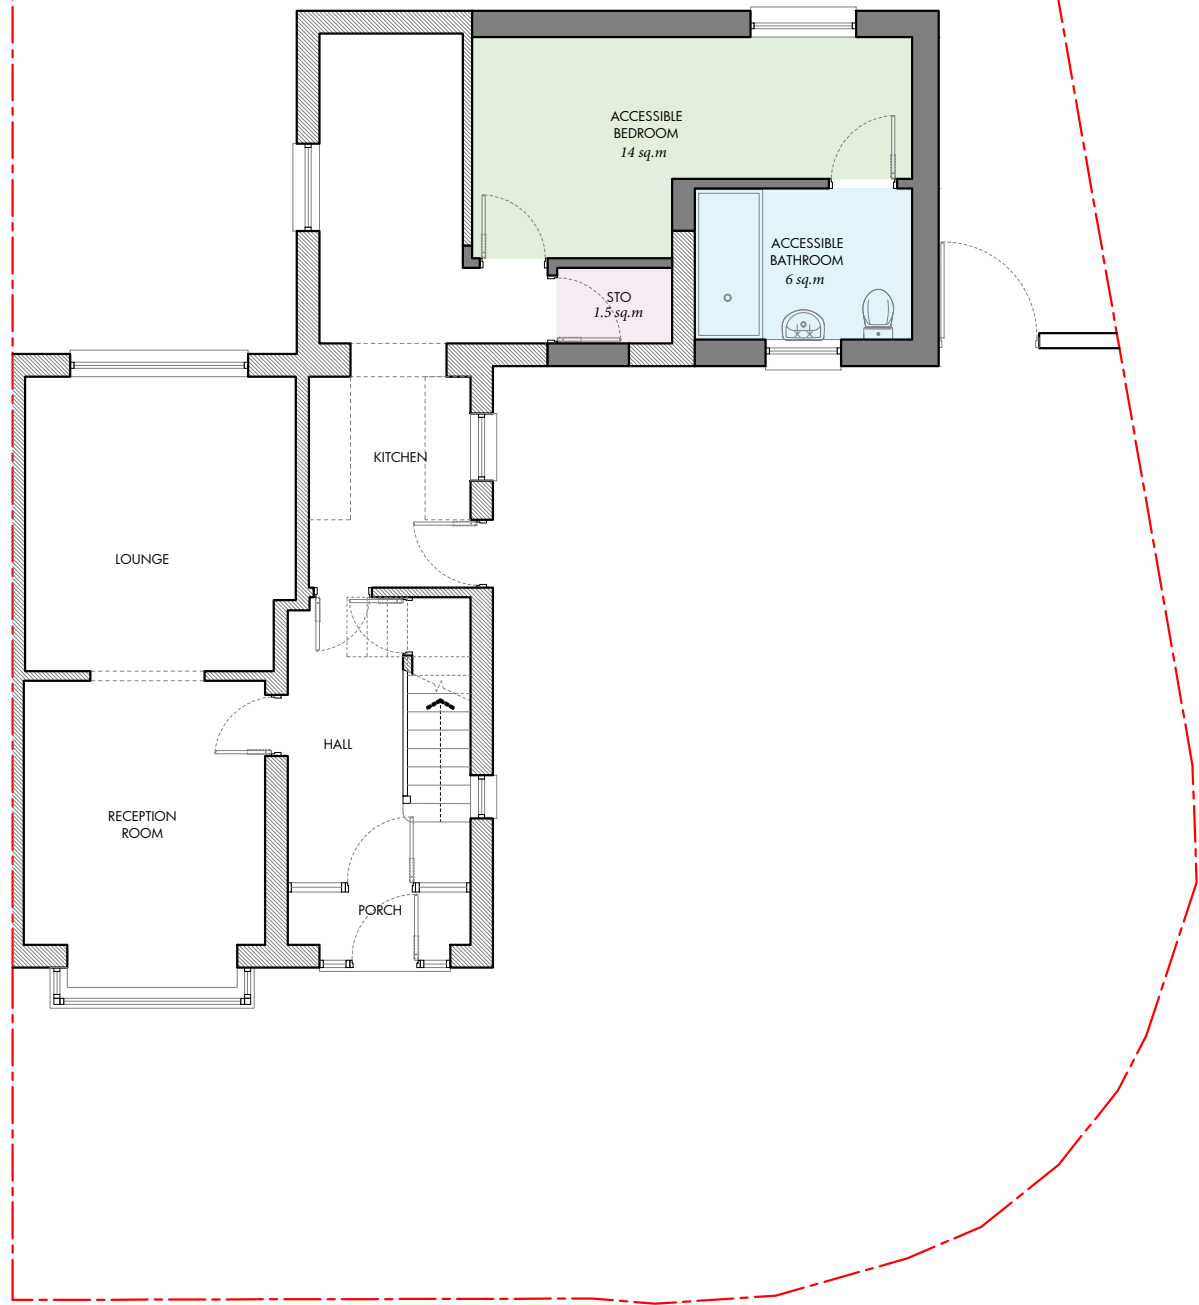

PROPOSED GROUND FLOOR PLAN
1:100 @ A3

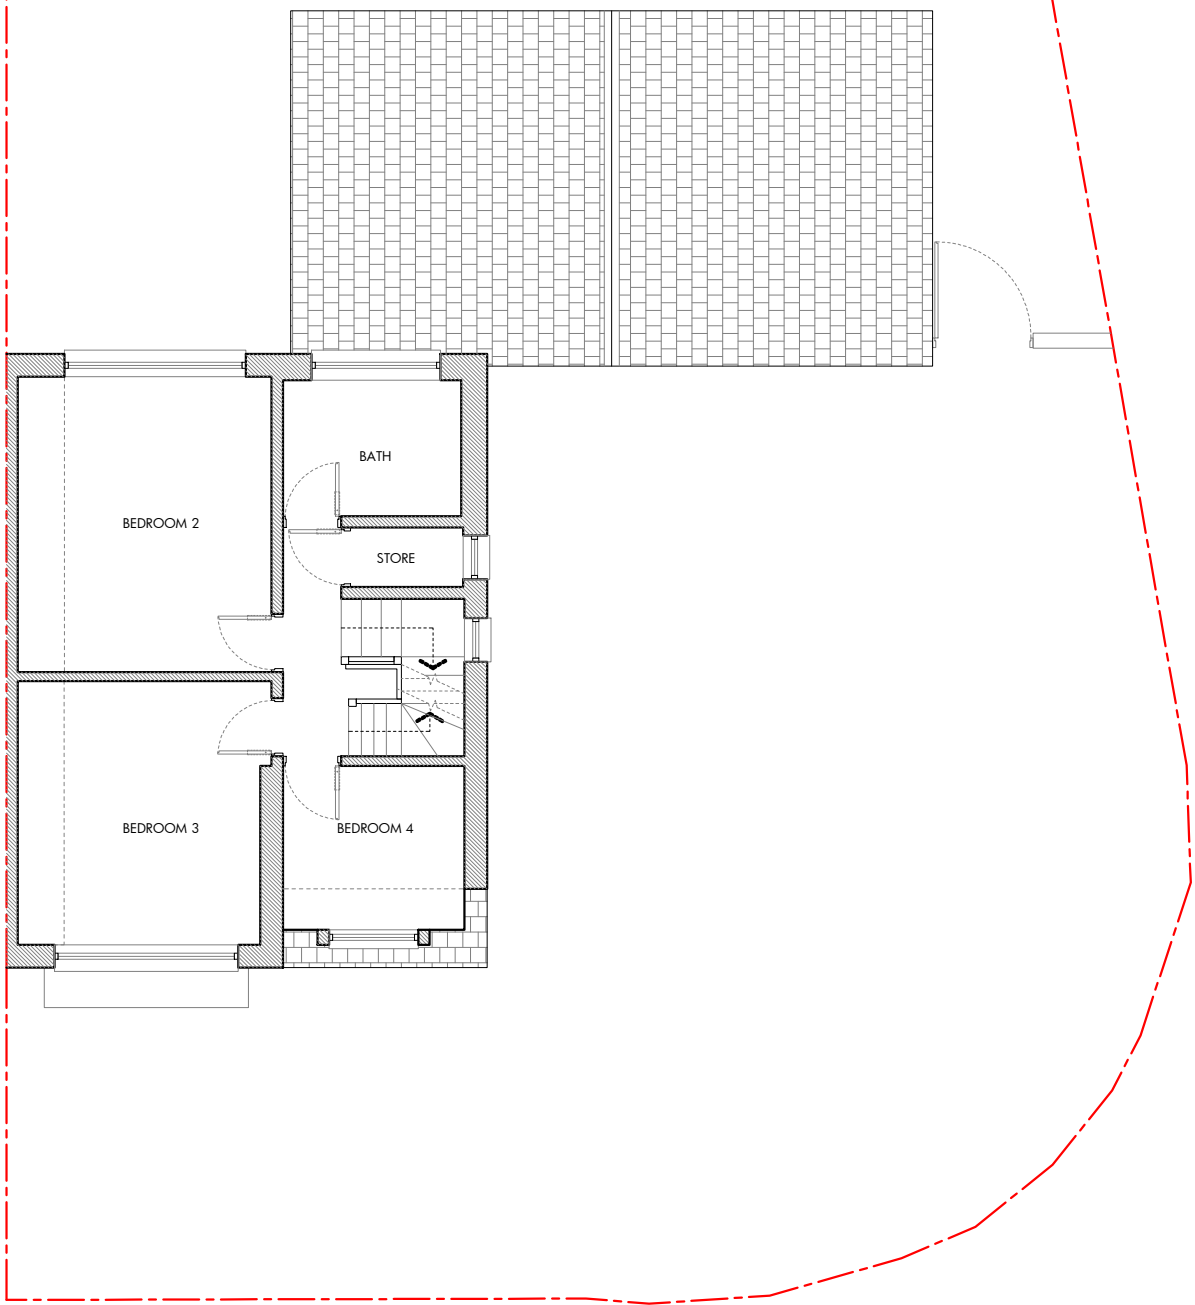

PROPOSED GROUND FLOOR PLAN
1:100 @ A3



Rev	Date	Description
-	13/12/24	Issued to client for comments



S A L E M
ARCHITECTS

Architecture | Masterplanning | Graphics

CLIENT:	Homeowner
PROJECT:	9 Crumpsall Ln Manchester M8 4ED
TITLE:	Proposed Plans
SCALE:	1:100 @ A3
DRAWING NO.	Sheet 5
REV:	
DATE:	December 2024




PROPOSED FRONT ELEVATION

1:100 @ A3




- Key
- 1 Brickwork to match existing
 - 2 Roof tiles to match existing
 - 3 PVC Window to match existing
 - 4 PVC Window to match existing (obscure glazed)

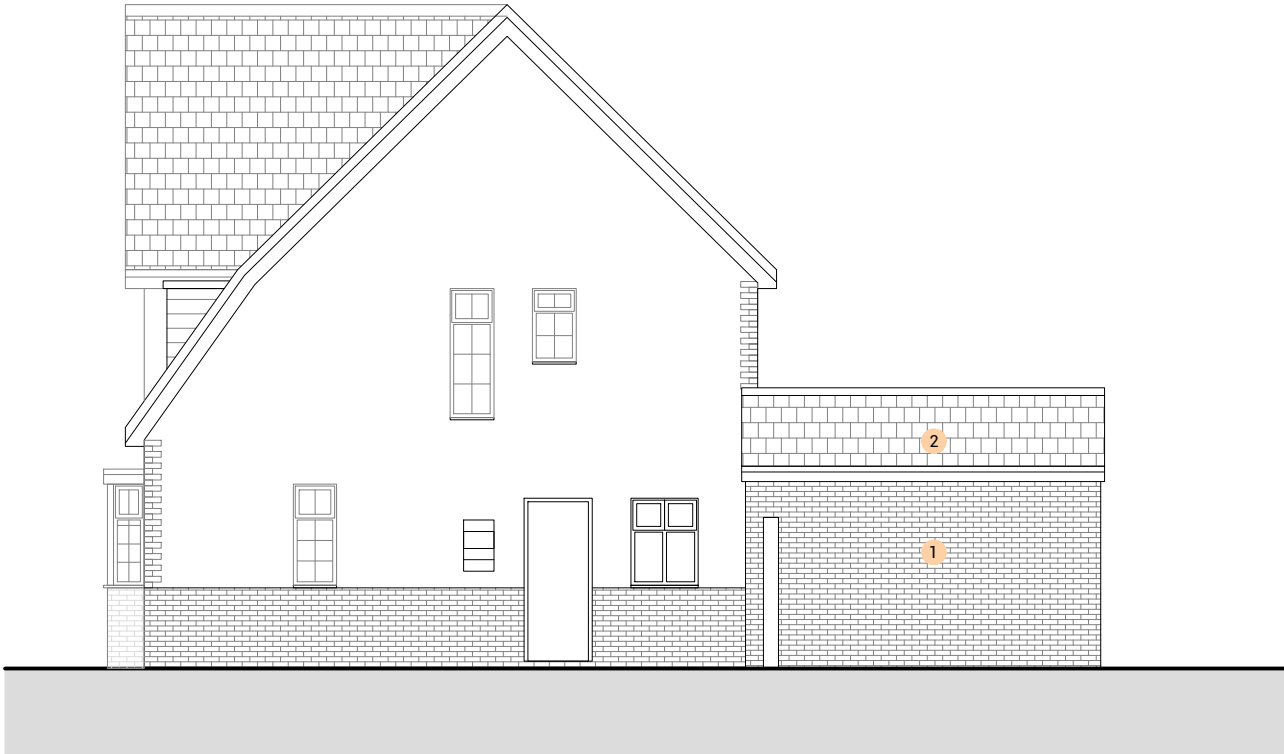


PROPOSED SIDE ELEVATION

1:100 @ A3

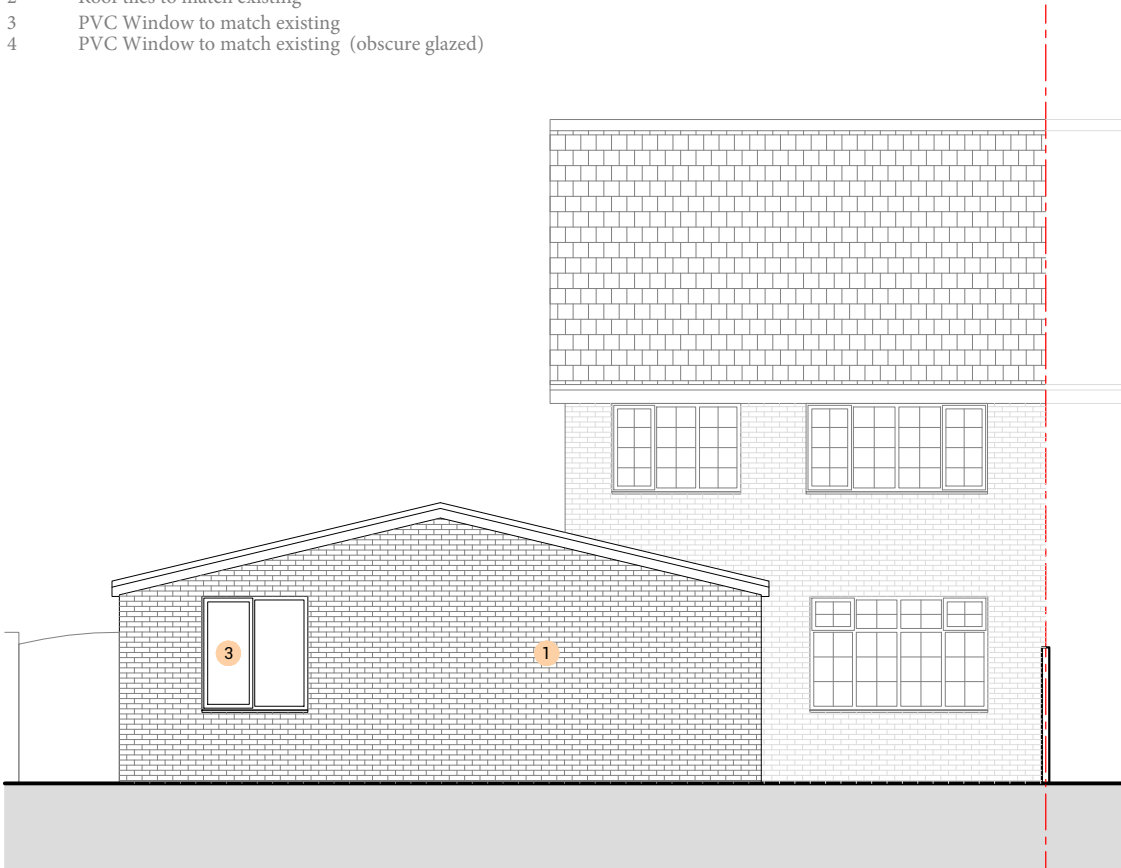

PROPOSED REAR ELEVATION

1:100 @ A3

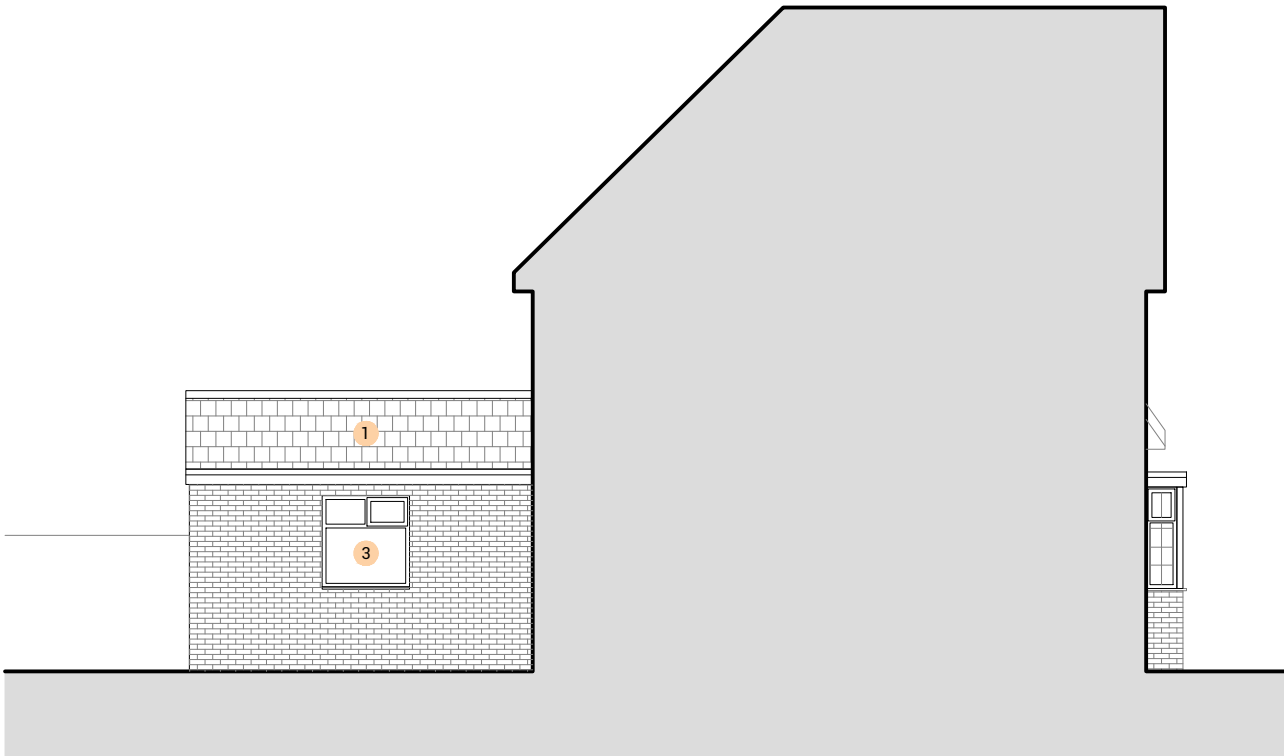

PROPOSED SIDE ELEVATION

1:100 @ A3

Dimensioning

Figured dimensions only to be taken from these designs and drawings. Work to annotated dimensions only. All dimensions to be checked on site. Architectural designers to be informed immediately of any discrepancies before work proceeds. Drawings are to be read in conjunction with relevant specifications, structural engineers and service engineers' drawings.

Rev	Date	Description
-	13/12/24	Issued to client for comments



S A L E E M
ARCHITECTS

Architecture | Masterplanning | Graphics

CLIENT:
Homeowner

PROJECT:
9 Crumpsall Ln
Manchester
M8 4ED



TITLE:
Proposed Elevations

SCALE:
1:100 @ A3

DRAWING NO.
Sheet 7

REV:

DATE:
December 2024

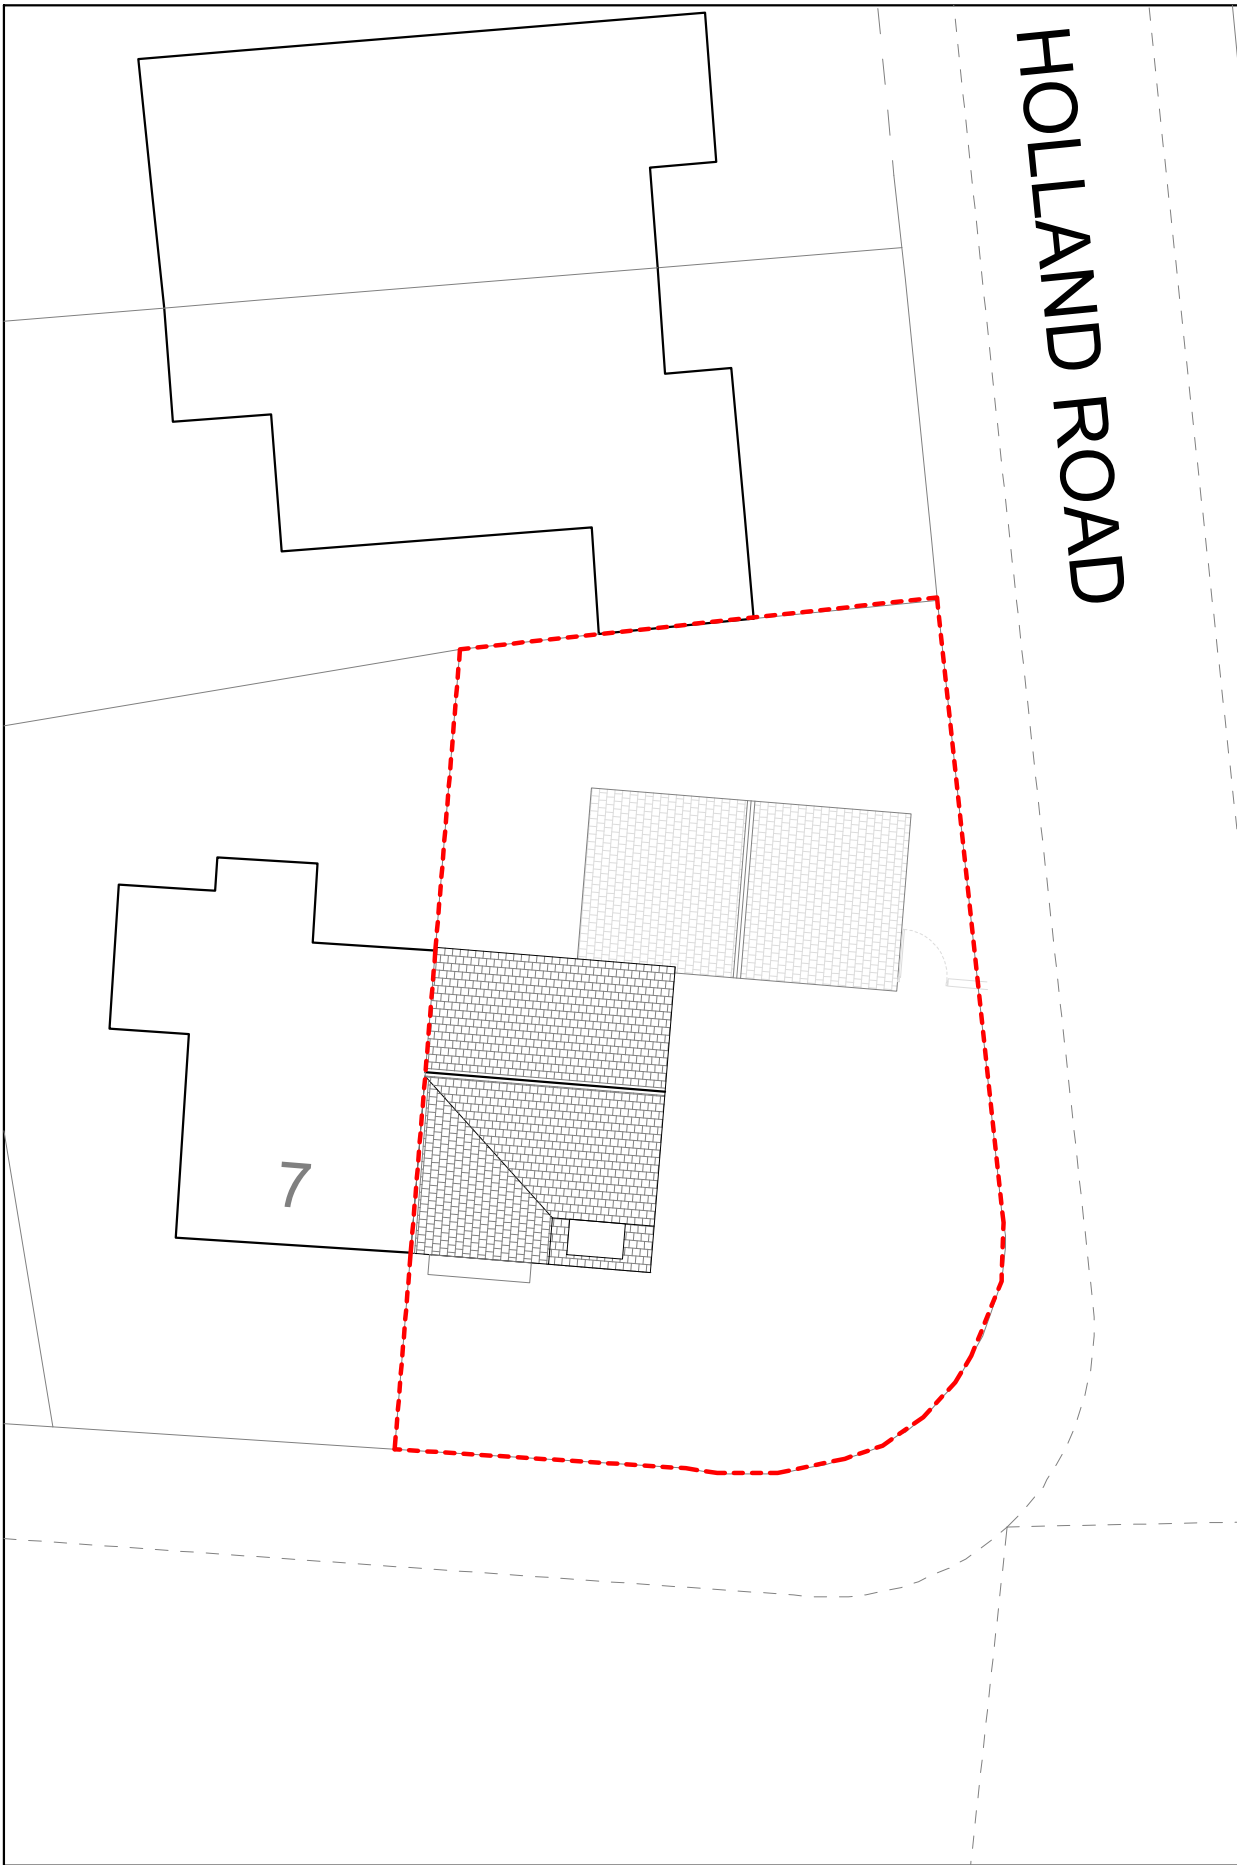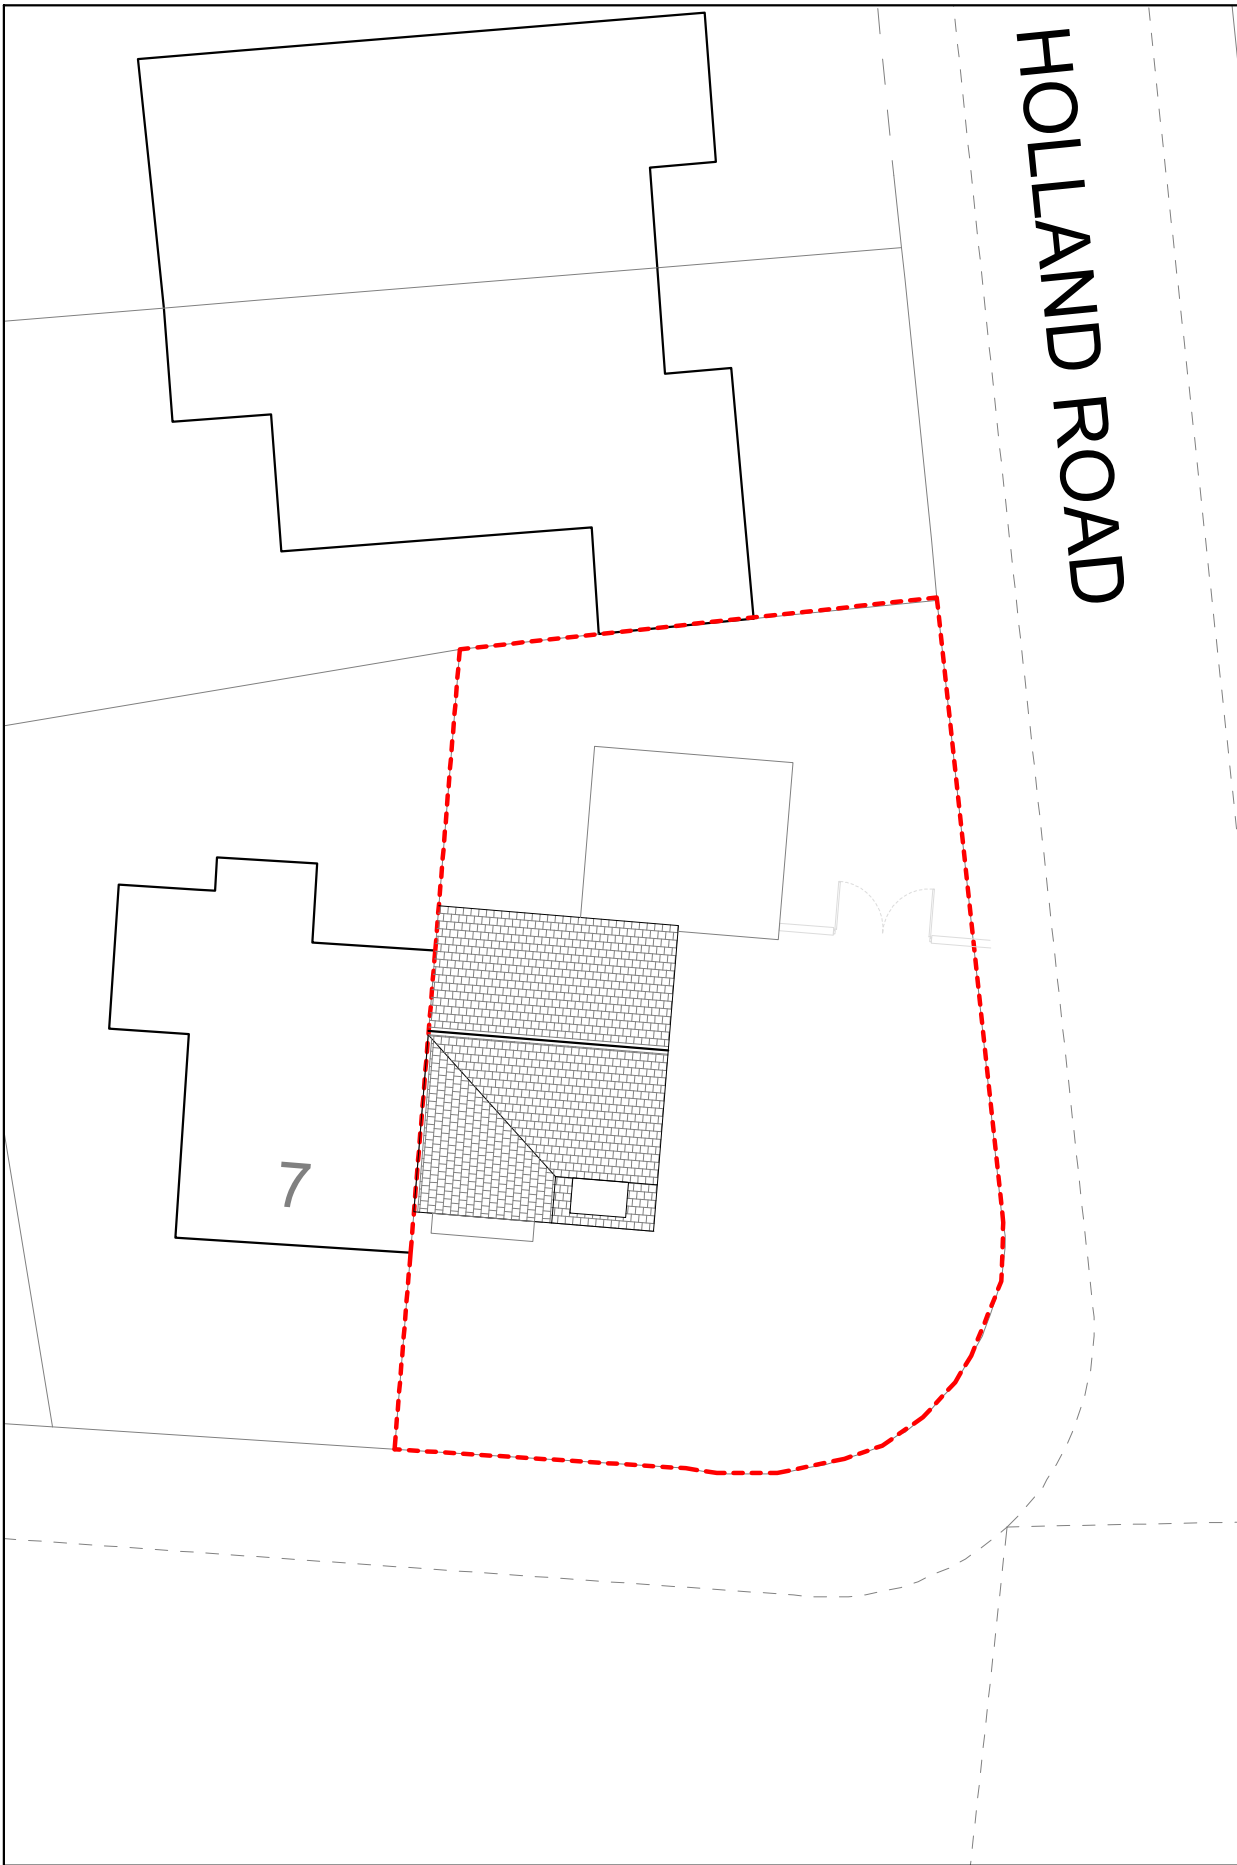

Dimensioning

Figured dimensions only to be taken from these designs and drawings. Work to annotated dimensions only. All dimensions to be checked on site. Architectural designers to be informed immediately of any discrepancies before work proceeds. Drawings are to be read in conjunction with relevant specifications, structural engineers and service engineers' drawings.

Rev	Date	Description
-	13/12/24	Issued to client for comments



S A L E M
ARCHITECTS

Architecture | Masterplanning | Graphics

CLIENT:
Homeowner

PROJECT:
9 Crumpsall Ln
Manchester
M8 4ED

TITLE:
Existing & Proposed Site Plan

SCALE:
1:200 @ A3

DRAWING NO.
Sheet 8

REV:

DATE:

December 2024