




Ordnance Survey © Crown copyright 2014. All rights reserved. Licence number 100051789

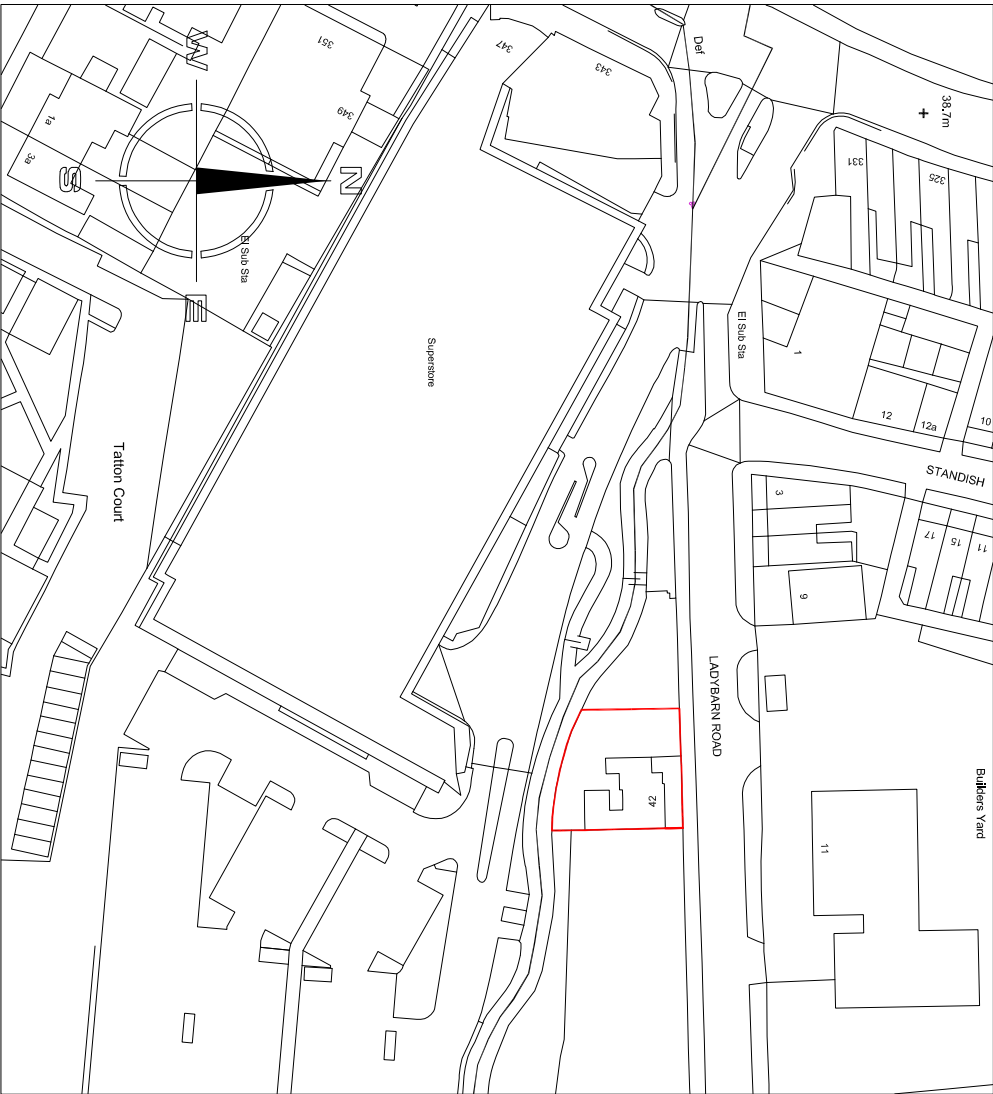

SITE LOCATION PLAN 1:1250

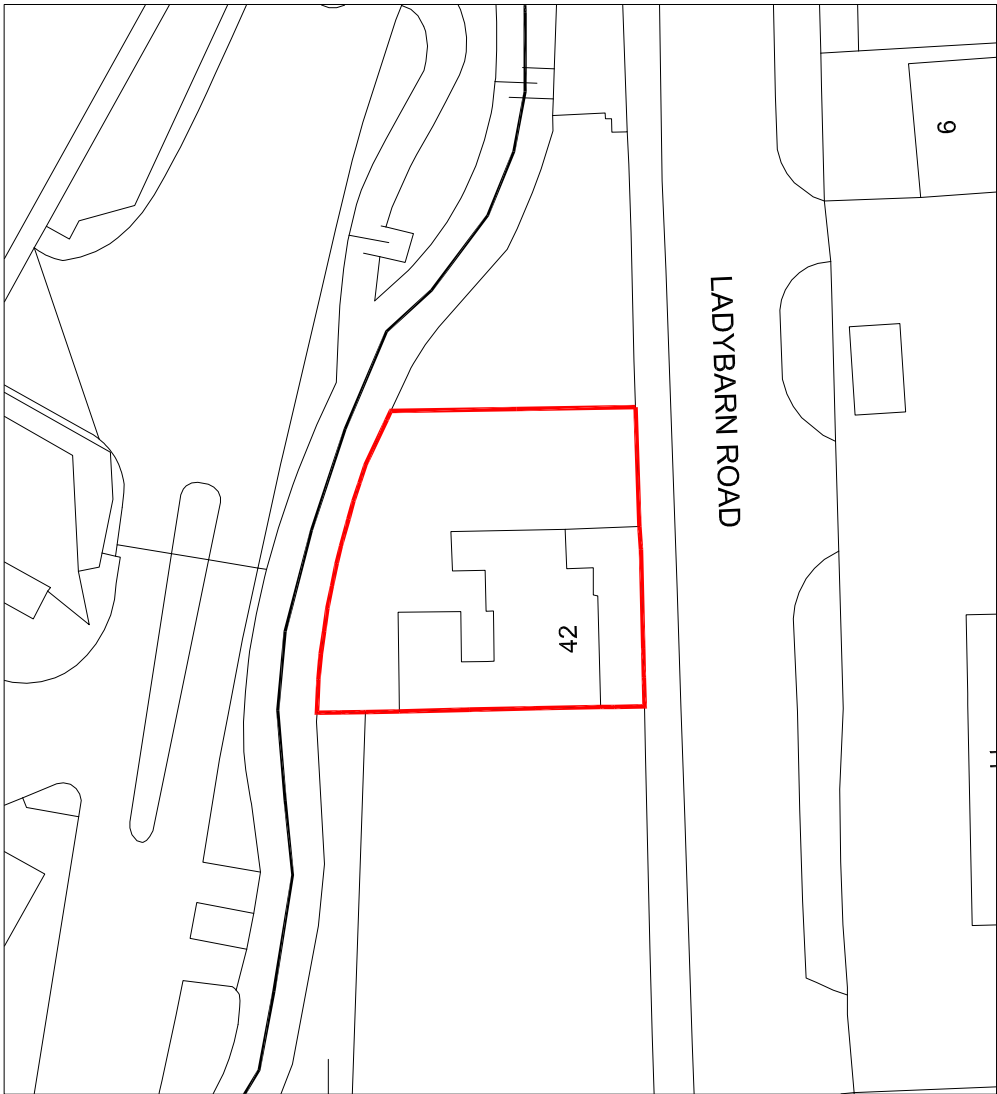

BLOCK PLAN 1:500

 

Architects & Development

01782 479644

info@mode-architects.co.uk

www.mode-architects.co.uk

Client DSJMK Properties Ltd

Project 42 Ladybarn Road

Manchester, M14 6WW

Title Plans, Elevation, Block & Site

Plans as Existing


Status SURVEY

Scale	DA1	Date	Drawn	Checked
As stated		May '24	KJM	


Drawing No. 23 039 AL(0) 01




Front Elevation @ 1:50

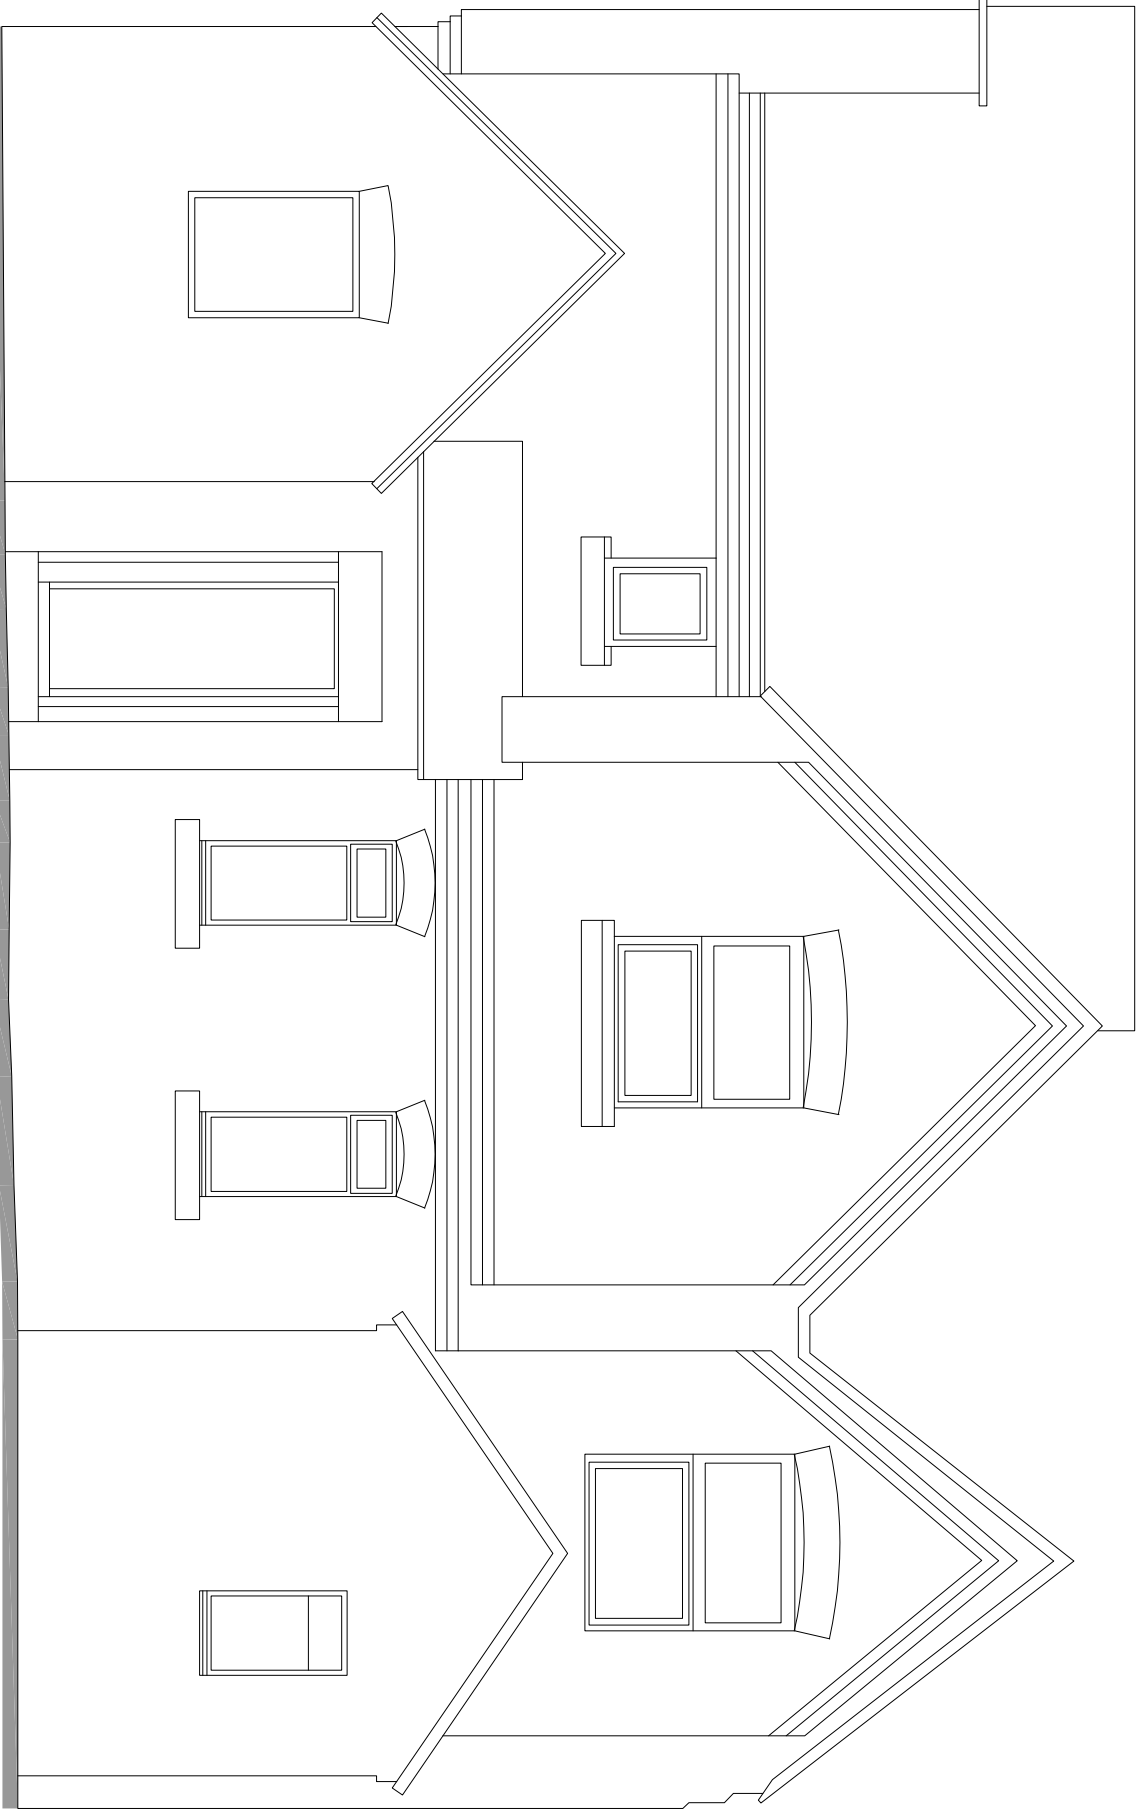


Rear Elevation @ 1:50

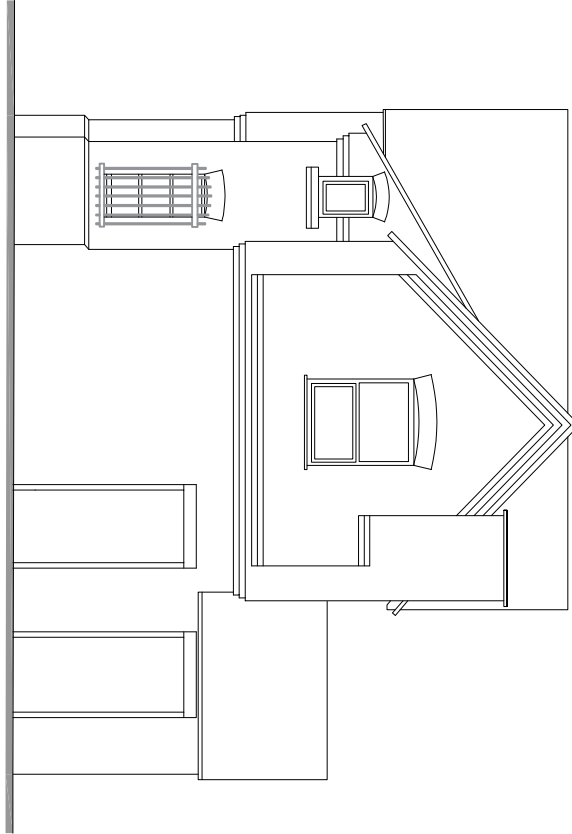


Side Elevation @ 1:100

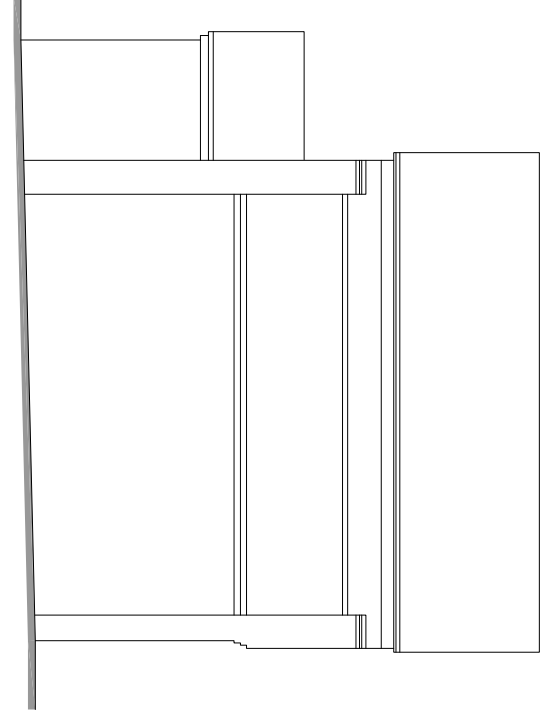

Side Elevation (no access) @ 1:50

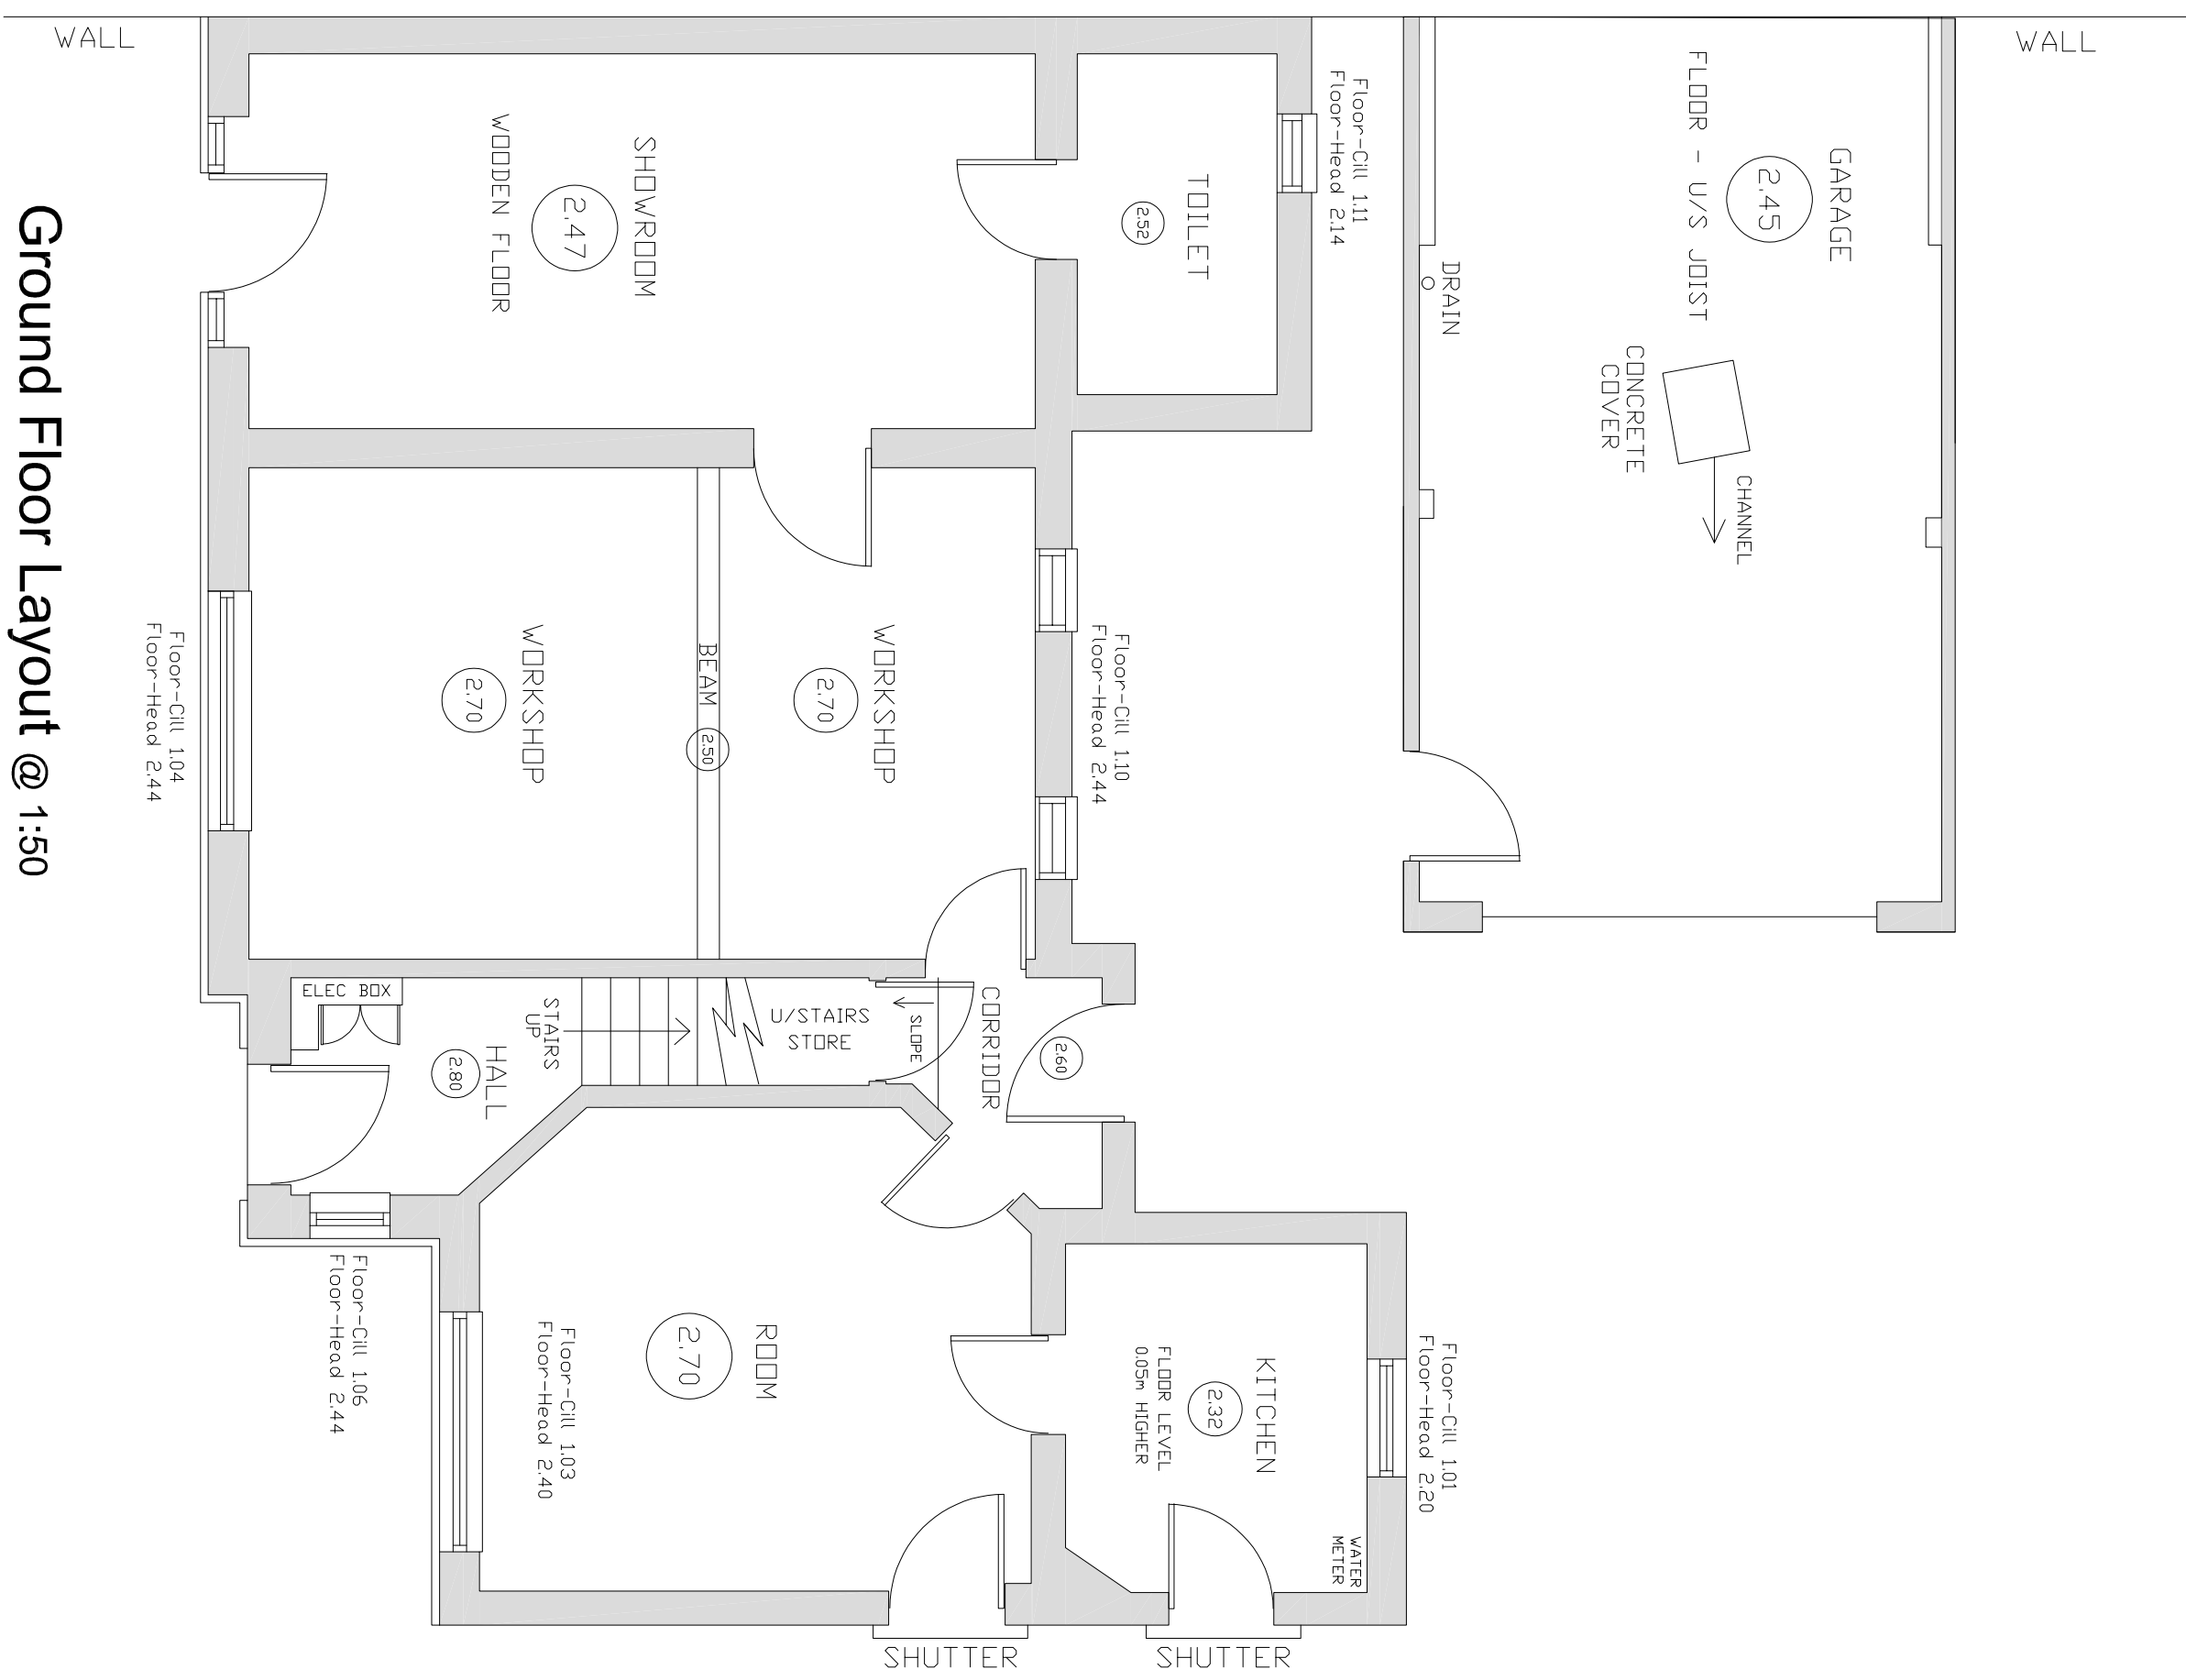

Ground Floor Layout @ 1:50

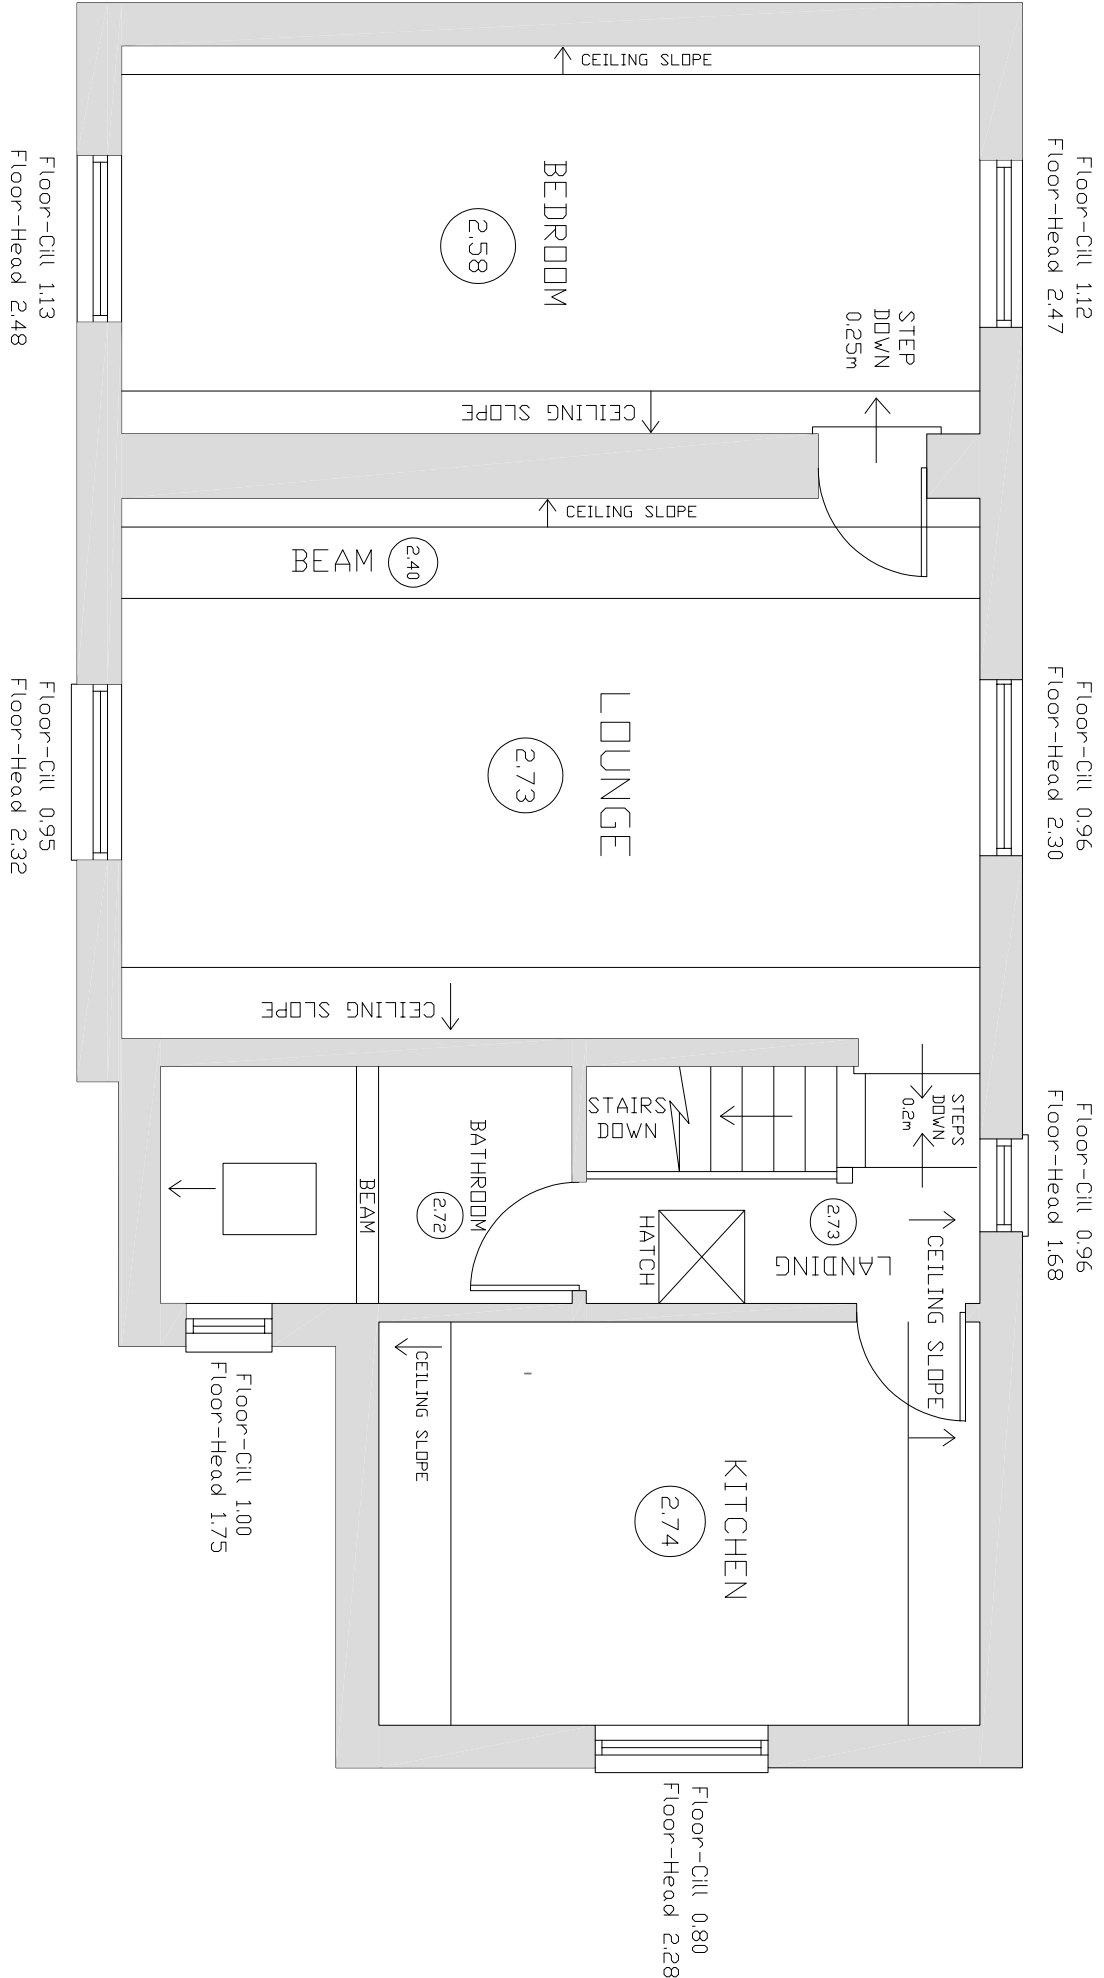

First Floor Layout @ 1:50