


Do not scale this drawing. All Dimensions must be checked on site. This drawing and all details contained hereon are copyright and must not be reproduced without written permission from Extend Your Home.

Planning

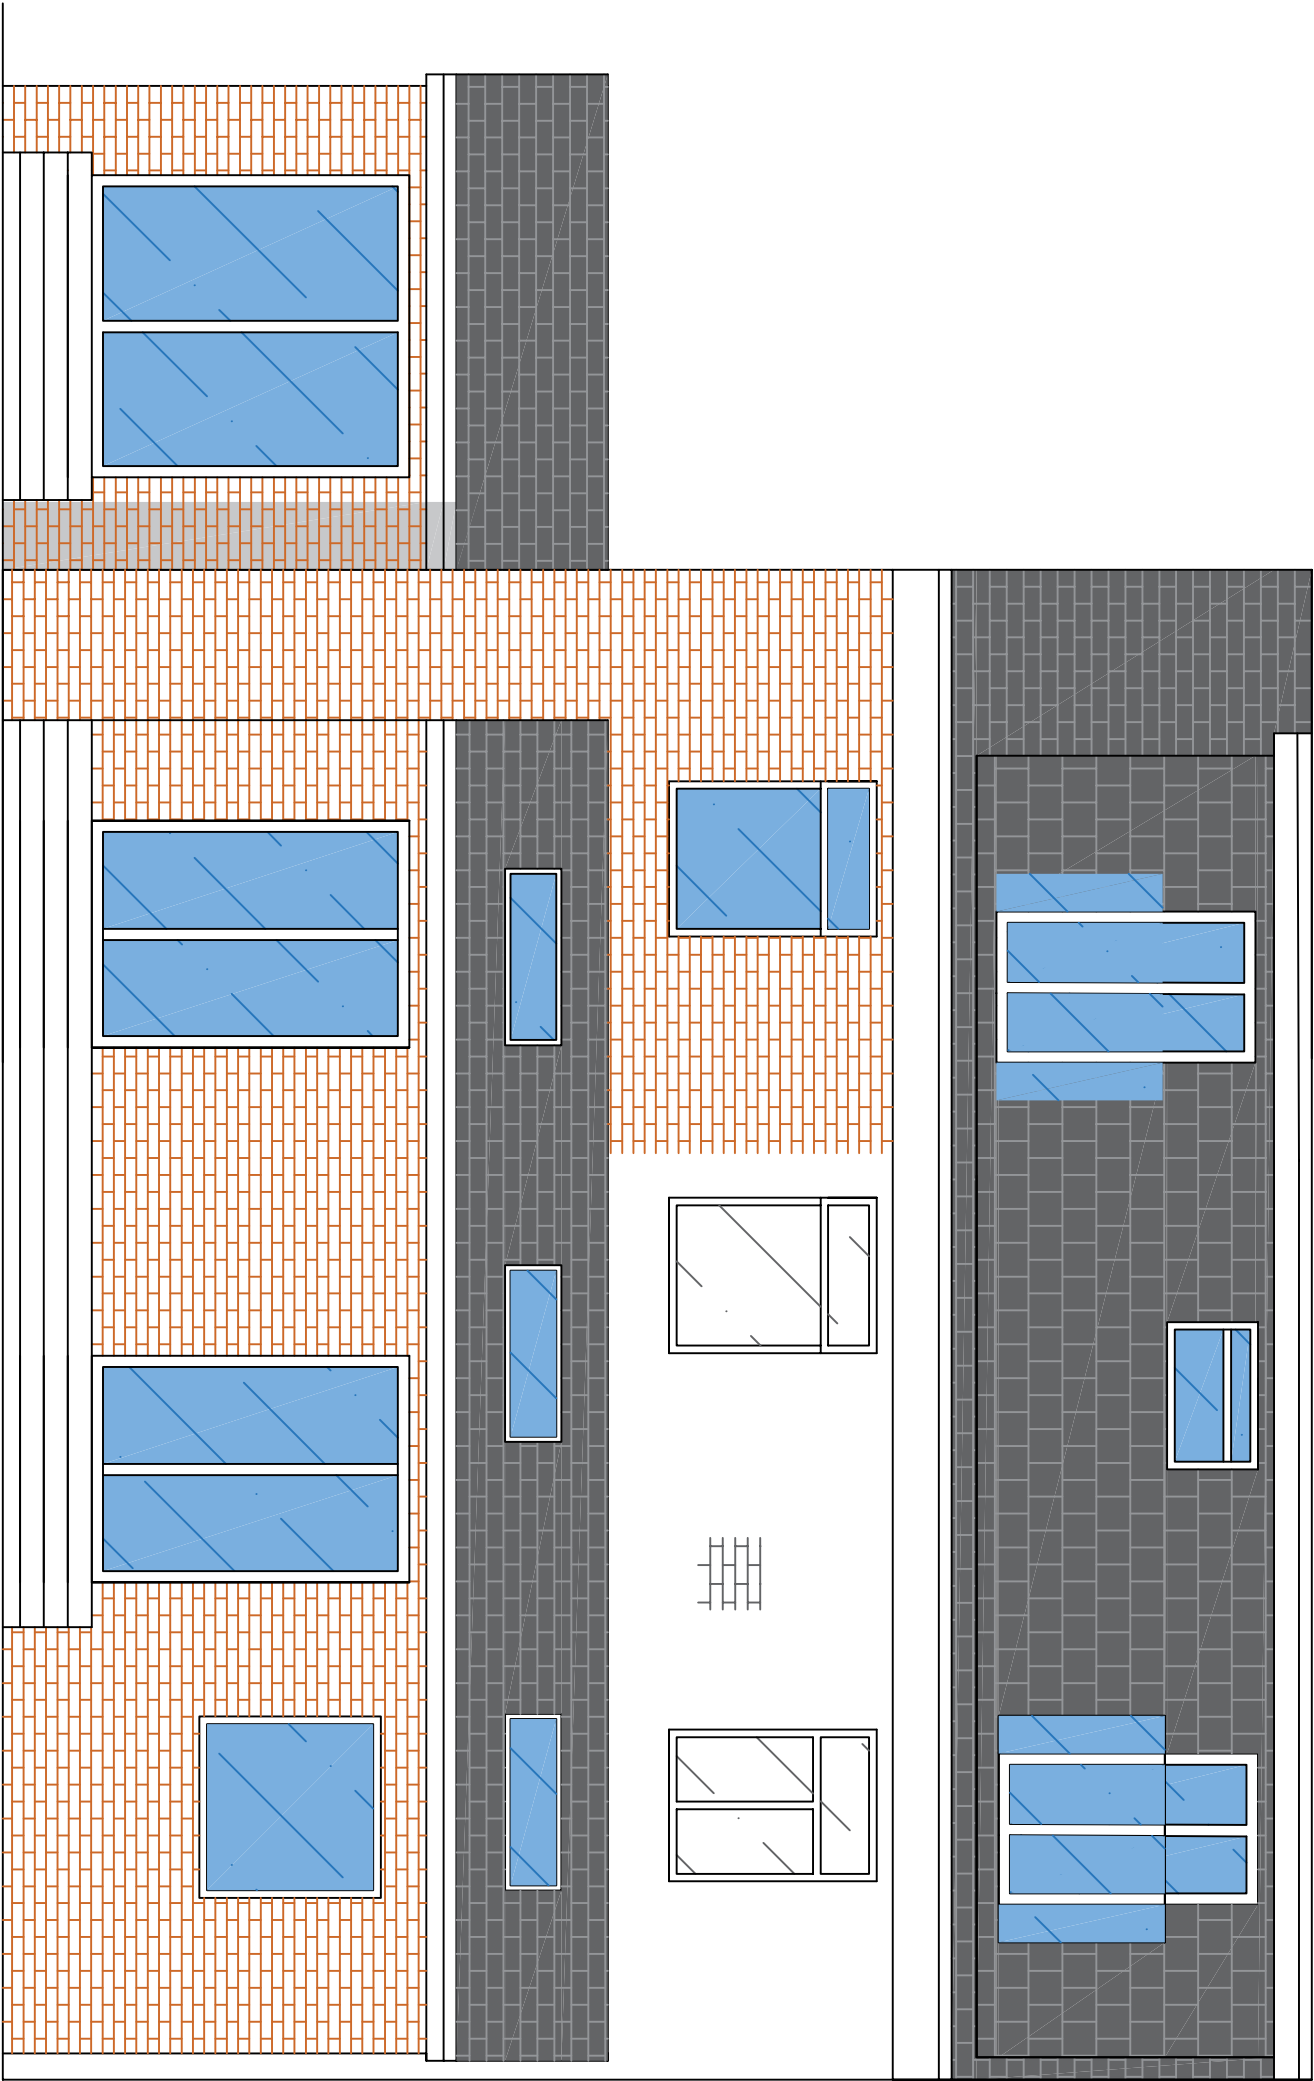

B	Reduced dormer, steps and Juliet balcony added	/	/
REV	DESCRIPTION	AUTH	DATE

EXTEND
Your HOME

Email: extendyourhome@outlook.com



Address
28 Blackwin Street
Gorton
Manchester
M12 5LD

DESCRIPTION
Single Storey Side Extension, Part Single, Part Two Storey Rear Extension & Associated Steps, Rear Dormer Roof Extension & Associated Boundary Treatment
DRAWING TITLE
Proposed Rear Elevation

DATE 01/03/2024	DRAWN TC
SCALE 1:50	CLIENT BA
DRAWING NUMBER 08	REVISION B