



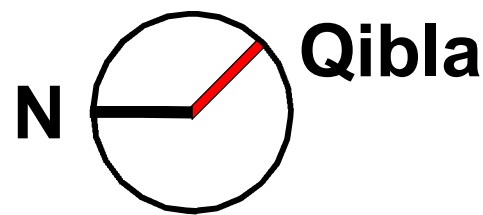

Level 0 - Existing
1 : 50

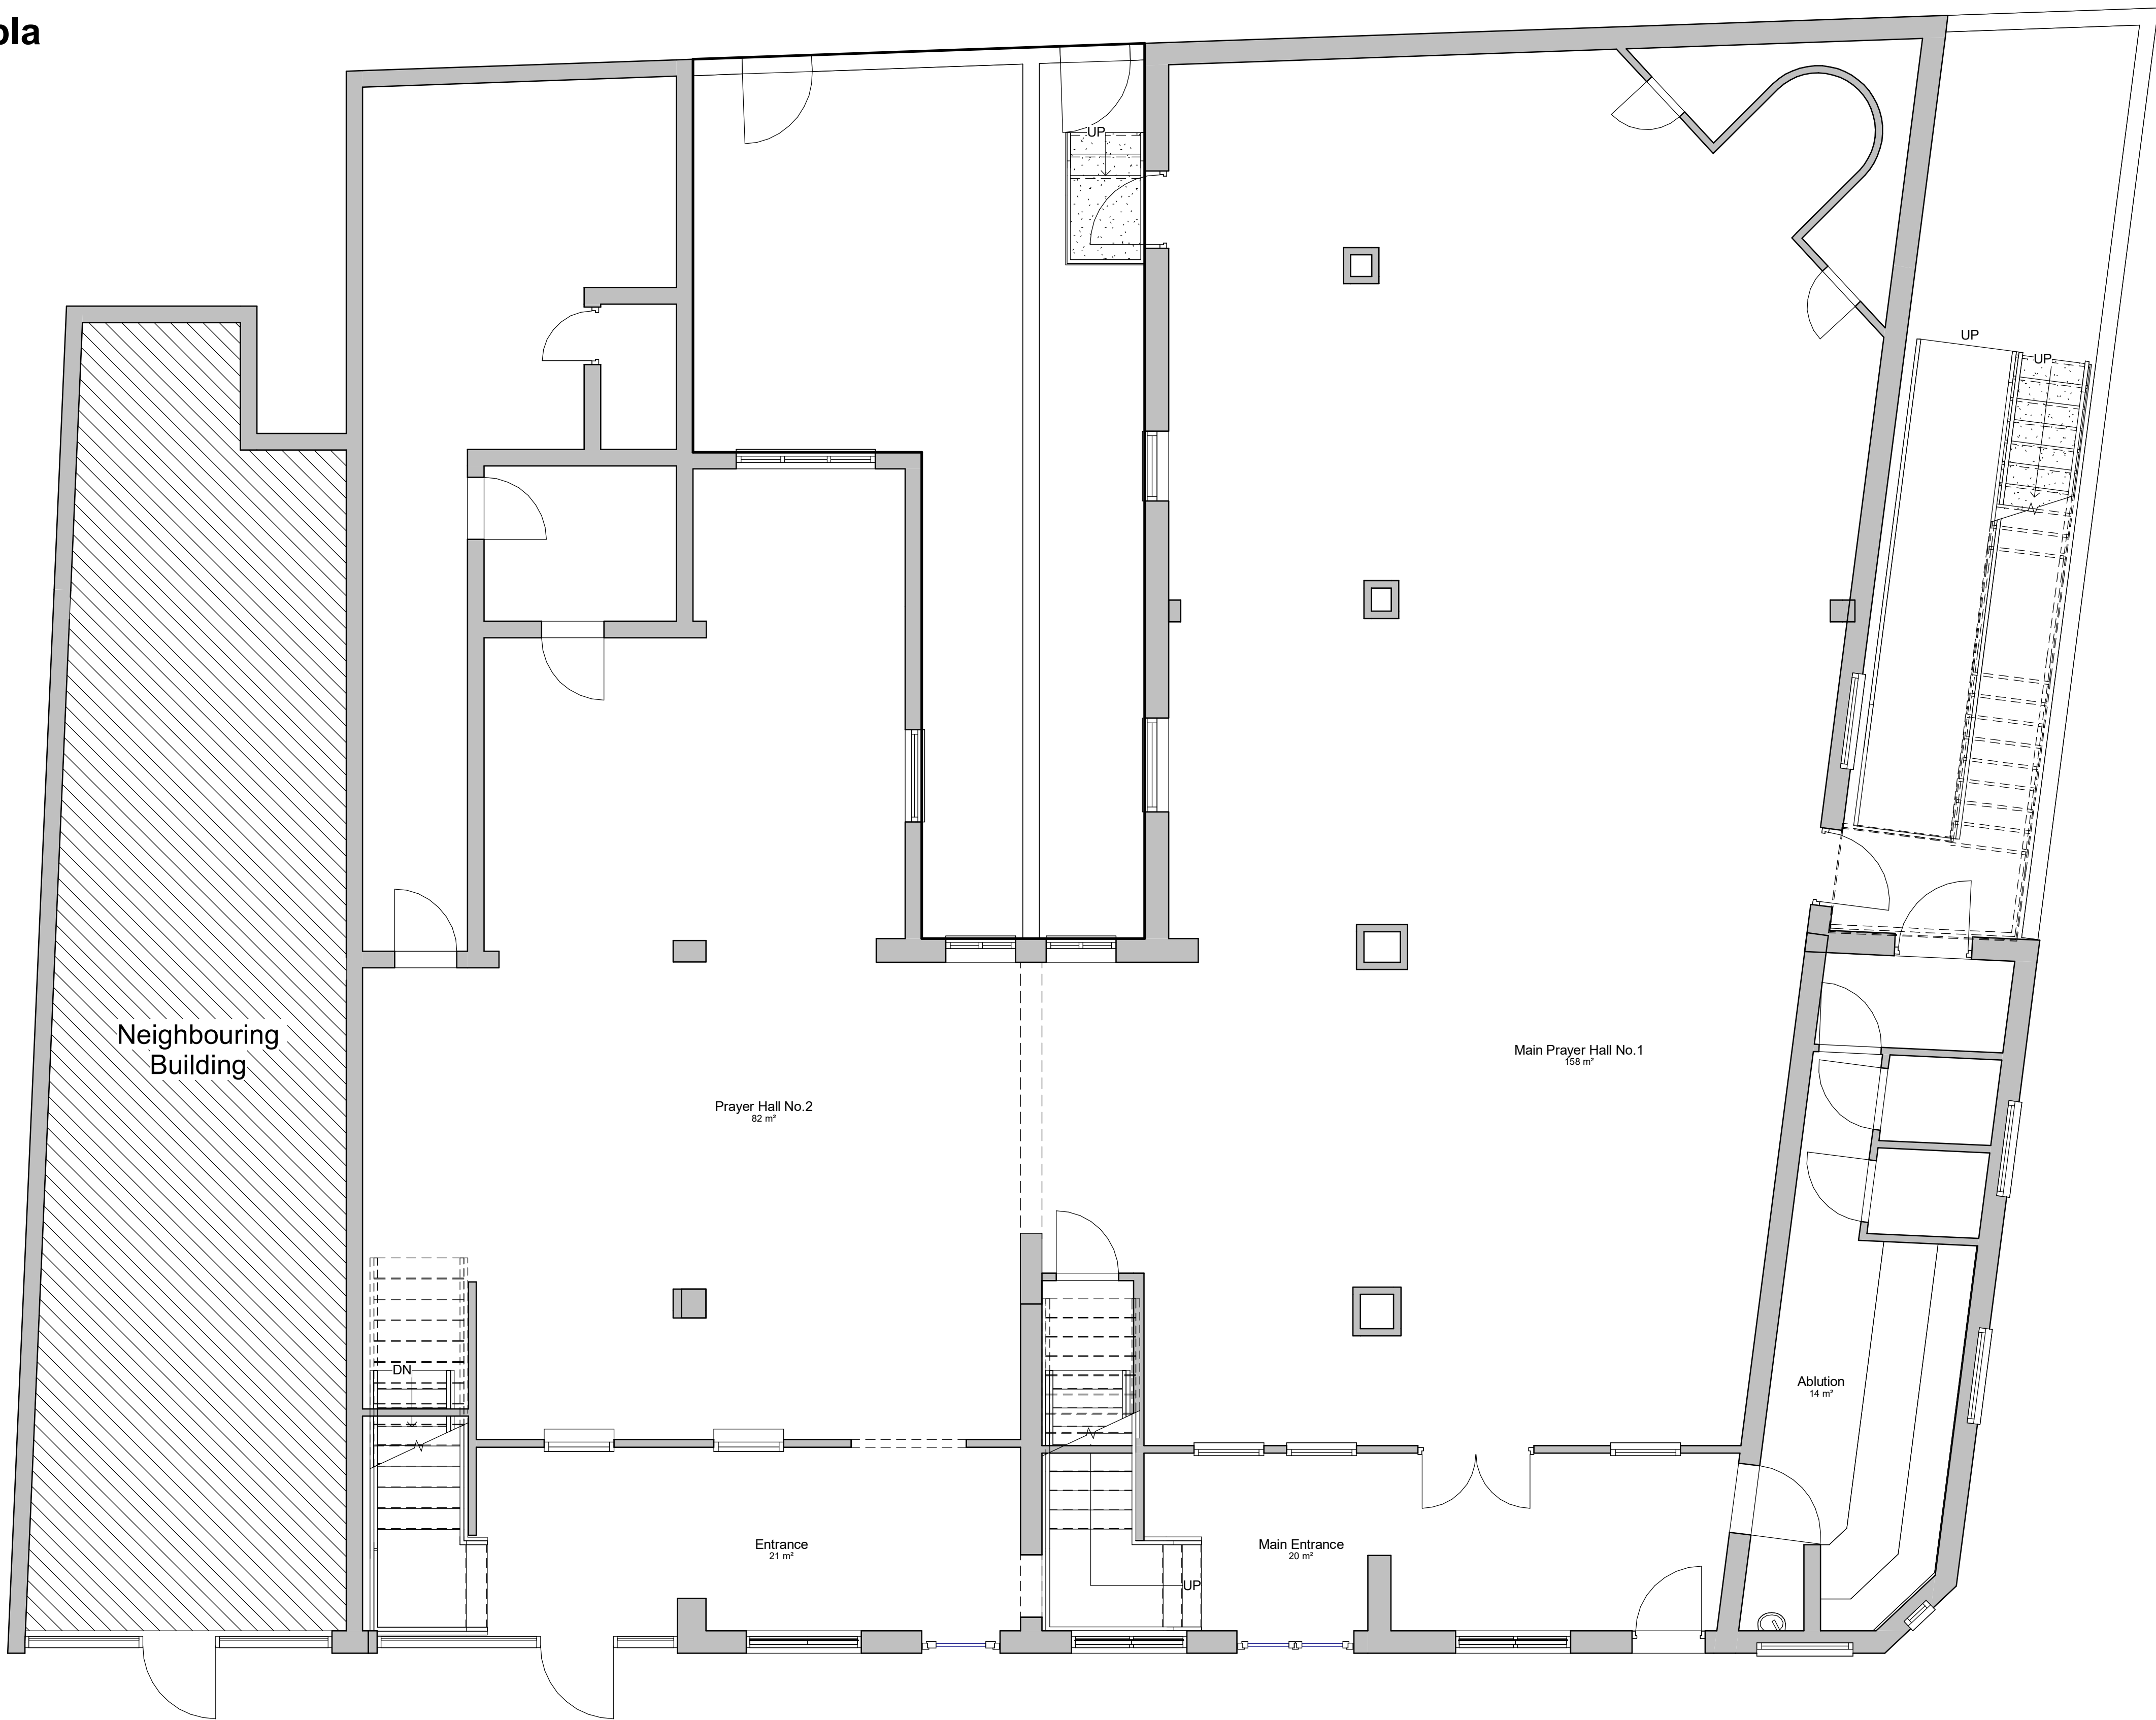

PROJECT	CLIENT			
	Darus Salam Mosque			
	Project number		Scale (@ A1)	
	661		1 : 50	
SHEET	DRAWING No		Date	REV
	E101		08/08/2024	
	Existing Ground Floor Plan			

- ☐ FEASIBILITY
- ☒ PLANNING APPROVAL
- ☐ BUILDING REGULATIONS
- ☐ TENDER
- ☐ CONSTRUCTION

No.	Description	Date

NORTHERN OFFICE
761 Wilmslow Rd, Didsbury, Manchester
M20 6RN
Tel: 0161 280 0574
www.1618architects.com

