



External Door Schedule					
Level	Mark	Door Type	Structural Opening Height	Structural Opening Width	SecurityR ating
BA - Ground Floor	BA-00-ED01	Type 01	2175.00	1135.00	PAS24
BA - Ground Floor	BA-00-ED02	Type 01	2175.00	1135.00	PAS24
BA - Ground Floor	BA-00-ED03	Type 01	2175.00	1135.00	PAS24
BA - Ground Floor	BA-00-ED04	Type 01	2175.00	1135.00	PAS24
BA - Ground Floor	BA-00-ED05	Type 01	2175.00	1135.00	PAS24
BA - Ground Floor	BA-00-ED06	Type 01	2175.00	1135.00	PAS24
BA - Ground Floor	BA-00-ED07	Type 01	2175.00	1135.00	PAS24
BA - Ground Floor	BA-00-ED08	Type 01	2175.00	1135.00	PAS24
BB - GF Ground Floor	BB-00-ED01	Type 01	2175.00	1135.00	PAS24
BB - GF Ground Floor	BB-00-ED02	Type 01	2175.00	1135.00	PAS24
BB - GF Ground Floor	BB-00-ED03	Type 01	2175.00	1135.00	PAS24
BB - GF Ground Floor	BB-00-ED04	Type 01	2175.00	1135.00	PAS24
BB - GF Ground Floor	BB-00-ED05	Type 01	2175.00	1135.00	PAS24
BB - GF Ground Floor	BB-00-ED06	Type 01	2175.00	1135.00	PAS24
BB - GF Ground Floor	BB-00-ED07	Type 01	2175.00	1135.00	PAS24
BB - GF Ground Floor	BB-00-ED08	Type 01	2175.00	1135.00	PAS24
BB - GF Ground Floor	BB-00-ED09	Type 01	2175.00	1135.00	PAS24
BB - GF Ground Floor	BB-00-ED10	Type 01	2175.00	1135.00	PAS24
BB - GF Ground Floor	BB-00-ED11	Type 01	2175.00	1135.00	PAS24
BB - GF Ground Floor	BB-00-ED12	Type 01	2175.00	1135.00	PAS24

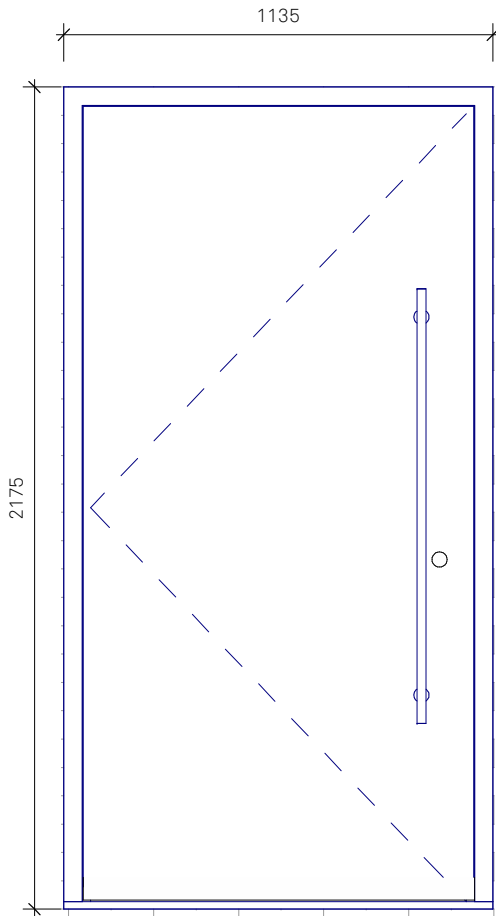

Font Door Type 01

Oak with brushed s/s handle

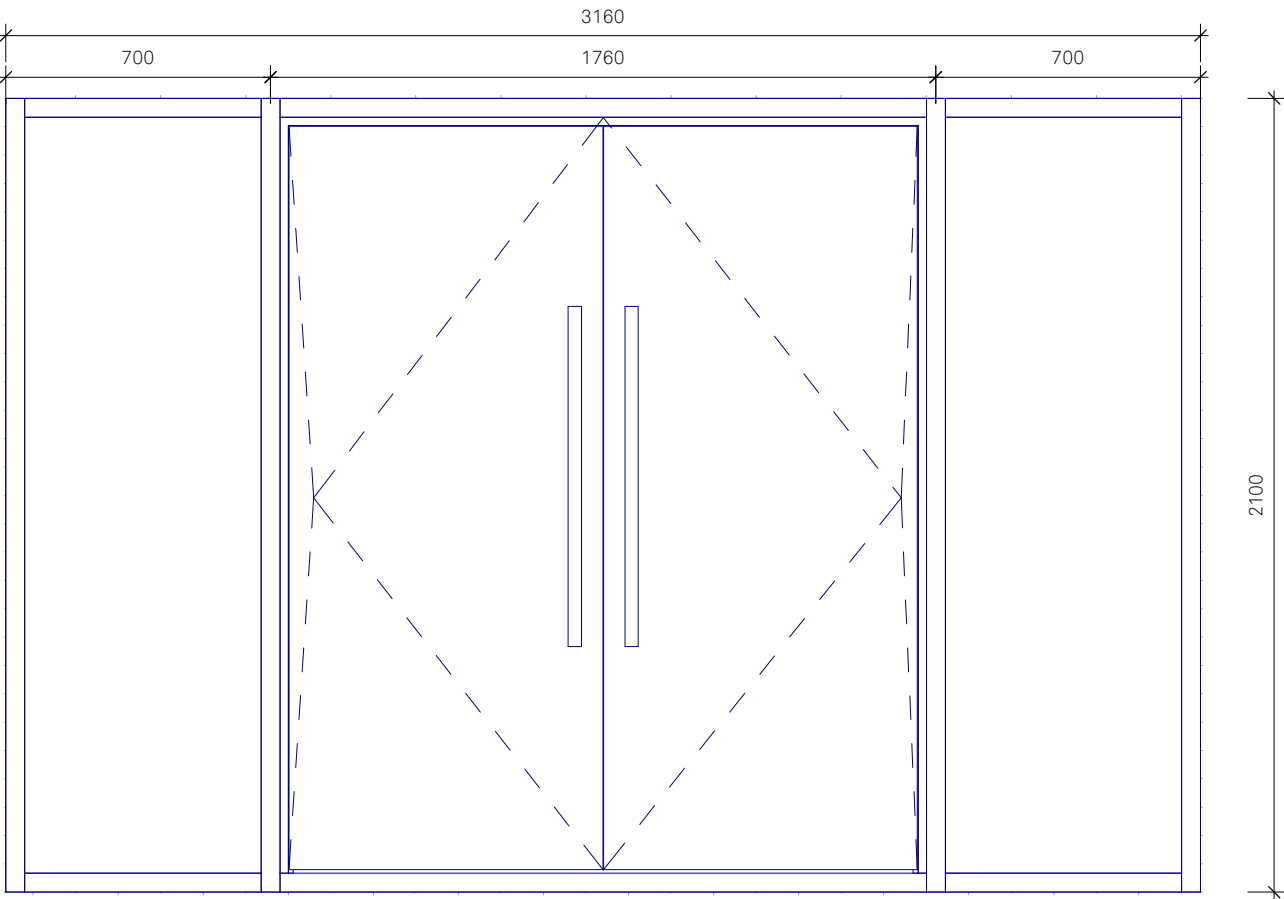

Rear Curtain wall

uPVC Bi-Folding doors RAL 7016

P1	10.08.23	RE	ST	First Issue
Rev	Date	By	Chk	Description

FALCONER
CHESTER
HALL



London | Liverpool | Manchester | www.fcharchitects.com | Tel +44 (0)151 2435800

Project Title Sulby Street				Revision P1	
Client The Challenger Group				Drawn By RE	
Drawing Title External Doors Schedule				Checked By ST	
Drawing No. P20064-FCH-BA-XX-DR-A-8000					
Status S2	Issue suitable for:		Date 12/19/18		
Job No. P20-064	Drawing Stage Stage 3		Scale 1 : 20 @ A1		