
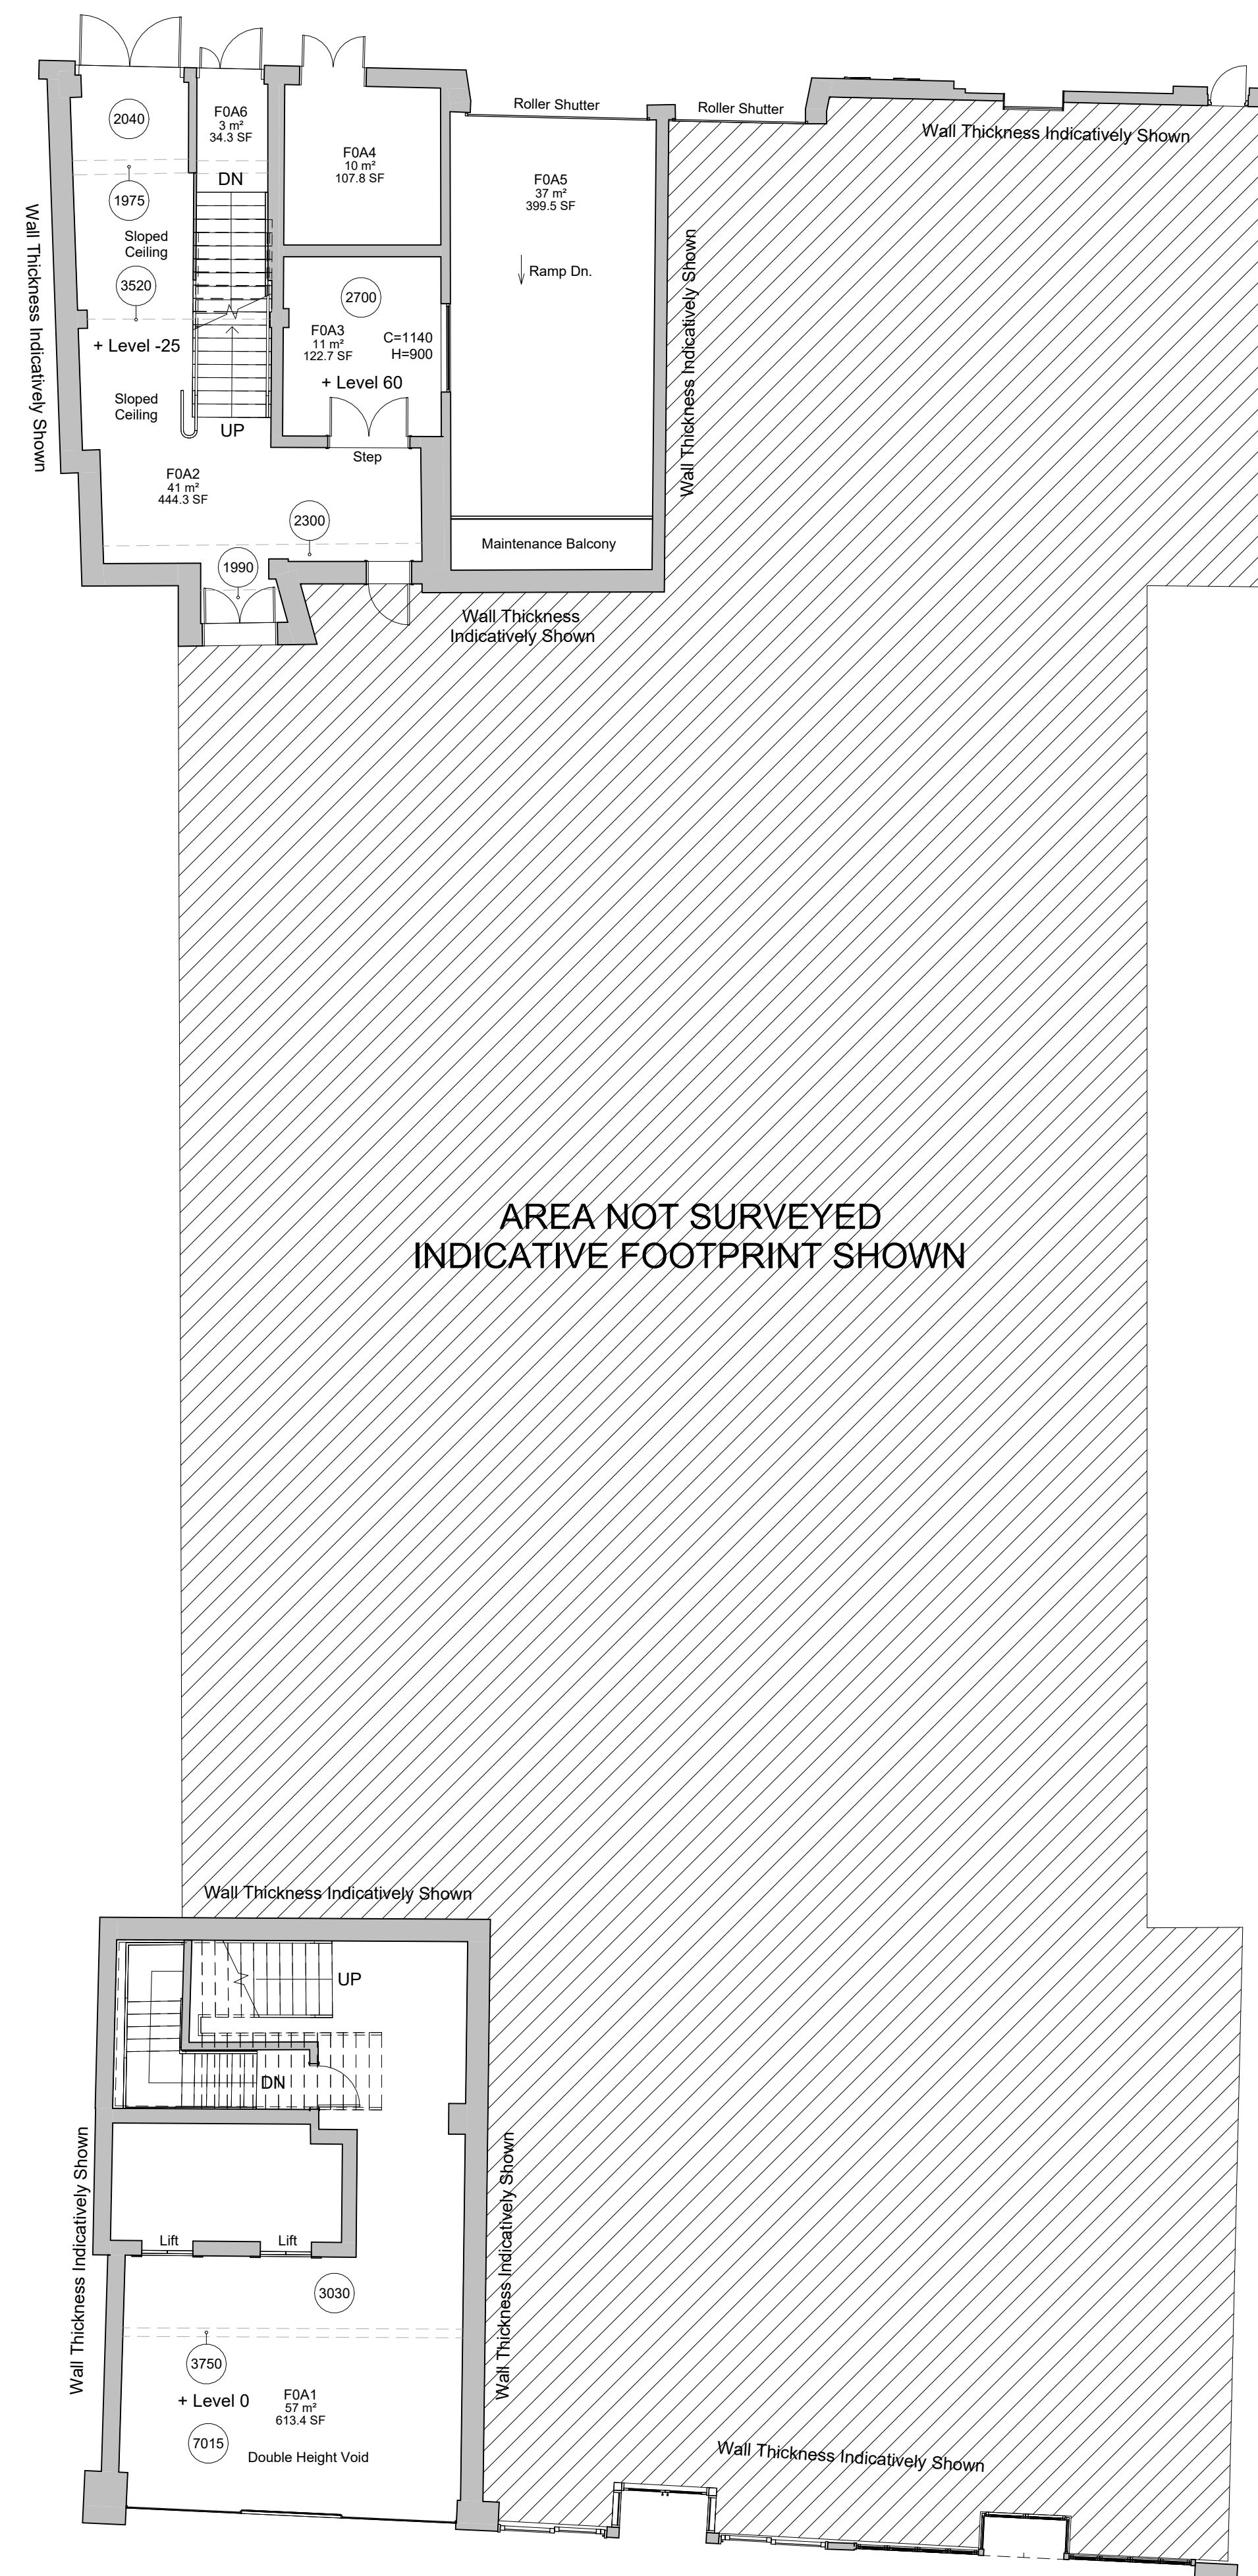


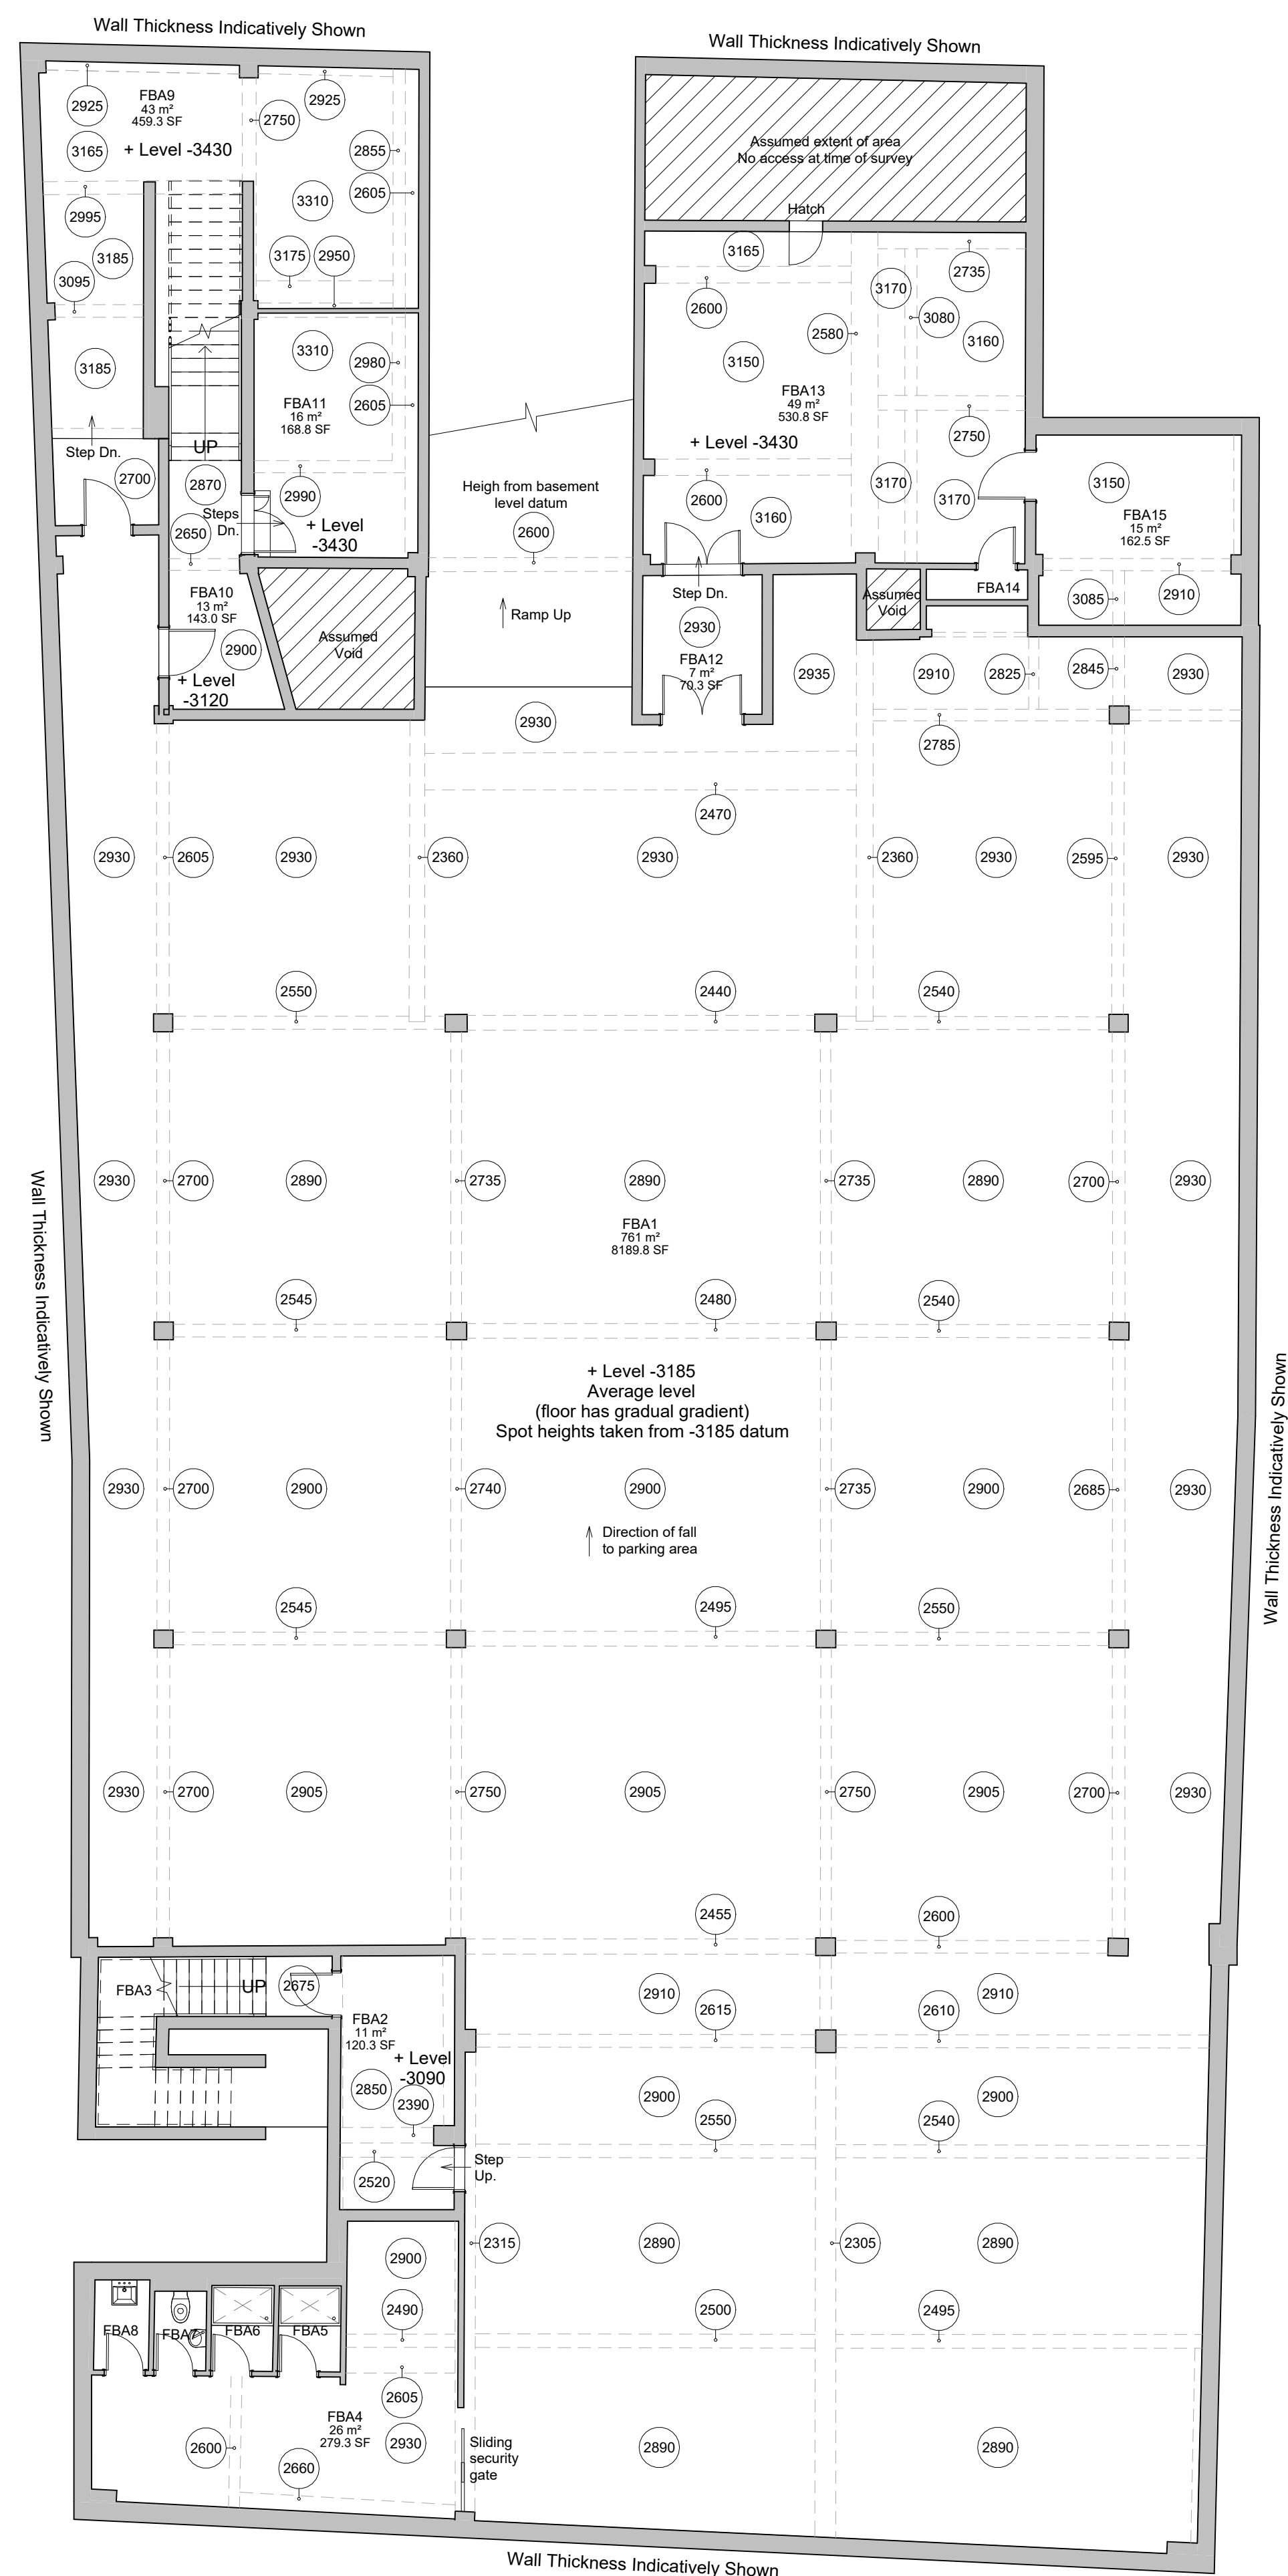

Notes
1. All dimensions to be checked on site and not scaled from this drawing. 2. Bloc Building Consultancy shall be informed in writing of any discrepancies 3. All dimensions are in millimetres only. 4. Drawing to be printed in colour.

Legend

Revisions:

A	09/07/24	Existing ground floor plan added	AMC
Rev	Date	Amendment	Drawn

BLOC

Bloc Building Consultancy
11 York Street
Manchester
M2 2AW

Client:	Zenith Real Estate Partners
---------	-----------------------------

Project: 86 Deansgate Manchester M3 2ER
--

Drawing Name:	Existing Basement & Ground Floor Plans
---------------	--

Scale @A1: 1 : 100	Date: 27/06/2024	Drawn: AMC	Checked: AMC
Drawing No: 24025 S200			Revision: A