




NOTES
ALL DIMENSIONS TO BE CHECKED ON SITE PRIOR TO ANY MANUFACTURING OR FABRICATION AND ANY ANOMALIES TO BE BROUGHT TO THE ATTENTION OF THE ARCHITECT.

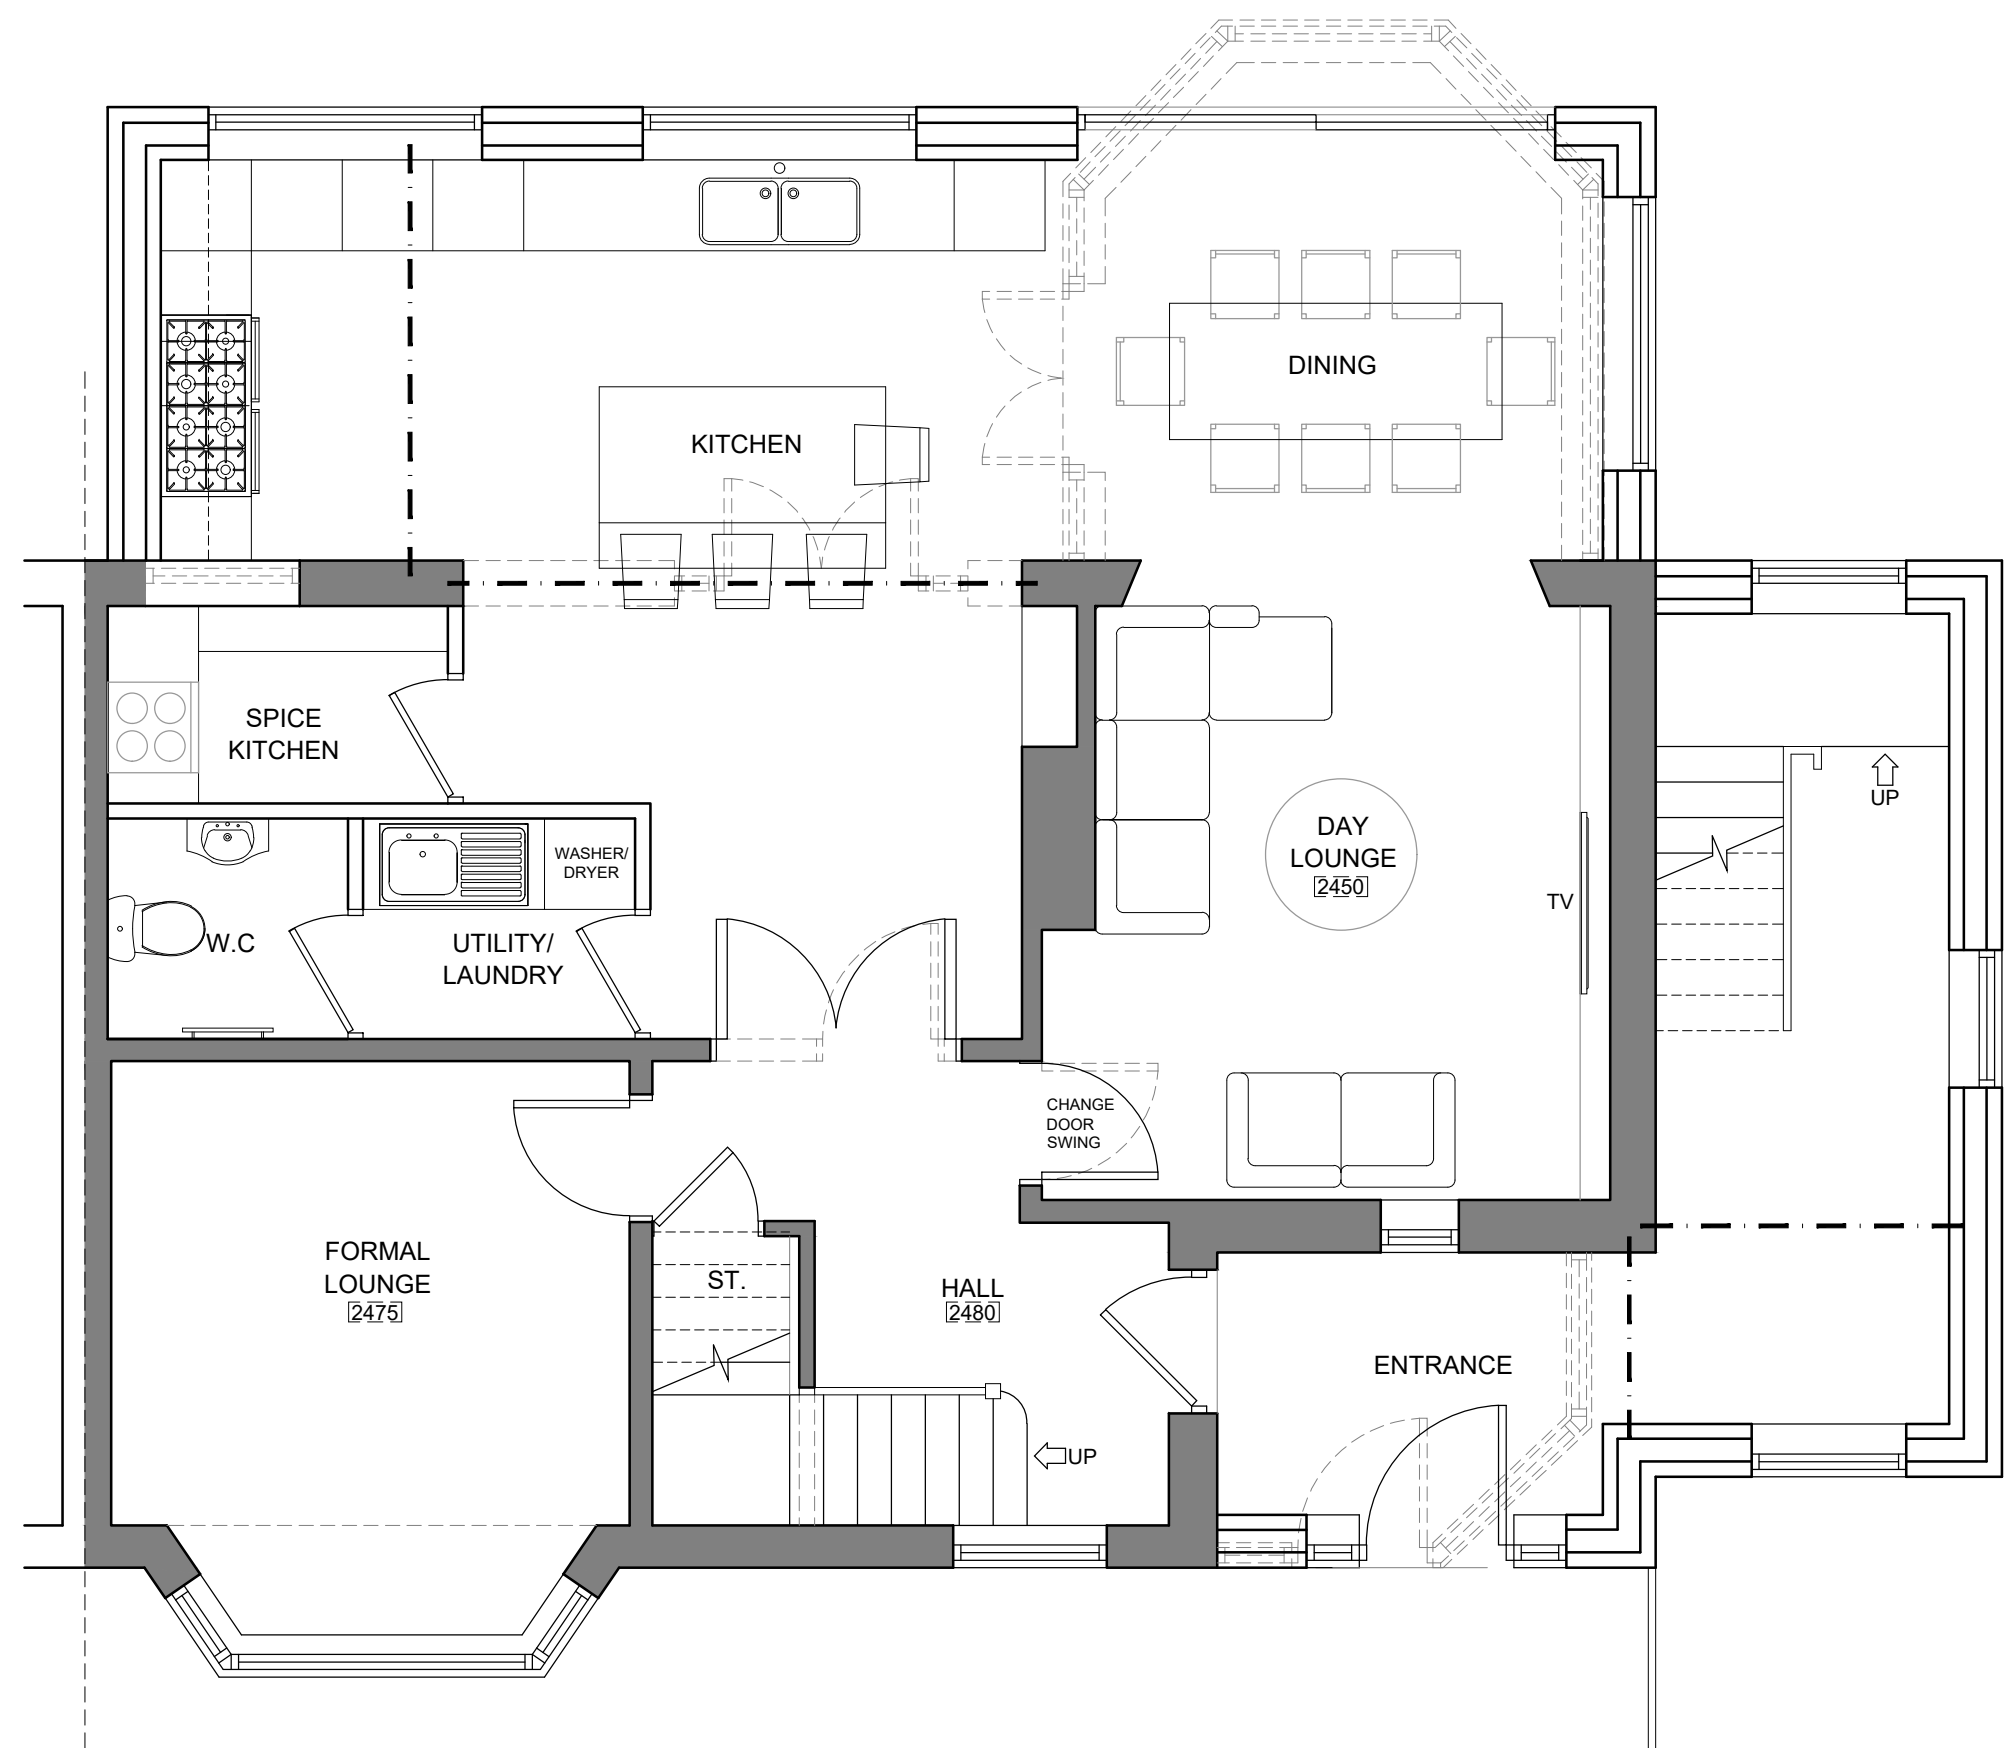

PROPOSED GROUND FLOOR PLAN
1:50

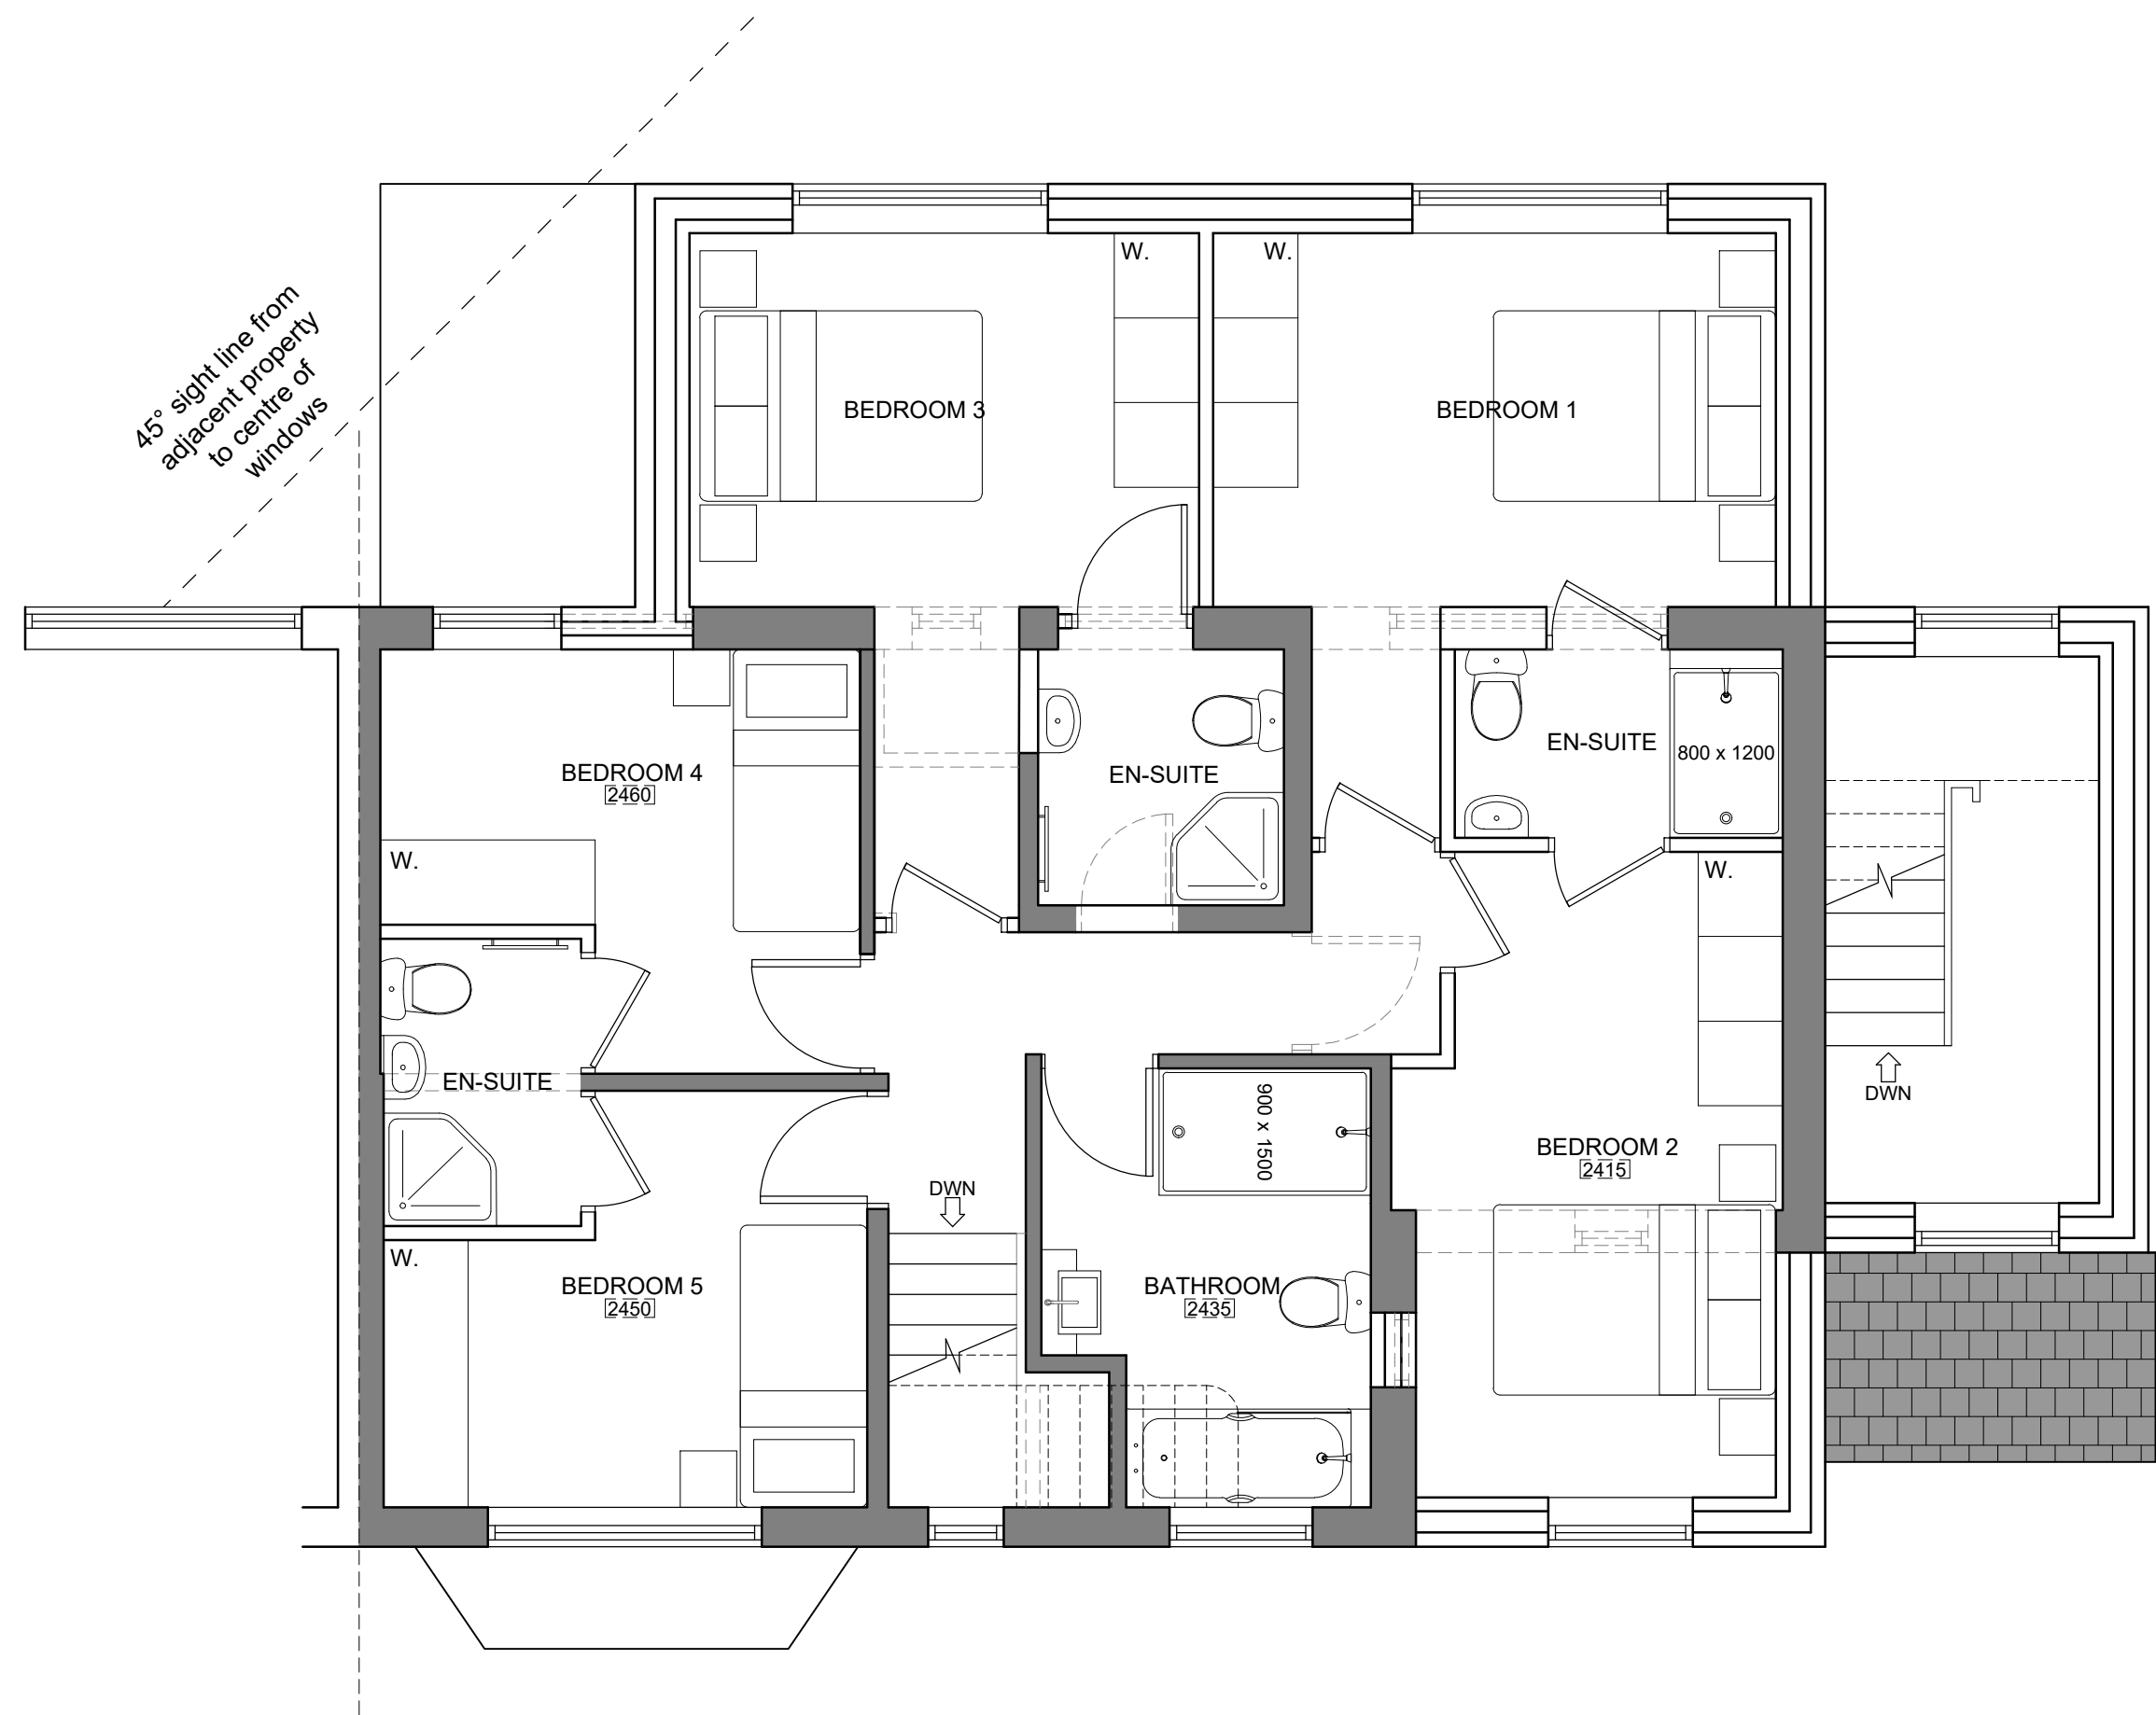

PROPOSED FIRST FLOOR PLAN
1:50

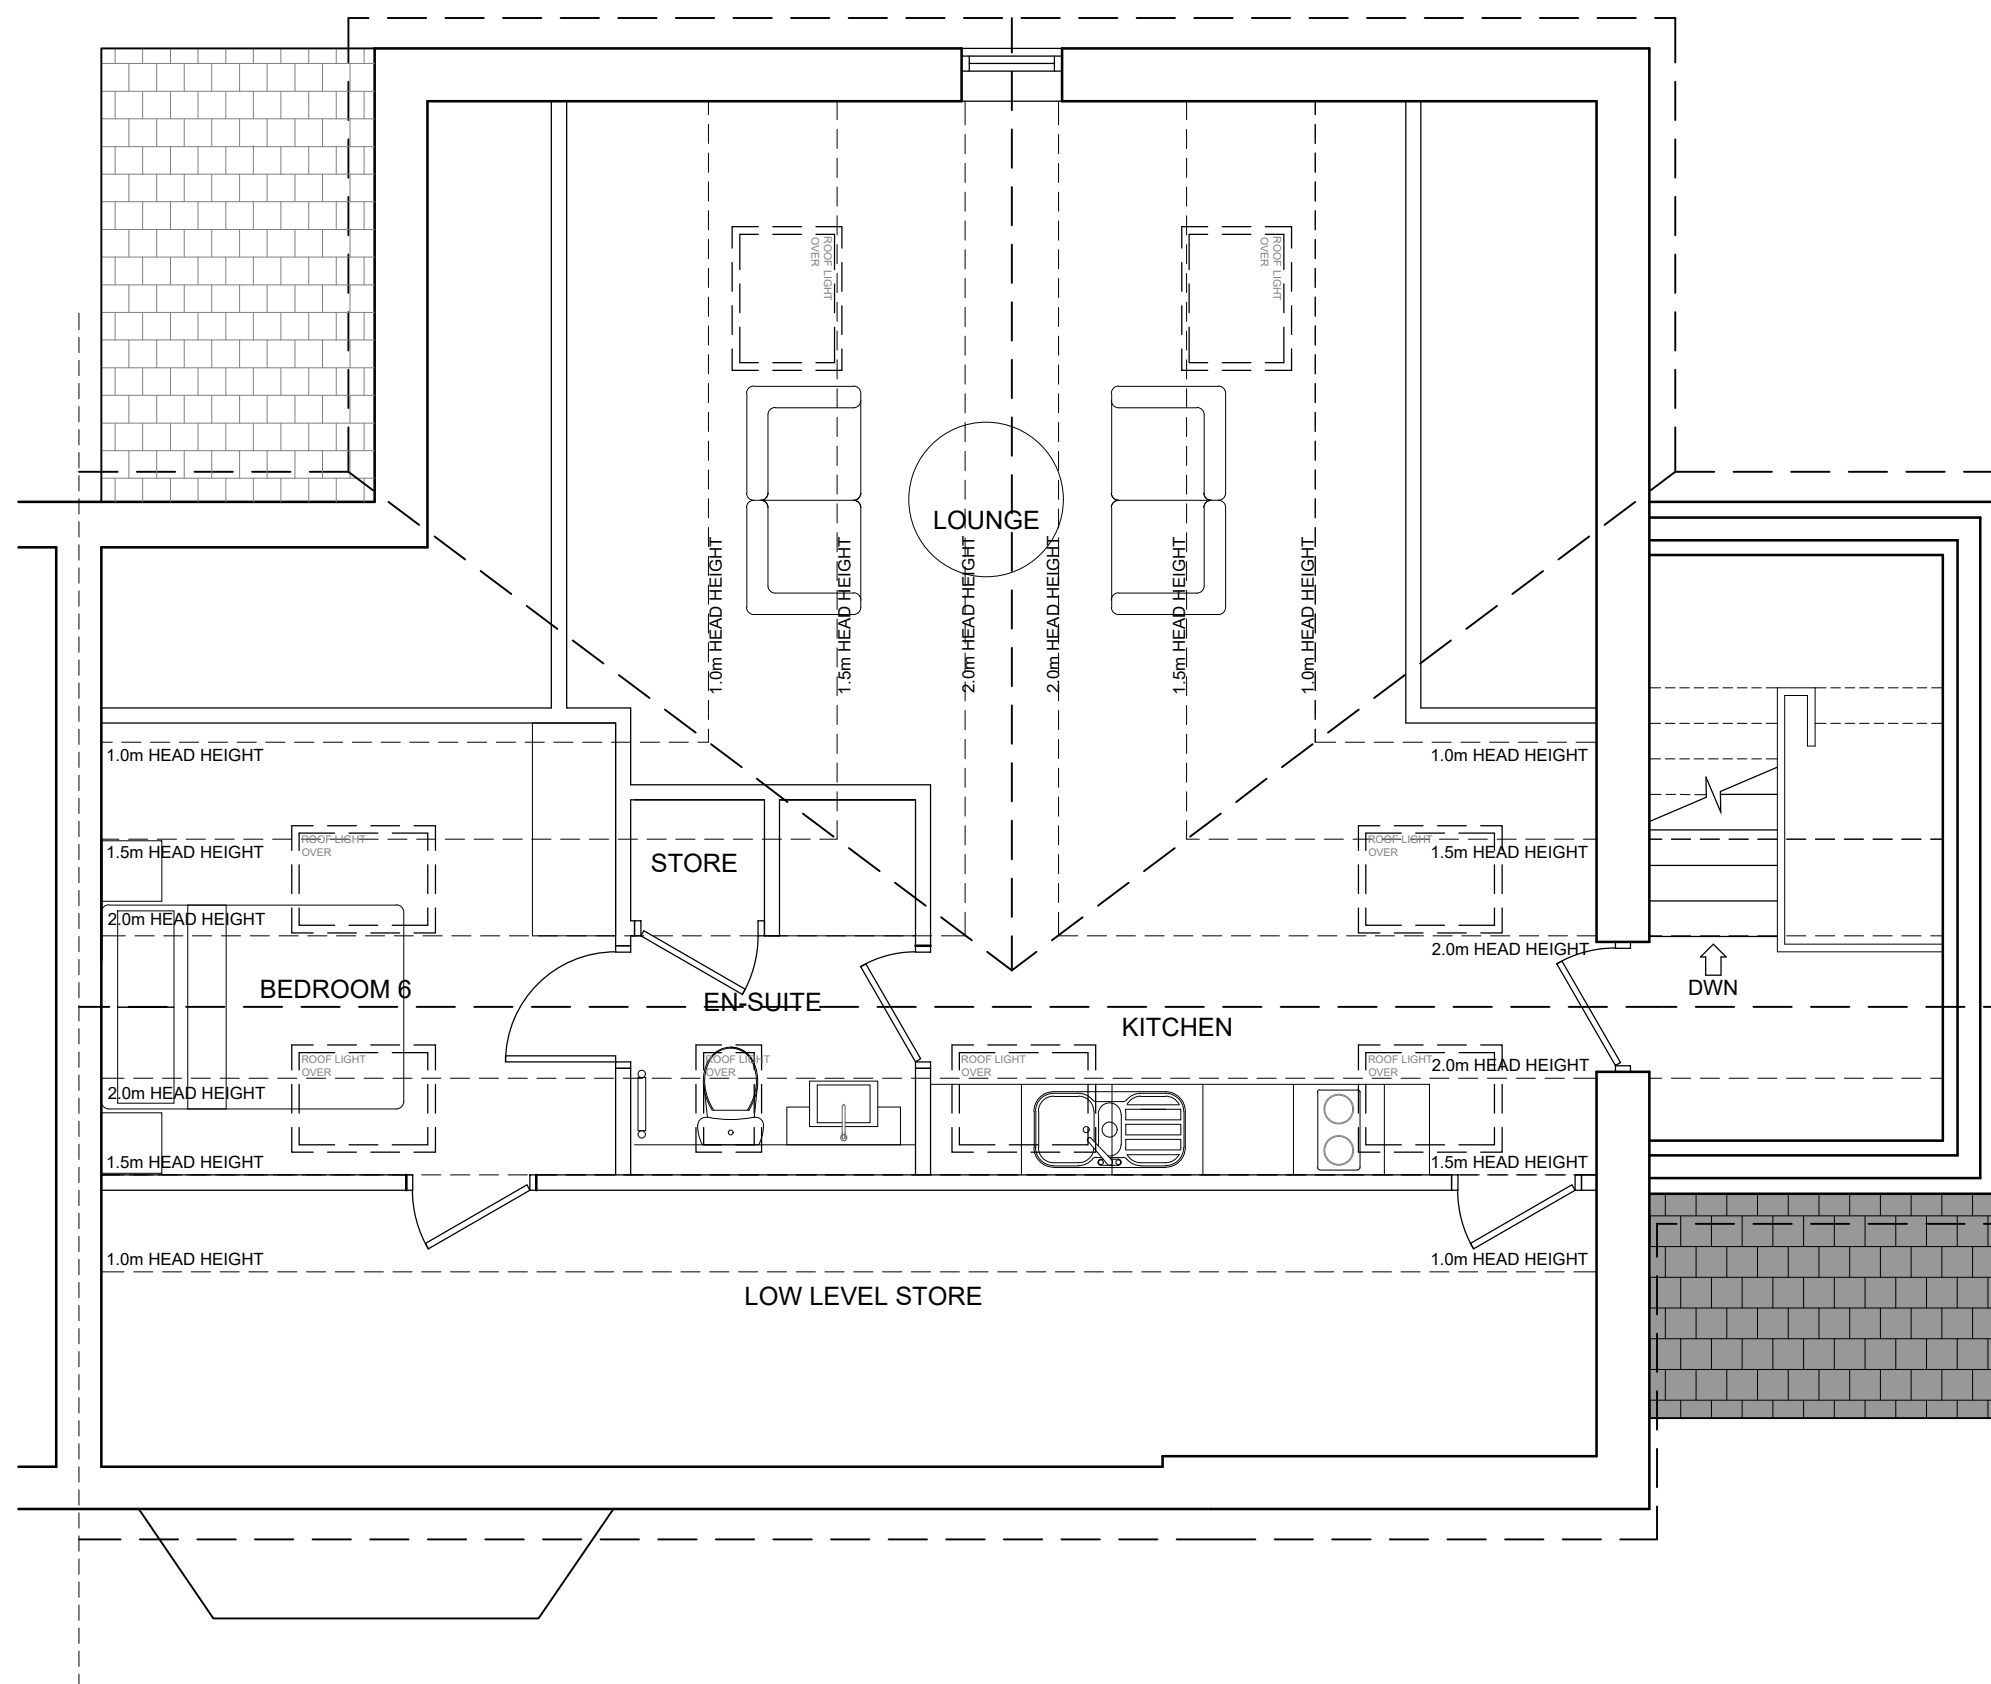

PROPOSED SECOND FLOOR PLAN
1:50



E	PLANNER REVISIONS	TB	11.09.24
D	PLANNER REVISIONS	TB	05.09.24
C	CLIENT REVISIONS	SM	13.08.24
B	CLIENT REVISIONS	TB	12.08.24
A	FIRST ISSUE	TB	31.07.24

REV	AMENDMENTS	BY	DATE
-----	------------	----	------

PROJECT
PROPOSED ALTERATIONS /
EXTENSION
3 BLEASDALE ROAD
WYTHENSHAW
MANCHESTER
M22 1RX
CLIENT
MRS YEMI OSIAGO

DRAWING TITLE
PROPOSED PLANS

DRAWN	TB	DATE	31.07.24
CHECKED		SCALE	1:50 (A1)
APPROVED			



JOB No.	DRG No.	REVISION
15,833	04	E