


Do not scale this drawing - In all cases figured dimensions to be followed
All dimensions to be checked on site before work commences
© This drawing is the copyright of DTZ and may not be reproduced in part or in whole without prior written permission

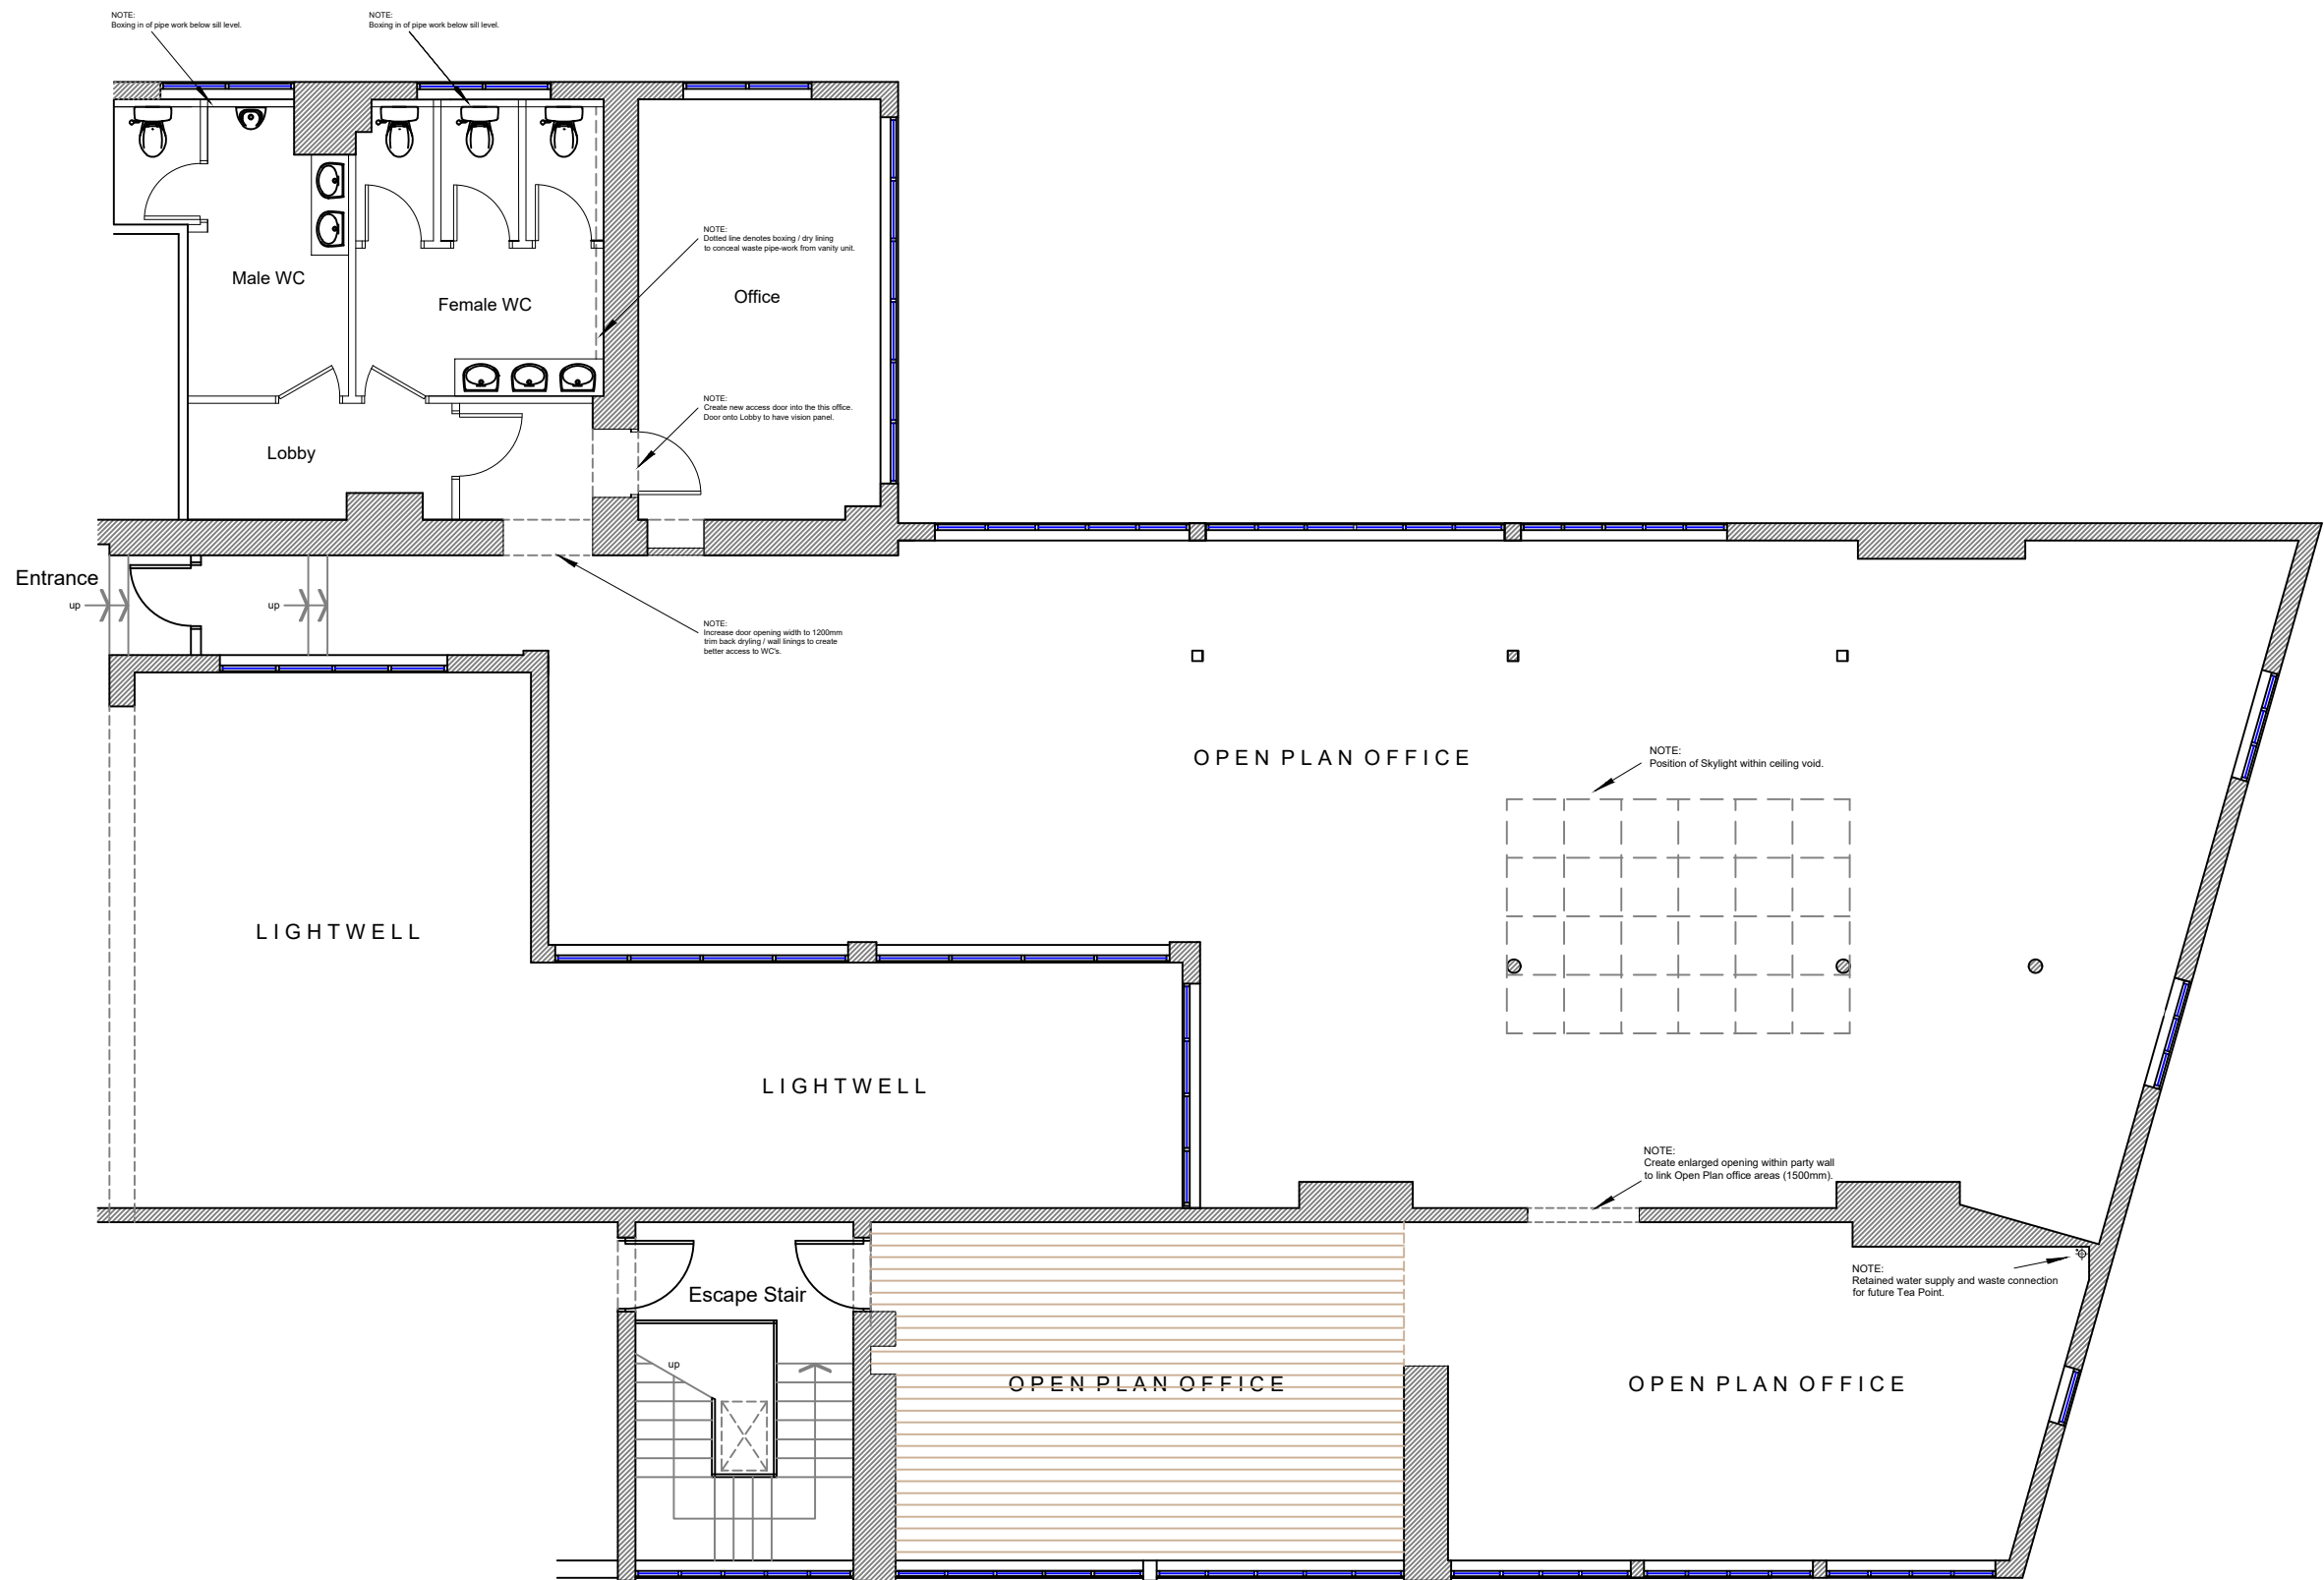

Rev	Description	Date	Drawn
C	Plan revisions to WC Area & Office.	28.05.24	SS

CUSHMAN & WAKEFIELD

Project and Building Consultancy
North West

No. 1 Marsden Street
Manchester
M2 1HW

Tel: +44 (0) 161 236 9595
Fax: +44 (0) 121 228 7097

Client: **GE Healthcare Pension Trustee Ltd.**

Project: **Suite 3F, 20 St Ann's Square, Manchester.**

Drawing: **Proposed Part Third Floor Plan.**

Scale: **1:100 - A3** Drawn by: **SS**
Date: **02.05.23** Checked by: **C.**
Drawing Number: **.02** Revision: **C.**



PROPOSED PLAN-OFFICE