



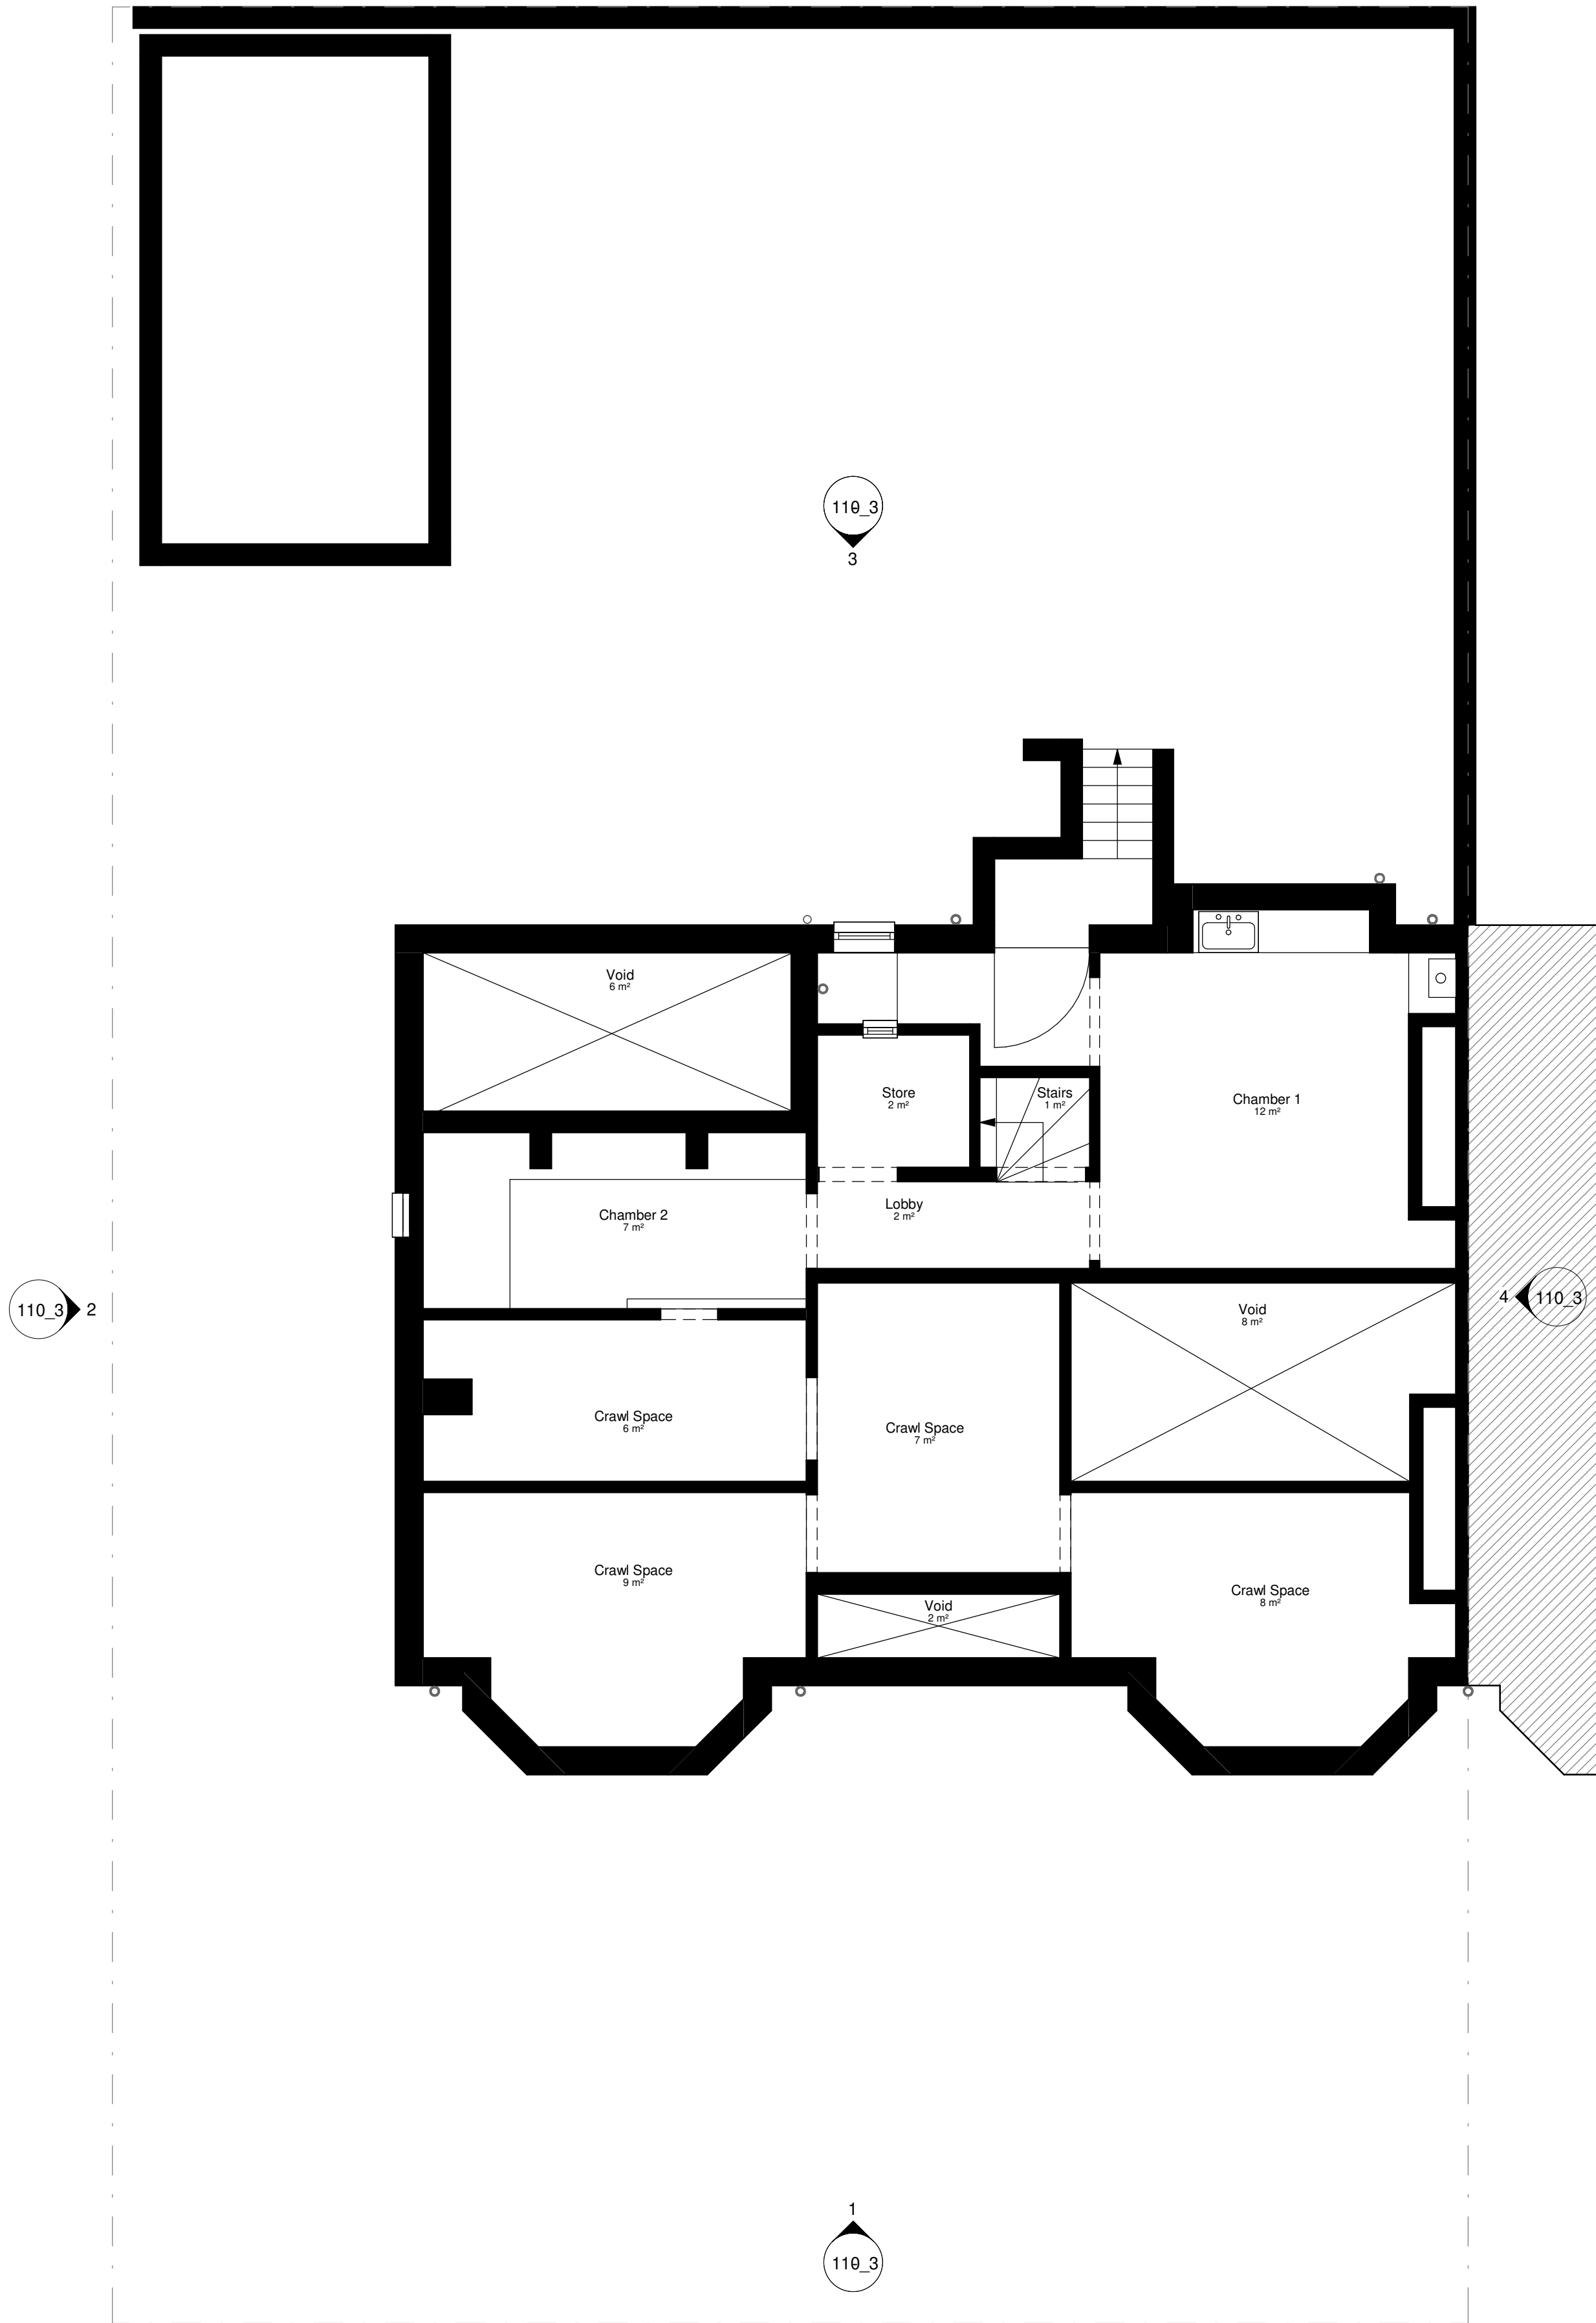


-1 - Cellar

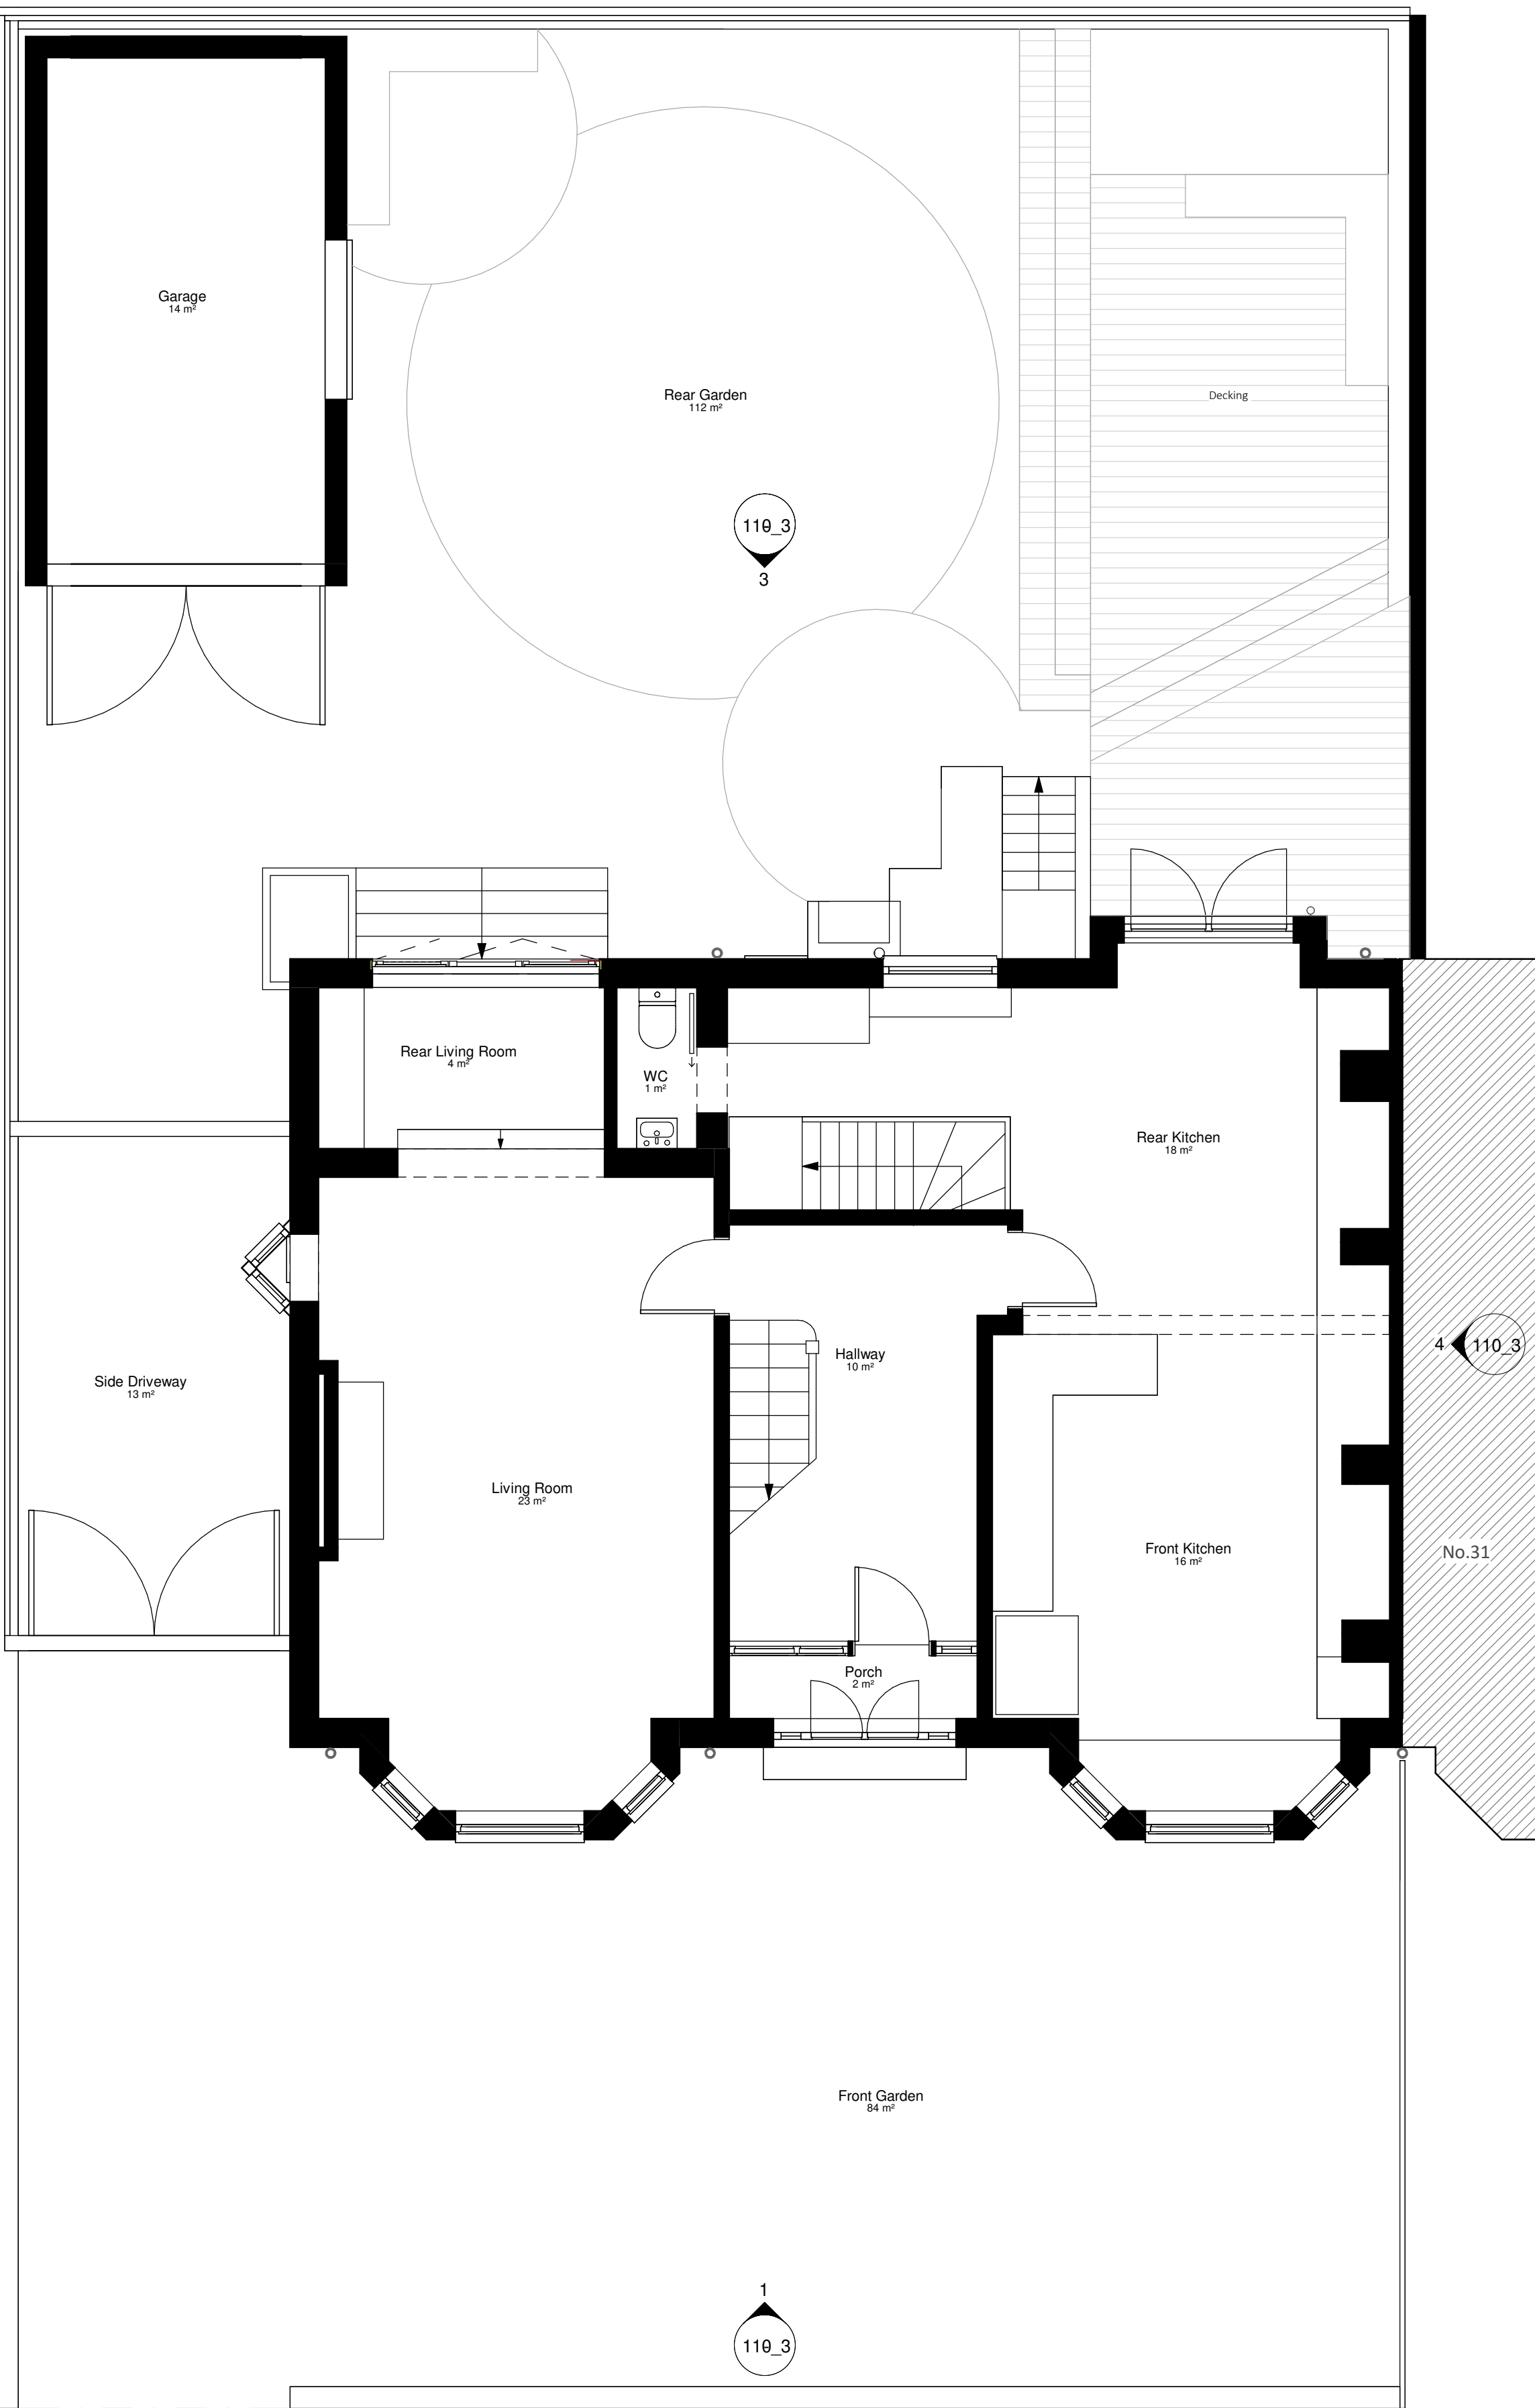

0 - Ground

Existing Lower Floor Plans

Site Boundary

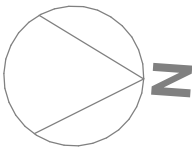

Rev	Description	Date
-----	-------------	------

Status:

Planning

Client:
Adila & Neil

Site:
29 Egerton Road North, Manchester,
M21 0SN

Scale at A1: As indicated	Scale at A3: 1 : 100	Date: 19.09.24
Project No: 2406	Drawing No: 100_3	Revision: