



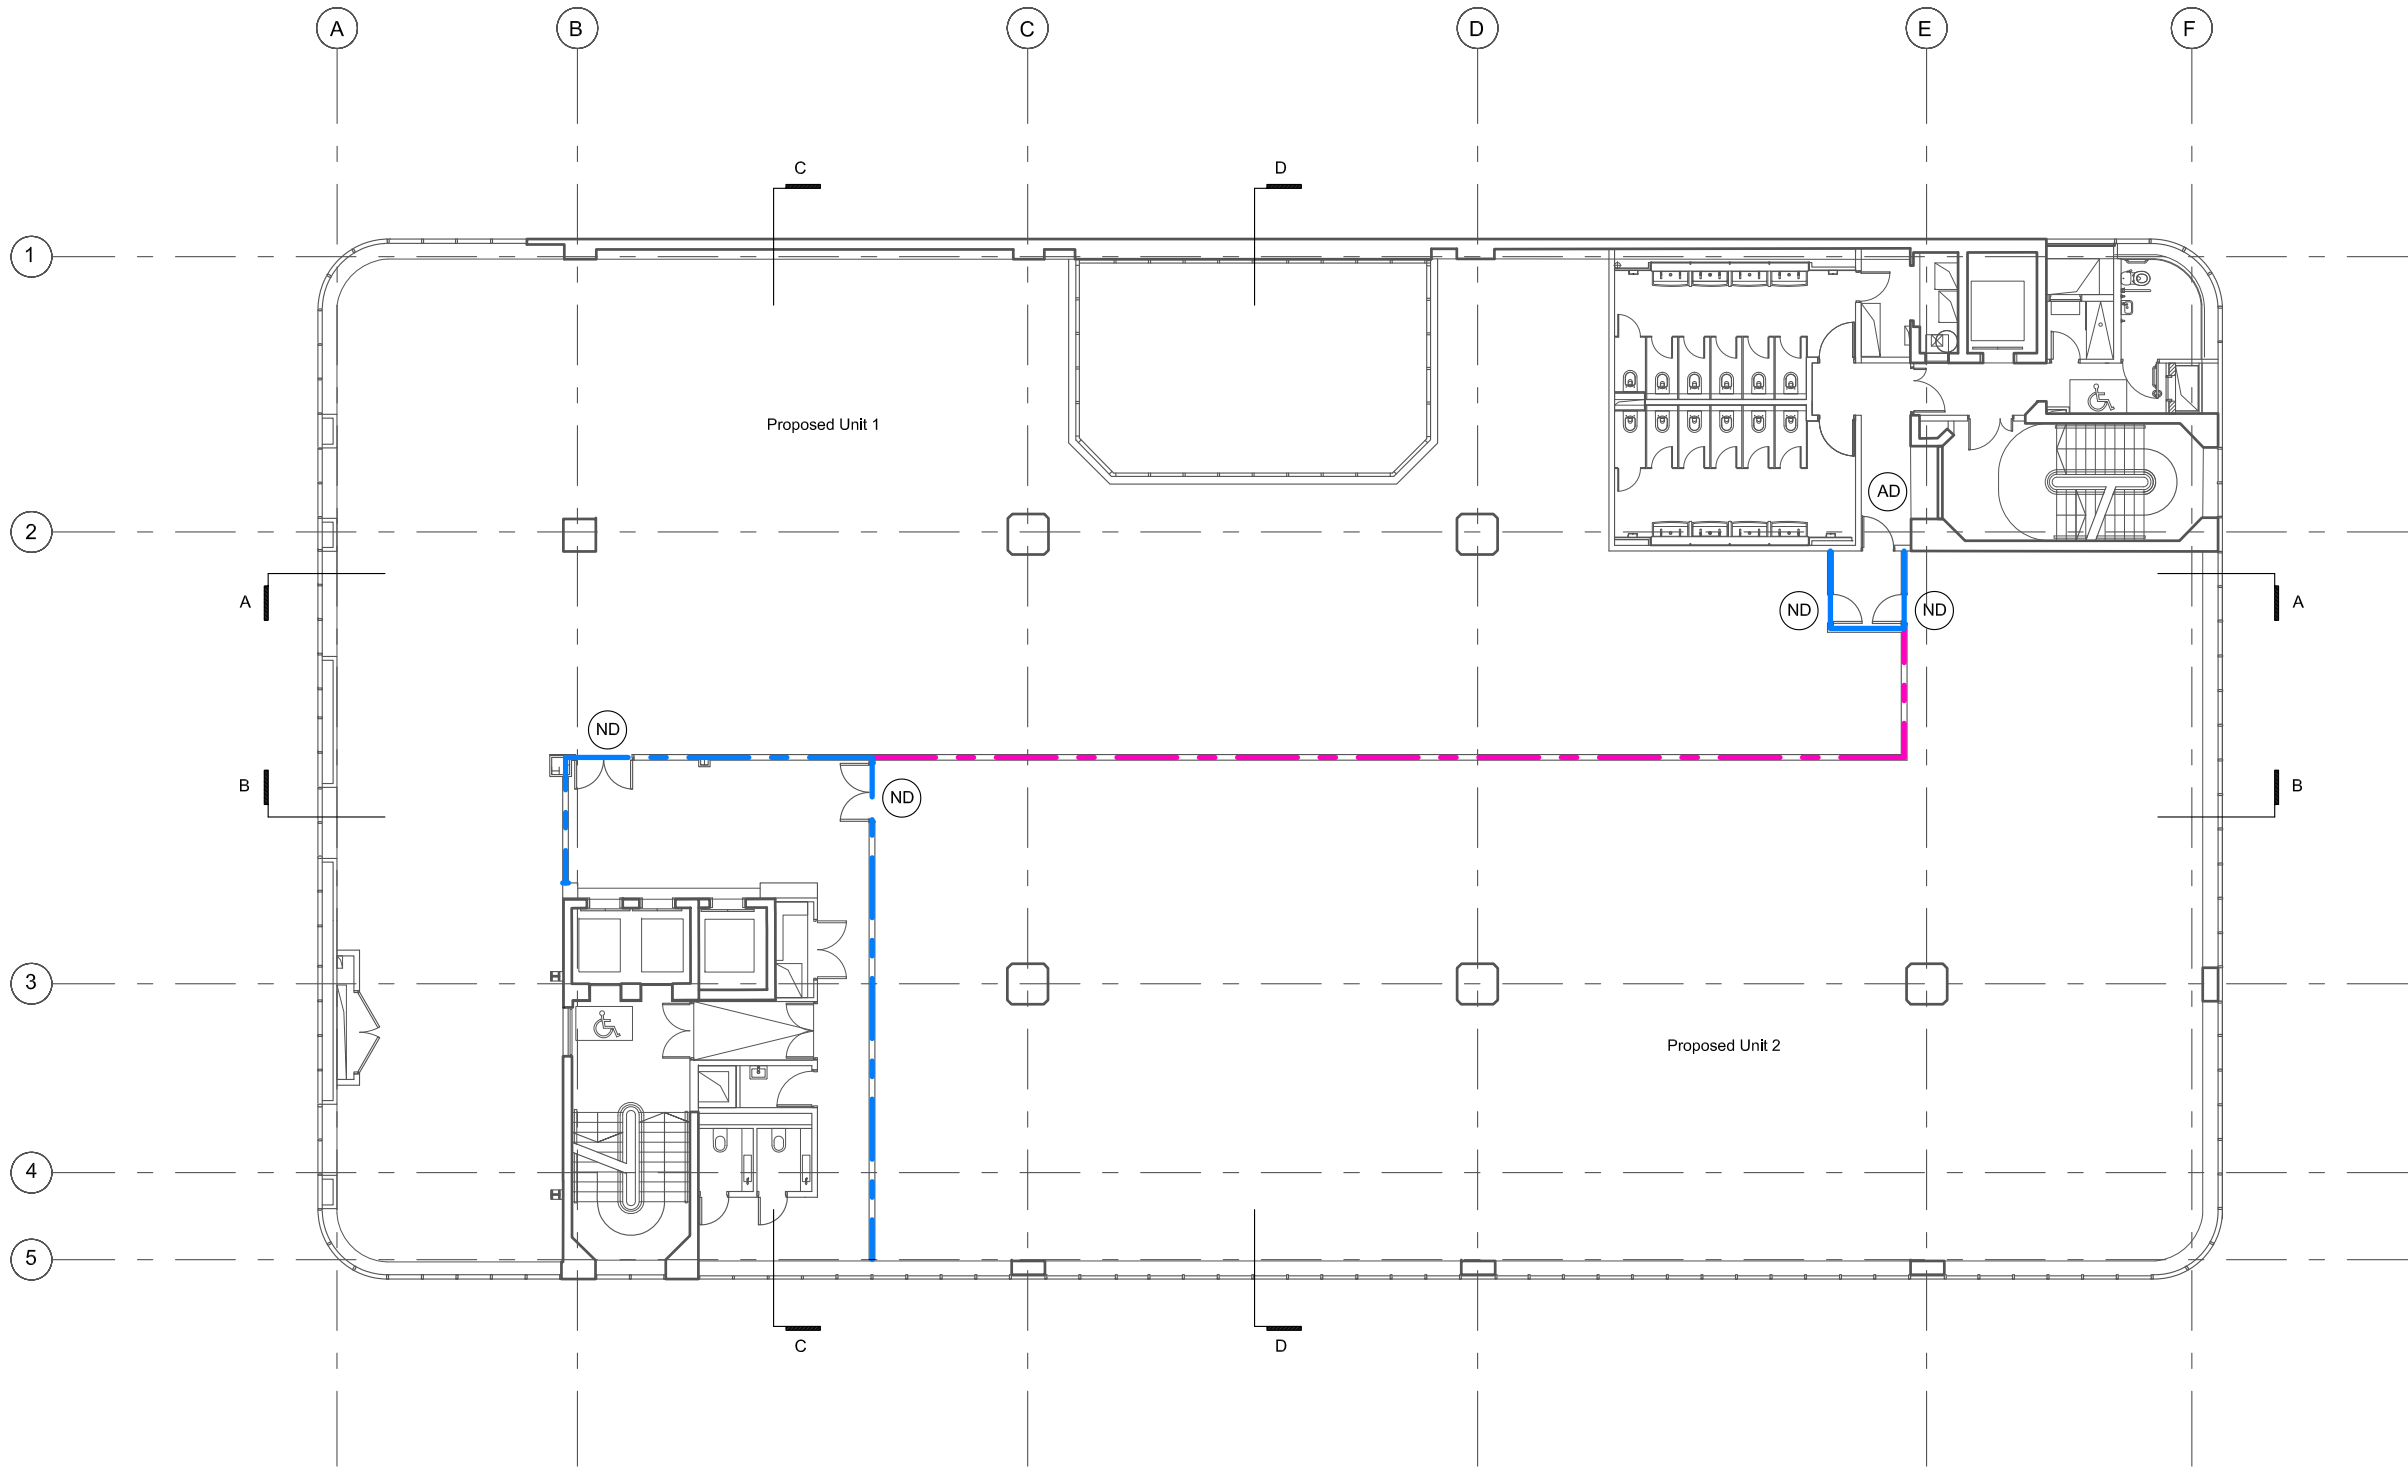

Drawing Key

- New lobby walls
- New demising wall
- ND New doors
- AD Existing double door adjusted to a single leaf door and partition extended over. This is done so that the demising and lobby walls are positioned to miss the angled concrete column heads.

Proposed 3rd Floor Plan

 

GENERAL NOTES:

**LISTED BUILDING CONSENT**  
THIS DOCUMENT HAS BEEN PREPARED FOR LISTED BUILDING CONSENT  
AND IS SUBJECT TO REVIEW AND MODIFICATION

NOTES:  
1. ALL DIMENSIONS ARE METRIC  
2. THIS DRAWING IS TO BE READ IN CONJUNCTION WITH ALL RELEVANT CONTRACT DOCUMENTS  
3. THIS DRAWING IS TO BE READ IN CONJUNCTION WITH ALL ENGINEER'S DRAWINGS  
4. DO NOT SCALE FROM THIS DRAWING  
5. REPORT ANY ERRORS, CONTRADICTIONS AND OMISSIONS AS SOON AS POSSIBLE  
6. THESE PRELIMINARY DRAWINGS HAVE BEEN PREPARED FOR OUR CLIENT, THE DRAWINGS ARE APPROXIMATE ONLY AND ARE SUBJECT TO FURTHER DESIGN DEVELOPMENT, THE BASE FOR THESE DRAWINGS IS RECORD INFORMATION PREPARED BY OTHERS, WHOSE ACCURACY CANNOT BE VERIFIED, WHEN THIS DRAWING IS ISSUED IN .DWG FORMAT IT IS AN UNCONTROLLED VERSION ISSUED TO ENABLE THE RECIPIENT TO PREPARE THEIR OWN DRAWINGS FOR WHICH THEY ARE SOLELY RESPONSIBLE. IT IS BASED ON BACKGROUND INFORMATION CURRENT AT TIME OF ISSUE, KAP STUDIOS ACCEPTS NO LIABILITY FOR ANY SUCH ALTERATIONS OR ADDITIONS TO OR DISCREPANCIES ARISING OUT OF CHANGES TO SUCH BACKGROUND INFORMATION WHICH OCCUR AFTER IT IS ISSUED BY KAP STUDIOS.

| REV | DATE | DESCRIPTION |
|-----|------|-------------|
|     |      |             |
|     |      |             |
|                 |                                       |
|-----------------|---------------------------------------|
| JOB NO:         | 26 004                                |
| BLDG DEPT. NO.: | /                                     |
| SCALE:          | 1:200 @ A3                            |
| STATUS:         | Listed Building Consent               |
| DATE:           | 09/10/24                              |
| DRAWING NAME:   | Proposed 3rd Floor Plan               |
| PROJECT NAME:   | 40 Princess Street - Express Building |
| DRAWING NO:     | A/103                                 |



ARCHITECT  
T 07728 398 203  
E michael.kap@kapstudios.com  
W www.kapstudios.com