



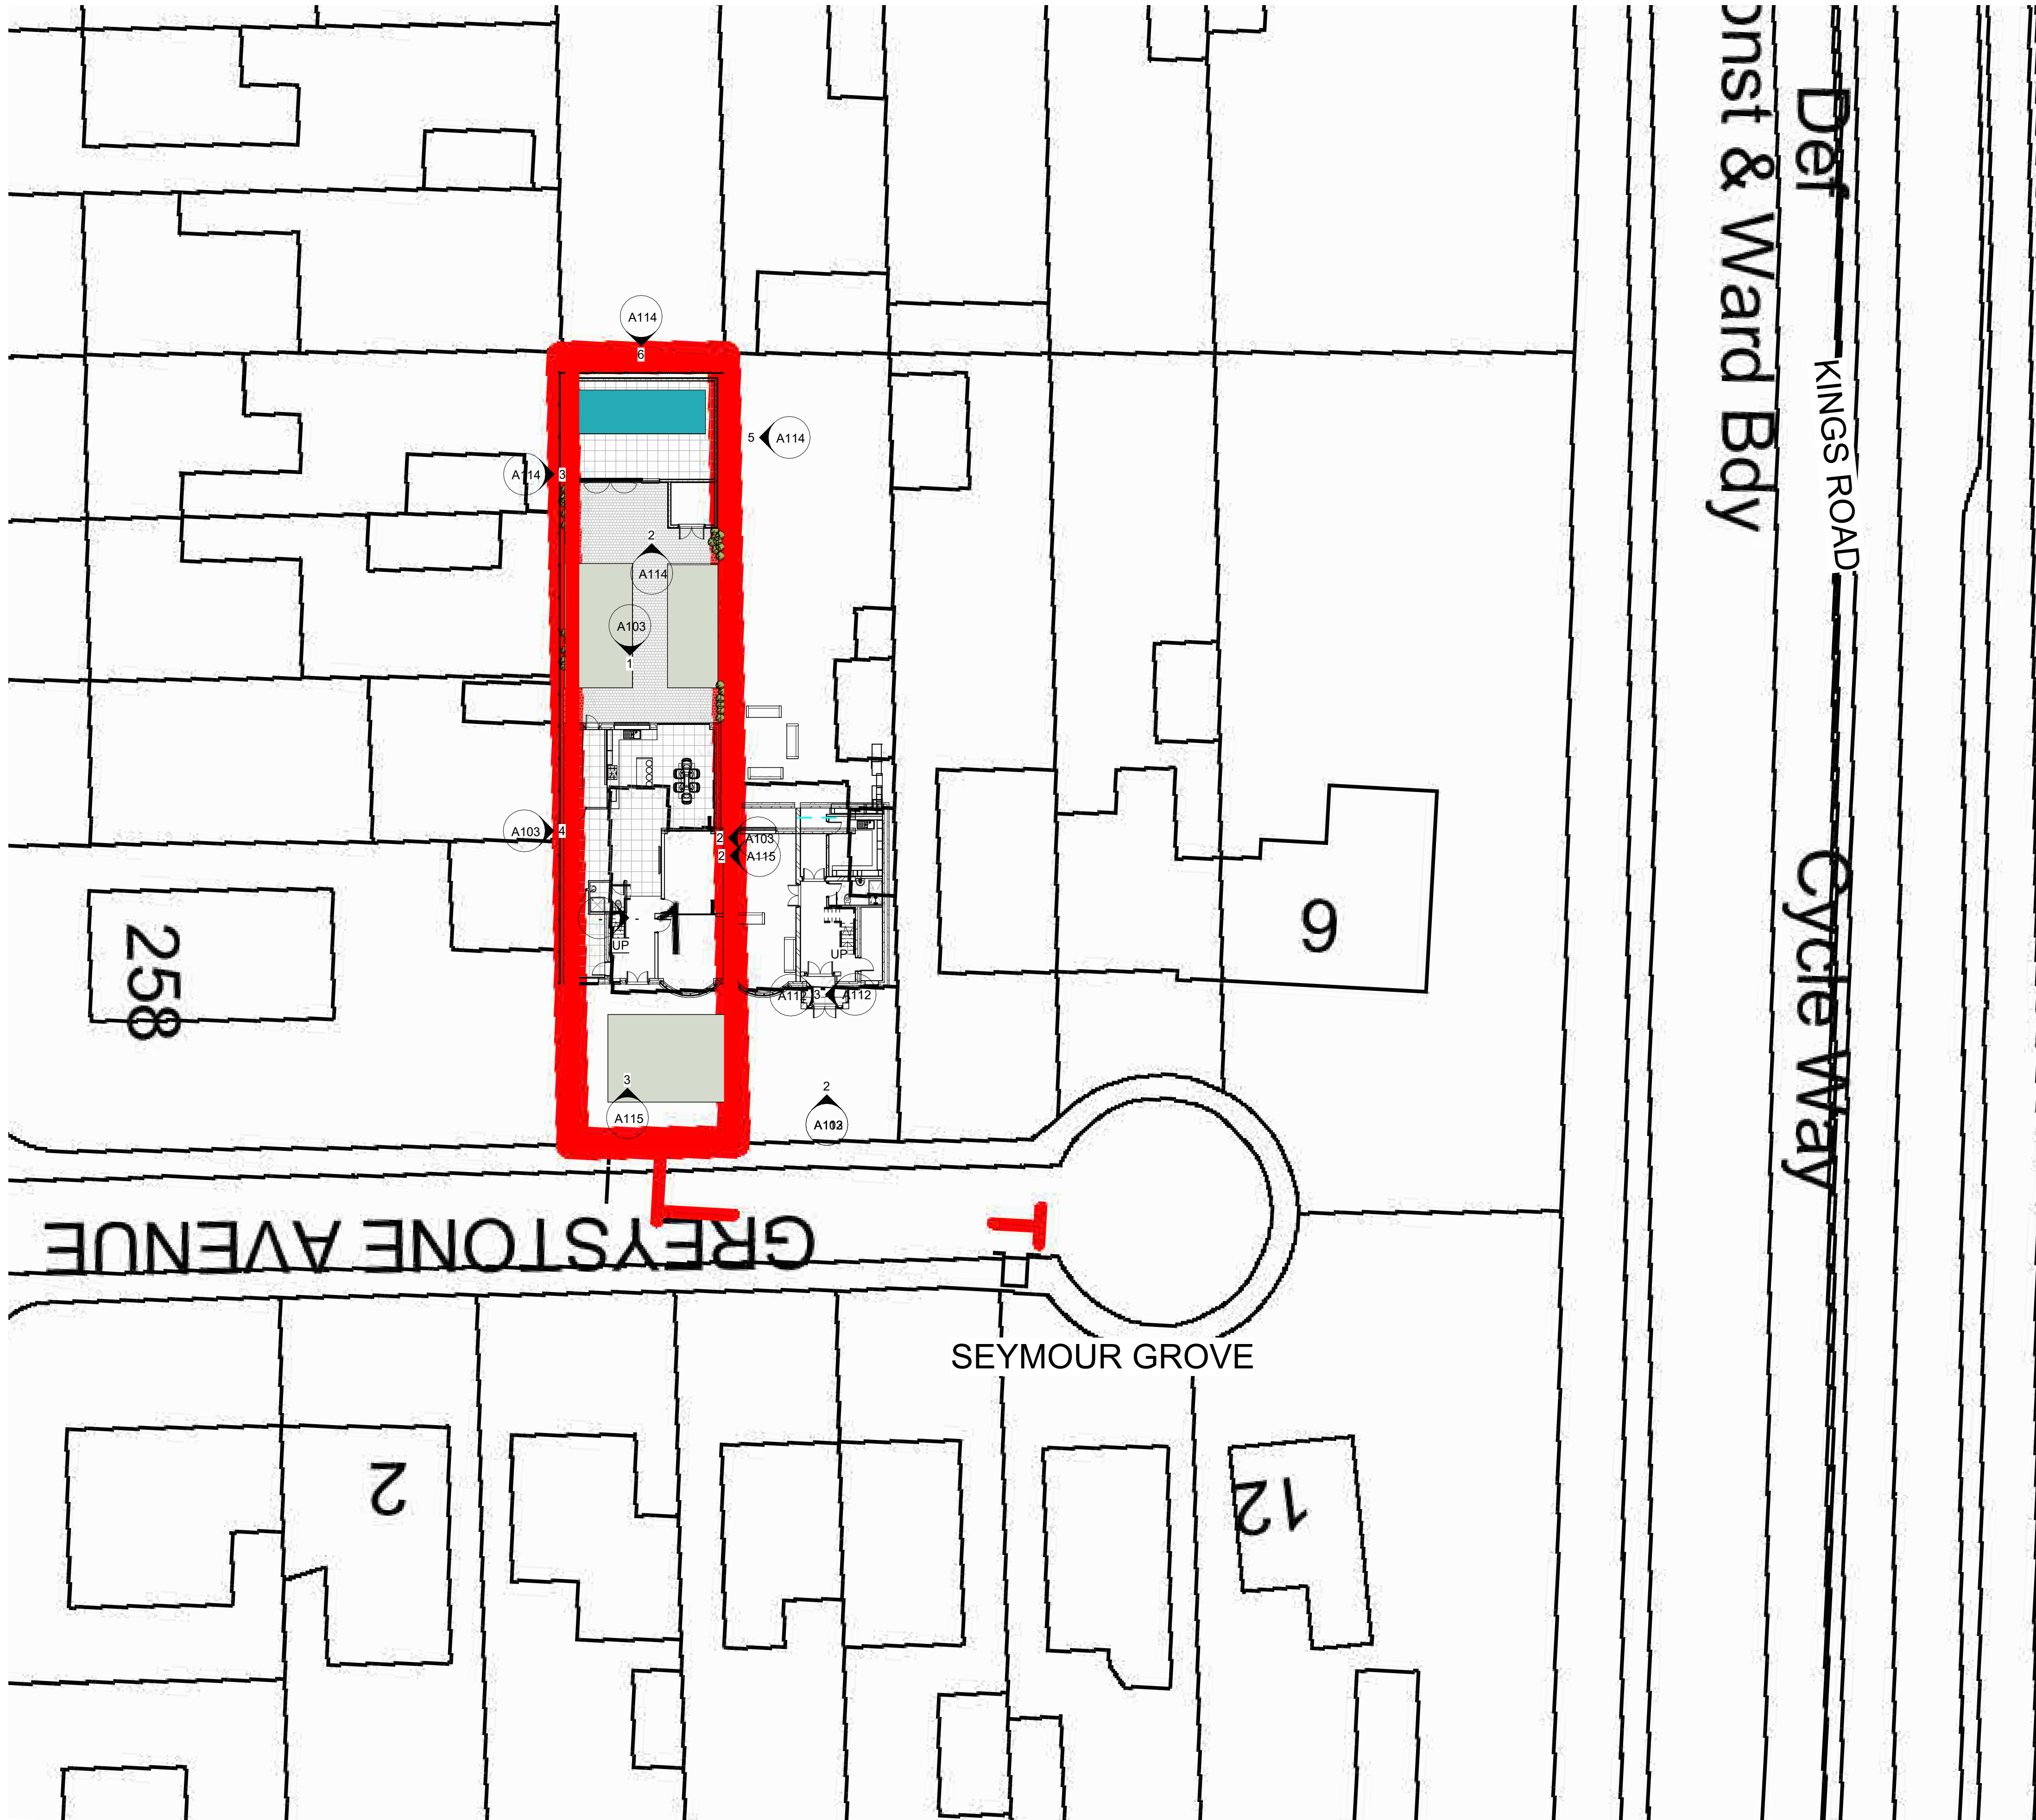

2 SITE PLAN
1 : 200

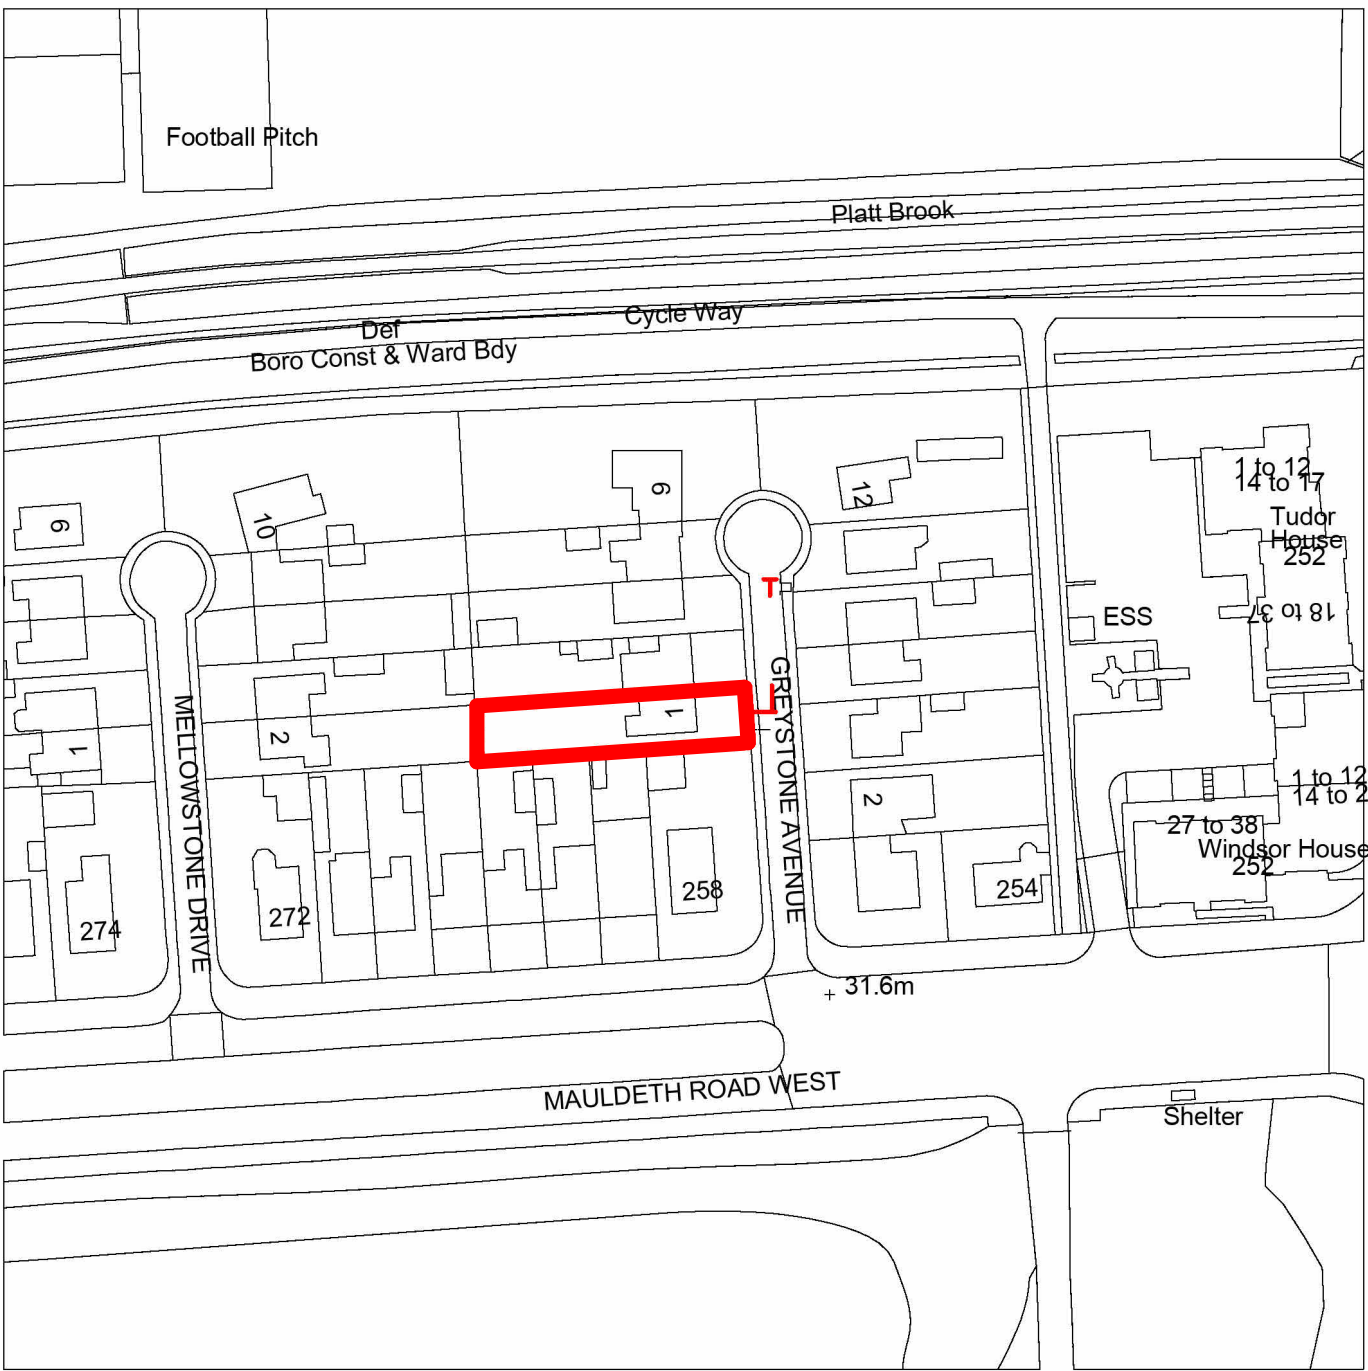

1 LOCATION PLAN
1 : 1250

Notes

RED LINE INDICATING SITE BOUNDARY
1 Greystone Ave, Manchester M21 7RP

Rev	Description	Date	Dr by	App by
original by	date created	02/02/24	approved by	NK
NK				



Enquiries@nkarchitectural.co.uk
0161 818 4727

www.NKARCHITRCTURAL.co.uk

client name DR ALI			
project Double Side and Rear Extension - 1 Greystone Ave, Manchester M21 7RP			
drawing SITE AND LOCATION PLAN			
computer file C:\Users\TRADE\Dropbox\NK\001 Greystone Ave, Manchester M21 7RP\1 Greystone Ave, Manchester M21 7RP 1G.rvt		plot date	
project number 2024.0042.2241		scale As indicated @A1	
drawing number A105		rev	issue status

This drawing is to be read in conjunction with all related drawings. All dimensions must be checked and verified on site before commencing any work or producing shop drawings. The originator should be notified immediately of any discrepancy. This drawing is copyright and remains the property of NK Architectural.