


Key

-  Mechanical appliance
-  New walls
-  Insulation
-  New structure
-  Demolished structure

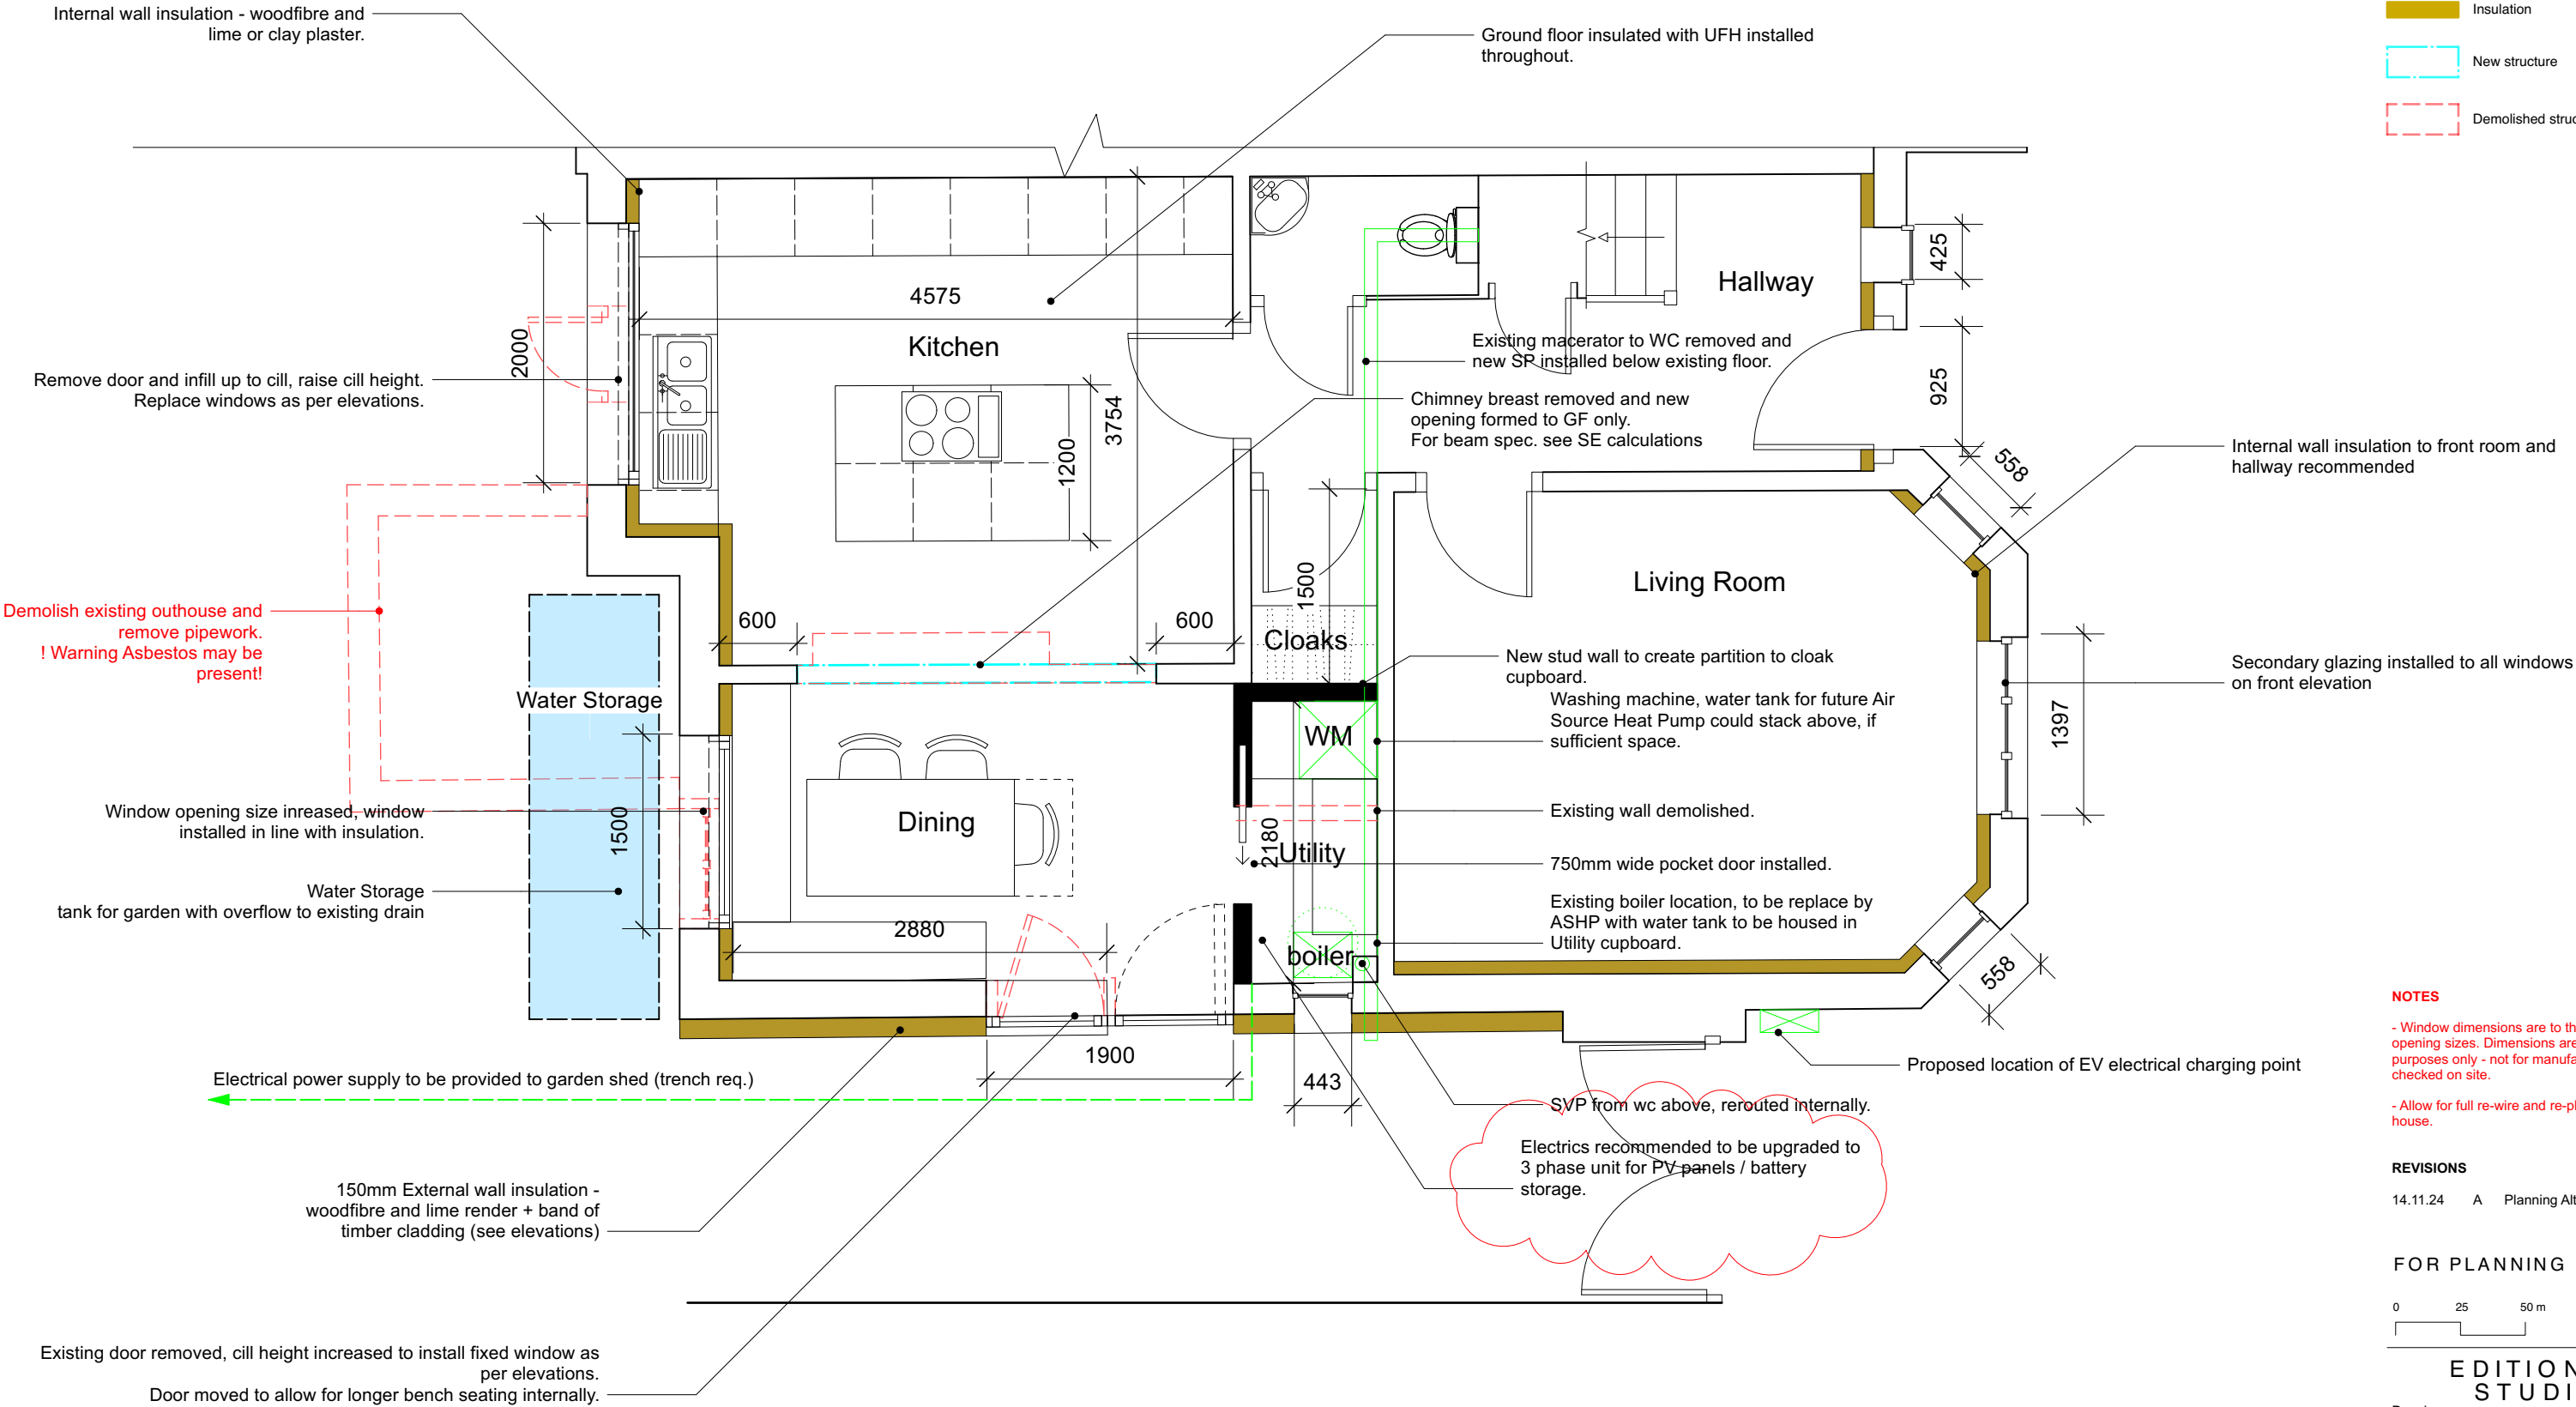

NOTES

- Window dimensions are to the structural opening sizes. Dimensions are for quotation purposes only - not for manufacturer. To be checked on site.

- Allow for full re-wire and re-plumb throughout house.

REVISIONS

14.11.24	A	Planning Alterations
----------	---	----------------------


FOR PLANNING

0 25 50 m



Key

-  Mechanical appliance
-  New walls
-  Insulation
-  New structure
-  Demolished structure

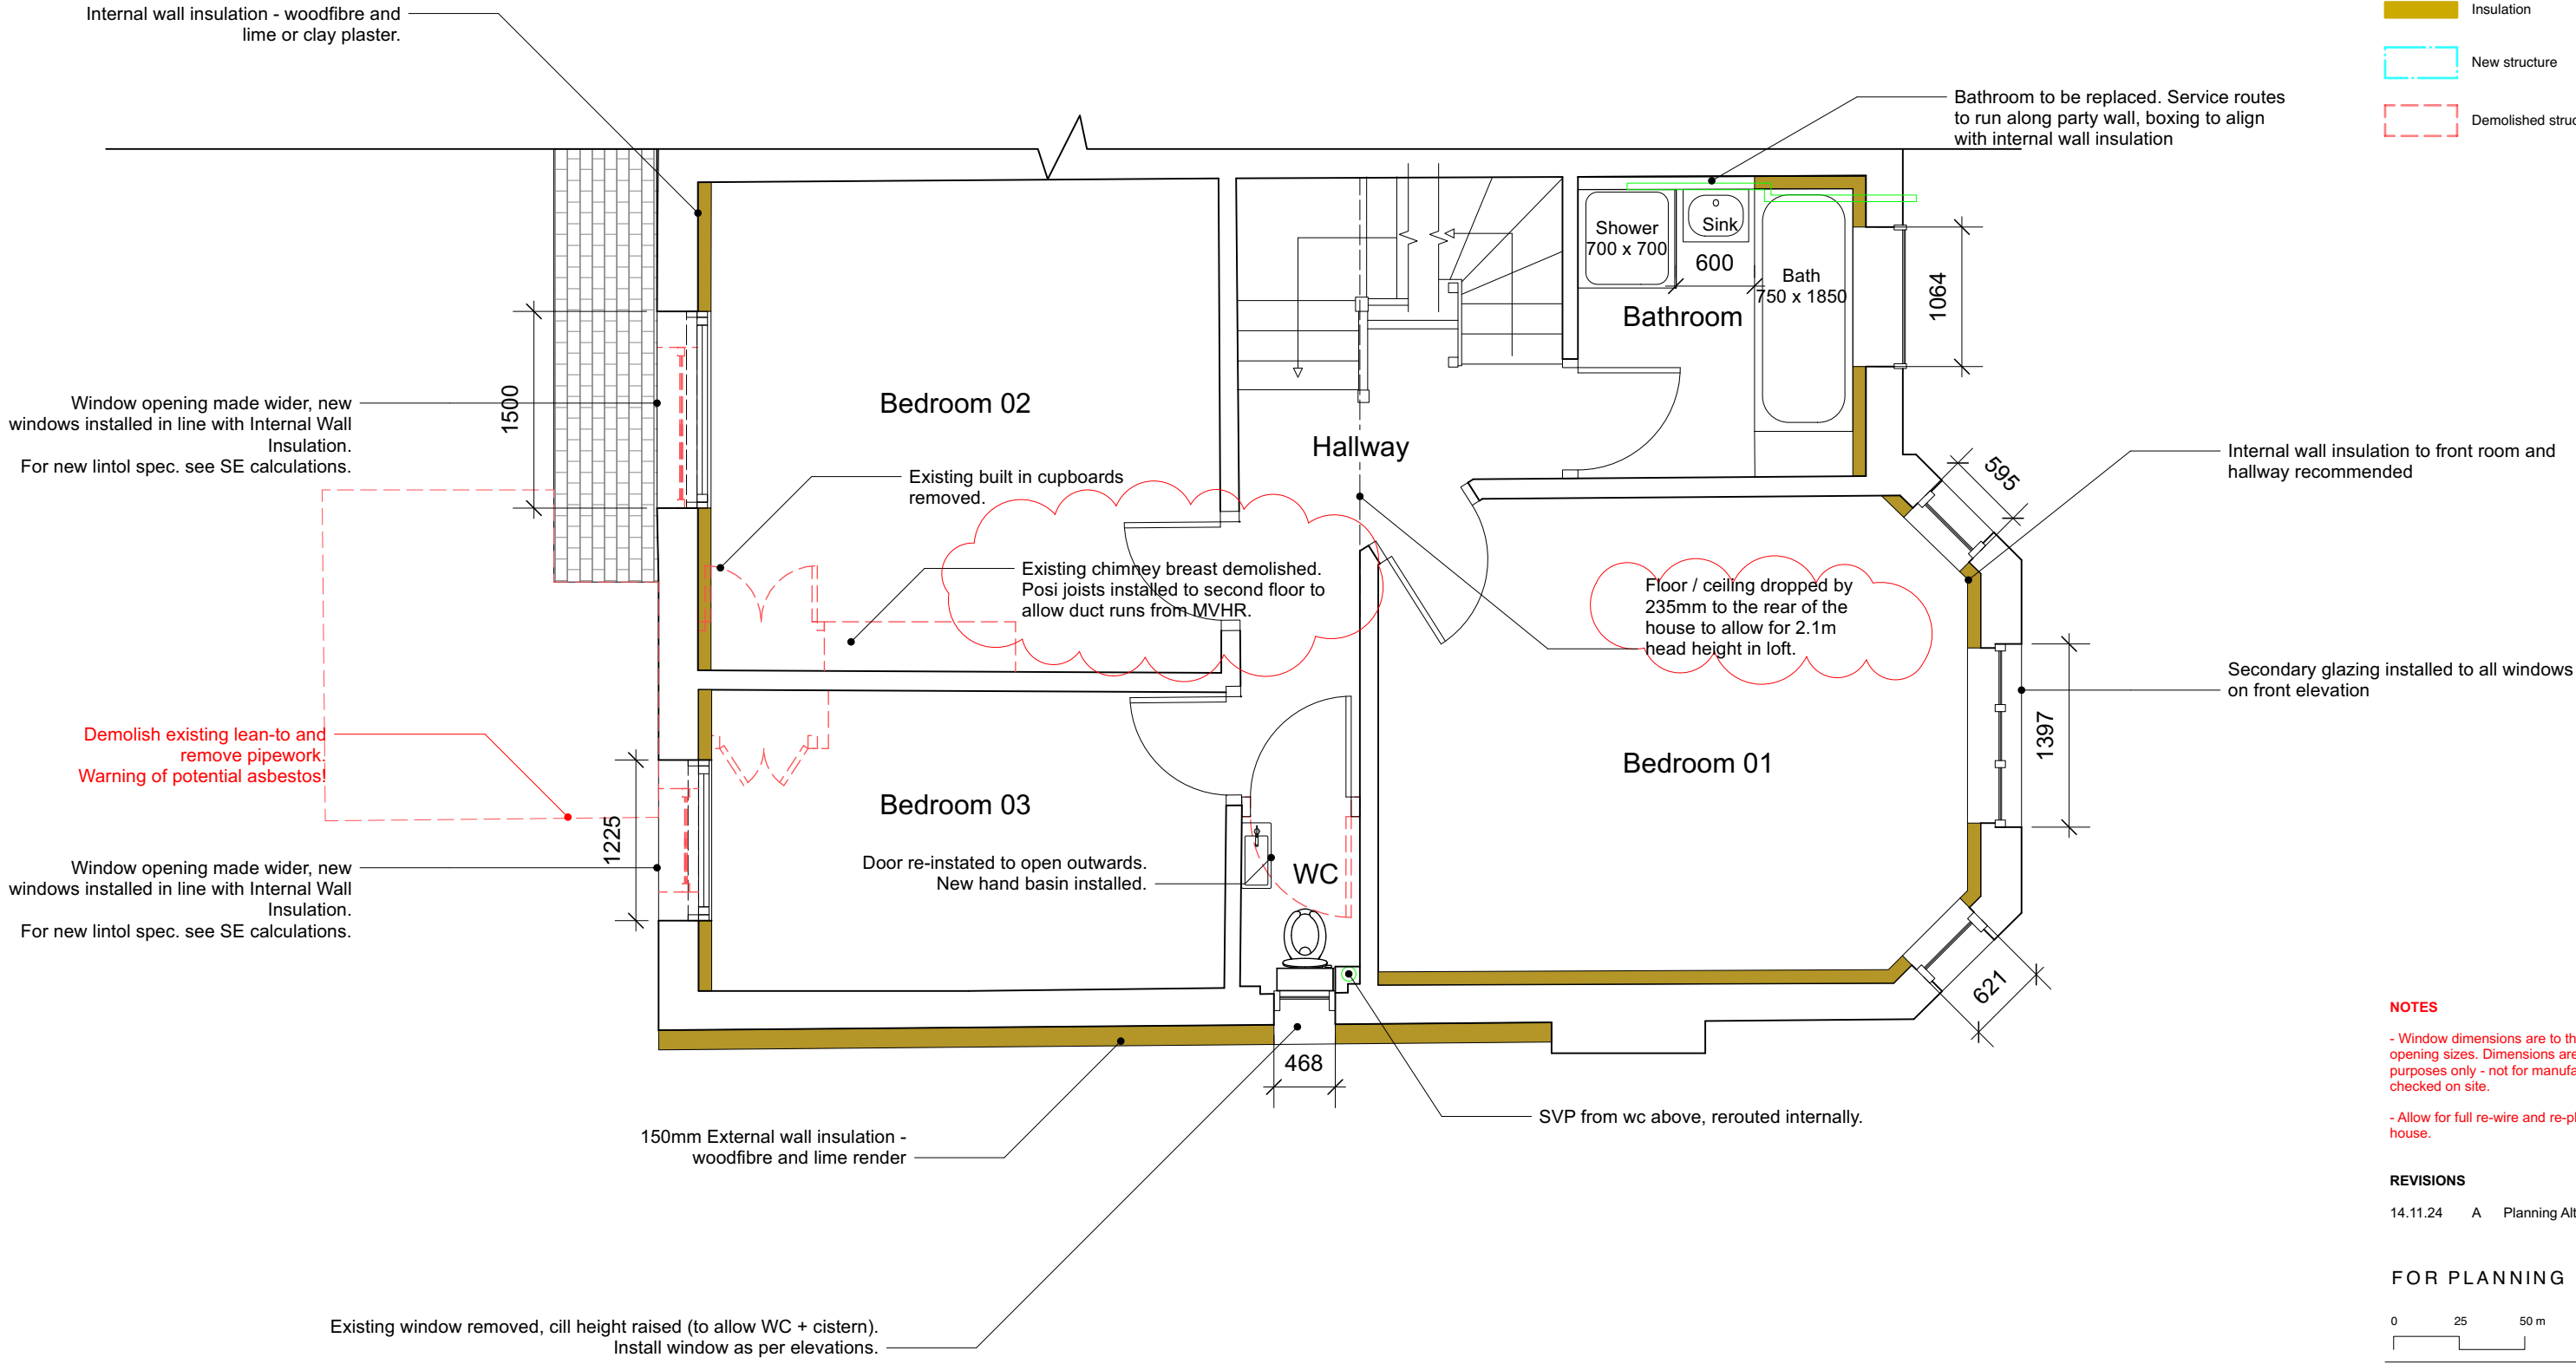

NOTES

- Window dimensions are to the structural opening sizes. Dimensions are for quotation purposes only - not for manufacturer. To be checked on site.

- Allow for full re-wire and re-plumb throughout house.






REVISIONS

14.11.24	A	Planning Alterations
----------	---	----------------------




© Editorial Studio Ltd. All rights as per the Copywrite and patents Design Act 1988 have been asserted.

Key

     

— Proposed MVHR location

 

- Window dimensions are to the structural opening sizes. Dimensions are for quotation purposes only - not for manufacturer. To be checked on site.

REVISIONS

FOR PLANNING



Project
92 Atwood Road
Contact

post@editionallstudio.com

Scale	Date	Drawing No.
1:50@A3	14.11.24	091_L12_03_A

Key


Mechanical appliance

New walls

Insulation

New structure

Demolished structure

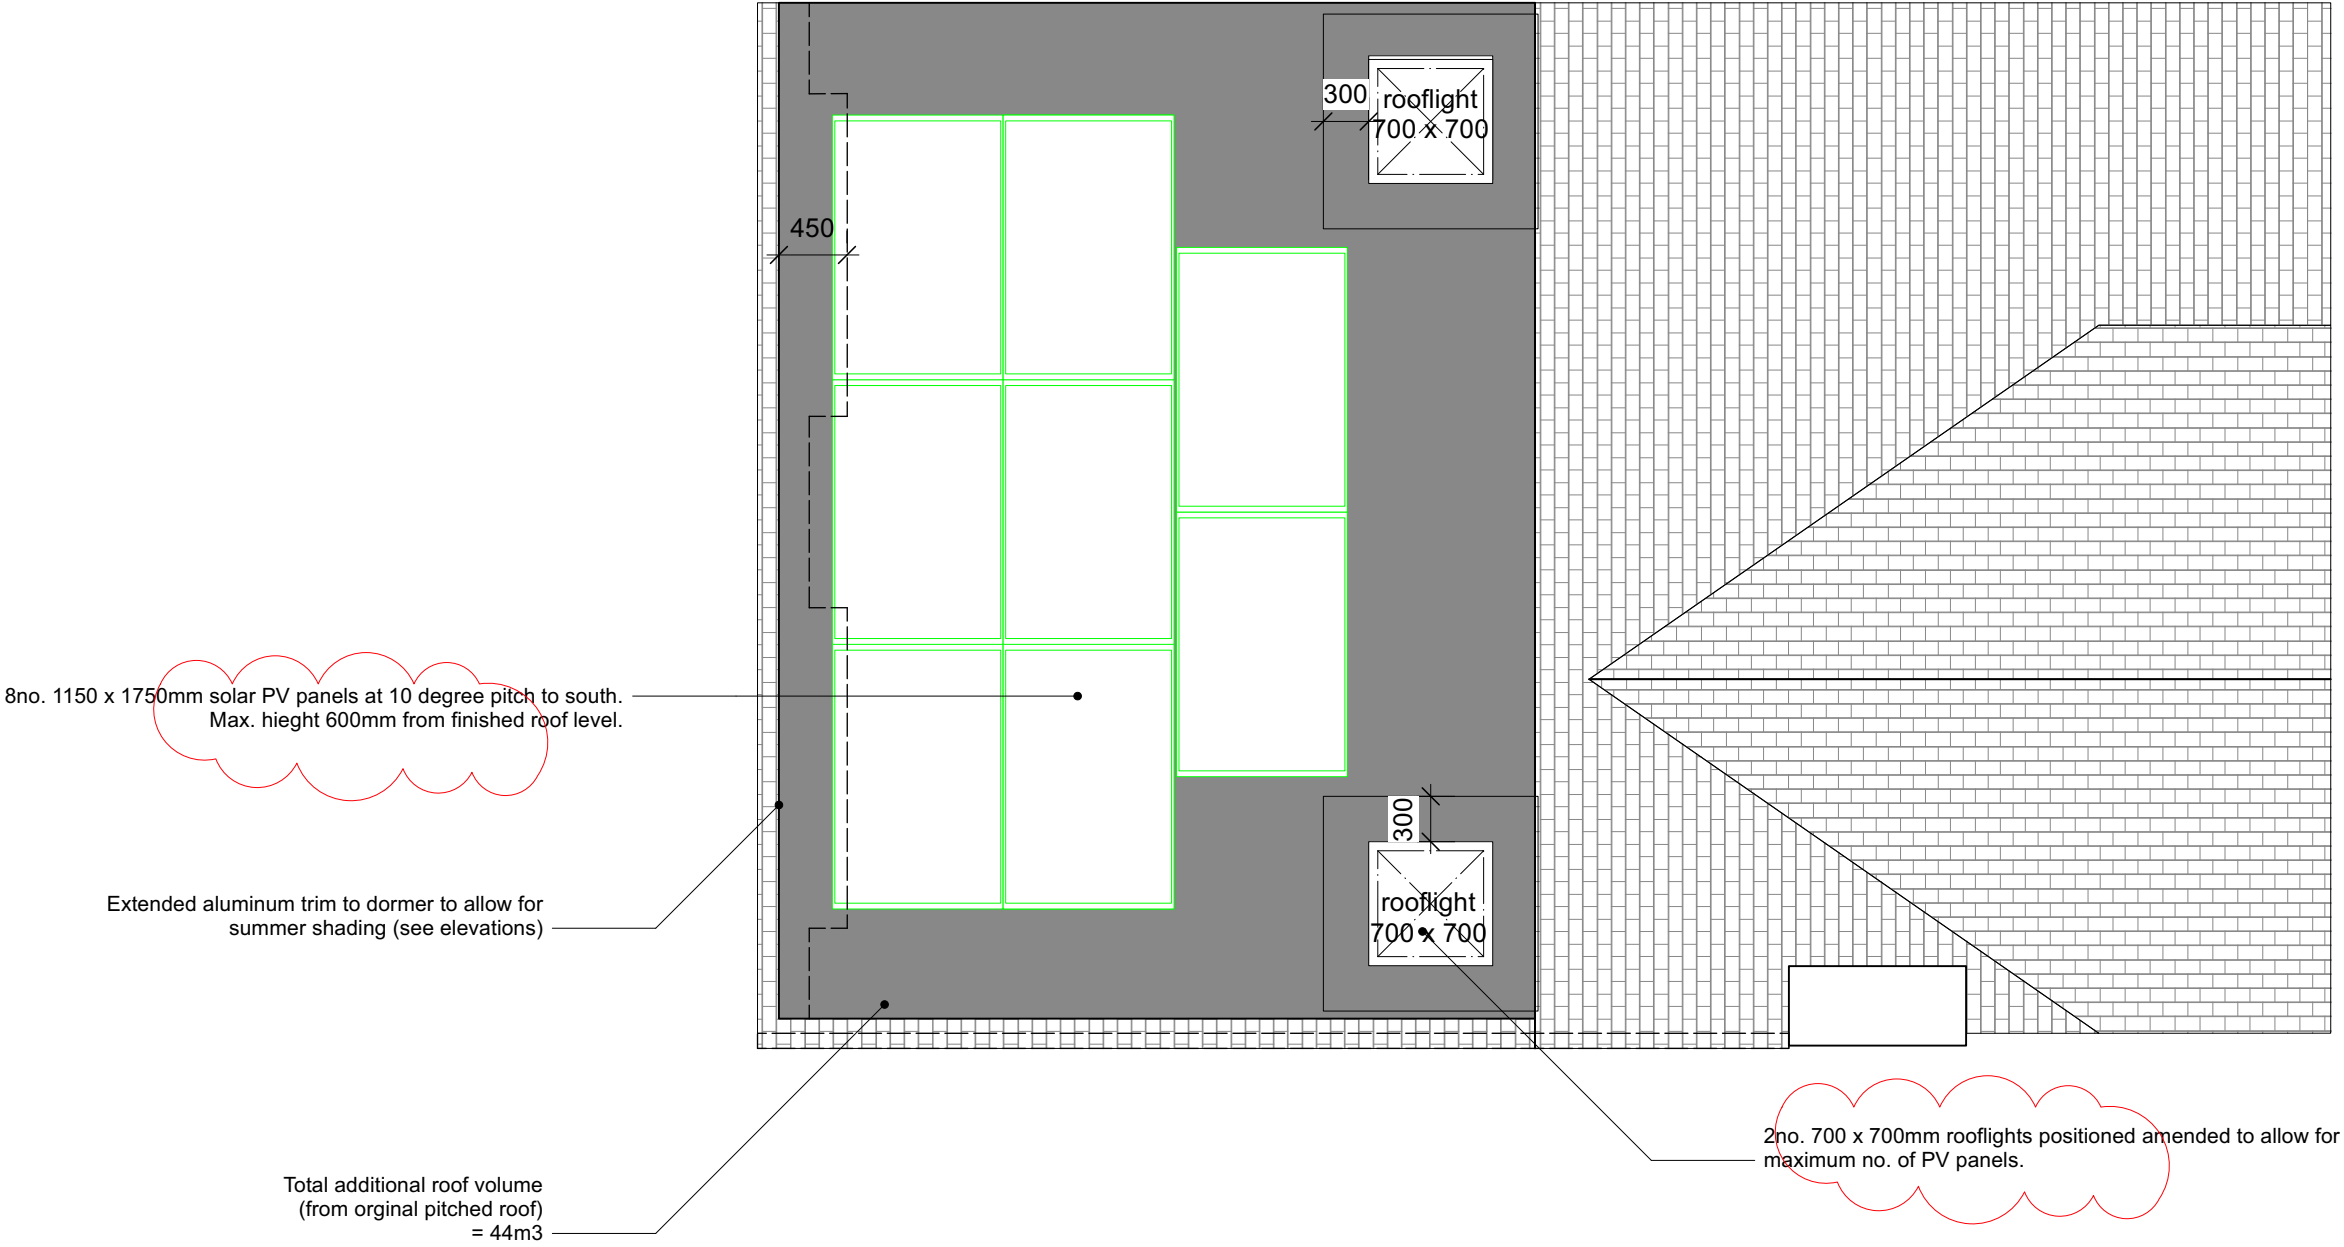

NOTES

- Window dimensions are to the structural opening sizes. Dimensions are for quotation purposes only - not for manufacturer. To be checked on site.

- Allow for full re-wire and re-plumb throughout house.


REVISIONS			
14.11.24	A	Planning Alterations	

FOR PLANNING

02550 m

8no. 1150 x 1750mm solar PV panels at 10 degree pitch to south on
flat roof dormer behind. Positioned as far away from front elevation as
possible. Max. hieght 600mm from finished roof level.

NO EXTERNAL ALTERATIONS TO FRONT FACADE
SECONDARY GLAZING INSTALLED INTERNALLY TO WINDOWS.

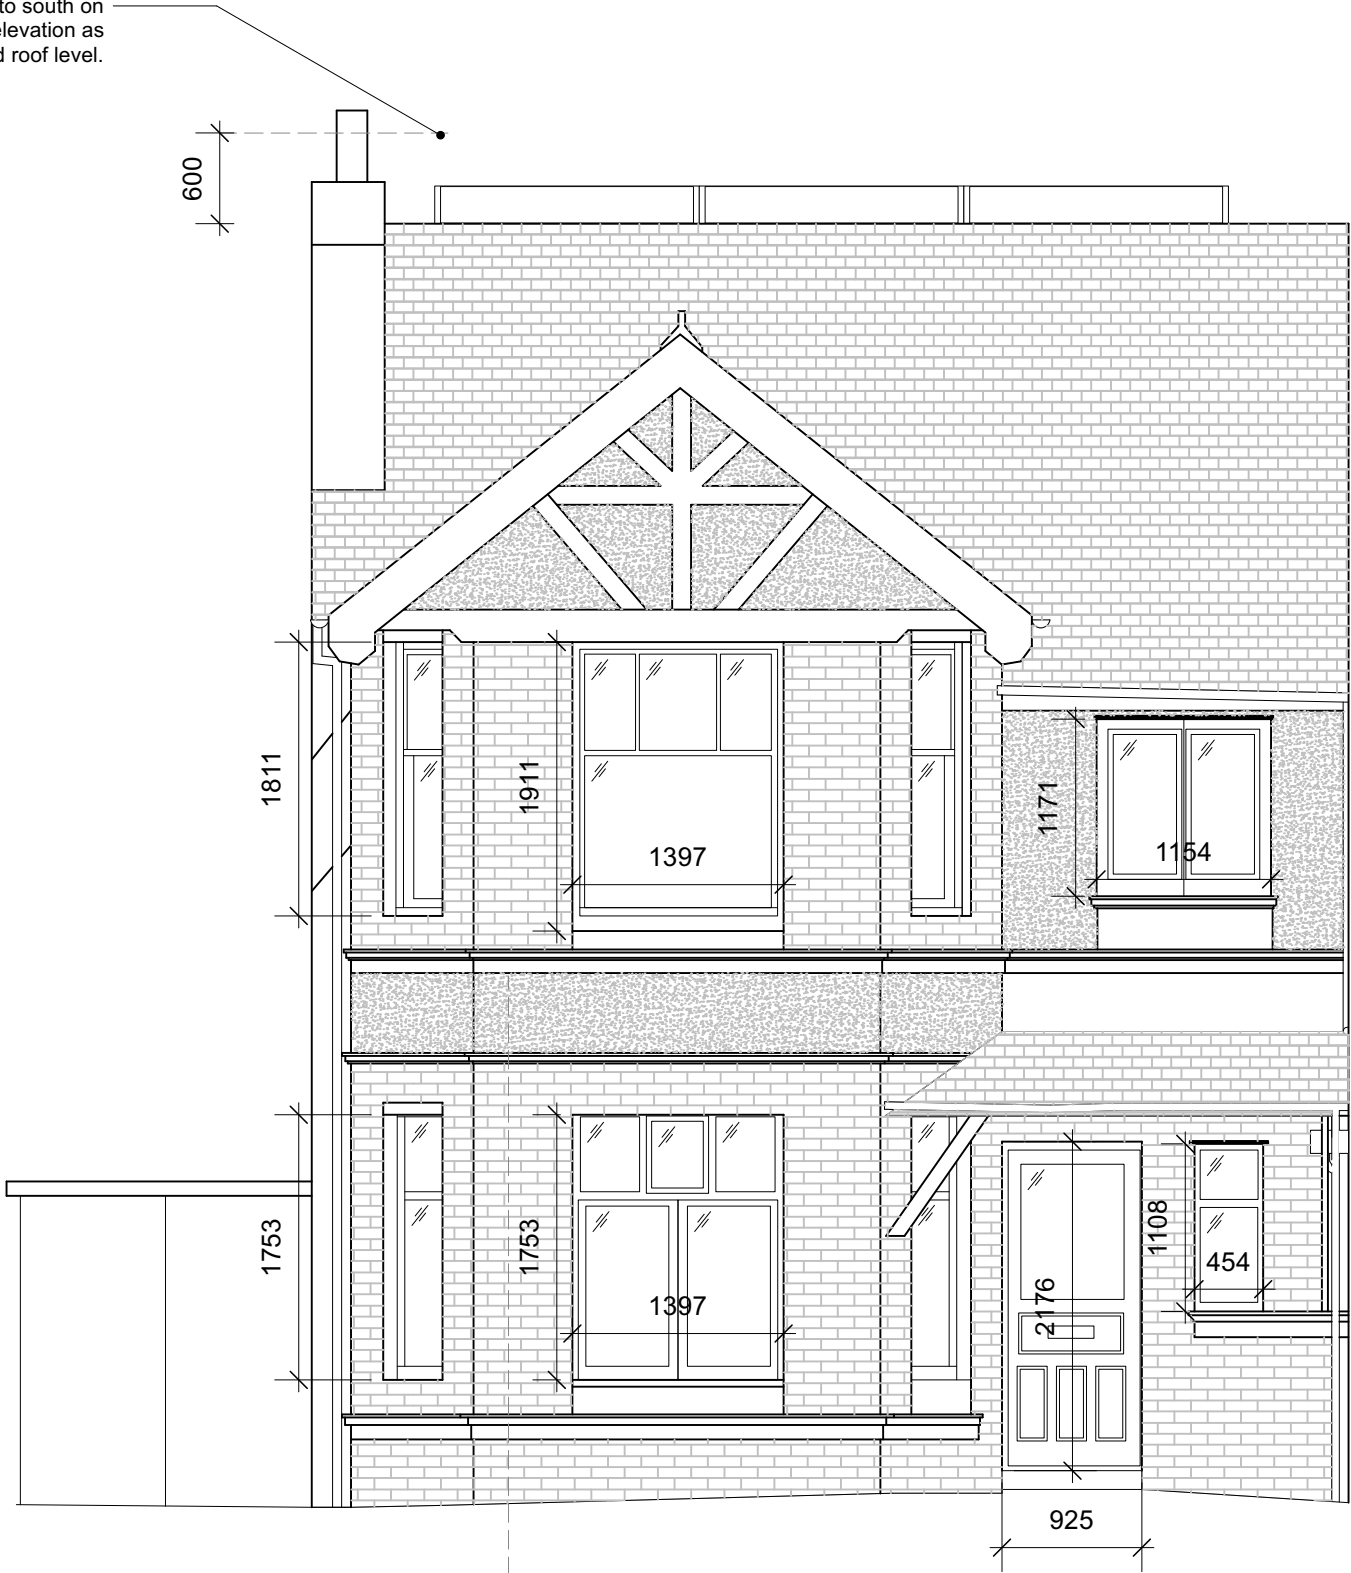


NOTES

- Window dimensions are to the structural opening sizes. Dimensions are for quotation purposes only - not for manufacturer. To be checked on site.
- Allow for full re-wire and re-plumb throughout house.

REVISIONS

14.11.24 A Planning Alterations

FOR PLANNING

 

EDITORIAL
STUDIO

Drawing

Front Elevation

Project

92 Atwood Road

Contact

post@editorialstudio.com

Scale

1:50@A3

Date


14.11.24

Drawing No.

091_L15_01_A



Material reference : Thermpine, Jet Black by Russwood.

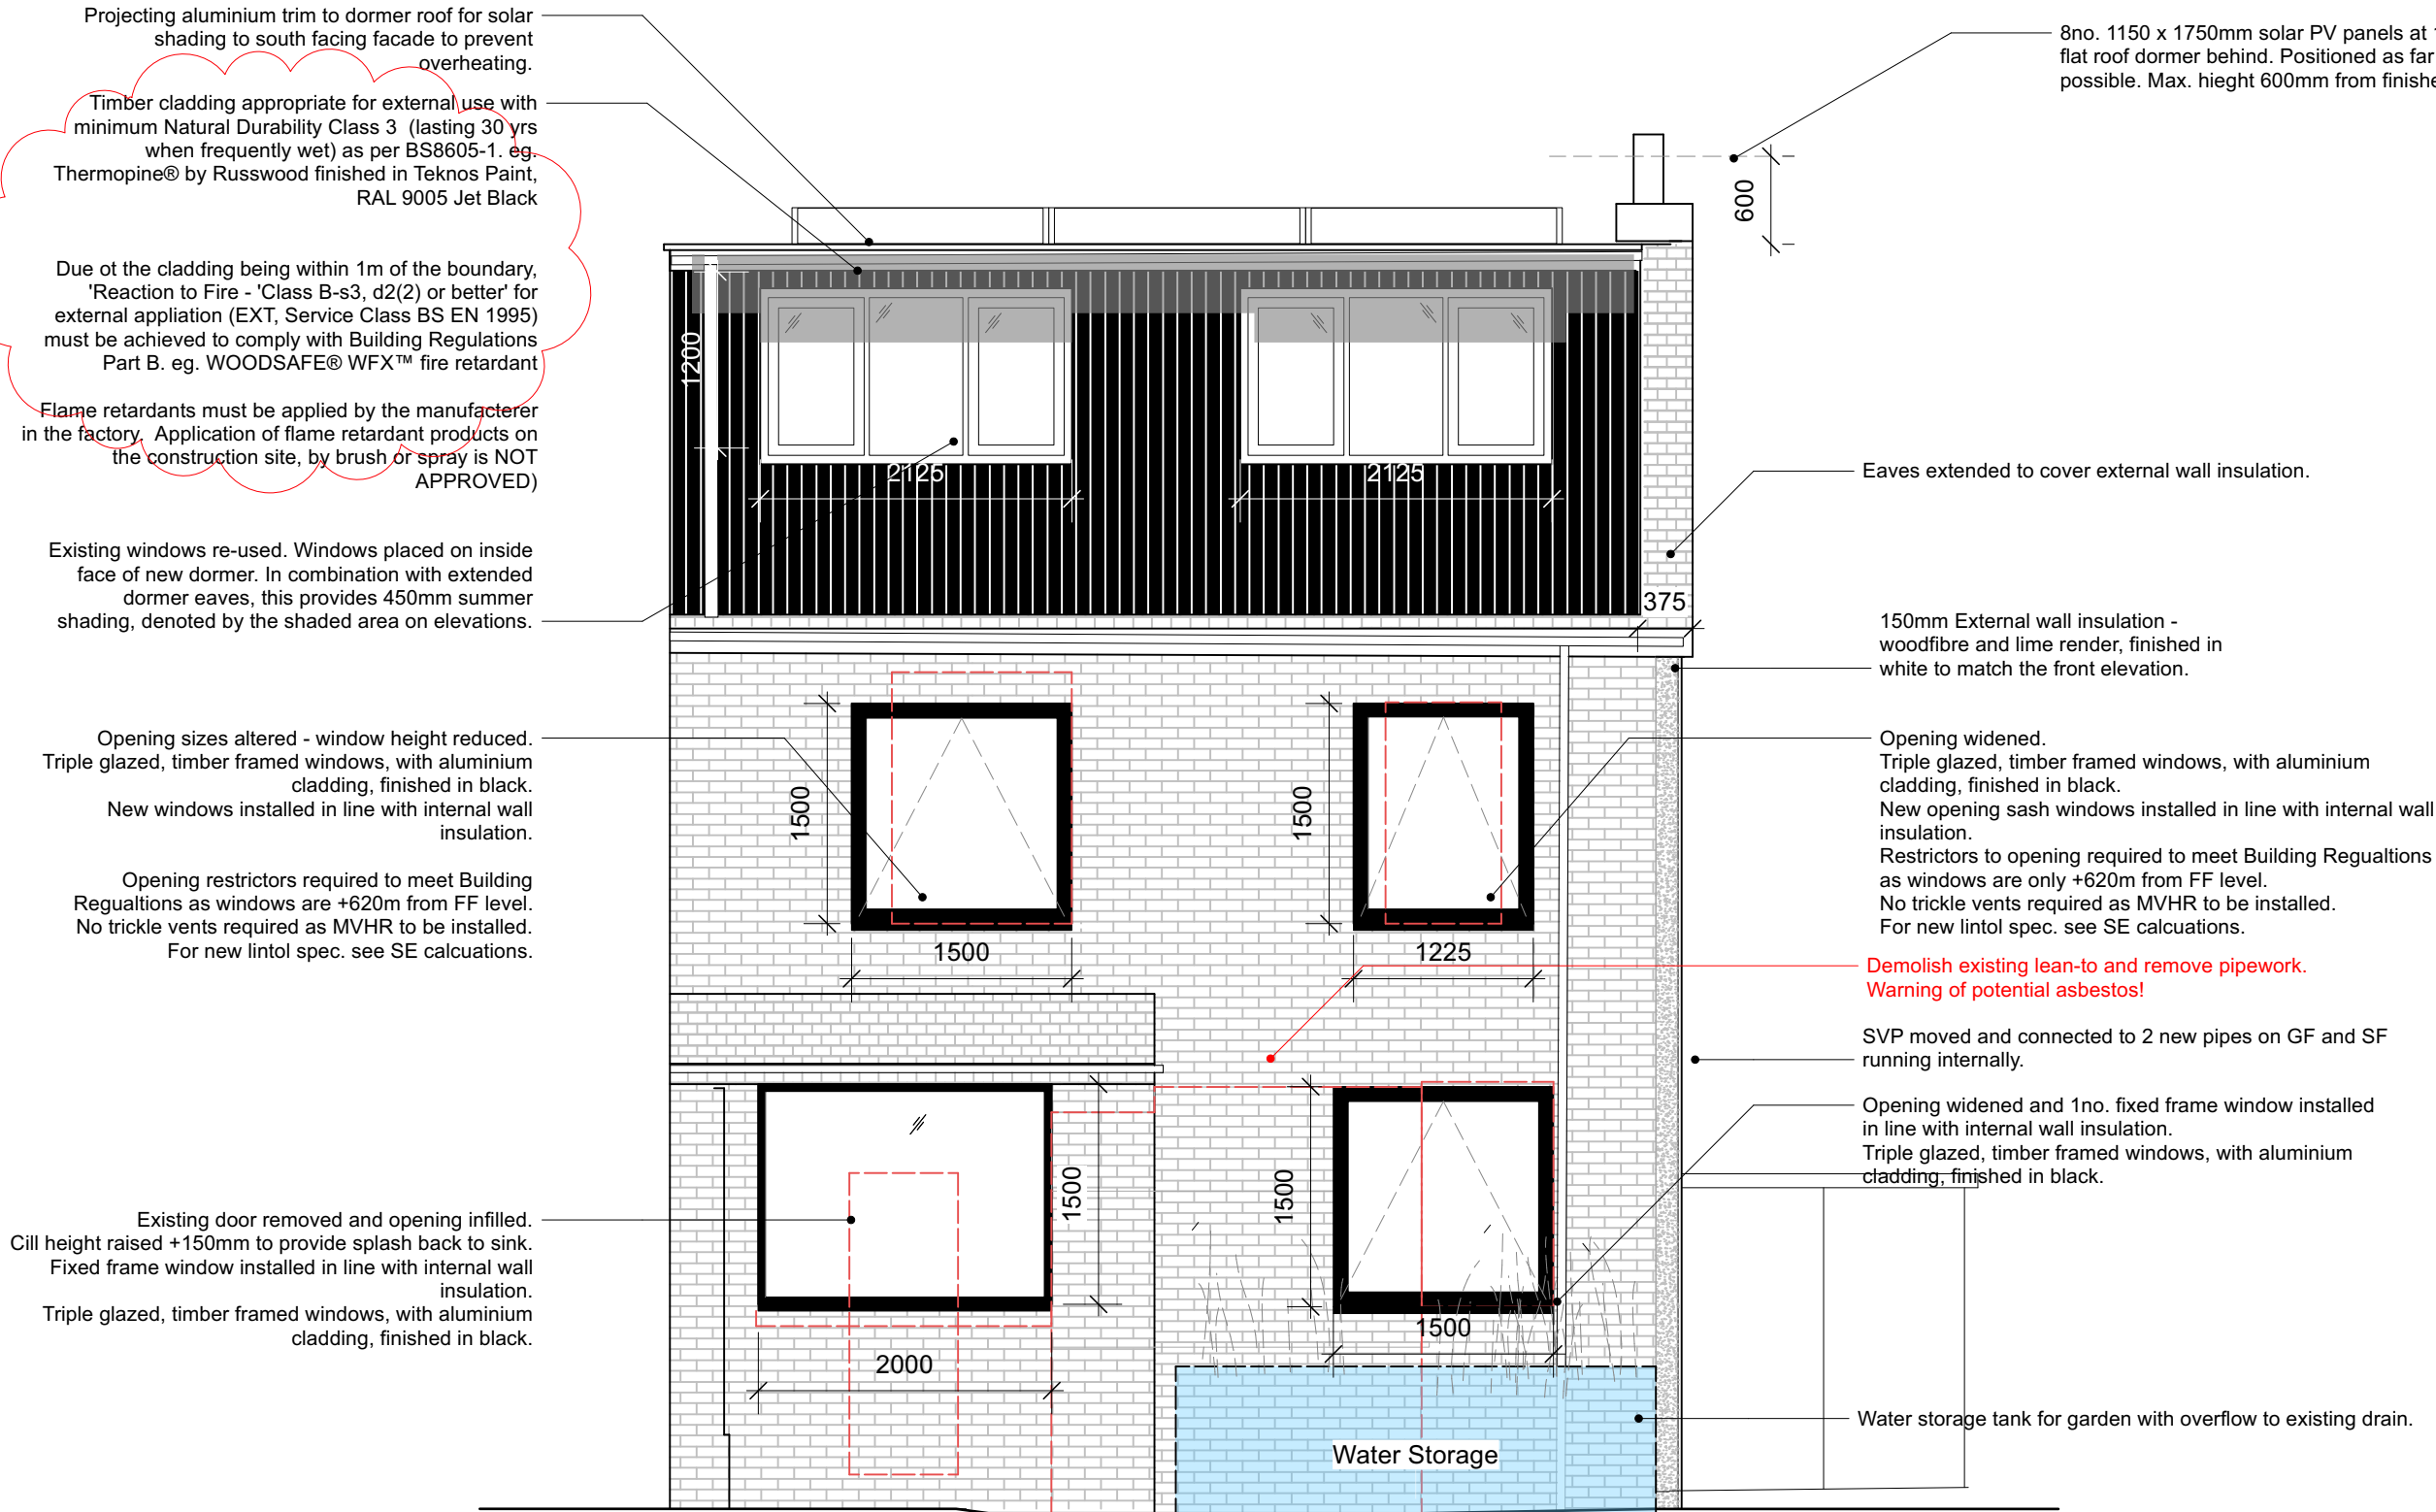

NOTES


- Window dimensions are to the structural opening sizes. Dimensions are for quotation purposes only - not for manufacturer. To be checked on site.

- Allow for full re-wire and re-plumb throughout house.

REVISIONS

14.11.24 A Planning Alterations

FOR PLANNING

 


EDITORIAL
STUDIO

Drawing

Rear Elevation

Project
92 Atwood Road
Contact

post@editorialstudio.com
Scale 1:50@A3 Date 14.11.24 Drawing No. 091_L15_02_A

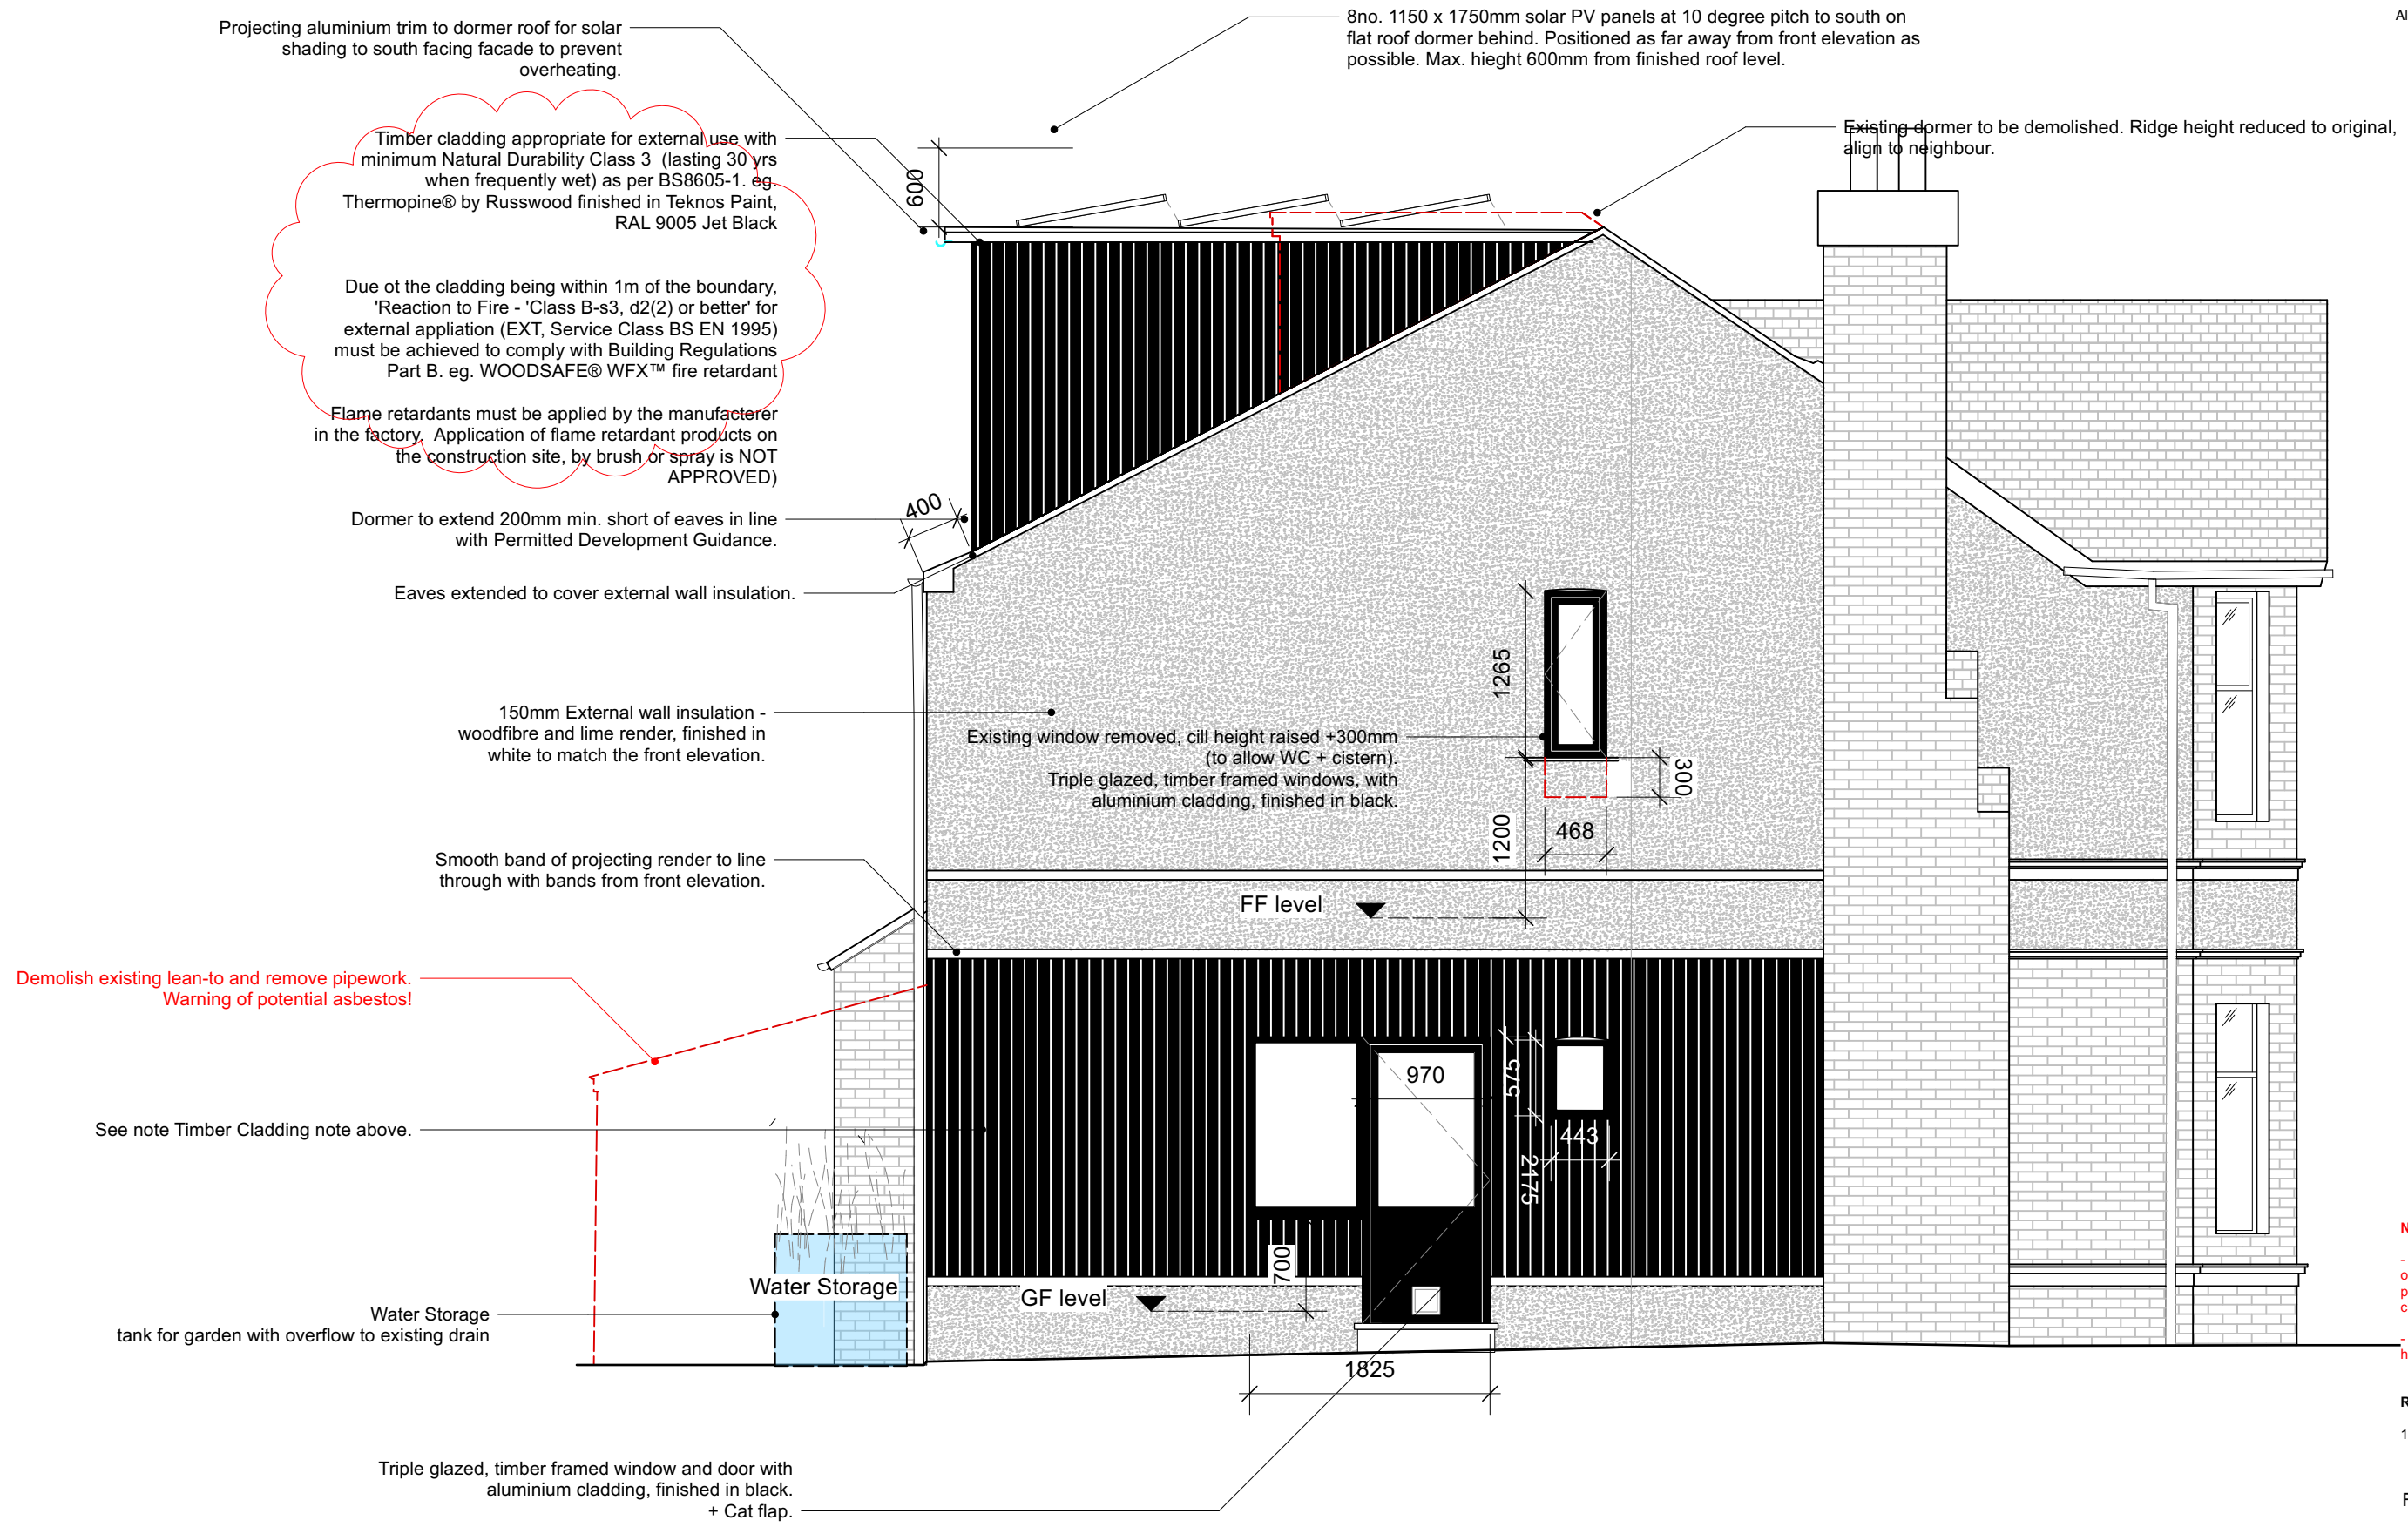


NOTES

- Window dimensions are to the structural opening sizes. Dimensions are for quotation purposes only - not for manufacturer. To be checked on site.

- Allow for full re-wire and re-plumb throughout house.

REVISIONS		
14.11.24	A	Planning Alterations



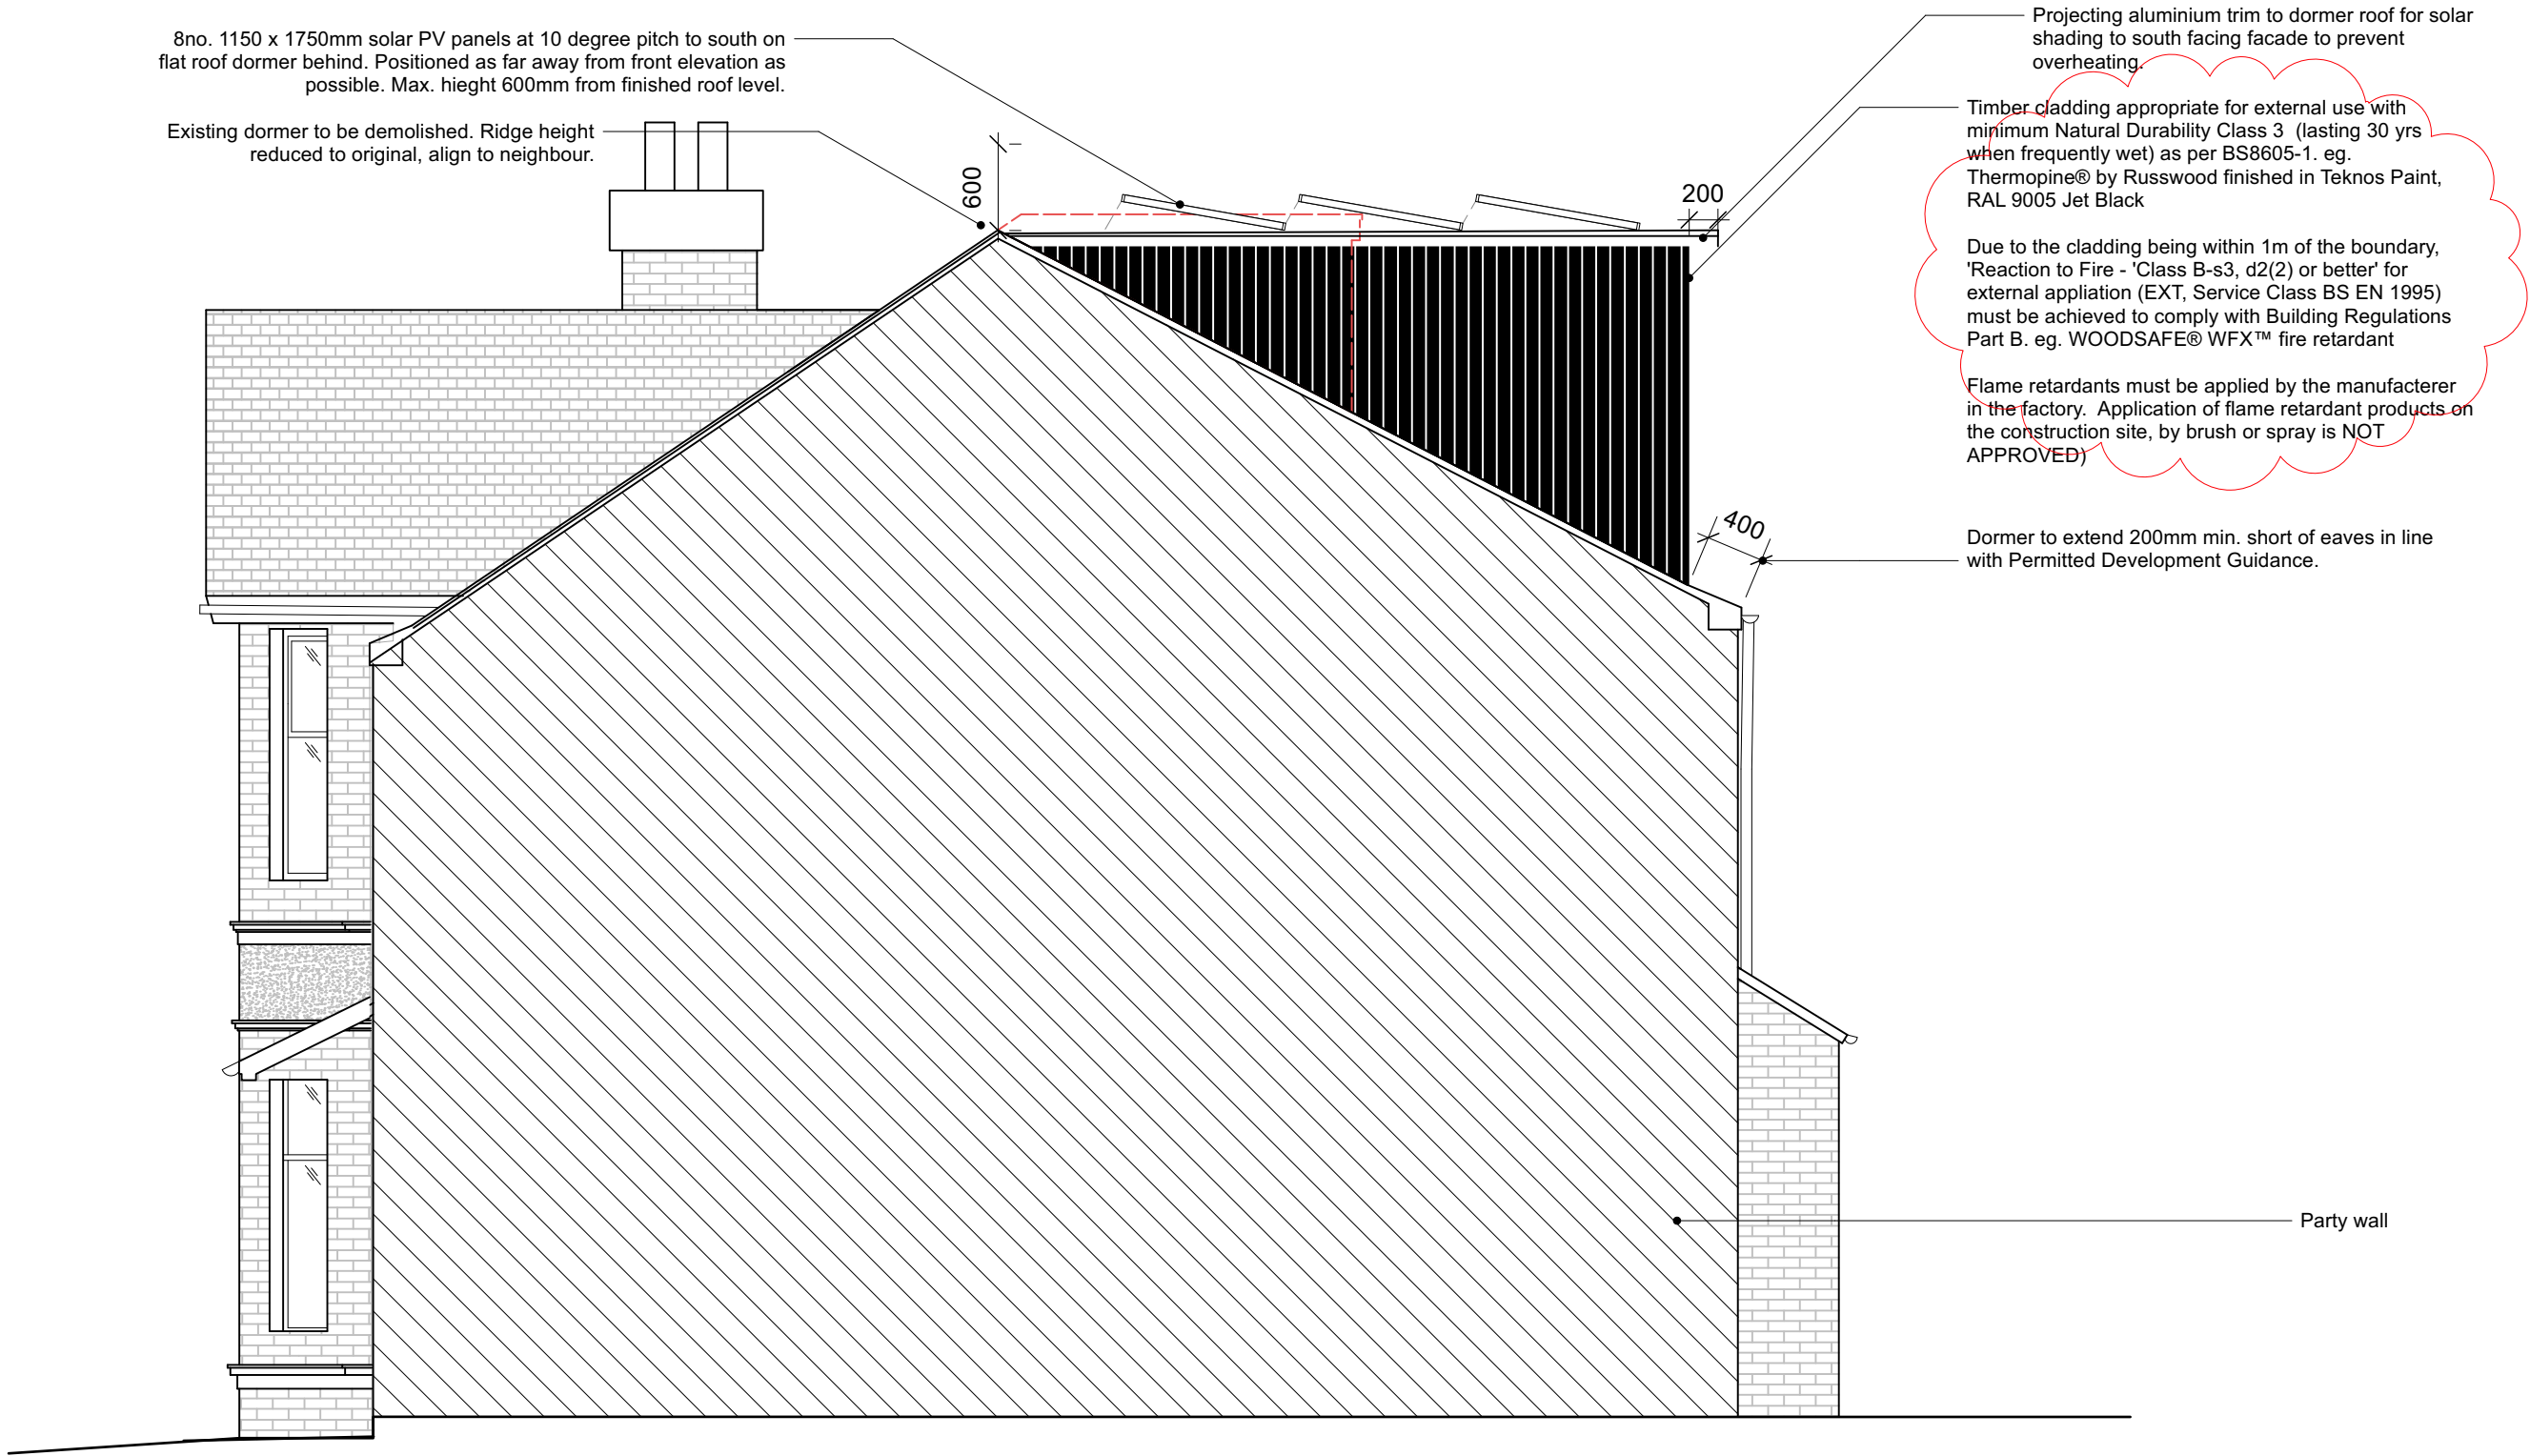

NOTES

- Window dimensions are to the structural opening sizes. Dimensions are for quotation purposes only - not for manufacturer. To be checked on site.
- Allow for full re-wire and re-plumb throughout house.

REVISIONS

14.11.24 A Planning Alterations

FOR PLANNING

