



STANDISH ROAD

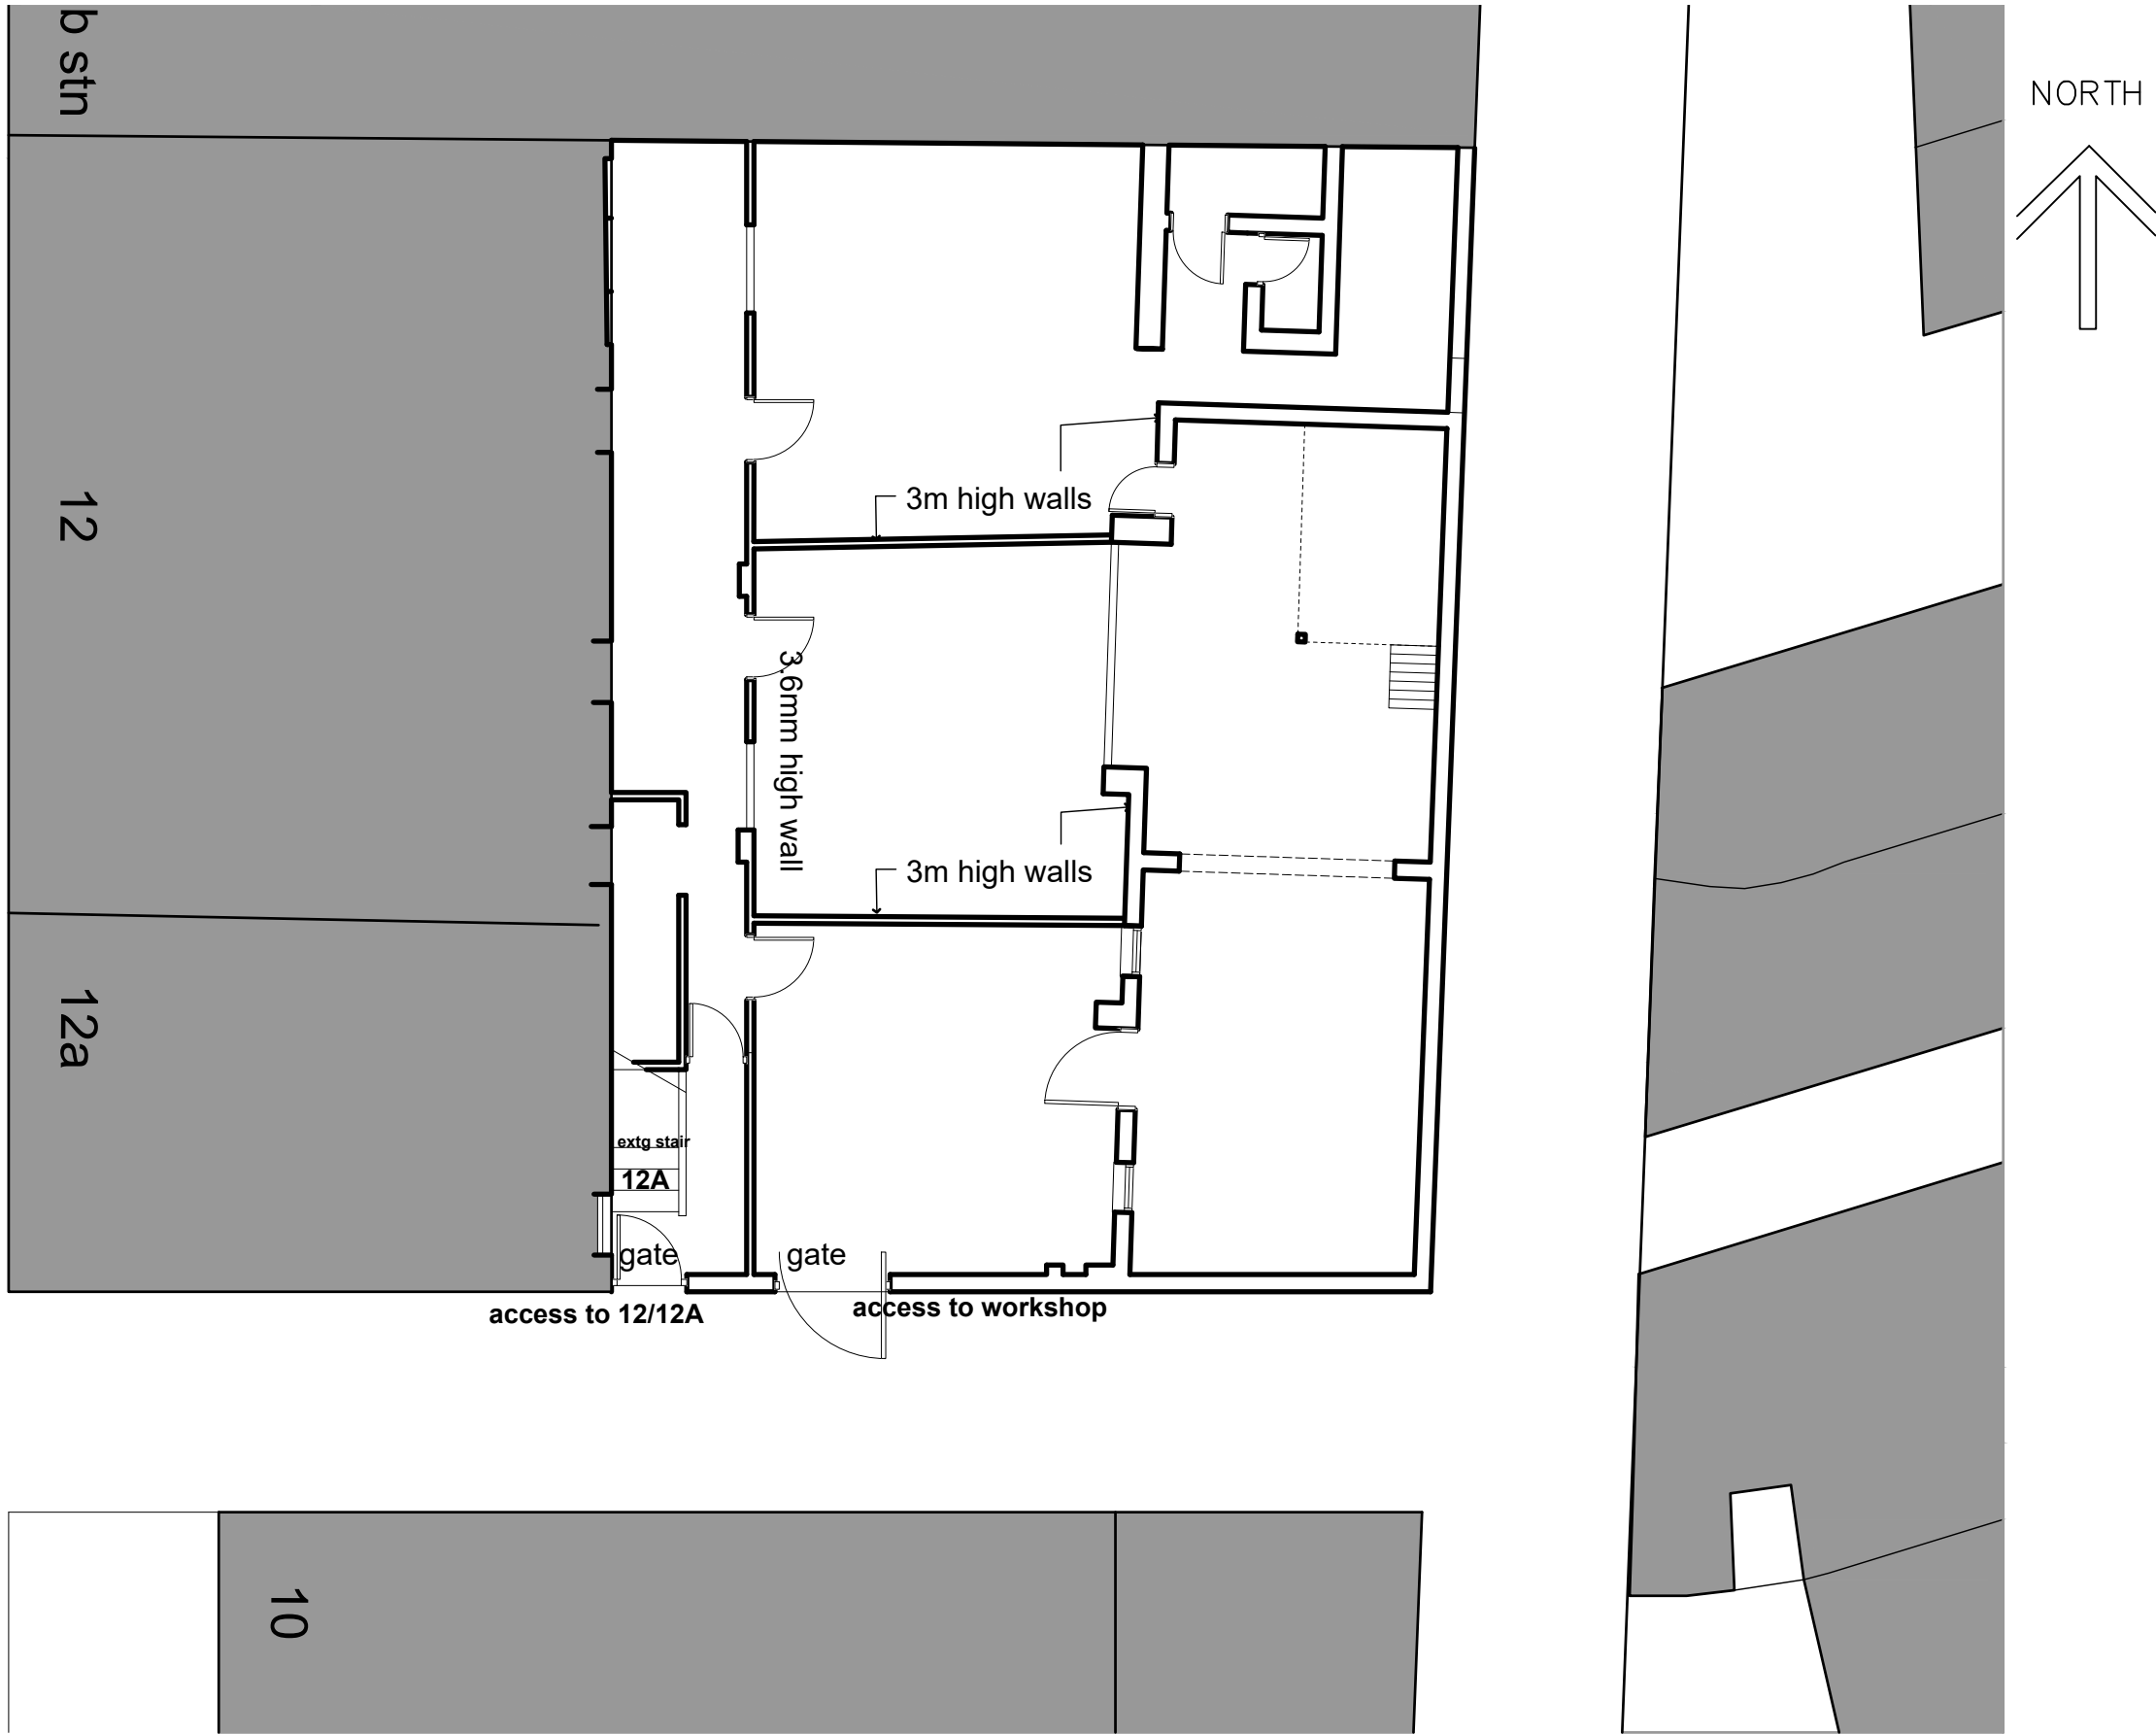


EXISTING SITE PLAN

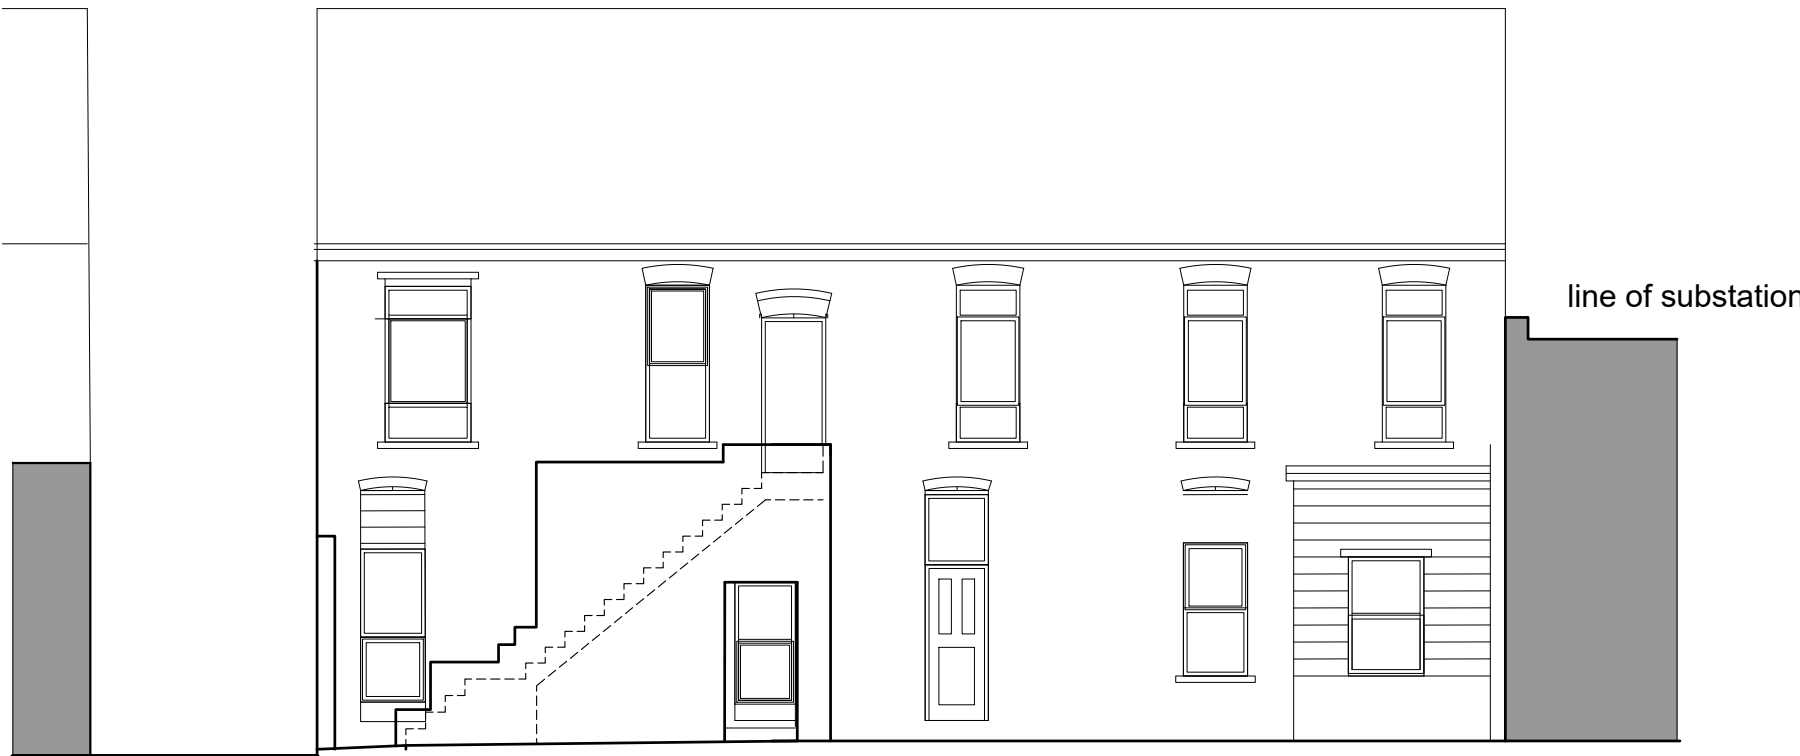


EXISTING REAR ELEVATION 12/12A STANDISH ROAD


EXISTING WEST ELEVATION (prior to roof removal)

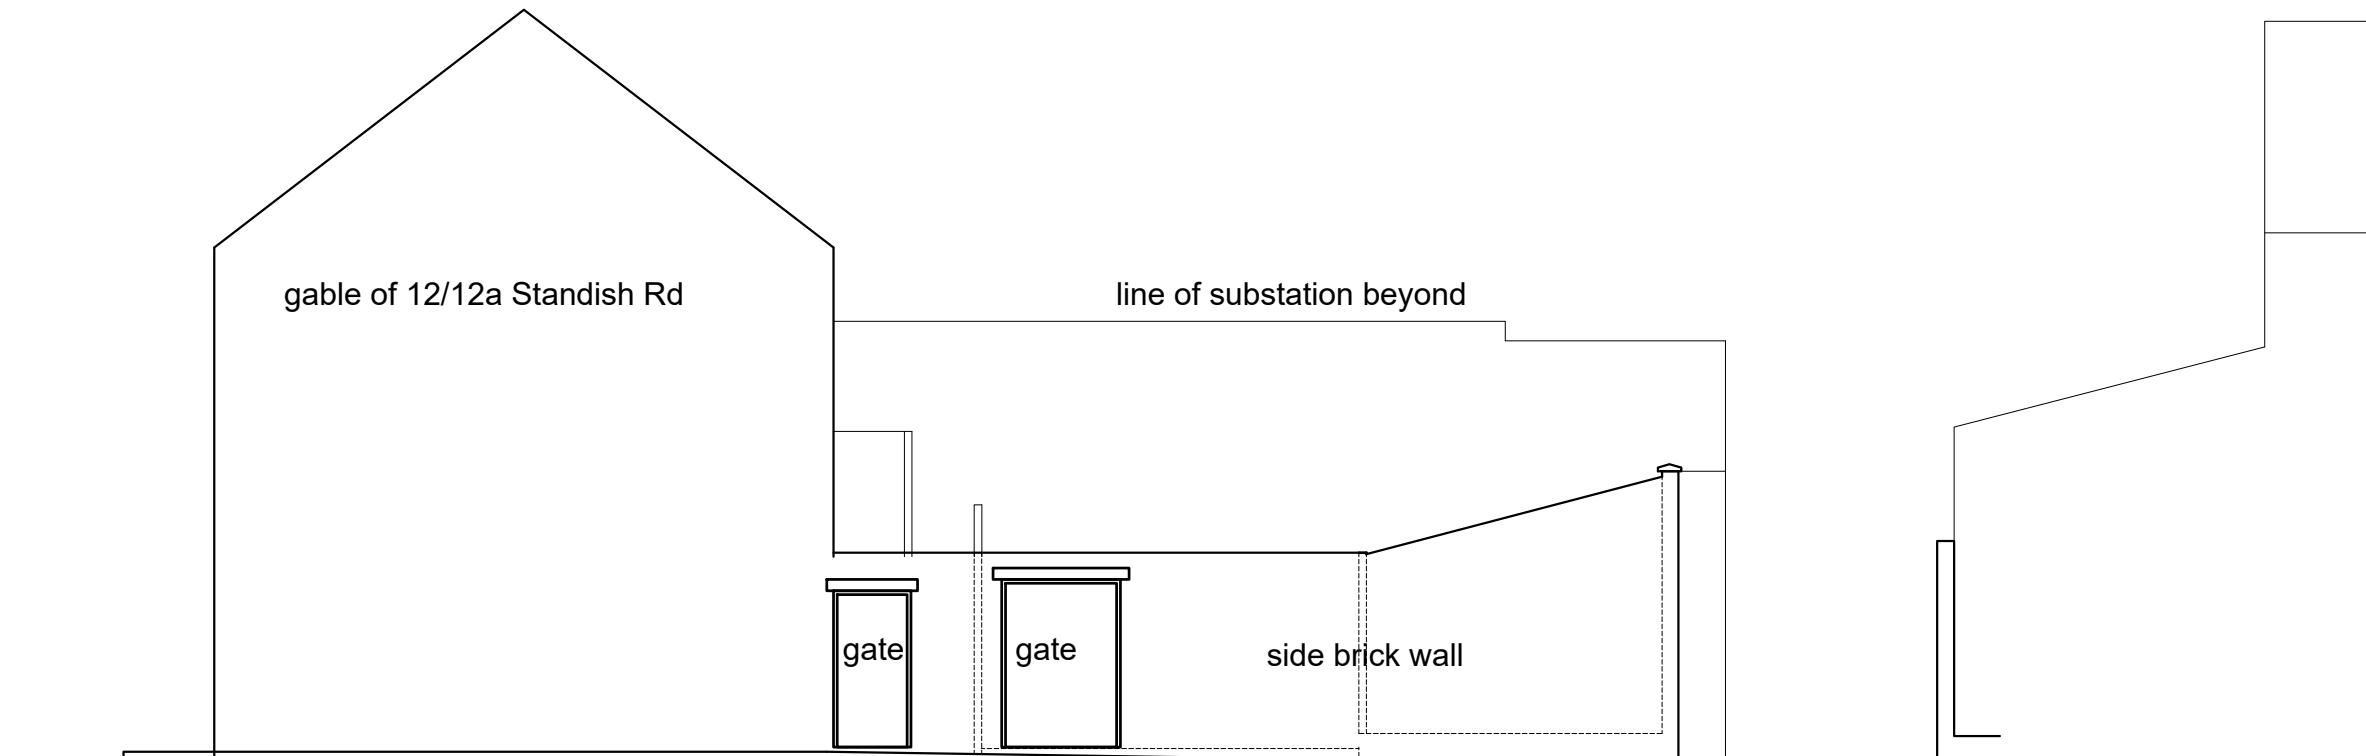


EXISTING NORTH ELEVATION

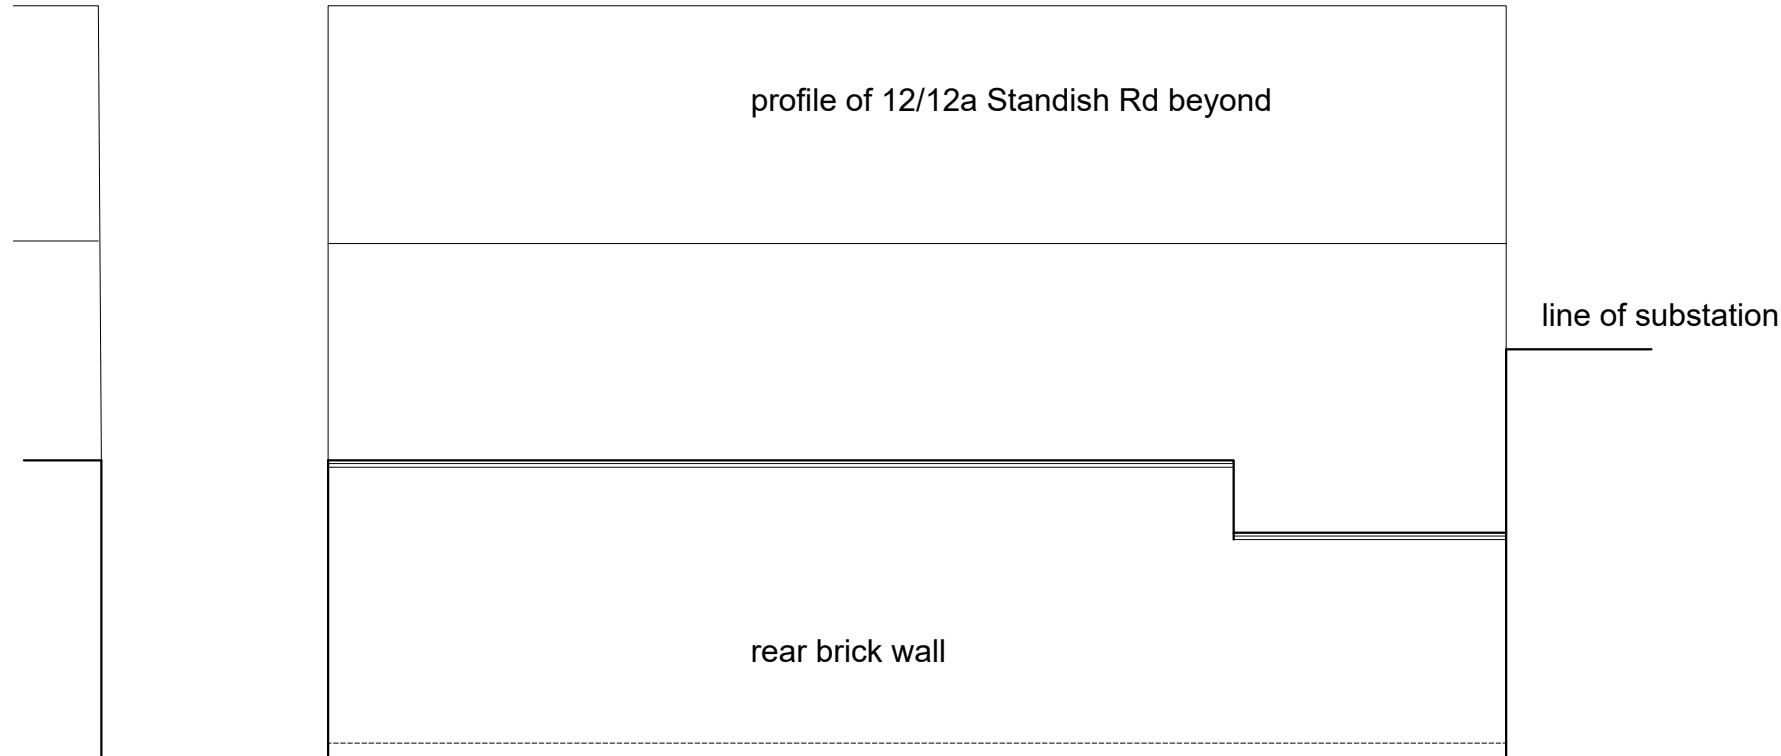

EXISTING WEST ELEVATION

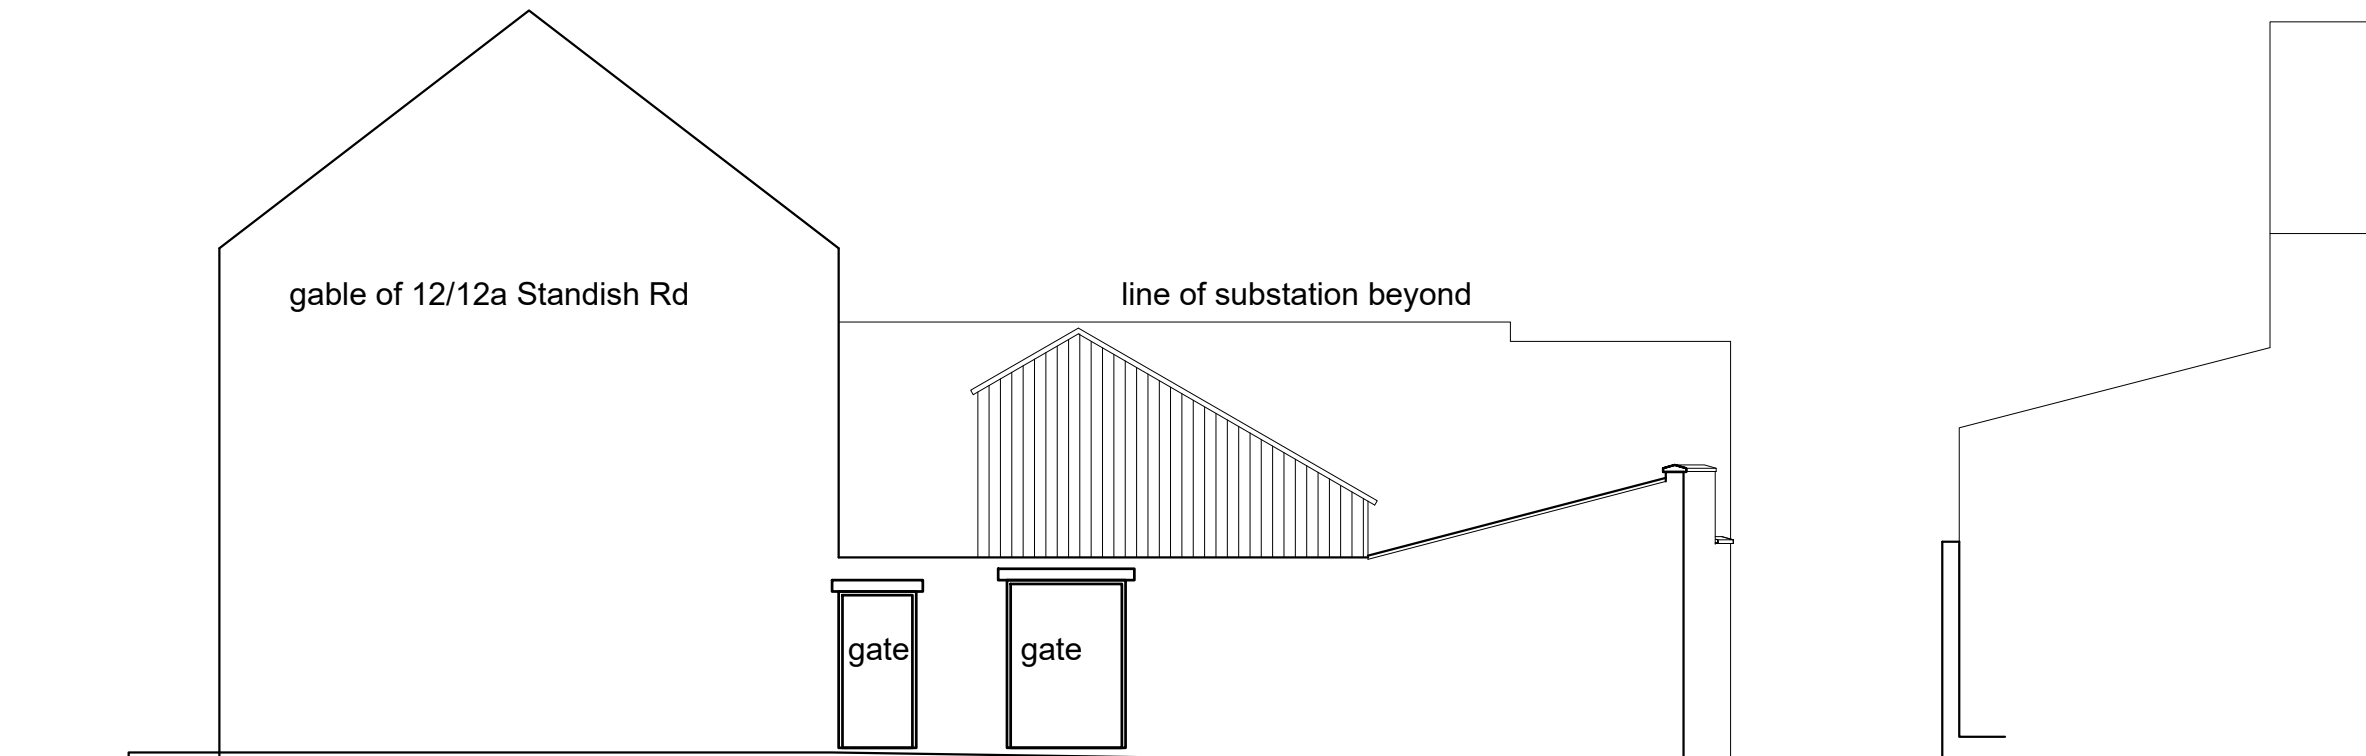

EXISTING NORTH ELEVATION (prior to roof removal)

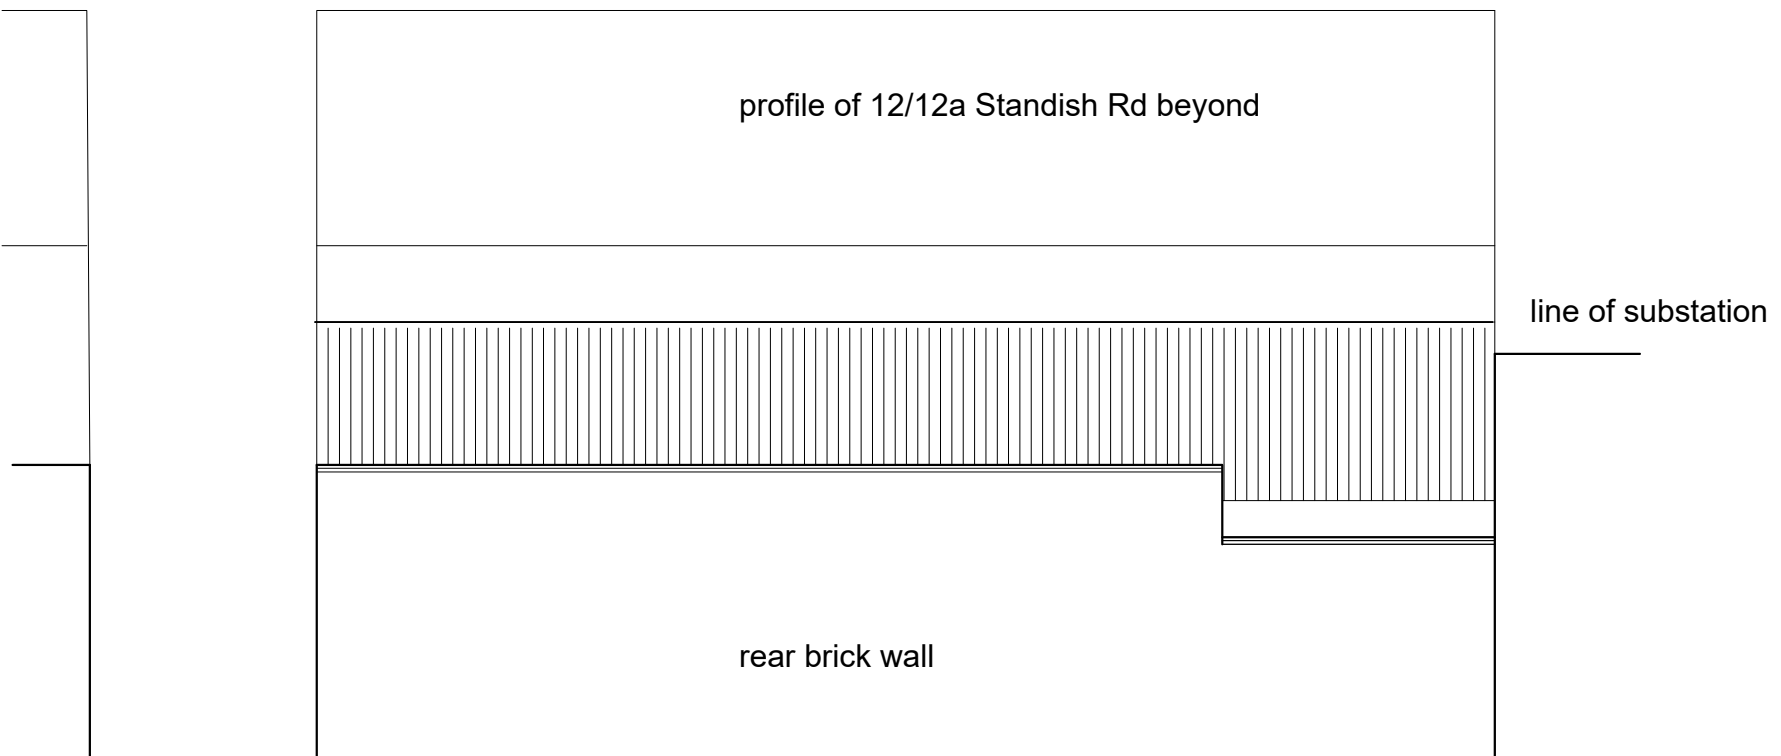


EXISTING WEST ELEVATION (prior to roof removal)

Simon R Miles
Chartered Architect
Didsbury
Manchester
T: 07778 137830
E: srmilesarchitect@gmail.com

Do not scale. Contractors must check all dimensions on site before preparing production drawings or commencing any work. This drawing and its design is the copyright of S.R.Miles Ltd and may not be reproduced in any form whatsoever without their prior express written consent.

Revision	Date	Revision note
P1	11.11.2017	First Issue - Planning

Notes

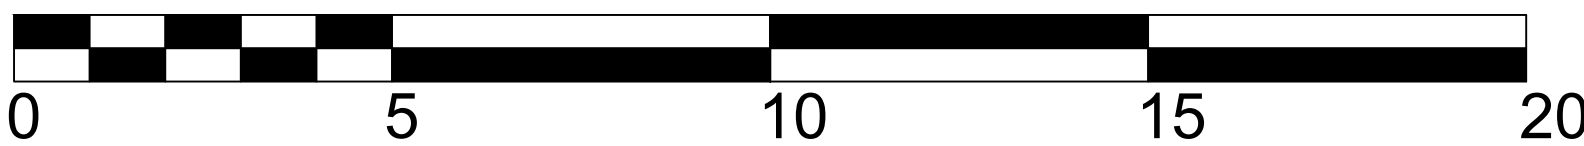

SCALE BAR 1:100

Project :
Site at rear of 12 Standish Road Fallowfield

Title :
Existing Plans and Elevations

Drawing number :
24 433 PL100

Client :
Mr T John

Issue :
P1

Scale :
100@A1

Date :
11.11.2024

CAD Ref :
24 433

Drawn by :
SRM

SRM

Simon R Miles BA Hons Dip Arch RIBA
Chartered Architect