


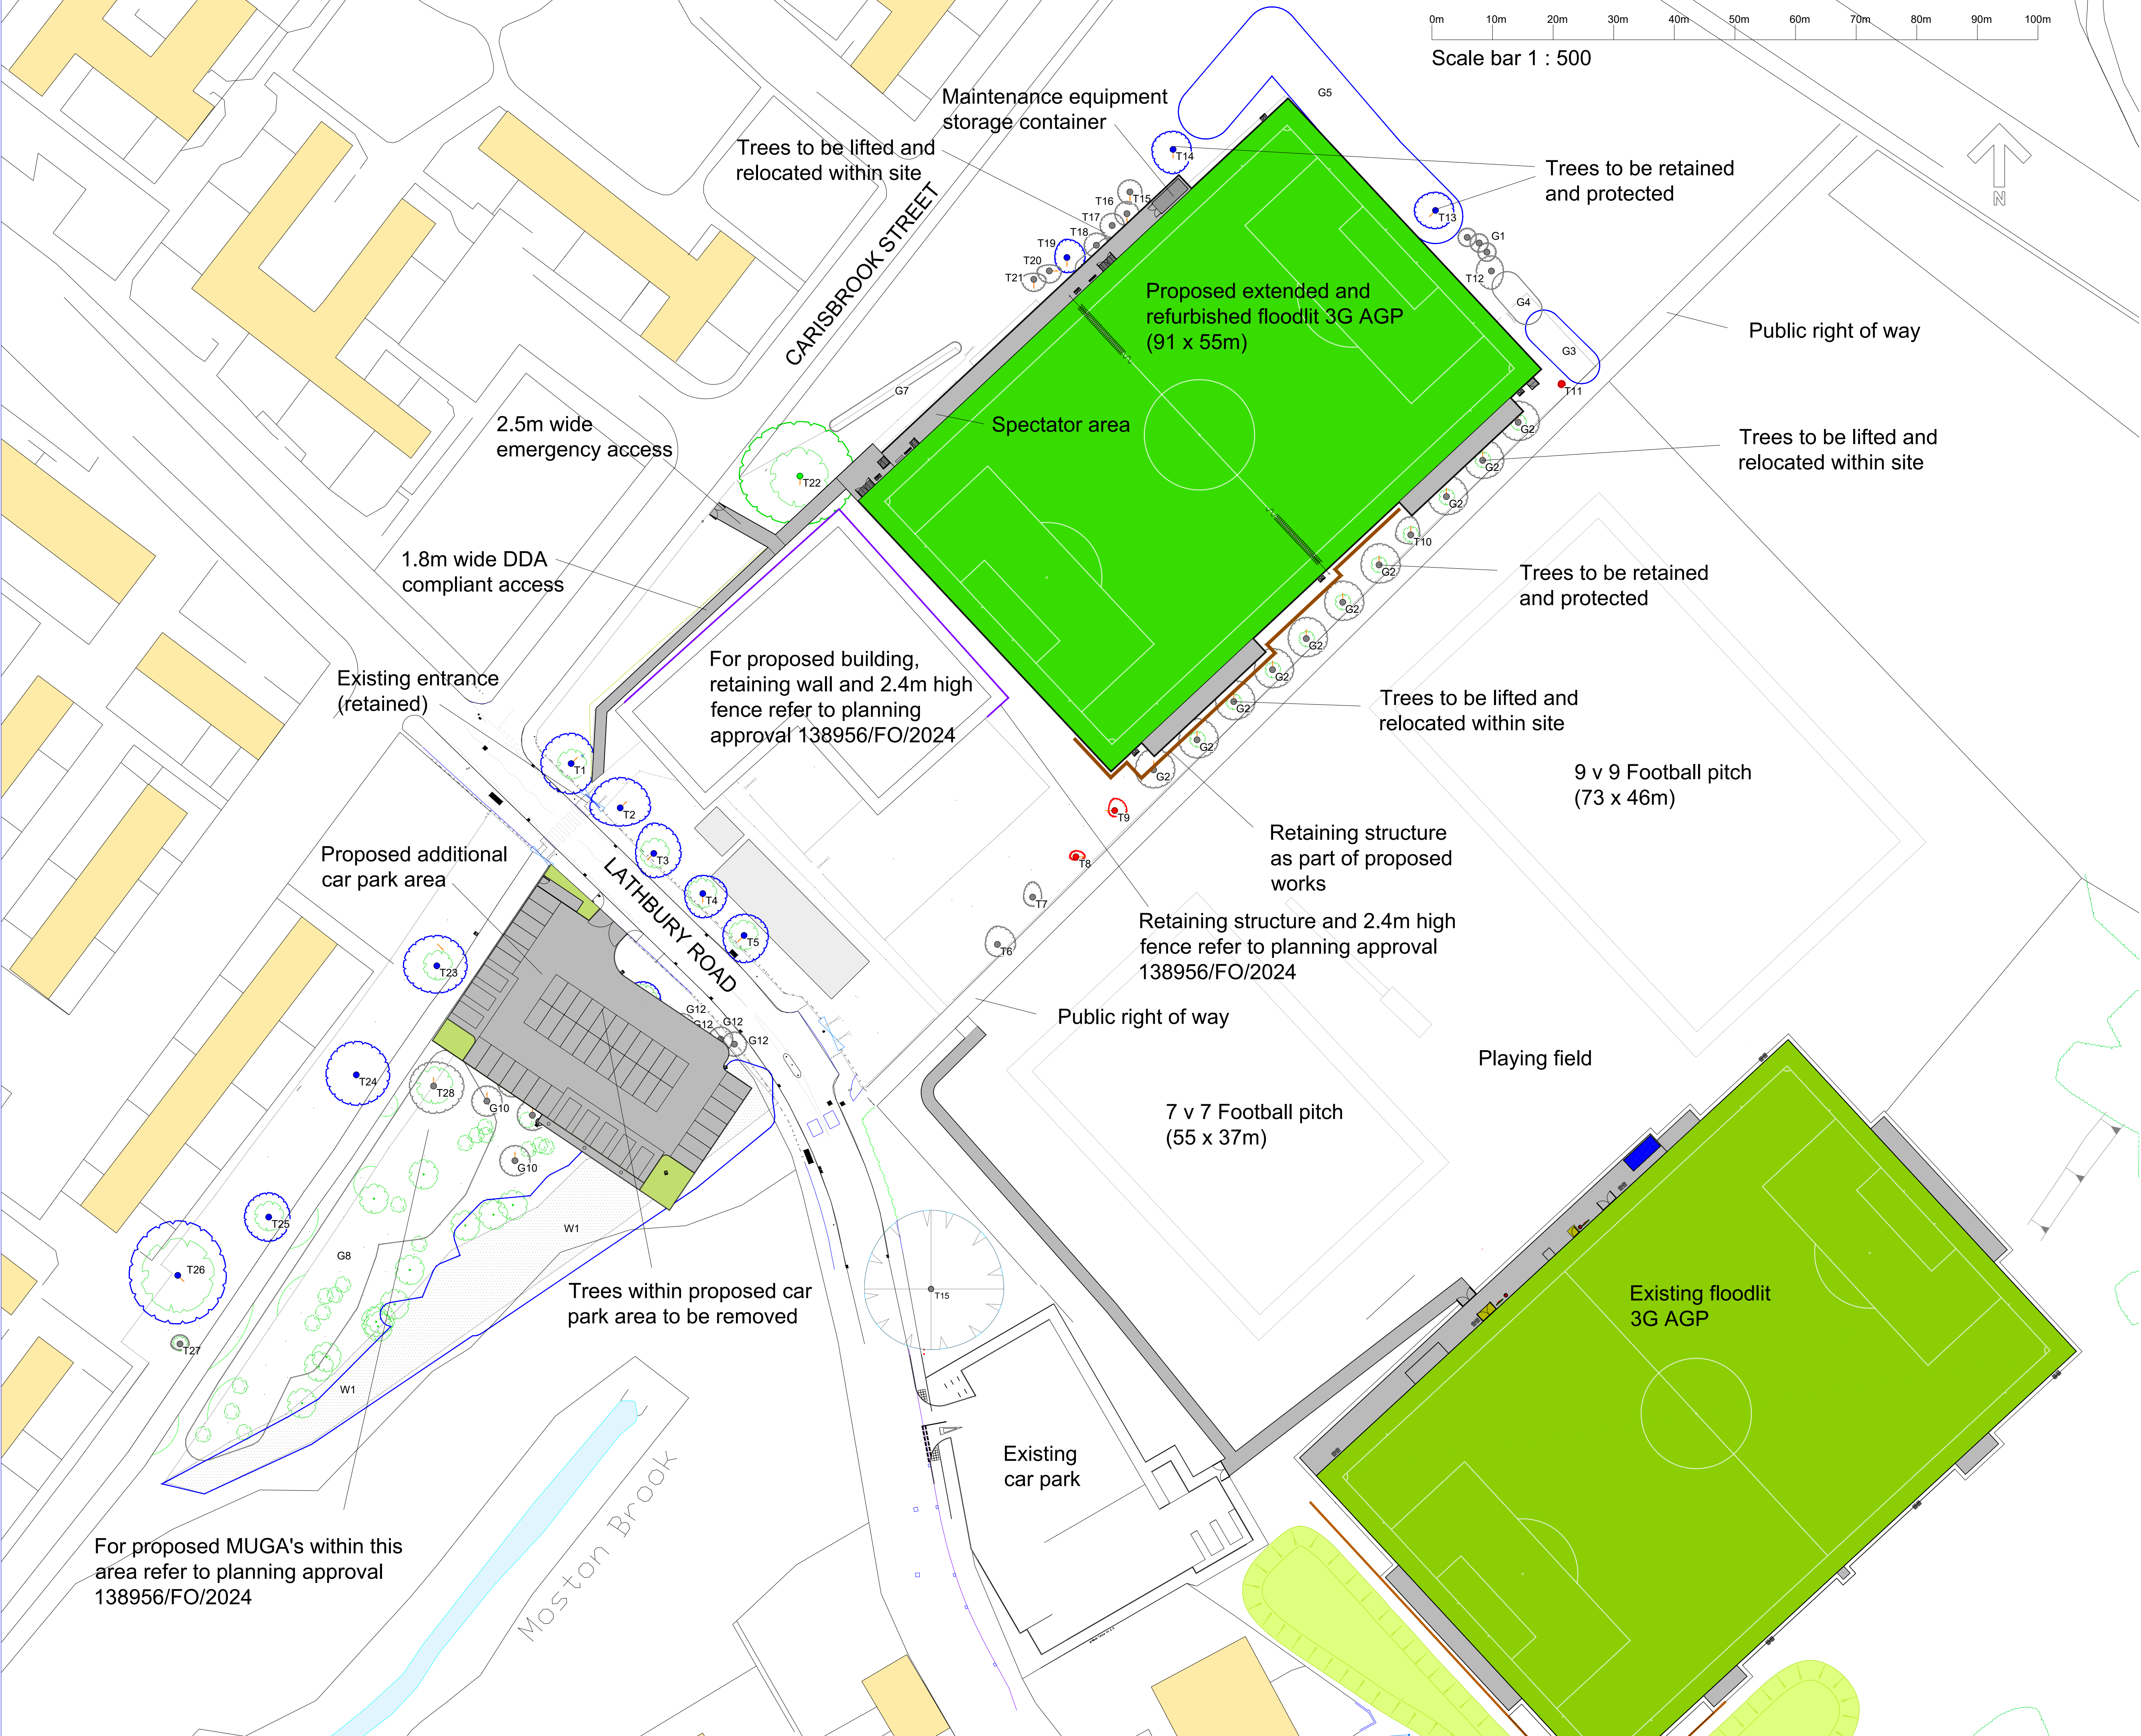

- NOTES
- Porous asphalt
 - 3G synthetic turf playing area
 - Retaining structure
 - Retaining structure and 2.4m high fence refer to planning approval 138956/FO/2024

Initial Issue			
Rev	A	m	e
n			
d			
e			
r			
e			
n			
t			
Date			
By			
Client			
MANCHESTER			
COMMUNICATIONS ACADEMY			
M40 8NT			
Project			
3G STP			
FA FRAMEWORK PROJECT			
Drawing			
PROPOSED SITE PLAN			
McARDLE			
SPORT TEC			
Drawn	HJ	Date	02-08-24
Checked	01	Scales	1:500
		Prelim	Check
		Final	
Job No		Drawing No	MCA-MUK3213-07
		Rev	E