



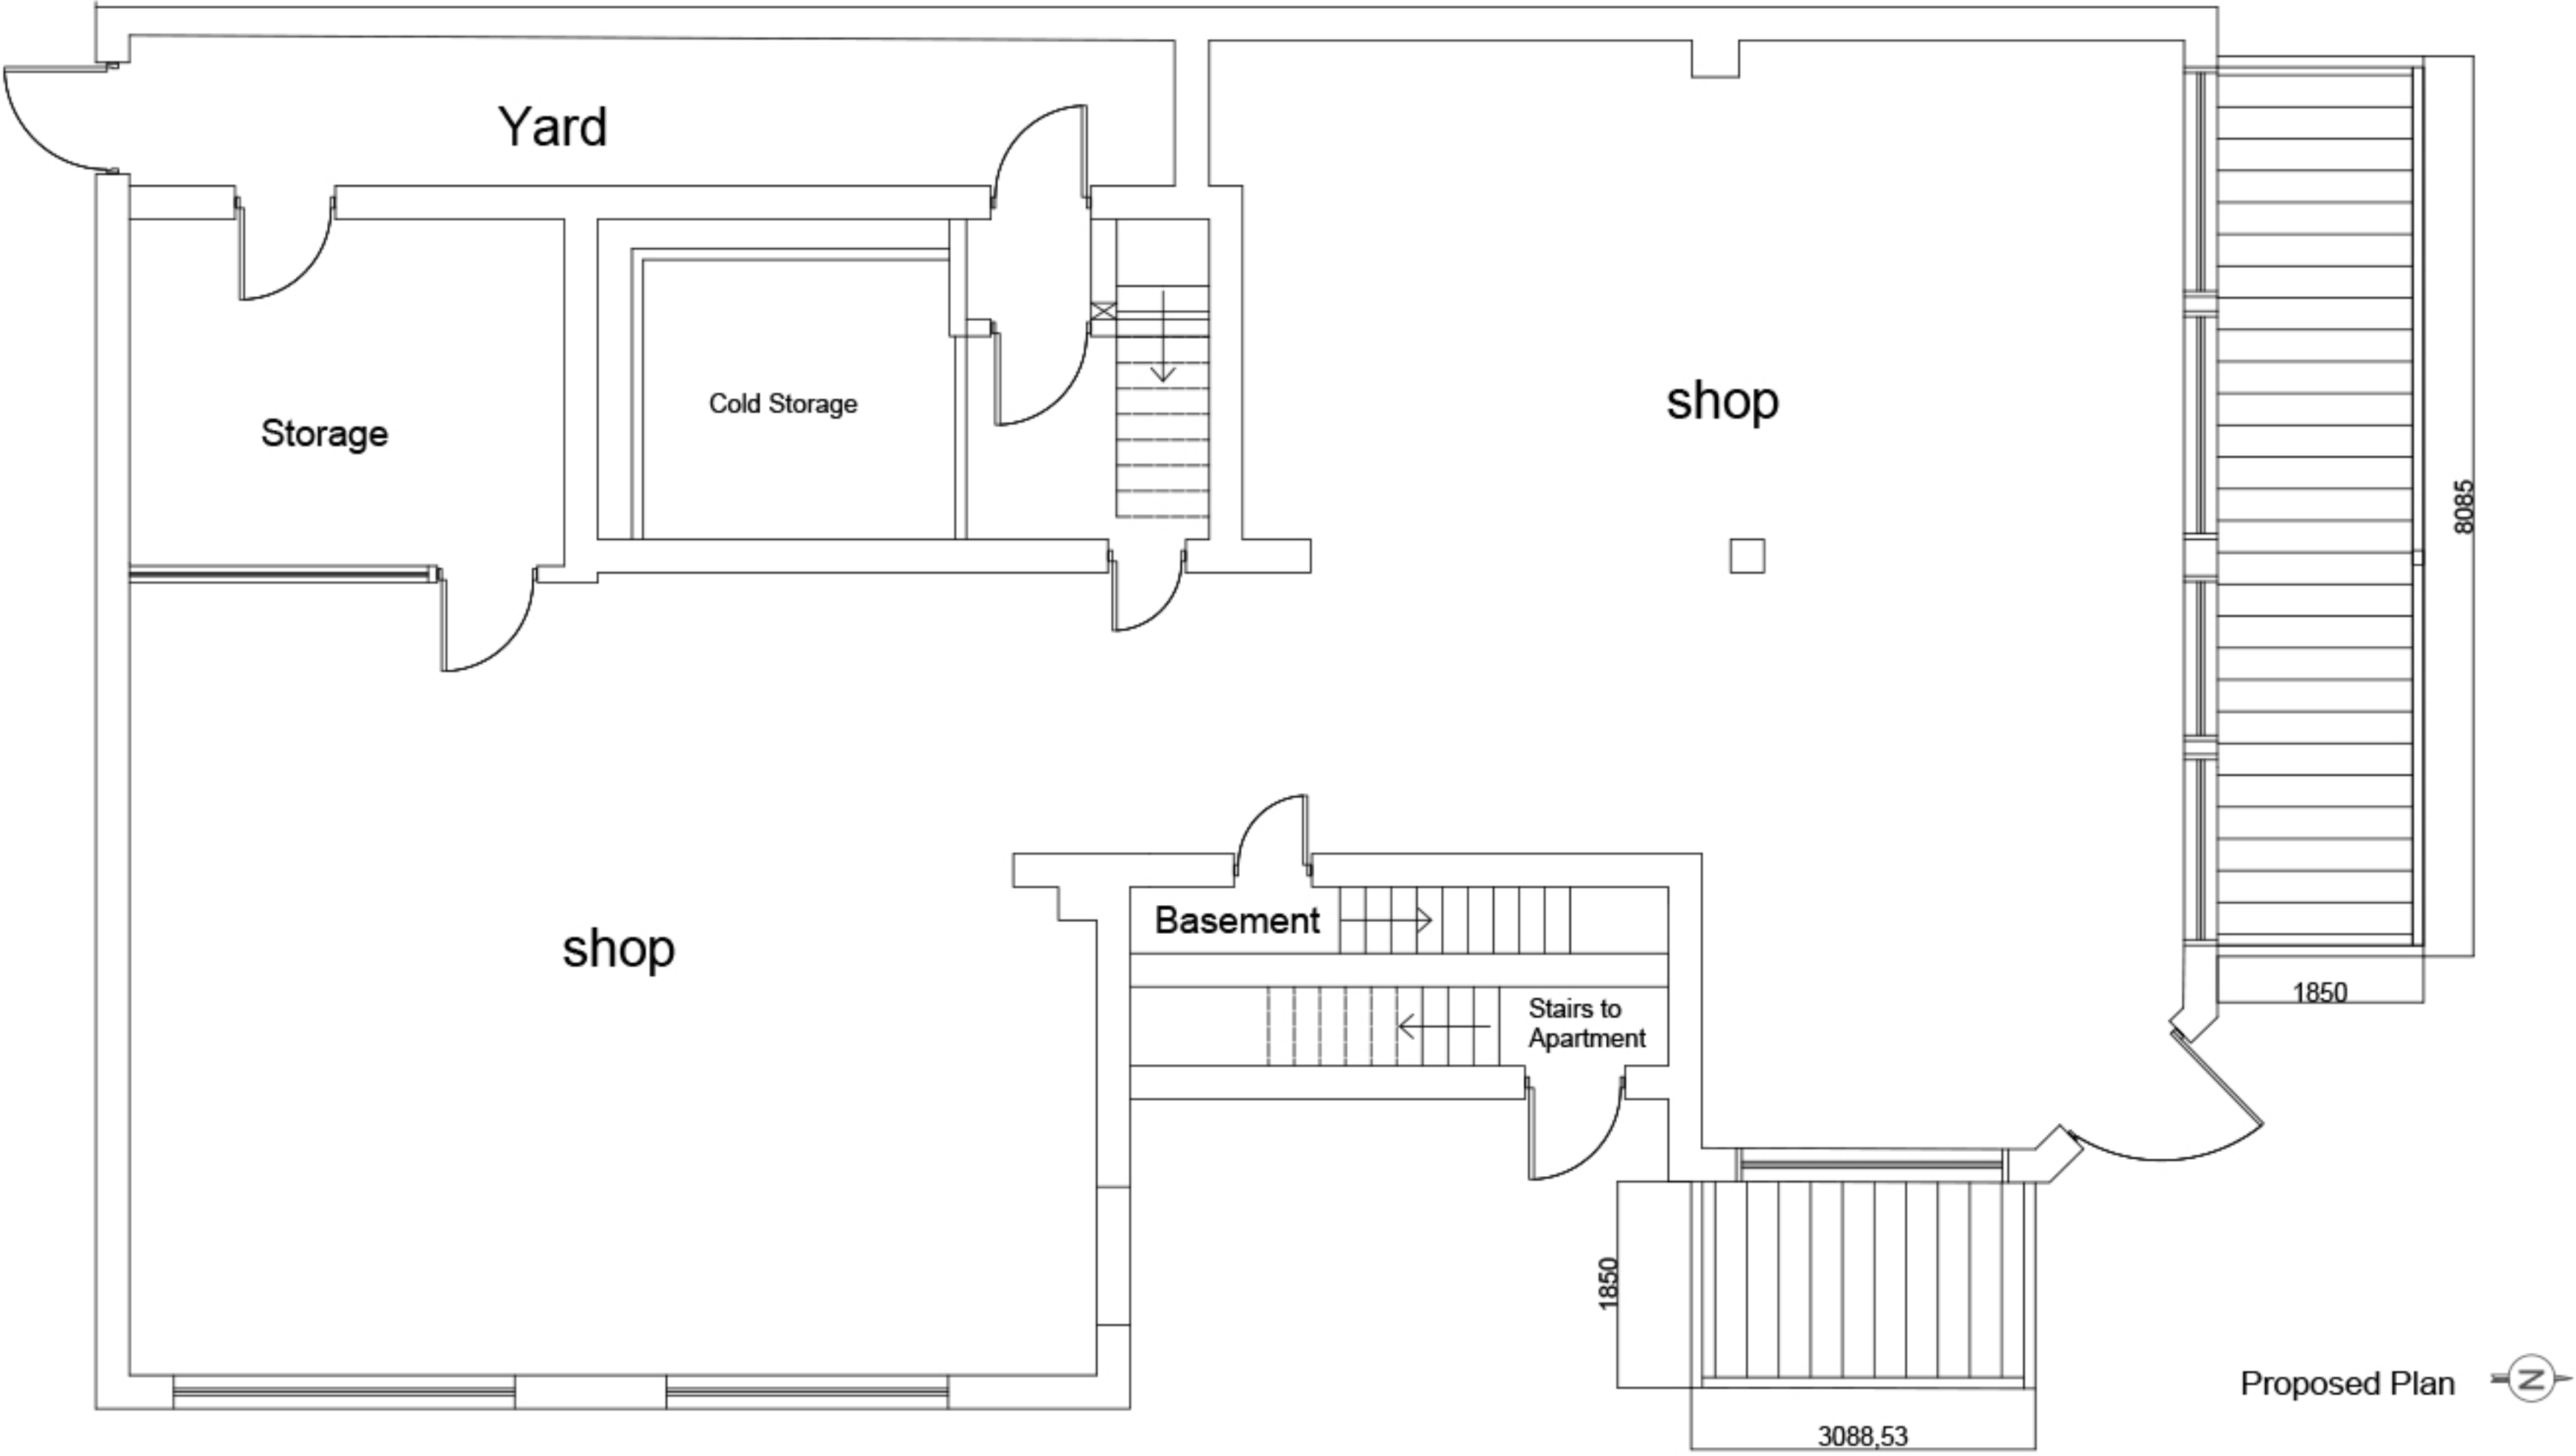

IMPORTANT

This drawing is copyright and remains the property Mr Lazo
Do not measure from this drawing, except for the purpose of planning
All dimensions to be checked on site
Positions of anything existing must be confirmed on site prior to proceeding
Any structural elements drawn are indicative and should be calculated by a structural engineer
Please note - The Materials for the shutters & roof are both metal

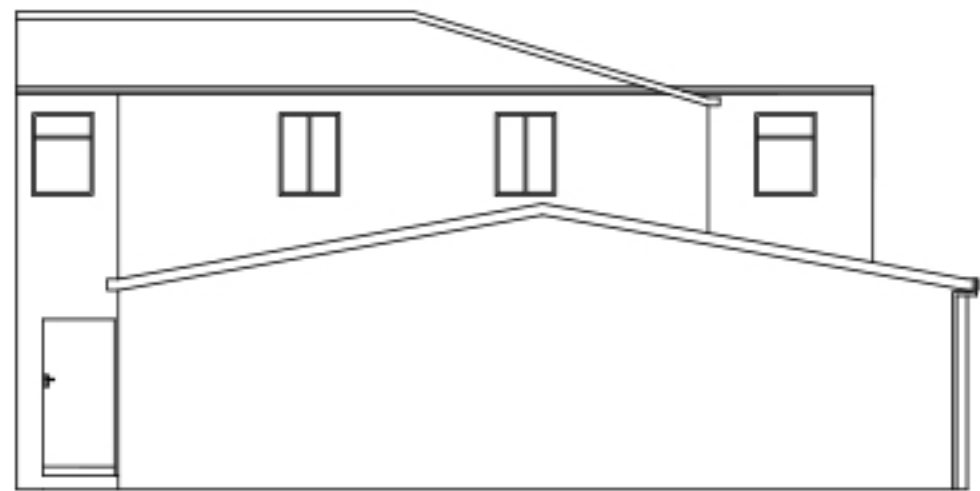


Proposed South Elevation



Proposed East Elevation



Proposed North Elevation

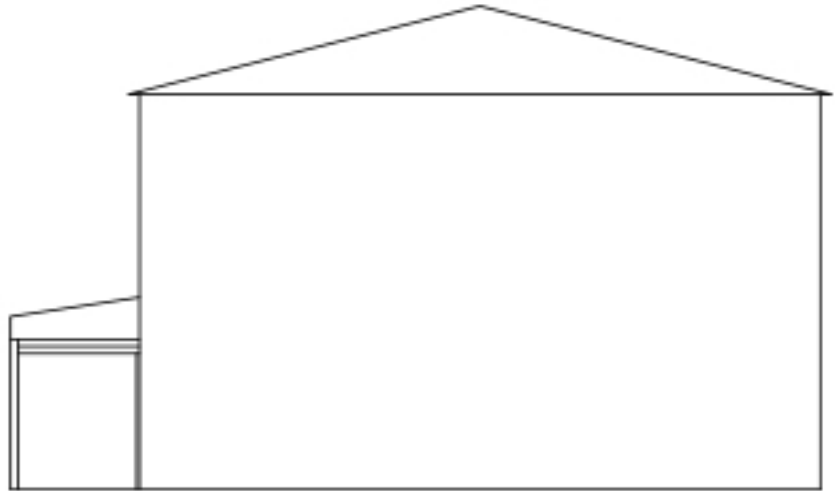

Proposed West Elevation

Client: Mr Ahmad Address: 365 Great Western Street Manchester M14 4BY	Drawn By: Mr Lazo	
	Drawing Title: Proposed Plans & Elevations	
Project Proposal: Proposed Installation of a Canopy	Date: Sep 2024	Drawing Scale: Various @A1
	Drawing No: 002_Proposed	

SCALE BAR 1:50



SCALE BAR 1:100

