
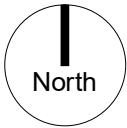


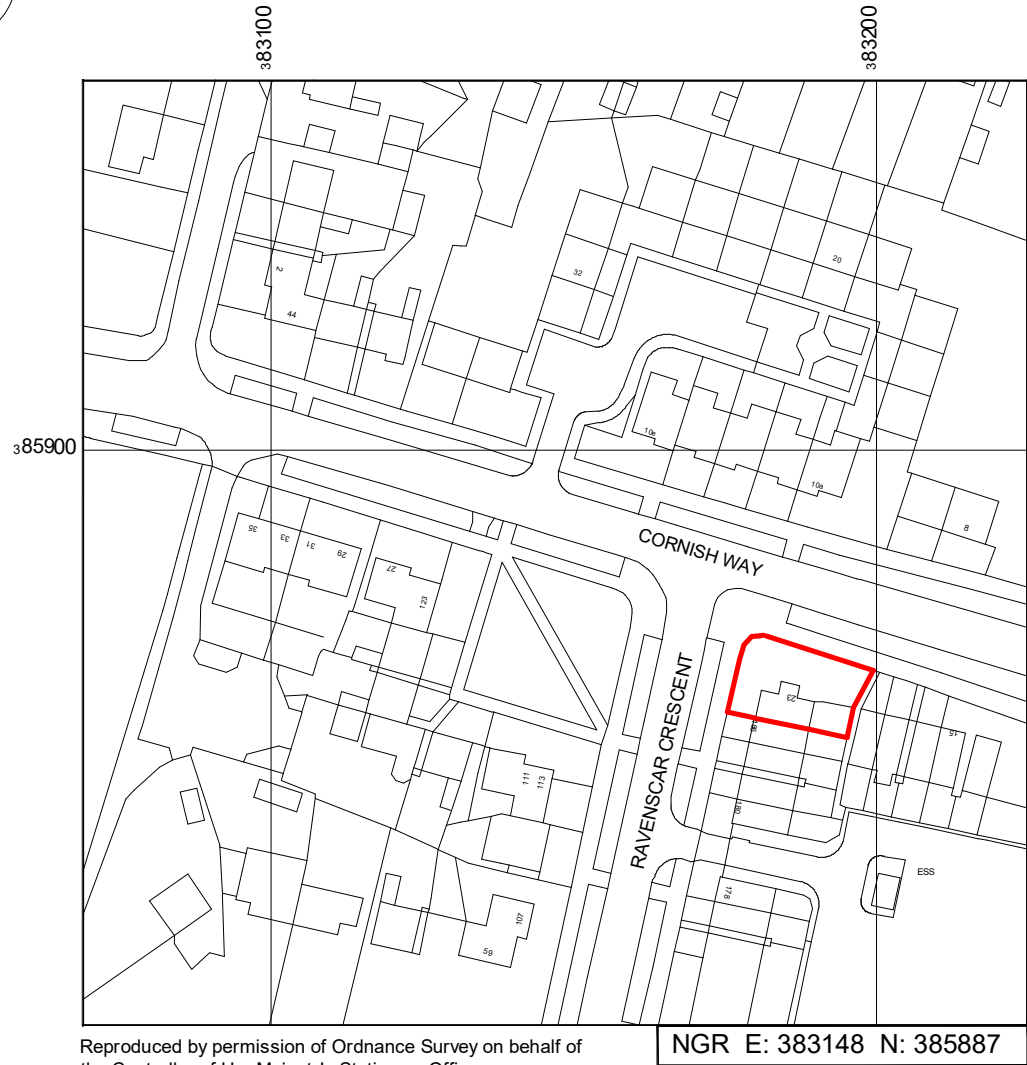


Reproduced by permission of Ordnance Survey on behalf of
the Controller of Her Majesty's Stationery Office
All rights reserved. © Crown Copyright licence no. 100022432


NGR E: 383148 N: 385887

Existing Site Location Plan

1 : 1250

 


RAVENSCAR CRESCENT

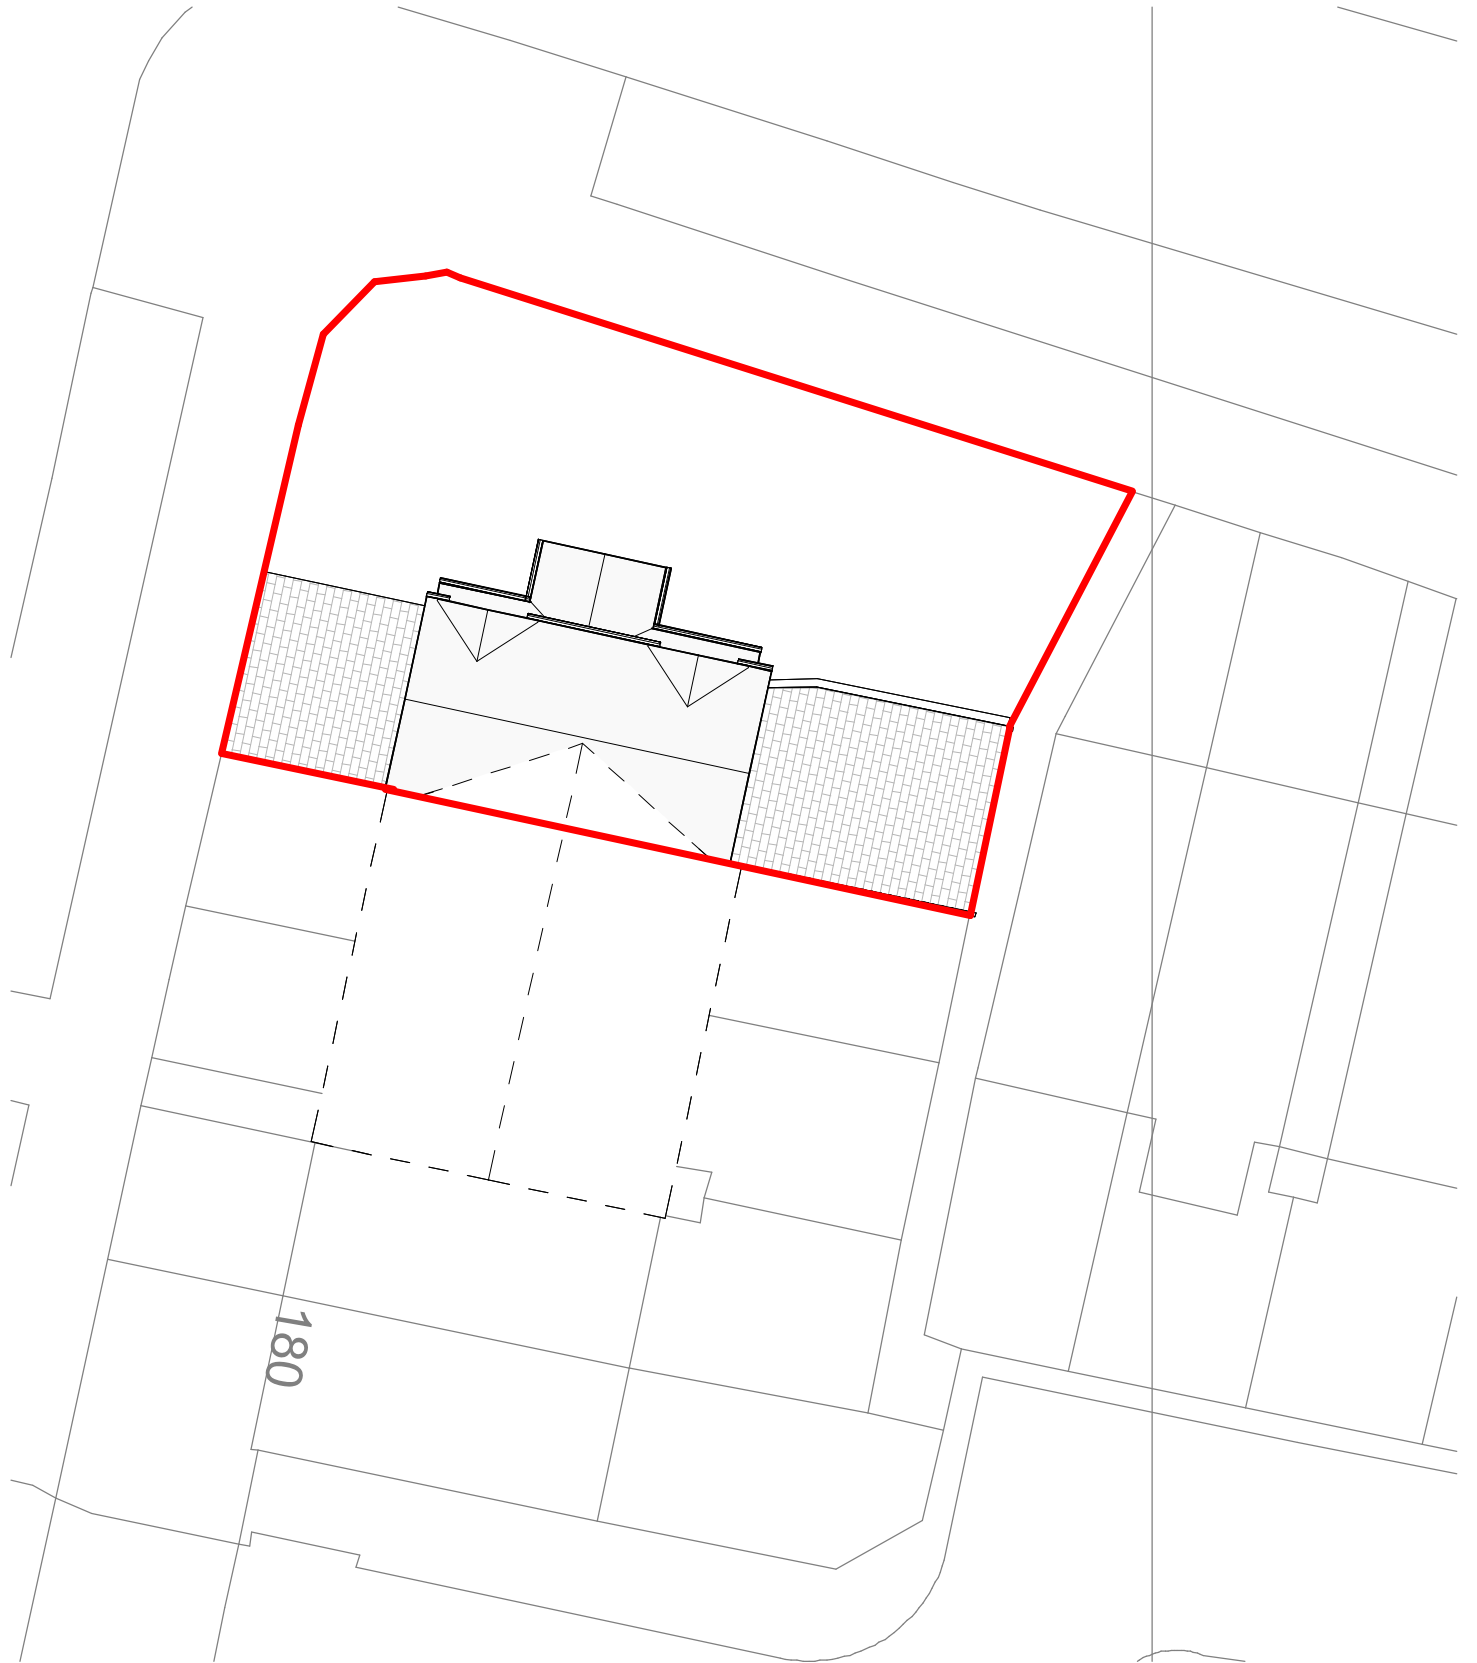

Existing Site Plan

1 : 200

 

Do not scale from this drawing. Work to
figured dimensions only.
All information should be checked by the
contractor site before work.
Any discrepancies should be reported to
the architect or designer immediately. All
rights are reserved and are not
transferable. Unauthorised reproduction of
this drawing are not permitted.
Land registry title and ownership
boundaries are produced by IONIC STUDIO
using all reasonable endeavours. We
cannot be held responsible for scale
discrepancy of plans supplied to us.

IONIC
DESIGN

No.	Description	Date

PROJECT
23 Cornishway, Wythenshawe, Manchester
M22 0LD

SHEET
Existing Site Location Plan

CLIENT
Prasantha Dissanayake

Date 08/09/2024	Project number P088	Scale (@ A3) As indicated
Drawn by ZI	DRAWING NUMBER E100	REV
Checked by Checker		