


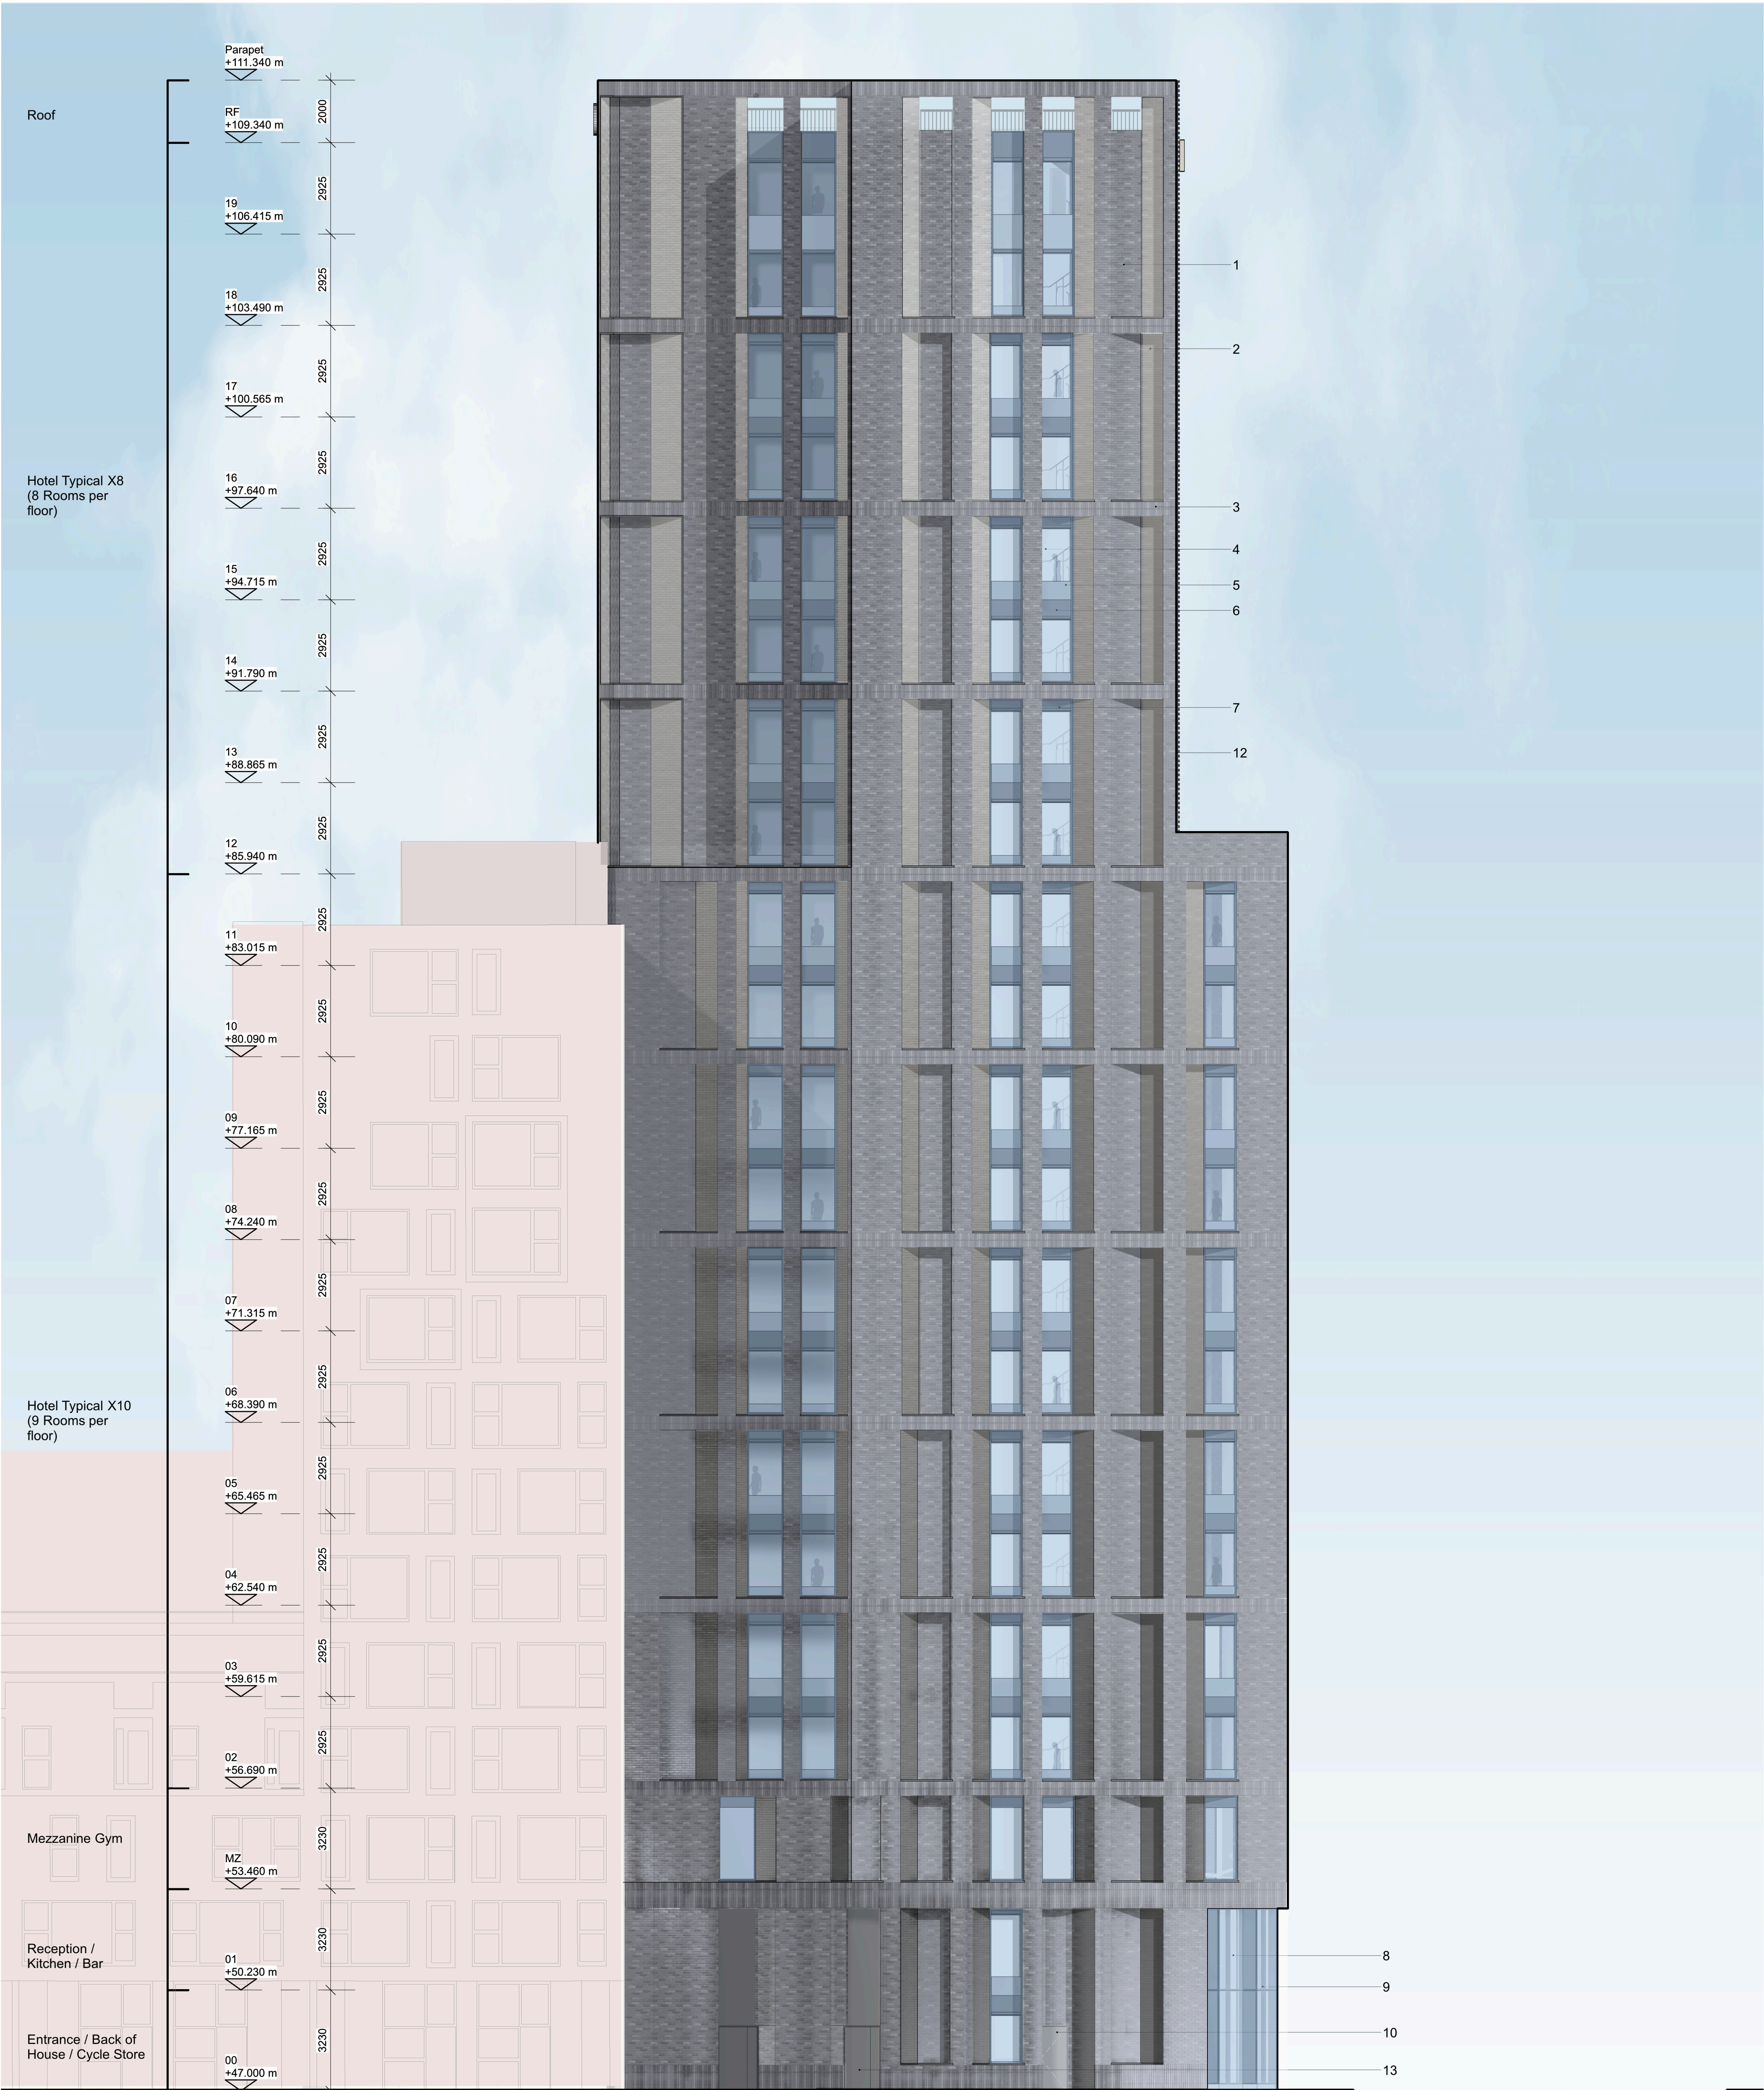

This drawing is copyright
Do not scale off dimensions.

All dimensions to be checked on
site by contractor.

Contractor to report any dimensional
discrepancies, errors or omissions
prior to commencing on site.

Rev	Date	Description
P01	2022-11-18	Submitted for Planning
P02	2023-03-22	Materials amended
P03	2024-08-14	Submitted for Planning

KEY PLAN

Indicative Signage Zone

Project Title
**Laystall Street
Manchester**

Status
PLANNING

Drawing Title
Proposed South Elevation

Project No 10403	Scale 1:100 @ A1
10403-SHP-A-B5D9-G200-EL-ES-001	
Revision P03	

simpsonhaugh

Manchester
+44 (0)161 835 2345

London
+44 (0)20 7549 4000

- Key
1. Brick Slip System (Matte Brick)

2. Brick Slip System (Glazed Brick)

3. Brick Slip (Soldier Course)

4. Glazing (Vision Unit) Anodised Aluminum frames

5. Glazing (Fritted) Anodised Aluminum frames

6. Dark Grey Anodised Aluminium Spandrel

7. Acoustic Trickle Vent

8. Glazed Curtain Wall Anodised Aluminum frames (Clear)

9. Glazed Curtain Wall Anodised Aluminum frames (Fritted)

10. Door (Metal)

11. External Door (Glass)

12. Brick Slip with Textured Relief

13. External Door (Louvered)

14. Back Painted Glass