

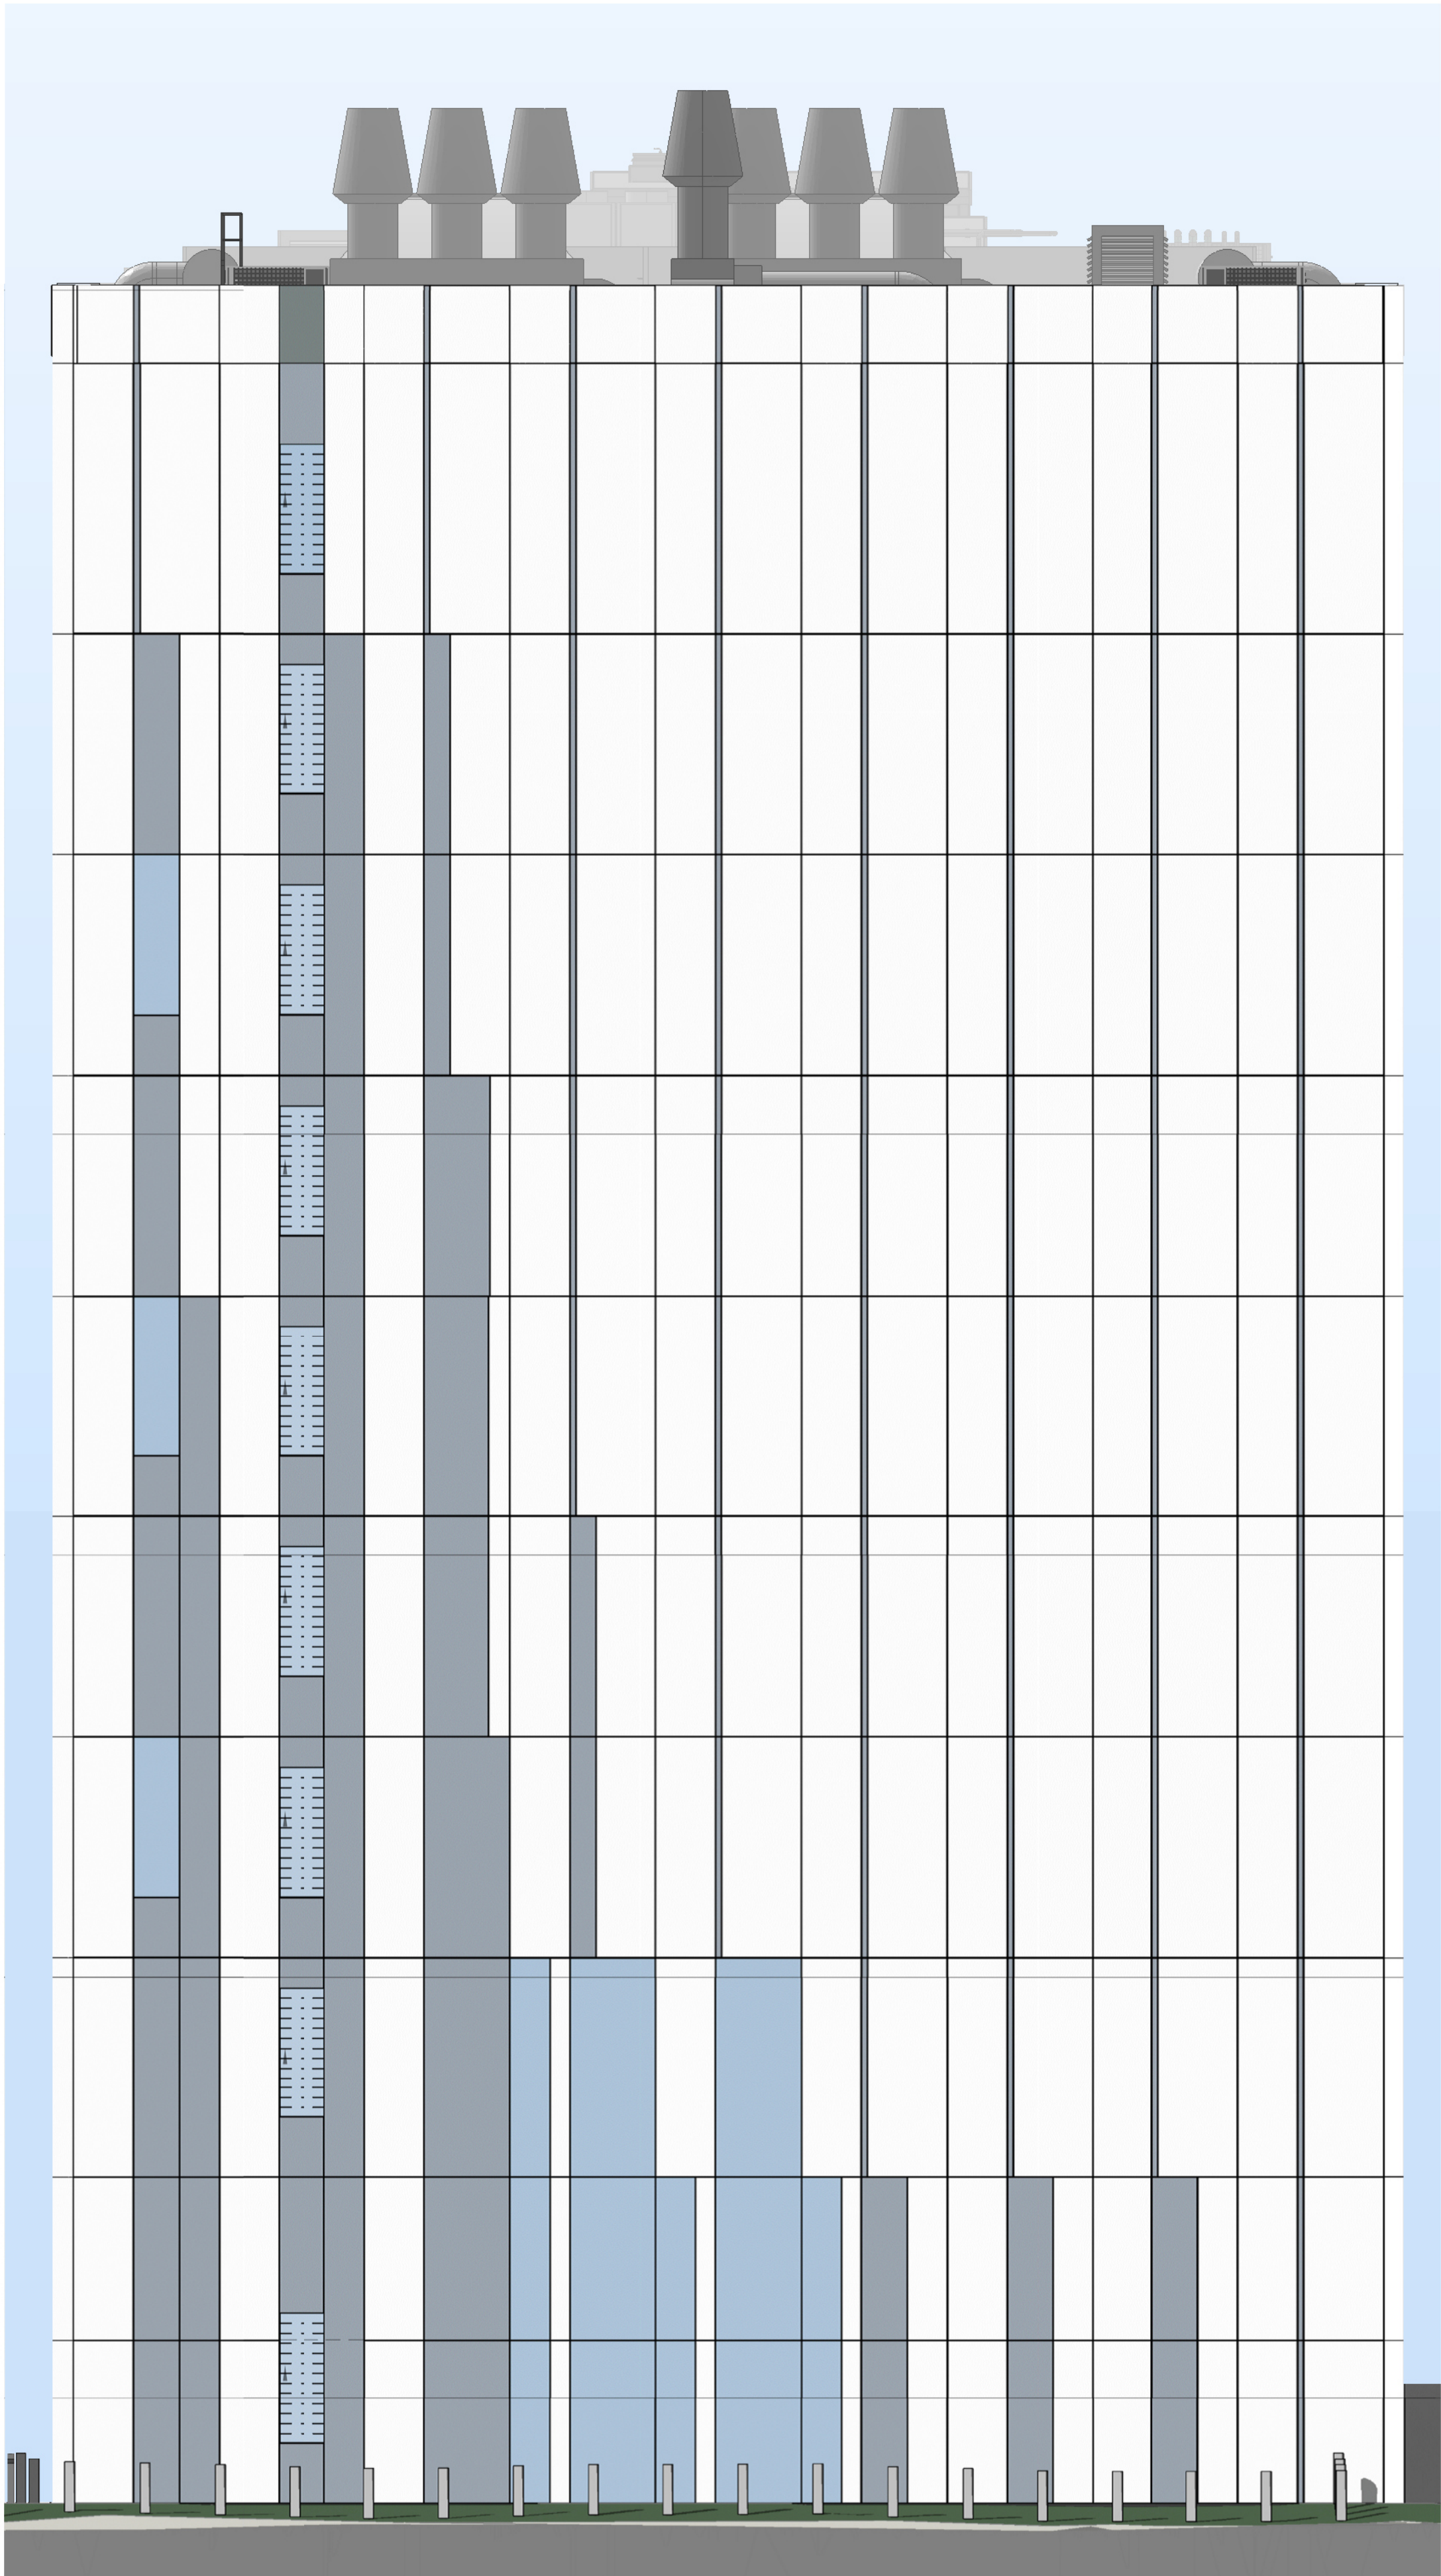


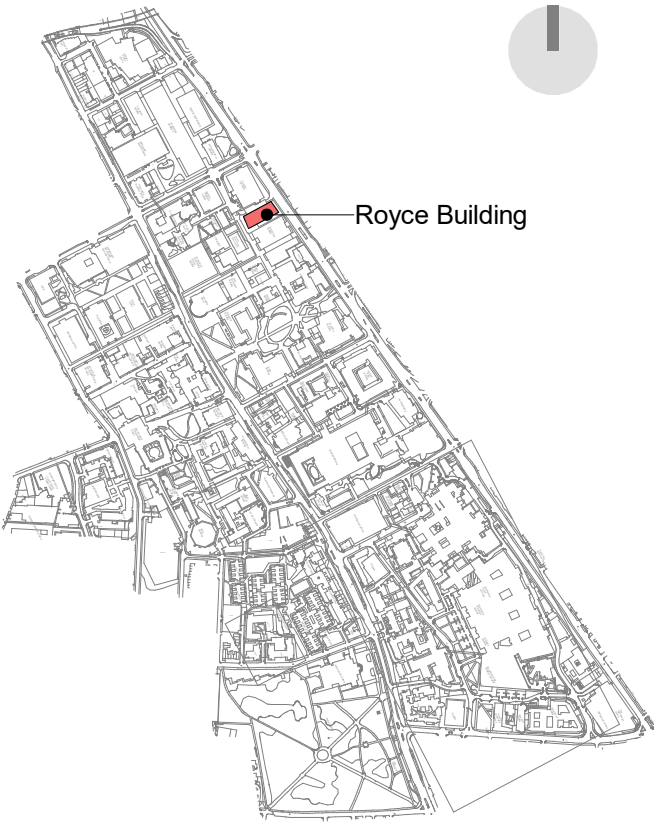

East Elevation Copy 1

1 : 100

- NOTES**
1. Do not scale from this drawing.
  2. All measurements are in millimetres unless stated otherwise.
  3. This drawing is to be read in conjunction with the specification and all relevant Architectural, Electrical, Mechanical and Structural drawings.
  4. (c) University of Manchester this drawing must not be reproduced without permission.
  5. Directorate of Estates and Facilities to be notified of any discrepancies.

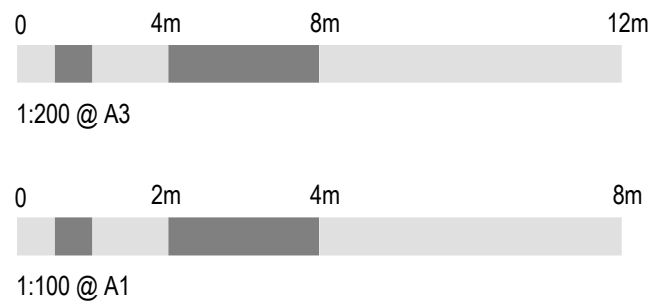

Key Plan\_East Elevation

1 : 1000

| Rev | Description              | Date     | By | Auth |
|-----|--------------------------|----------|----|------|
| P1  | First Issue for Planning | 11/09/24 | MT | TF   |



The University of Manchester

Directorate of Estates and Facilities  
Bayer Building  
The University of Manchester  
Oxford Road  
Manchester  
M13 9PL



Drawing Status

**PLANNING**

Project  
Royce Roof Plant - 5801

Building Name  
Henry Royce Building

Building No.  
345AA

Site Name  
Oxford Road

Sub Site Name  
-

Drawing Title  
Royce Existing East Elevation

| PM | TF | Drawn | MT       | Checked | TF       | Authorised | HMA      |
|----|----|-------|----------|---------|----------|------------|----------|
|    |    | Date  | 19-09-24 | Date    | 19-09-24 | Date       | 19-09-24 |

Scale @A1  
1:100

Drawing Number  
5801-HMA-RB-ZZ-DR-A-0206

Revision  
P1